
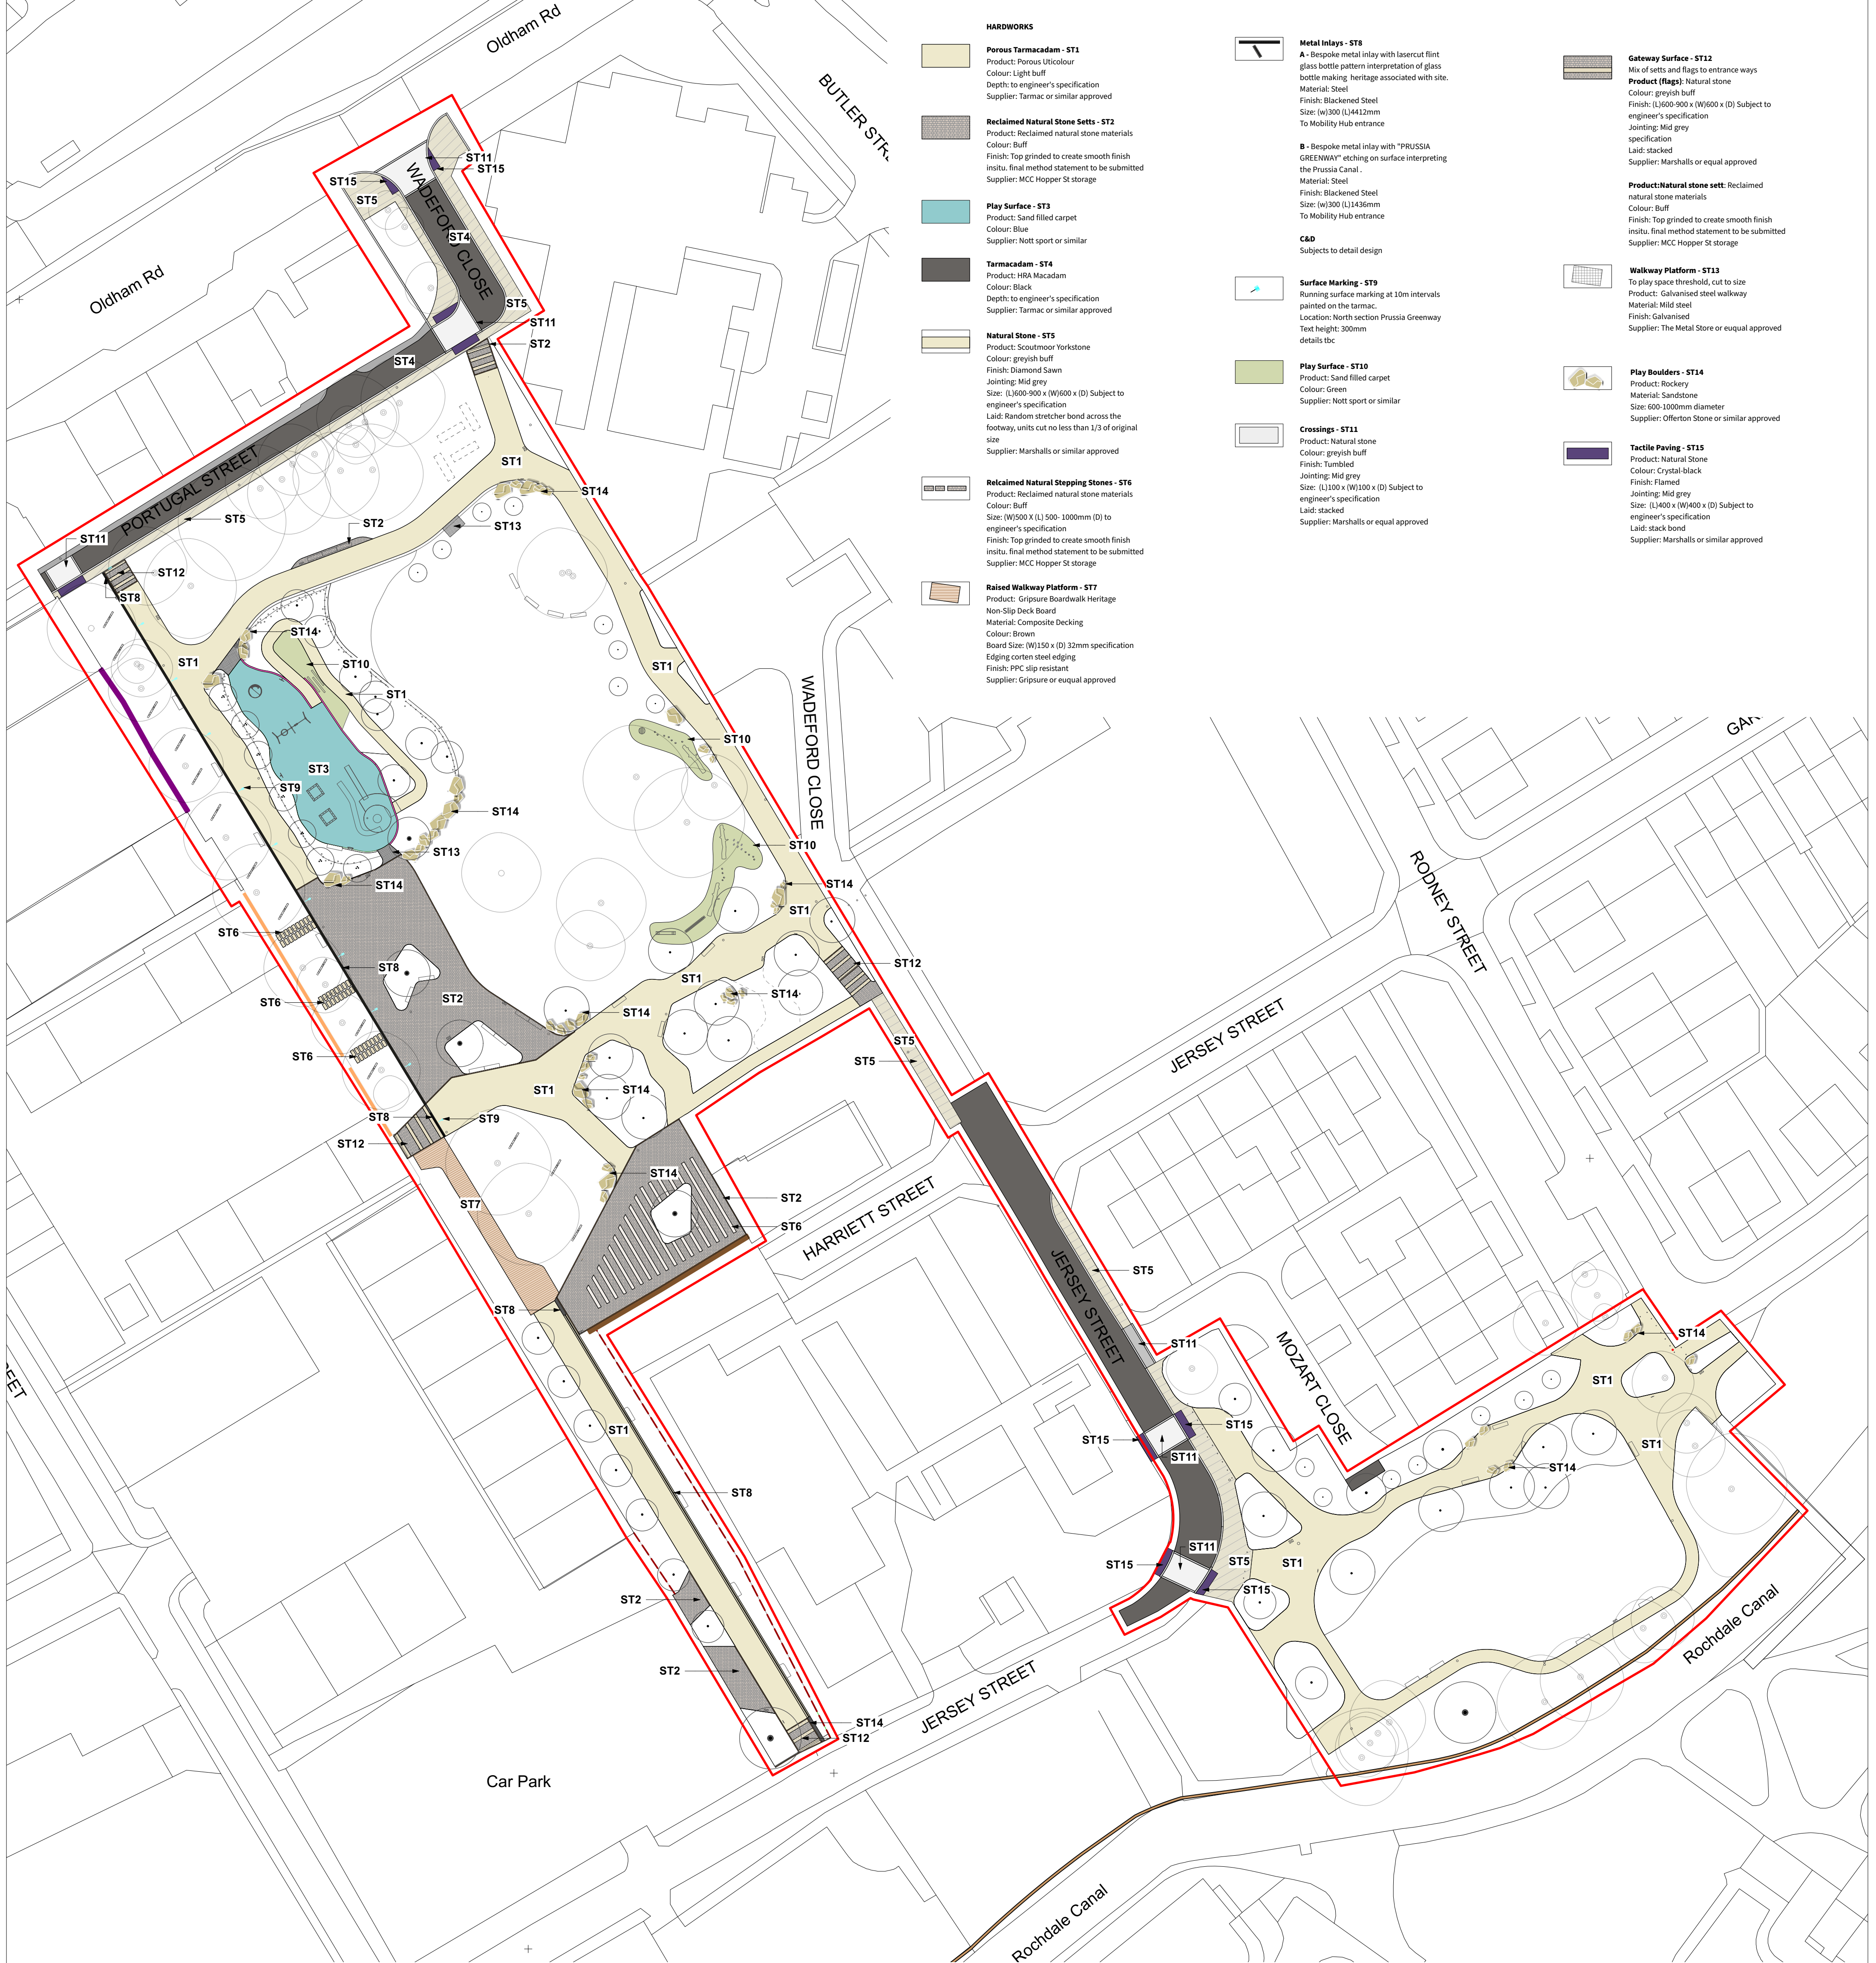


 


HARDWORKS

- 


Porous Tarmacam - ST1
Product: Porous Unicolour
Colour: Light buff
Depth: to engineer's specification
Supplier: Tarmac or similar approved
- 

Reclaimed Natural Stone Setts - ST2
Product: Reclaimed natural stone materials
Colour: Buff
Finish: Top grinded to create smooth finish insitu. final method statement to be submitted
Supplier: MCC Hopper St storage
- 


Play Surface - ST3
Product: Sand filled carpet
Colour: Blue
Supplier: Nott sport or similar
- 

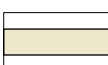Tarmacadam - ST4
Product: HRA Macadam
Colour: Black
Depth: to engineer's specification
Supplier: Tarmac or similar approved
- 


Natural Stone - ST5
Product: Scoutmoor Yorkstone
Colour: greyish buff
Finish: Diamond Saw
Jointing: Mid grey
Size: (L)600-900 x (W)600 x (D) Subject to engineer's specification
Laid: Random stretcher bond across the footway, units cut no less than 1/3 of original size
Supplier: Marshalls or similar approved
- 

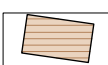Reclaimed Natural Stepping Stones - ST6
Product: Reclaimed natural stone materials
Colour: Buff
Size: (W)500 x (L) 500- 1000mm (D) to engineer's specification
Finish: Top grinded to create smooth finish insitu. final method statement to be submitted
Supplier: MCC Hopper St storage
- 

Raised Walkway Platform - ST7
Product: Gripure Boardwalk Heritage Non-Slip Deck Board
Material: Composite Decking
Colour: Brown
Board Size: (W)150 x (D) 32mm specification
Edging: corten steel edging
Finish: PPC slip resistant
Supplier: Gripure or euqual approved

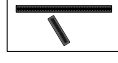


- Metal Inlays - ST8**
A - Bespoke metal inlay with lasercut flint glass bottle pattern interpretation of glass bottle making heritage associated with site.
Material: Steel
Finish: Blackened Steel
Size: (w)300 (L)4412mm
To Mobility Hub entrance
B - Bespoke metal inlay with "PRUSSIA GREENWAY" etching on surface interpreting the Prussia Canal .
Material: Steel
Finish: Blackened Steel
Size: (w)300 (L)1436mm
To Mobility Hub entrance
C&D
Subjects to detail design

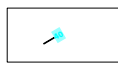

- Surface Marking - ST9**
Running surface marking at 10m intervals painted on the tarmac.
Location: North section Prussia Greenway
Text height: 300mm
details tbc




- Play Surface - ST10**
Product: Sand filled carpet
Colour: Green
Supplier: Nott sport or similar

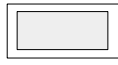


- Crossings - ST11**
Product: Natural stone
Colour: greyish buff
Finish: Tumbled
Jointing: Mid grey
Size: (L)100 x (W)100 x (D) Subject to engineer's specification
Laid: stacked
Supplier: Marshalls or equal approved




- Gateway Surface - ST12**
Mix of setts and flags to entrance ways
Product (Flags): Natural stone
Colour: greyish buff
Finish: (L)600-900 x (W)600 x (D) Subject to engineer's specification
Jointing: Mid grey
specification
Laid: stacked
Supplier: Marshalls or equal approved
Product: Natural stone sett: Reclaimed natural stone materials
Colour: Buff
Finish: Top grinded to create smooth finish insitu. final method statement to be submitted
Supplier: MCC Hopper St storage

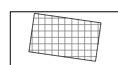

- Walkway Platform - ST13**
To play space threshold, cut to size
Product: Galvanised steel walkway
Material: Mild steel
Finish: Galvanised
Supplier: The Metal Store or euqual approved

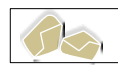

- Play Boulders - ST14**
Product: Rockery
Material: Sandstone
Size: 600-1000mm diameter
Supplier: Offerton Stone or similar approved

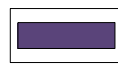

- Tactile Paving - ST15**
Product: Natural Stone
Colour: Crystal-black
Finish: Flamed
Jointing: Mid grey
Size: (L)400 x (W)400 x (D) Subject to engineer's specification
Laid: stack bond
Supplier: Marshalls or similar approved




Porous tarmac



Reclaimed granite sett



York stone

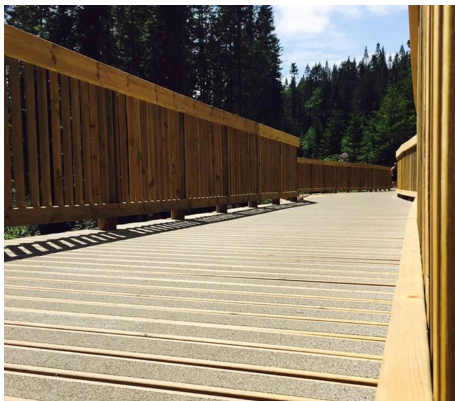

Composite decking



Walkway platform




Sand filled carpet



Play boulders

KEY

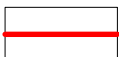- Boundaries**
 **Planning Application Boundary**

P05	25/01/23	Planning Issue	AS	AM
P04	17/01/23	Draft planning Issue	AS	AM
P03	30/11/22	Stage 3 Issue	AS	AM
P02	28/11/22	For Costing	AS/AM	
P01	21/11/22	For information	AS	AM
Revision	Date	Description	Drawn	Apprv.

Client		MCC
Project		Ancoats Green
Drg Title		General Arrangement Hardworks
Created on	Created by	Approved by
18/11/22	AM	AM
Scale	Size	Workstage
1:500	A1	STAGE 3
Drg No.	Suitability	Revision
2895-PLA-XX-XX-DR-L-1000	S4	P05



Plant I.E. Limited
E: info@plant-ie.com W: plant-ie.com
MANCHESTER
2 Back Grafton St, Altrincham, WA14 1DY
T: 0161 928 9281



LEEDS
No 1 Aire Street, Leeds Station, Leeds, LS1 4PR
T: 0113 824 6413
LIVERPOOL
Tempest 5.3, 12 Tithebarn Street, Liverpool, L2 2DT
T: 0151 363 1230

LONDON
Unit 6 Waterside, 44-48 Wharf Road, London, N1 7UX
T: 0207 253 5678
STANDISH
Standish Gatehouse, Stonehouse, Gloucestershire, GL10 3BZ
T: 0145 360 7080



THIS DRAWING IS COPYRIGHT PROTECTED AND MAY NOT BE REPRODUCED IN WHOLE OR PART WITHOUT WRITTEN AUTHORITY FROM THE OWNER.

NOTES:

- Do not scale from this drawing.
- Always work to noted dimensions.
- All dimensions are in millimetres unless otherwise stated.
- All setting out, levels and dimensions to be agreed on site.
- The dimensions of all materials must be checked on site before being laid out.
- This drawing must be read with the relevant specification clauses and detail drawings.
- Order of construction and setting out to be agreed on site.