


Argosy Drive - MAG - Phase 1

16/12/2022

Overall Outline Construction Programme

Quartz - Knockmoy Consultancy

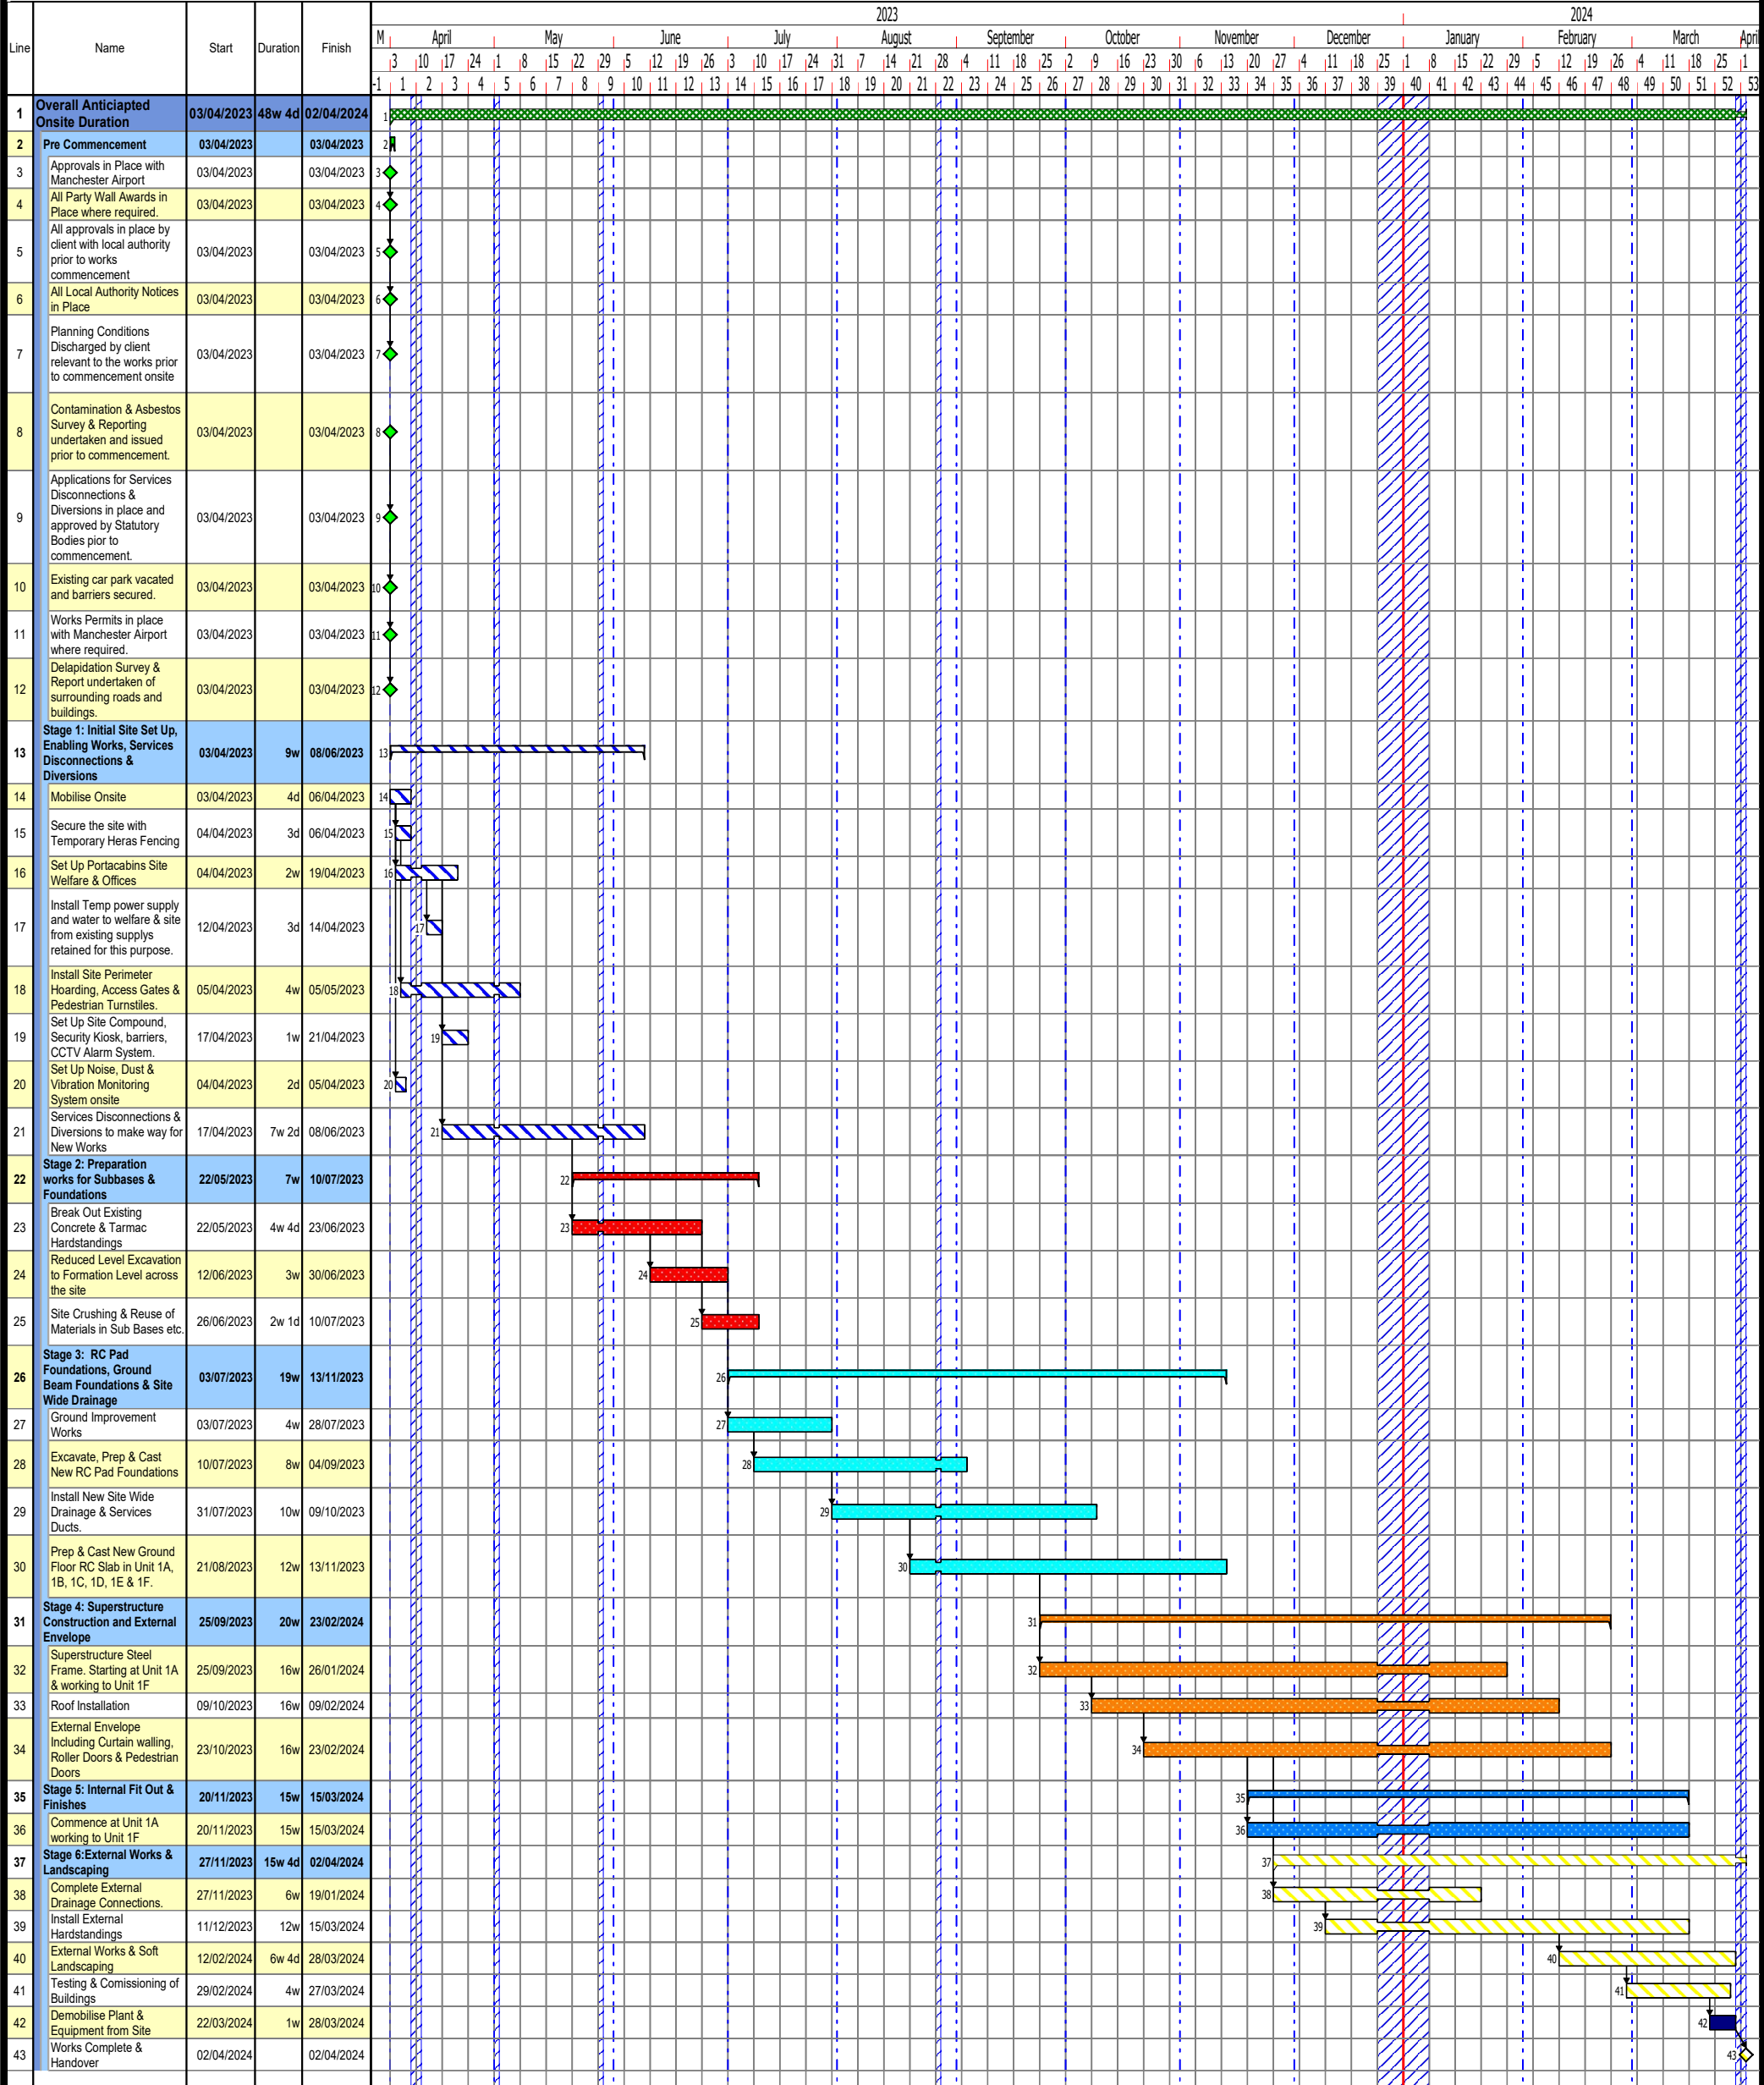

Trades Contractor,Procurement Stages,Construction

Pre Commencement

Superstructure & External Envelope

Initial Site Set Up & Enabling Works

Internal Fit Out & Finishes

Site Preparation Works for Subbases & Foundations

External Works & Finishes

RC Pad Foundations, Ground Beam Foundations & Site Wide Drainage

Demob from site

Milestone Appearances

Start Milestone

Diamond

Drawn by: TM

Dwg No. 00002

Revision No. A

Notes: Draft