


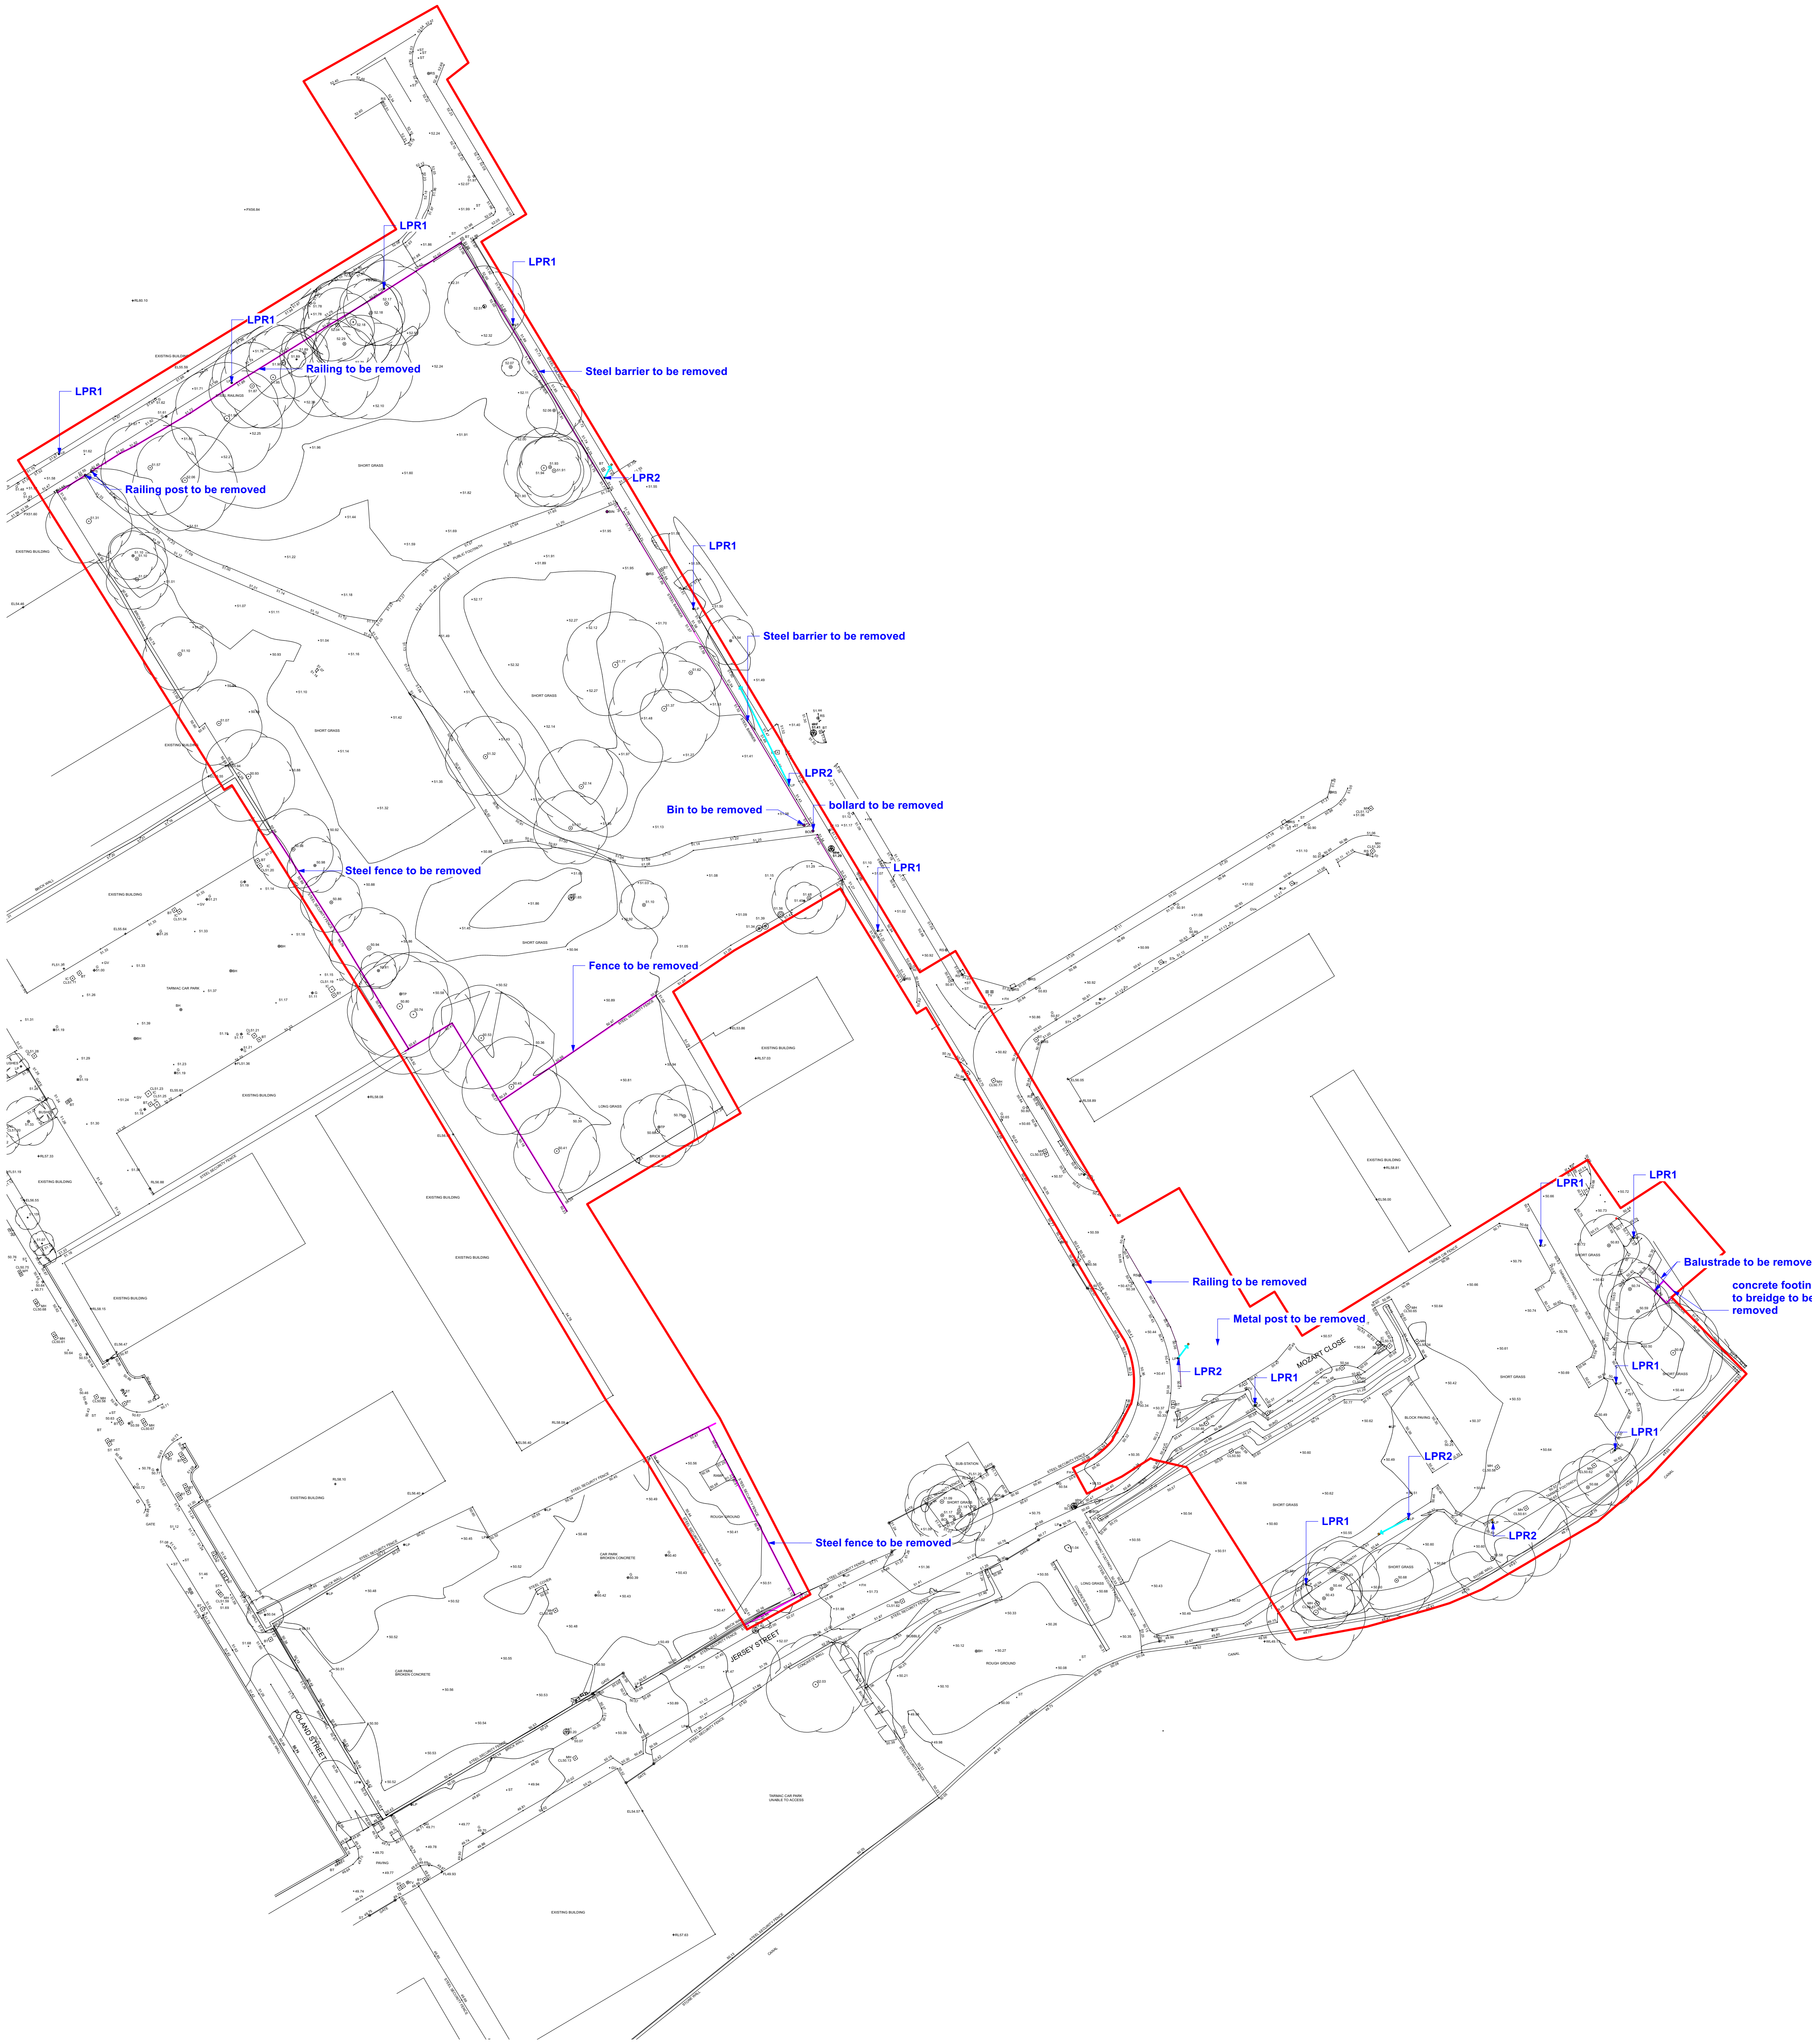


KEY	
Boundaries	
	Planning Application Boundary
EXISTING FEATURES	
	Existing Features To Be Removed
	Existing Features To Be Relocated
	Existing Features To Be Retained
Proposed Location of Lighting Post	
	Proposed Location of Lighting Post
	Existing lighting Column To Be Retained
	Existing lighting Column To Be Relocated

P05	25/01/23	Planning issue	AS	AM
P04	17/01/23	Draft planning issue	AS	AM
P03	09/01/23	For comment	AS	AM
P02	30/11/22	Stage 3 issue	AS	AM
P01	21/11/22	For information	AS	AM
Revision	Date	Description	Drawn	Apprvd.

Client		MCC
Project		Ancoats Green
Drg Title		Existing Features Removed, Retained and Relocated
Created on		18/11/22
Created by		AM
Approved by		AM
Scale		1:500
Size		A1
Workstage		STAGE 3
Drg No.		2895-PLA-XX-XX-DR-L-4000
Suitability		S4
Revision		P05

**Planit I.E. Limited**
E: info@planit-ie.com W: planit-ie.com
MANCHESTER
2 Back Grafton St , Altrincham, WA14 1DY
T: 0161 928 9281

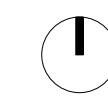**LEEDS**
No.1 Aire Street, Leeds Station, Leeds, LS1 4PR
T: 0113 624 6413

LIVERPOOL
Tempest 5.3, 12 Tithebarn Street, Liverpool, L2 2DT
T: 0151 363 1230

LONDON
Unit 6 Waterside, 44-48 Wharf Road, London, N1 7UX
T: 0207 253 5678

STANDISH
Standish Gatehouse, Stonehouse, Gloucestershire, GL10 3BZ
T: 0145 360 7080

 THIS DRAWING IS COPYRIGHT PROTECTED AND MAY NOT BE REPRODUCED IN WHOLE OR PART WITHOUT WRITTEN AUTHORITY FROM THE OWNER.

NOTES:
1. Do not scale from this drawing.
2. Always work to noted dimensions.
3. All dimensions are in millimetres unless otherwise stated.
4. All setting out, levels and dimensions to be agreed on site.
5. The dimensions of all materials must be checked on site before being laid out.
6. This drawing must be read with the relevant specification clauses and detail drawings.
7. Order of construction and setting out to be agreed on site.