


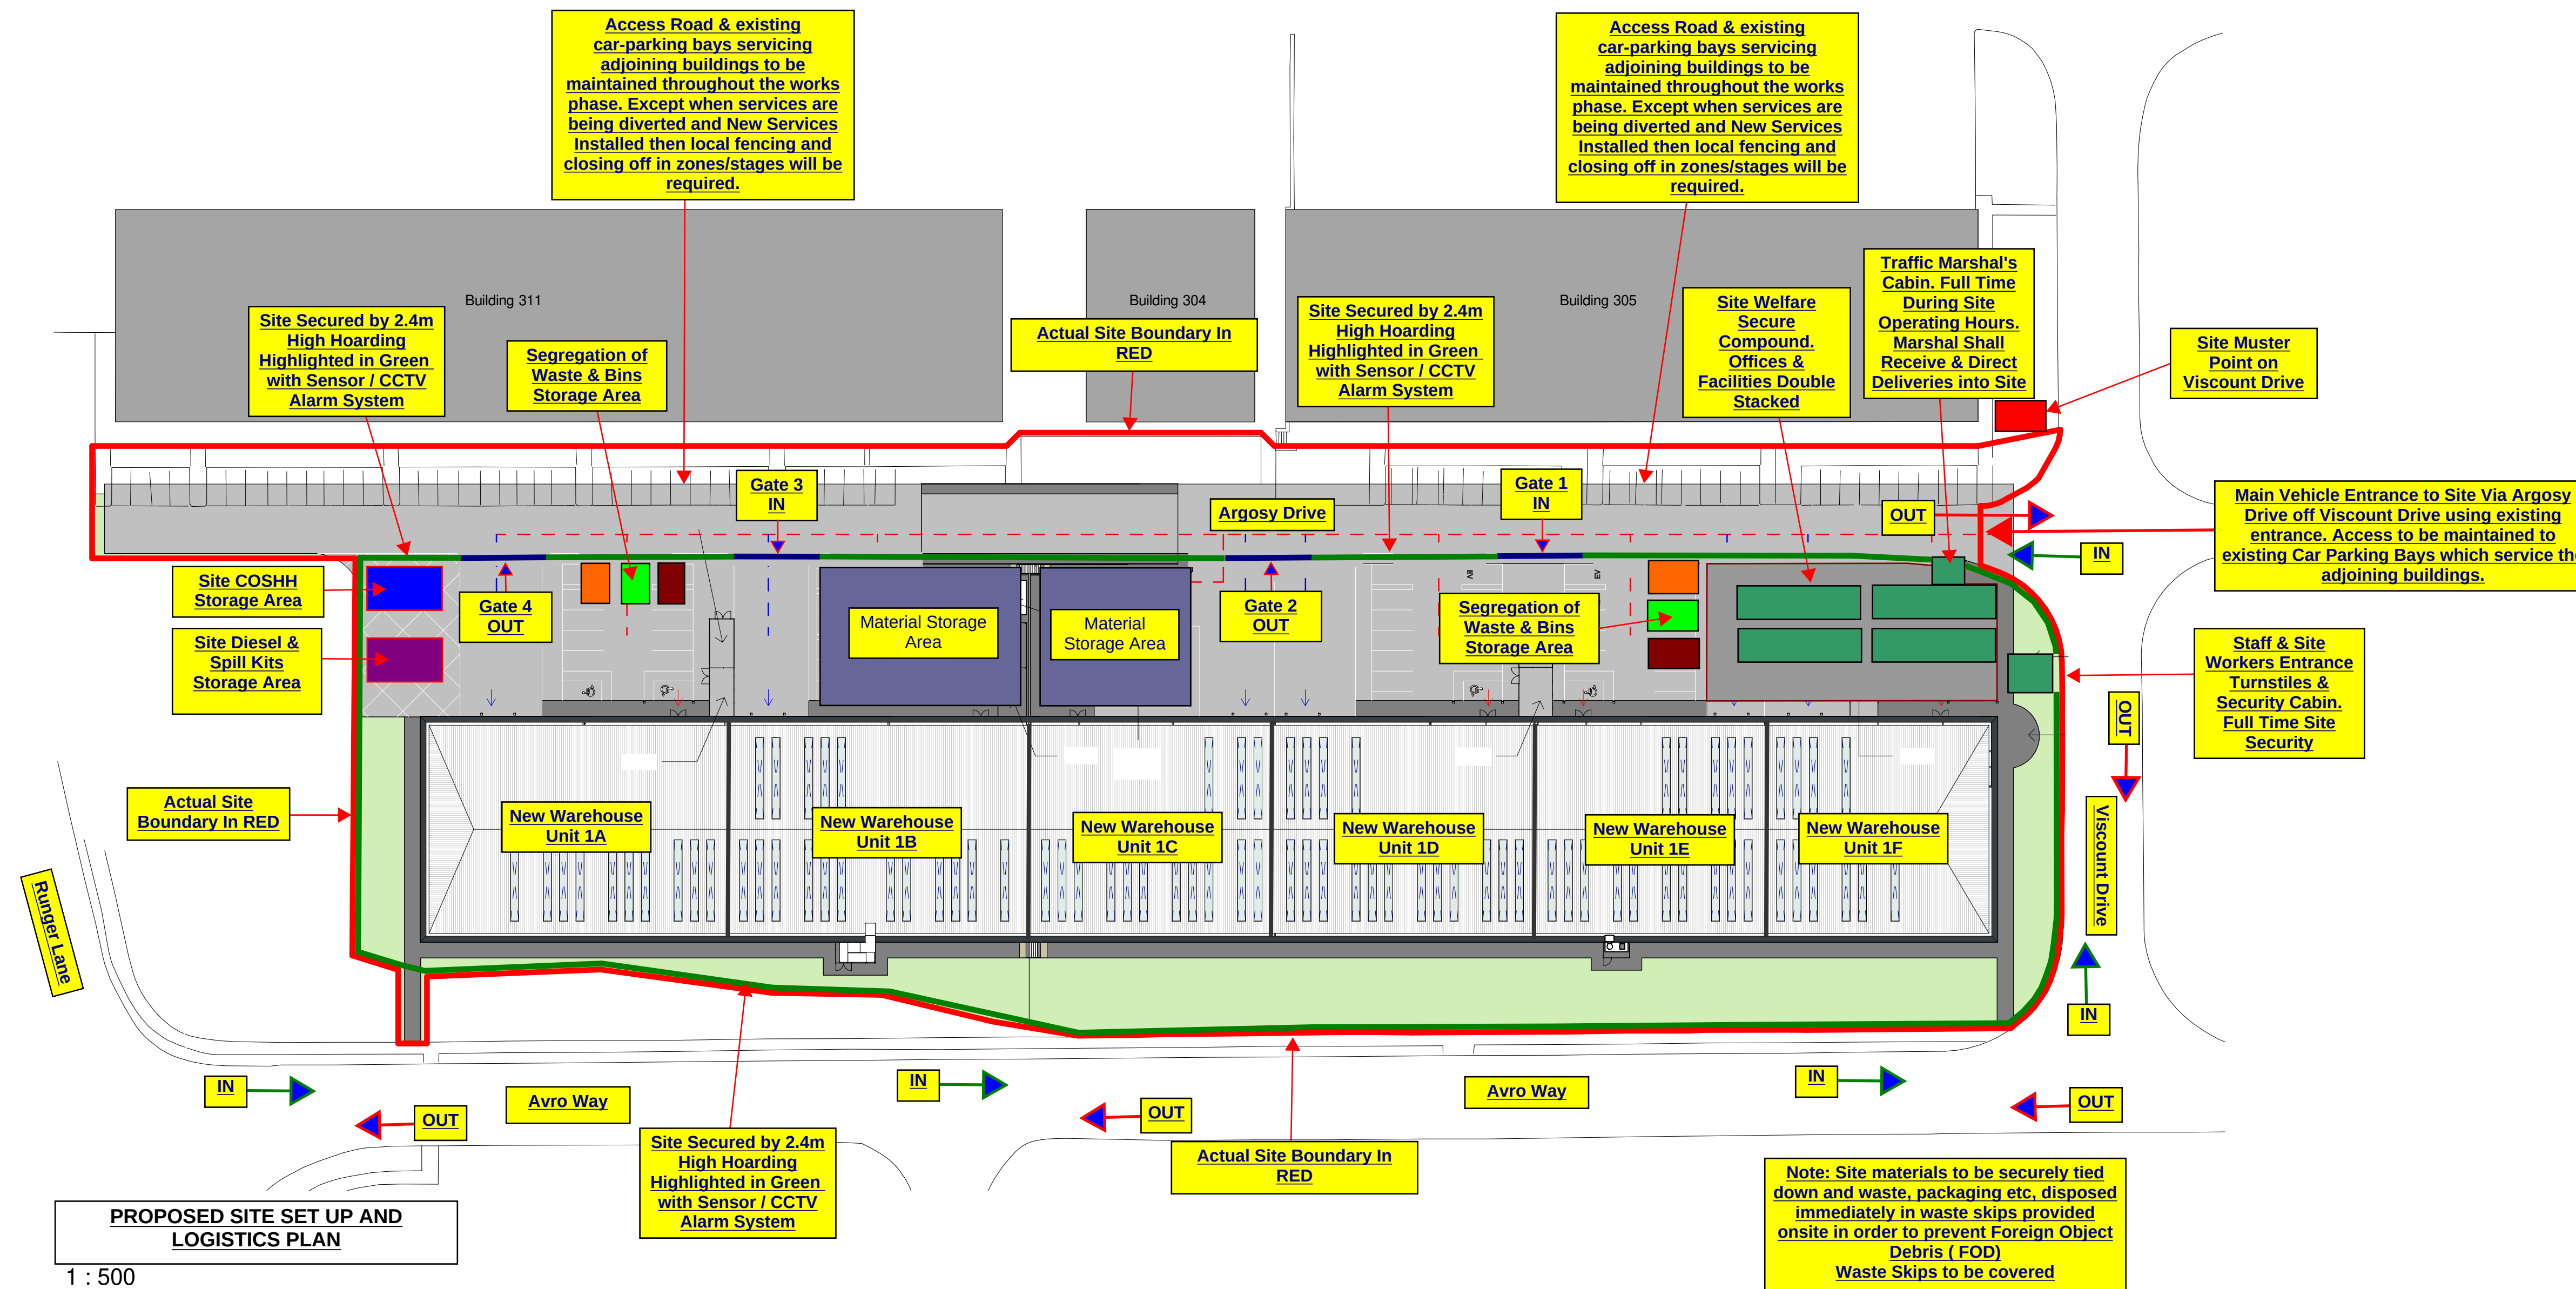

Project:
MAG - Argosy Drive

Title:
Proposed Site Set Up and Logistics Plan

Phase:
Main Construction Works

Drawing:
KM-ADM- DR-001 - Rev A

Date: 12.12.22

10m SCALE 1:500



PROPOSED SITE DELIVERY, ACCESS & EGRESS ROUTES

- ACCESSING THE SITE**
1. Access from Runger Lane turning onto Avro Way
 2. Continue along Avro Lane and turn Left onto Viscount Drive
 3. Continue along Viscount Drive and Turn Left onto Argosy Drive.
 4. Site Security & Traffic Marshall shall meet the Delivery.
 5. Once checked the Traffic Marshall shall direct the delivery to the appropriate entrance Gate on Argosy Drive.

- EXITING THE SITE**
1. Exit the site turning Right onto Argosy Drive
 2. At the junction of Argosy Drive & Viscount Drive turn Right onto Viscount Drive.
 3. Continue along Viscount Drive and Turn Right onto Avro Way.
 4. Continue along Avro Way and turn onto Runger Lane



Project:
MAG - Argosy Drive

Title:
Proposed Delivery Route, Access & Egress to & From Site

Phase:
Main Construction Works

Drawing:
KM-ADM- DR-002 - Rev A

Date: 12.12.22