



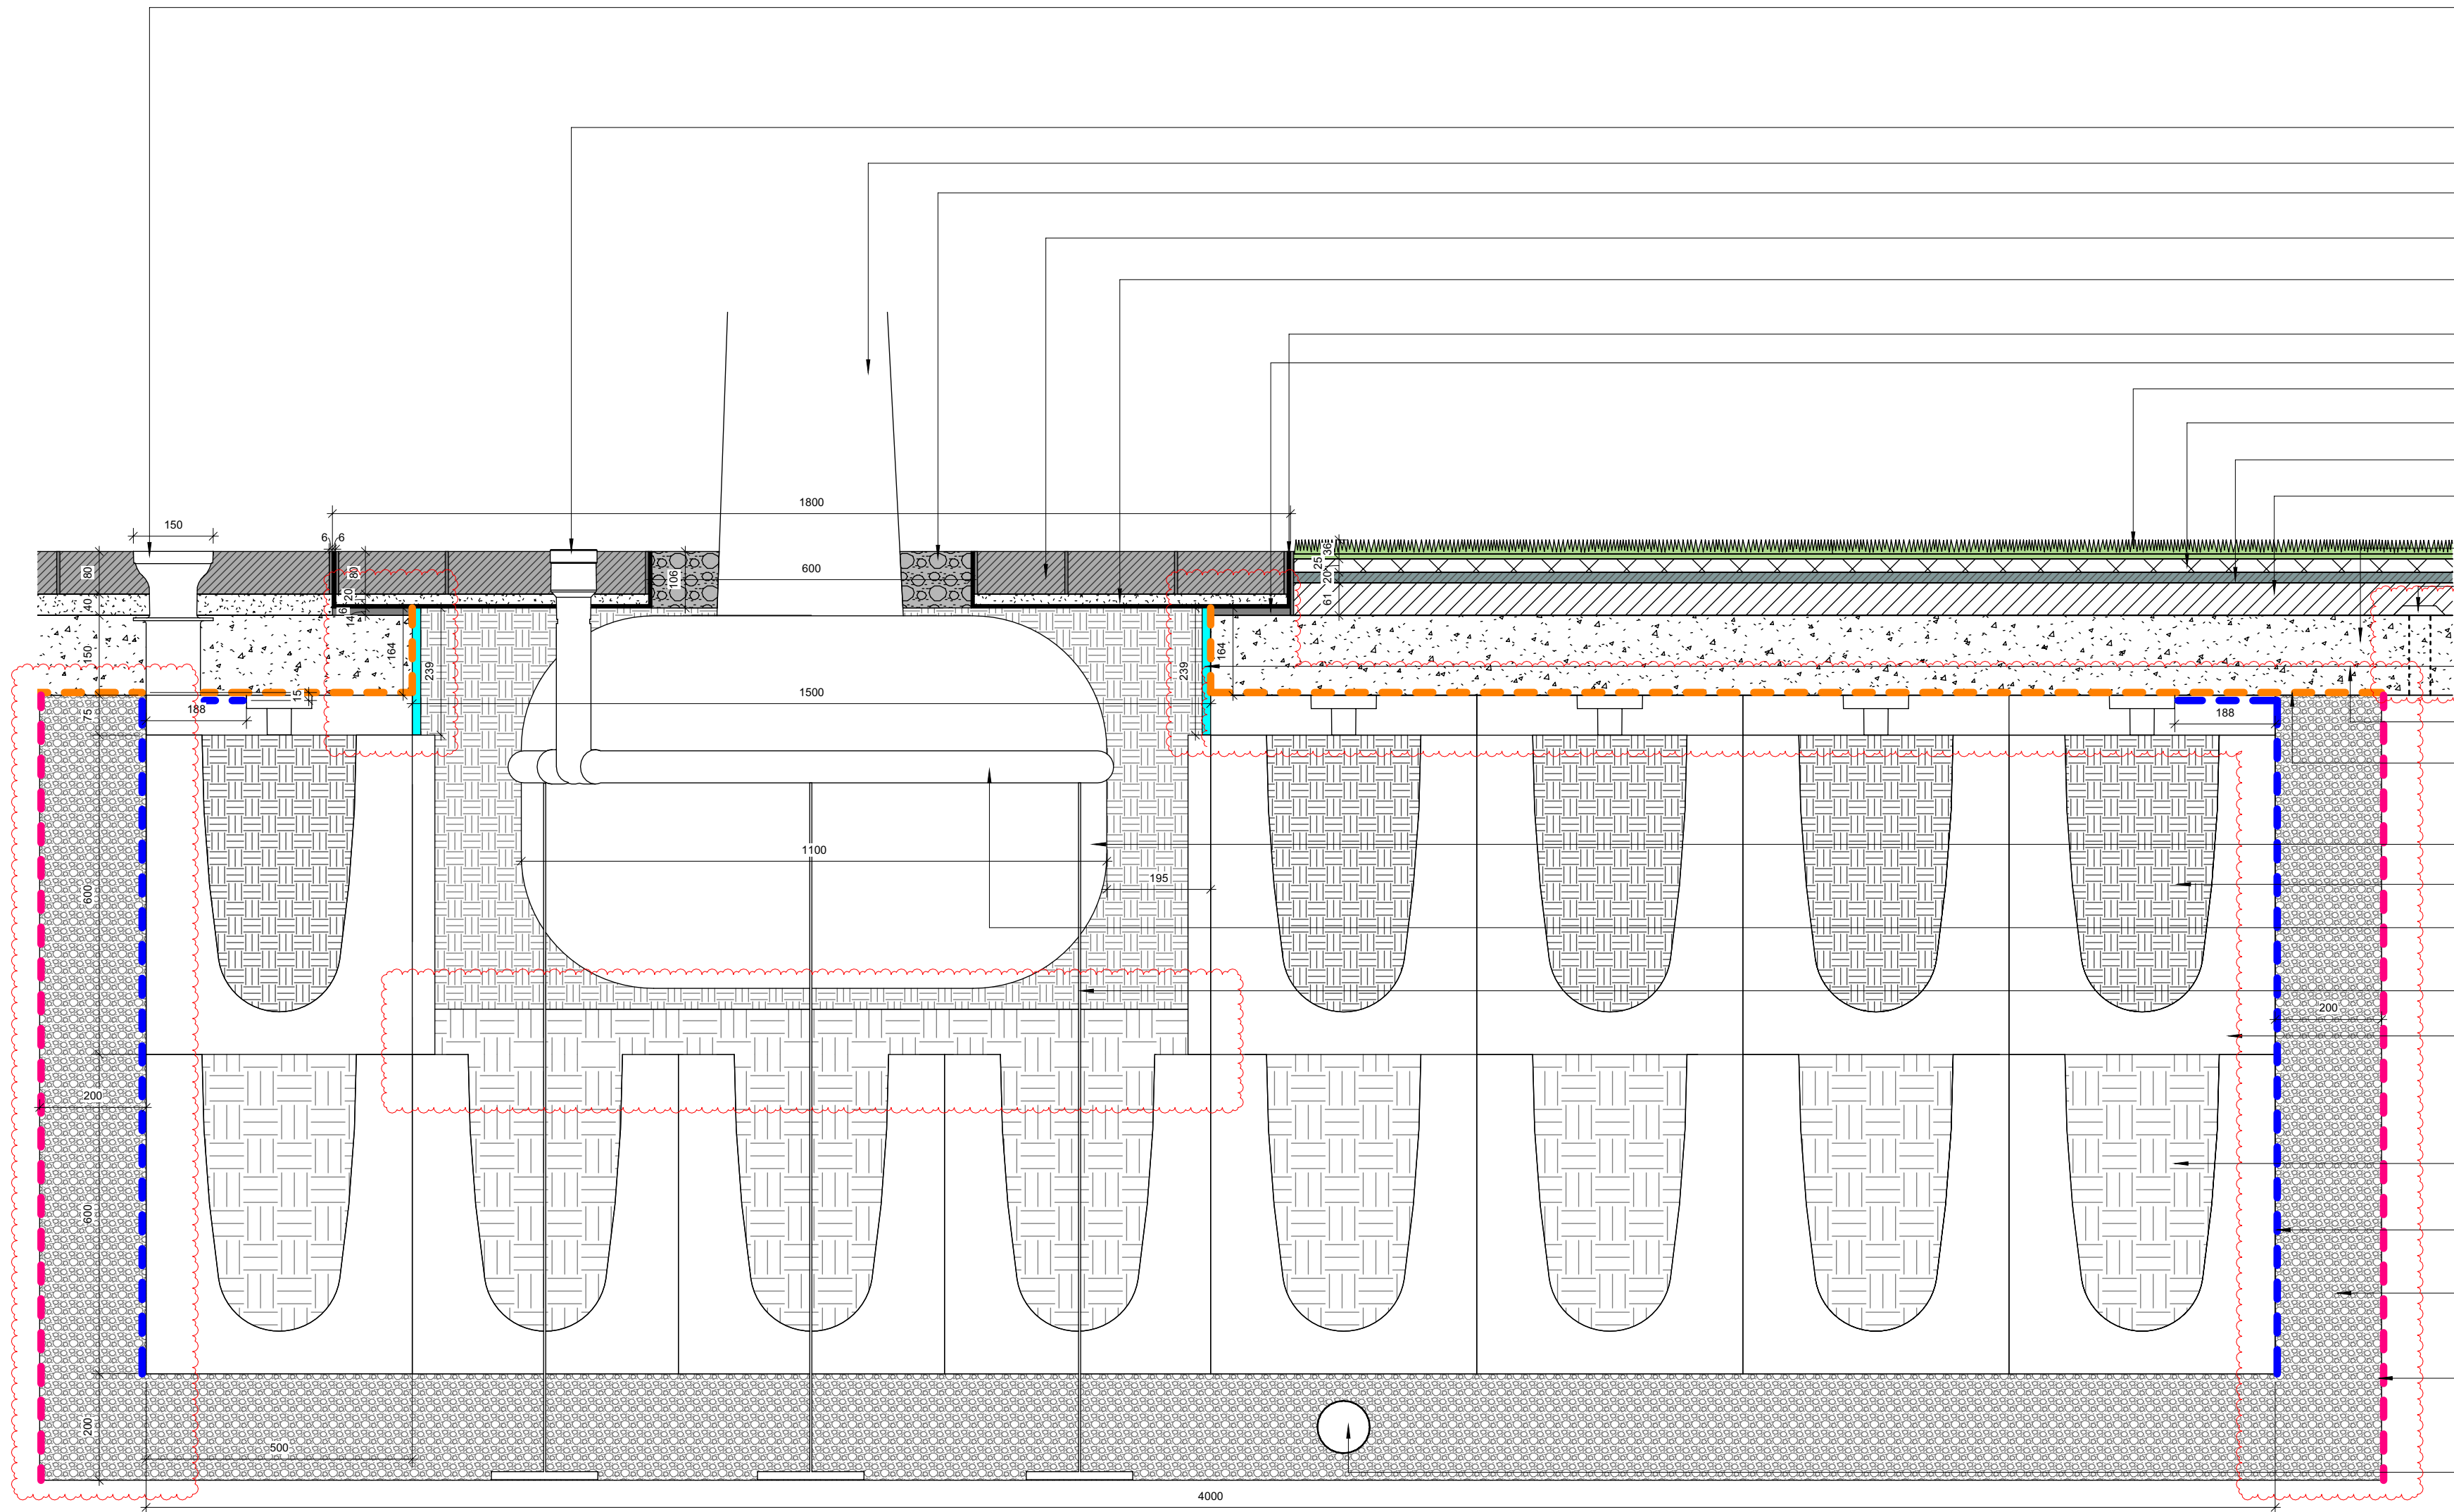

- EXT-731 ROOT RAIN IRRIGATION/AERATION SYSTEM
ROOTRAIN ARBORVENT CAST ALUMINIUM TRAFFICABLE
AERATION INLET WITH 150mm SQUARE TOP AND MANIFOLD
(RRARBV150B). FOR LOCATION OF ARBOVENT REFER TO
DRAWING NSE-POP-ZZ-00-DP-L-000648
- ROOTRAIN URBAN IRRIGATION SYSTEM (RRURB1A)
- EXT-501 PROPOSED TREE
- EXT-147 RESIN BOUND GRAVEL SURFACING
- EXT-125 PLAZA PAVING - TYPE 2
- STEINTEC TUFFBED 2-PACK PERMEABLE TYPE B BEDDING
MORTAR WITH STEINTEC TUFFBOND PRIMING MORTAR
- EXT-327 TREE GRILLES
- THICKENED CONCRETE BEDDING
- EXT-151 ARTIFICIAL TURF
- SHOCK PAD LAYER
- EXT-145 TARMAC SURFACING - TYPE 2
- TYPE 1 SUBBASE
- CONCRETE SLAB TO CIVIL ENGINEER'S SPECIFICATION
- OUTLET WITH DRAINAGE PIPE CONNECTION TO
CIVIL ENGINEER'S DESIGN
- REROOT 300 ROOT BARRIER
- CONCRETE SUBBASE TO CIVIL ENGINEER'S SPECIFICATION
- TWIN-WALLED GONET (GLTWGNA)
- TREE ROOTBALL
- EXT-555 GENERAL PLANTING SOIL
- EXT-731 ROOT RAIN IRRIGATION/ AERATION
SYSTEM
- EXT-721 TREE ANCHORING SYSTEM - TYPE 1
- EXT-735 ROOT SPACE STRUCTURE
- EXT-573 STANDARD SUBSOIL
- GEOGRID (GRN20)
- COMPACTED GRAVEL BELOW AND AROUND SOIL CELLS
20-40mm GRAVEL STONE LAYER
- FLAT ROOT BARRIER (RER220X1.5A)
- PERFORATED PIPE TO CIVIL ENGINEER'S
SPECIFICATION

1 TYPICAL TREE PIT (CITY SQUARE)
1 : 10

REVISIONS		
REV	DATE	DESCRIPTION
C01	01.05.24	ISSUED FOR CONSTRUCTION
C02	21.05.24	ISSUED FOR CONSTRUCTION - TREE CELL AND ROOT BARRIER UPDATE

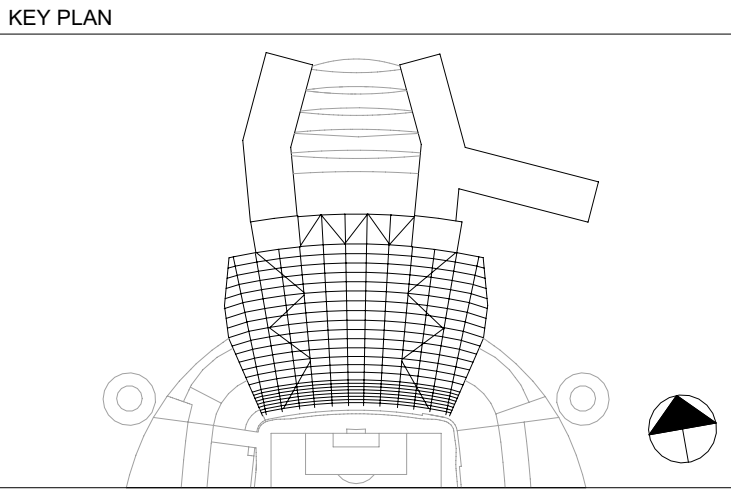

CLIENT

© COPYRIGHT. ALL RIGHTS RESERVED
THIS WORK IS COPYRIGHT AND CANNOT BE REPRODUCED OR COPIED IN ANY FORM OR BY ANY
OTHER MEANS (GRAPHIC, ELECTRONIC OR MECHANICAL INCLUDING PHOTOCOPYING) WITHOUT
THE WRITTEN PERMISSION OF POPULOUS ANY LICENSE, EXPRESS OR IMPLIED, TO USE THIS
DOCUMENT FOR ANY PURPOSE WHATSOEVER IS RESTRICTED TO THE TERMS OF THE AGREEMENT
OR IMPLIED AGREEMENT BETWEEN POPULOUS AND THE INSTRUCTING PARTY.
USE FIGURED DIMENSIONS IN PREFERENCE TO SCALED. CHECK ALL DIMENSIONS ON SITE
BEFORE FABRICATION OR SETTING OUT.

ARCHITECT

POPULOUS®
14 BLADES COURT | DEODAR ROAD | LONDON | SW15 2NU | UNITED KINGDOM
TELEPHONE +44 (0)20 8874 7666 FACSIMILE +44 (0)20 8874 7470
ALL PRODUCTION & INTELLECTUAL PROPERTY RIGHTS RESERVED © POPULOUS 2009

PROJECT NAME

MCFC - NORTH EXPANSION

DRAWING TITLE

LANDSCAPE
TYPICAL TREE PIT DETAILS
CITY SQUARE

STATUS	RIBA STAGE	PROJECT NO.
A5	5	4348
DATE	SCALE	SIZE
24/03/2024	1 : 10	A1
DRAWN	CHECKED	APPROVED
SA	TJ	MT

PROJECT	ORIGIN	ZONE	LEVEL	TYPE	ROLE	DRAWING	REV
NSE-POP-ZZ	- ZZ	- DD	- L	- 000695	C02		