


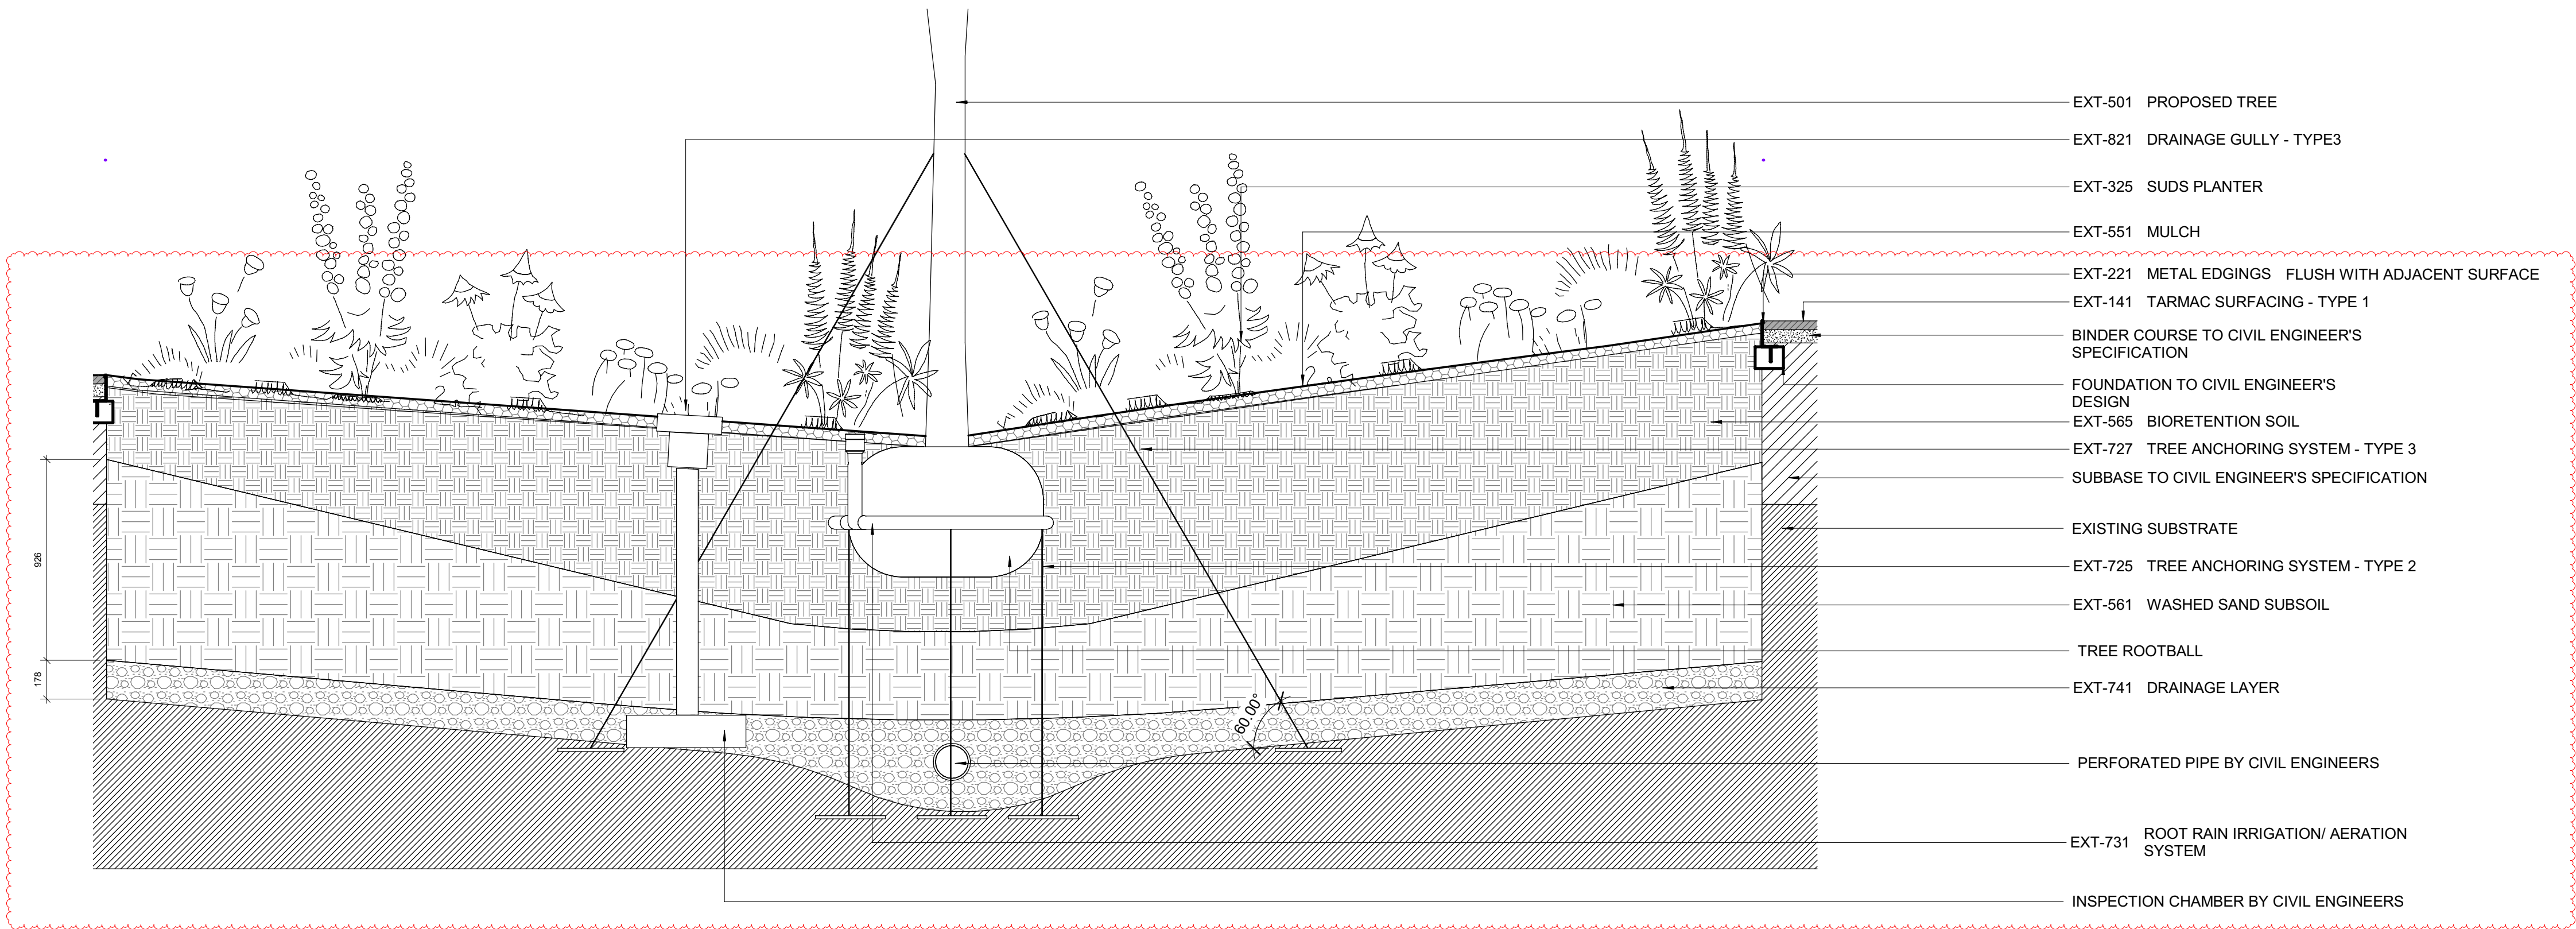


- EXT-501 PROPOSED TREE
- EXT-821 DRAINAGE GULLY - TYPE3
- EXT-325 SUDS PLANTER
- EXT-551 MULCH
- EXT-221 METAL EDGINGS FLUSH WITH ADJACENT SURFACE
- EXT-141 TARMAC SURFACING - TYPE 1
- BINDER COURSE TO CIVIL ENGINEER'S SPECIFICATION
- FOUNDATION TO CIVIL ENGINEER'S DESIGN
- EXT-565 BIORETENTION SOIL
- EXT-727 TREE ANCHORING SYSTEM - TYPE 3
- SUBBASE TO CIVIL ENGINEER'S SPECIFICATION
- EXISTING SUBSTRATE
- EXT-725 TREE ANCHORING SYSTEM - TYPE 2
- EXT-561 WASHED SAND SUBSOIL
- TREE ROOTBALL
- EXT-741 DRAINAGE LAYER
- PERFORATED PIPE BY CIVIL ENGINEERS
- EXT-731 ROOT RAIN IRRIGATION/ AERATION SYSTEM
- INSPECTION CHAMBER BY CIVIL ENGINEERS

1 TYPICAL BIORETENTION PLANTER
1:20

REVISIONS		
REV	DATE	DESCRIPTION
P00	09.06.23	ISSUED FOR STAGE 4
P01	20.07.23	DISCIPLINE CHANGED FROM "A" TO "L"
P02	02.02.24	ISSUED FOR STAGE 4 UPDATE
C01	01.05.24	ISSUED FOR CONSTRUCTION

KEY PLAN

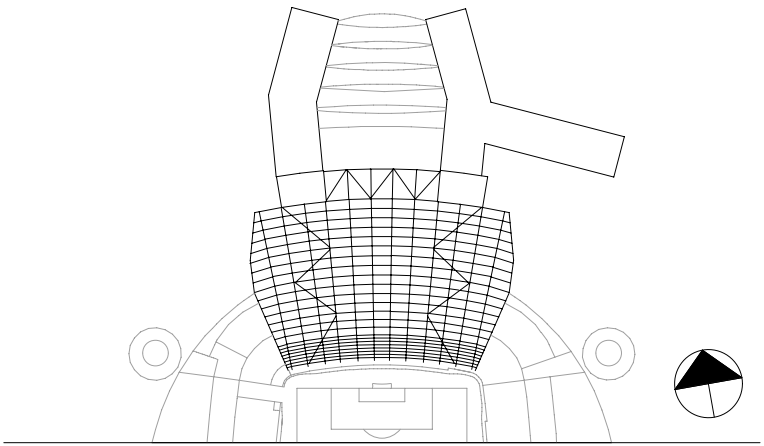

CLIENT



© COPYRIGHT. ALL RIGHTS RESERVED
THIS WORK IS COPYRIGHT AND CANNOT BE REPRODUCED OR COPIED IN ANY FORM OR BY ANY OTHER MEANS (GRAPHIC, ELECTRONIC OR MECHANICAL INCLUDING PHOTOCOPYING) WITHOUT THE WRITTEN PERMISSION OF POPULOUS ANY LICENSE, EXPRESS OR IMPLIED, TO USE THIS DOCUMENT FOR ANY PURPOSE WHATSOEVER IS RESTRICTED TO THE TERMS OF THE AGREEMENT OR IMPLIED AGREEMENT BETWEEN POPULOUS AND THE INSTRUCTING PARTY.
USE FIGURED DIMENSIONS IN PREFERENCE TO SCALED. CHECK ALL DIMENSIONS ON SITE BEFORE FABRICATION OR SETTING OUT

ARCHITECT
POPULOUS®
14 BLADES COURT | DEODAR ROAD | LONDON | SW15 2NU | UNITED KINGDOM
TELEPHONE +44 (0)20 8874 7666 FACSIMILE +44 (0)20 8874 7470
ALL PRODUCTION & INTELLECTUAL PROPERTY RIGHTS RESERVED © POPULOUS 2009

PROJECT NAME
MCFC - NORTH EXPANSION
DRAWING TITLE
LANDSCAPE
TYPICAL BIORETENTION PLANTER
DETAILS

STATUS		RIBA STAGE		PROJECT NO.			
A5		5		4348			
DATE		SCALE		SIZE			
09/06/23		1 : 20		A1			
DRAWN	CHECKED	APPROVED					
SA	TJ	MT					
PROJECT	ORIGIN.	ZONE	LEVEL	TYPE	ROLE	DRAWING	REV
NSE-POP-ZZ- ZZ-DD- L - 000677							C0