


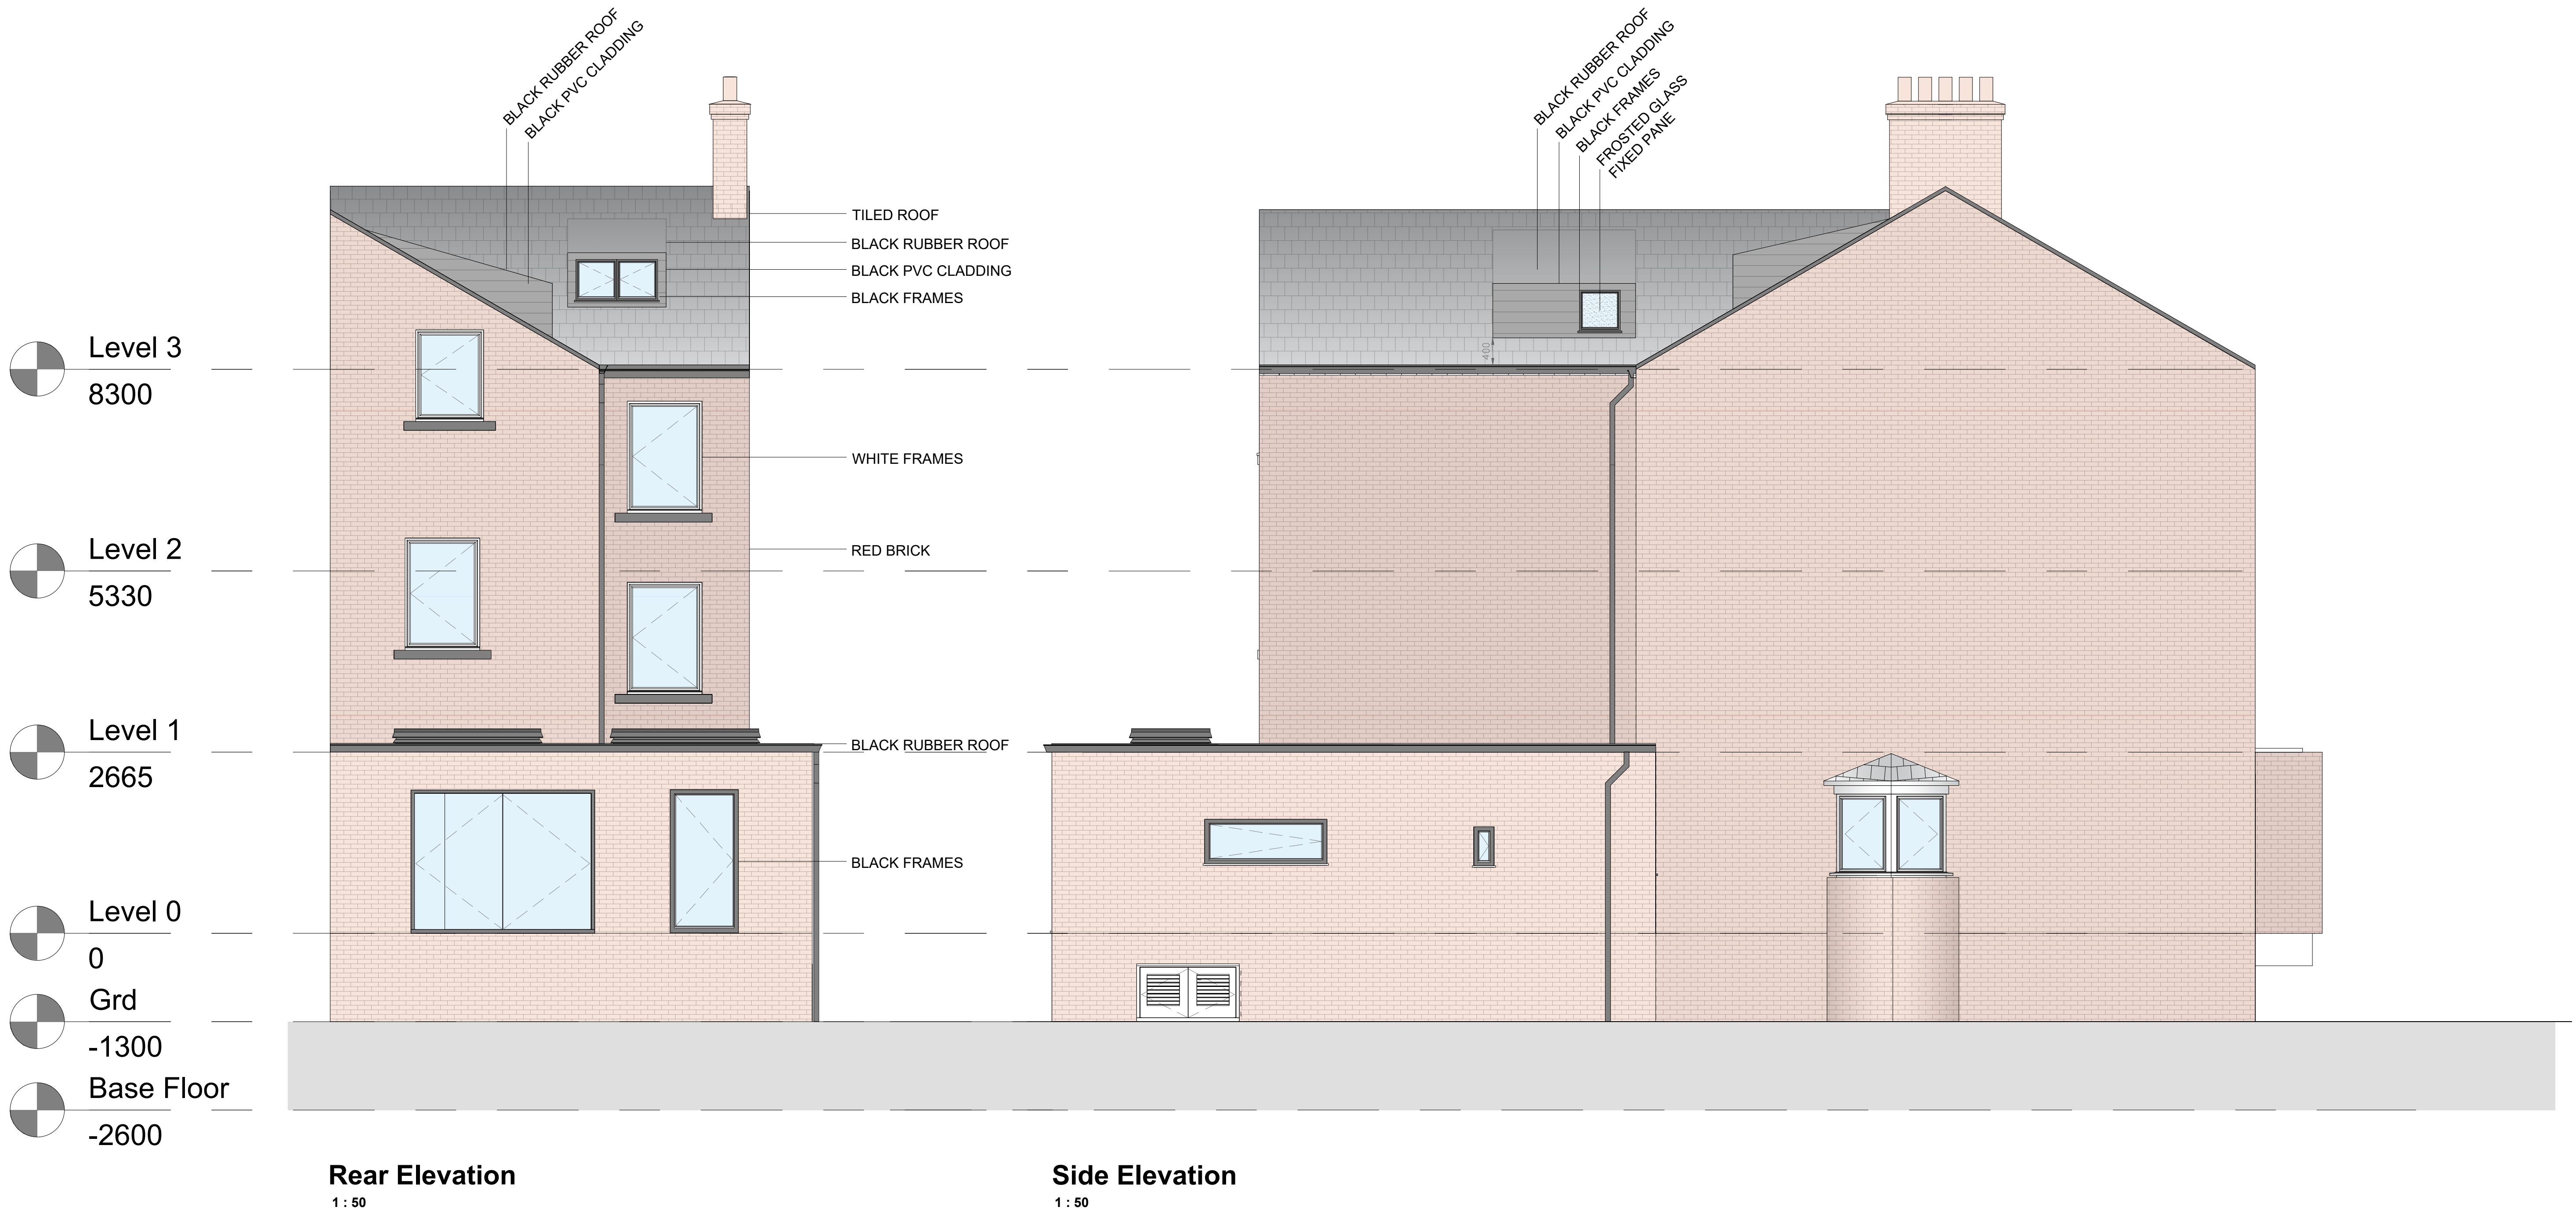

	Rev.	Description	Check	Drawn	Date	Rev.	Description	Check	Drawn	Date	Notes:	Site: N/A Property: Whitelow Road - Manchester		Title: Primary Elevations - Proposed Filename: Elevations_Proposed		
	00					00						Drawn: JC	Scale: 1:50 @ A1	Date: 12/02/2025	Project No.: -	Revision: 02
	00					00										
	00					00										
	00					00										