


KEY PLAN

AC31	SPX 331 AREA CONTROLLER WITH F-BUS INTERFACE
LCM	SPH 27 HARD-WIRED LIGHTING CONTROL MODULE
LCM	SPH 227 DALI HUB
ACNO	REFERENCE TO LCM LOCATED ON THIS FLOOR
ACNO	REFERENCE TO LCM LOCATED ON ANOTHER FLOOR
C1	SPU 6-C1 COMPACT DUAL-BUS UNIVERSAL SENSOR ROUND SURFACE MOUNT
C6	SPU 6-C6 COMPACT DUAL-BUS UNIVERSAL SENSOR RECESSED MOUNTING TYPE
4D	SPF 4D-4 DUAL-BUS SWITCH INTERFACE
4D	HARD-WIRED HUB PORT NUMBER
4D	SIMMETRONIC DEVICE NUMBER
4D	DALI BUS 1
4D	DALI BUS 2
4D	DALI BUS 3
4D	DALI BUS 4
4D	AREA CONTROLLER SPLIT

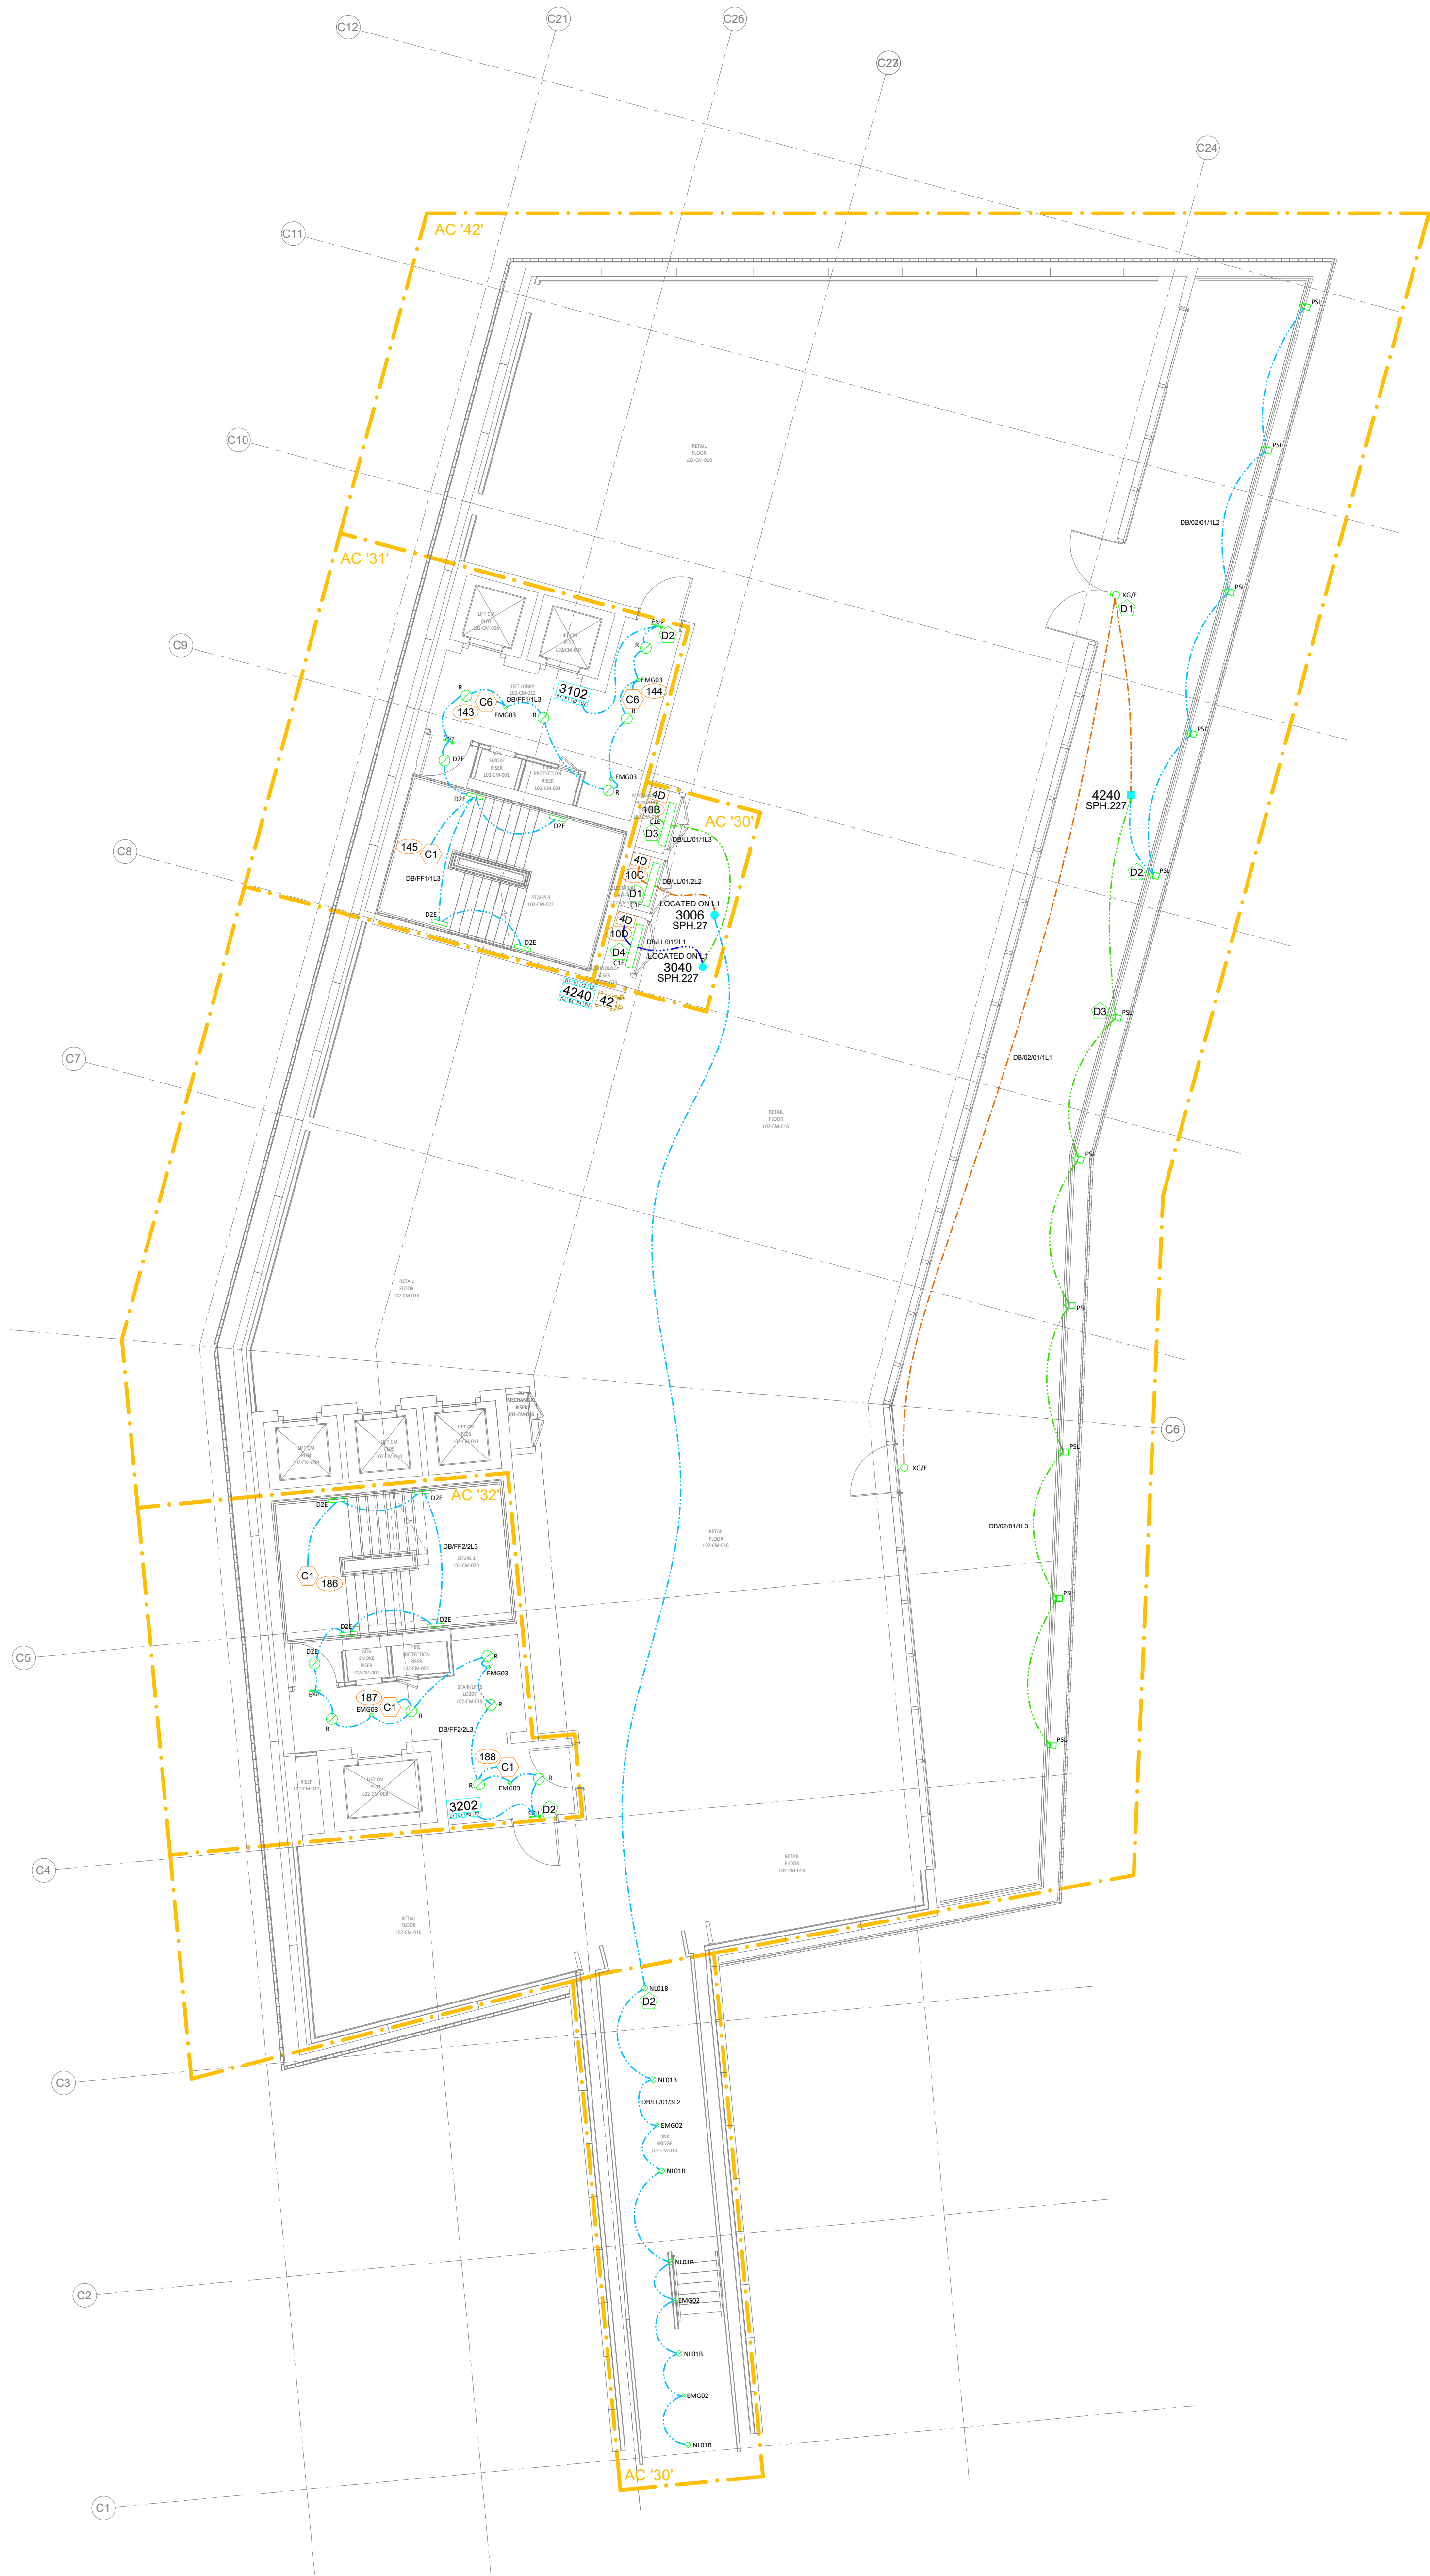

P01	03.02.26	STAGE 4i - FOR COMMENT
Rev	Date	Description
1	100	Original Size

Status
S3 - FOR REVIEW & COMMENT



Project
COMMERCIAL BUILDING

Title
SECOND FLOOR
LIGHTING CONTROL LAYOUT

Drawing No.	Revision
NSE-SEE-CM-02-DR-E-632431	P01