


# Abraham Moss Community School

AGP



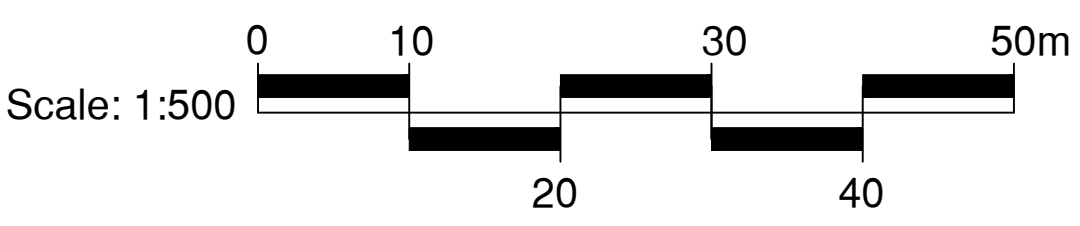

CONSULTANTS  
Surfacing Standards Ltd  
Office: 2, Ennismore House,  
Aston Road, Lippington, LE19 6NY  
01530 400172

1. DO NOT SCALE FROM DRAWING UNLESS FOR PLANNING PURPOSES ONLY. ALL  
DIMENSIONS TO BE CHECKED ON SITE PRIOR TO COMMENCEMENT OF WORKS.  
2. THIS DRAWING IS COPYRIGHT TO SURFACING STANDARDS LTD.  
3. ALL PERSONNEL SHOULD BE AWARE OF THE HEALTH AND SAFETY PLAN WHICH IS  
RETAINED IN THE SITE MANAGERS OFFICE.

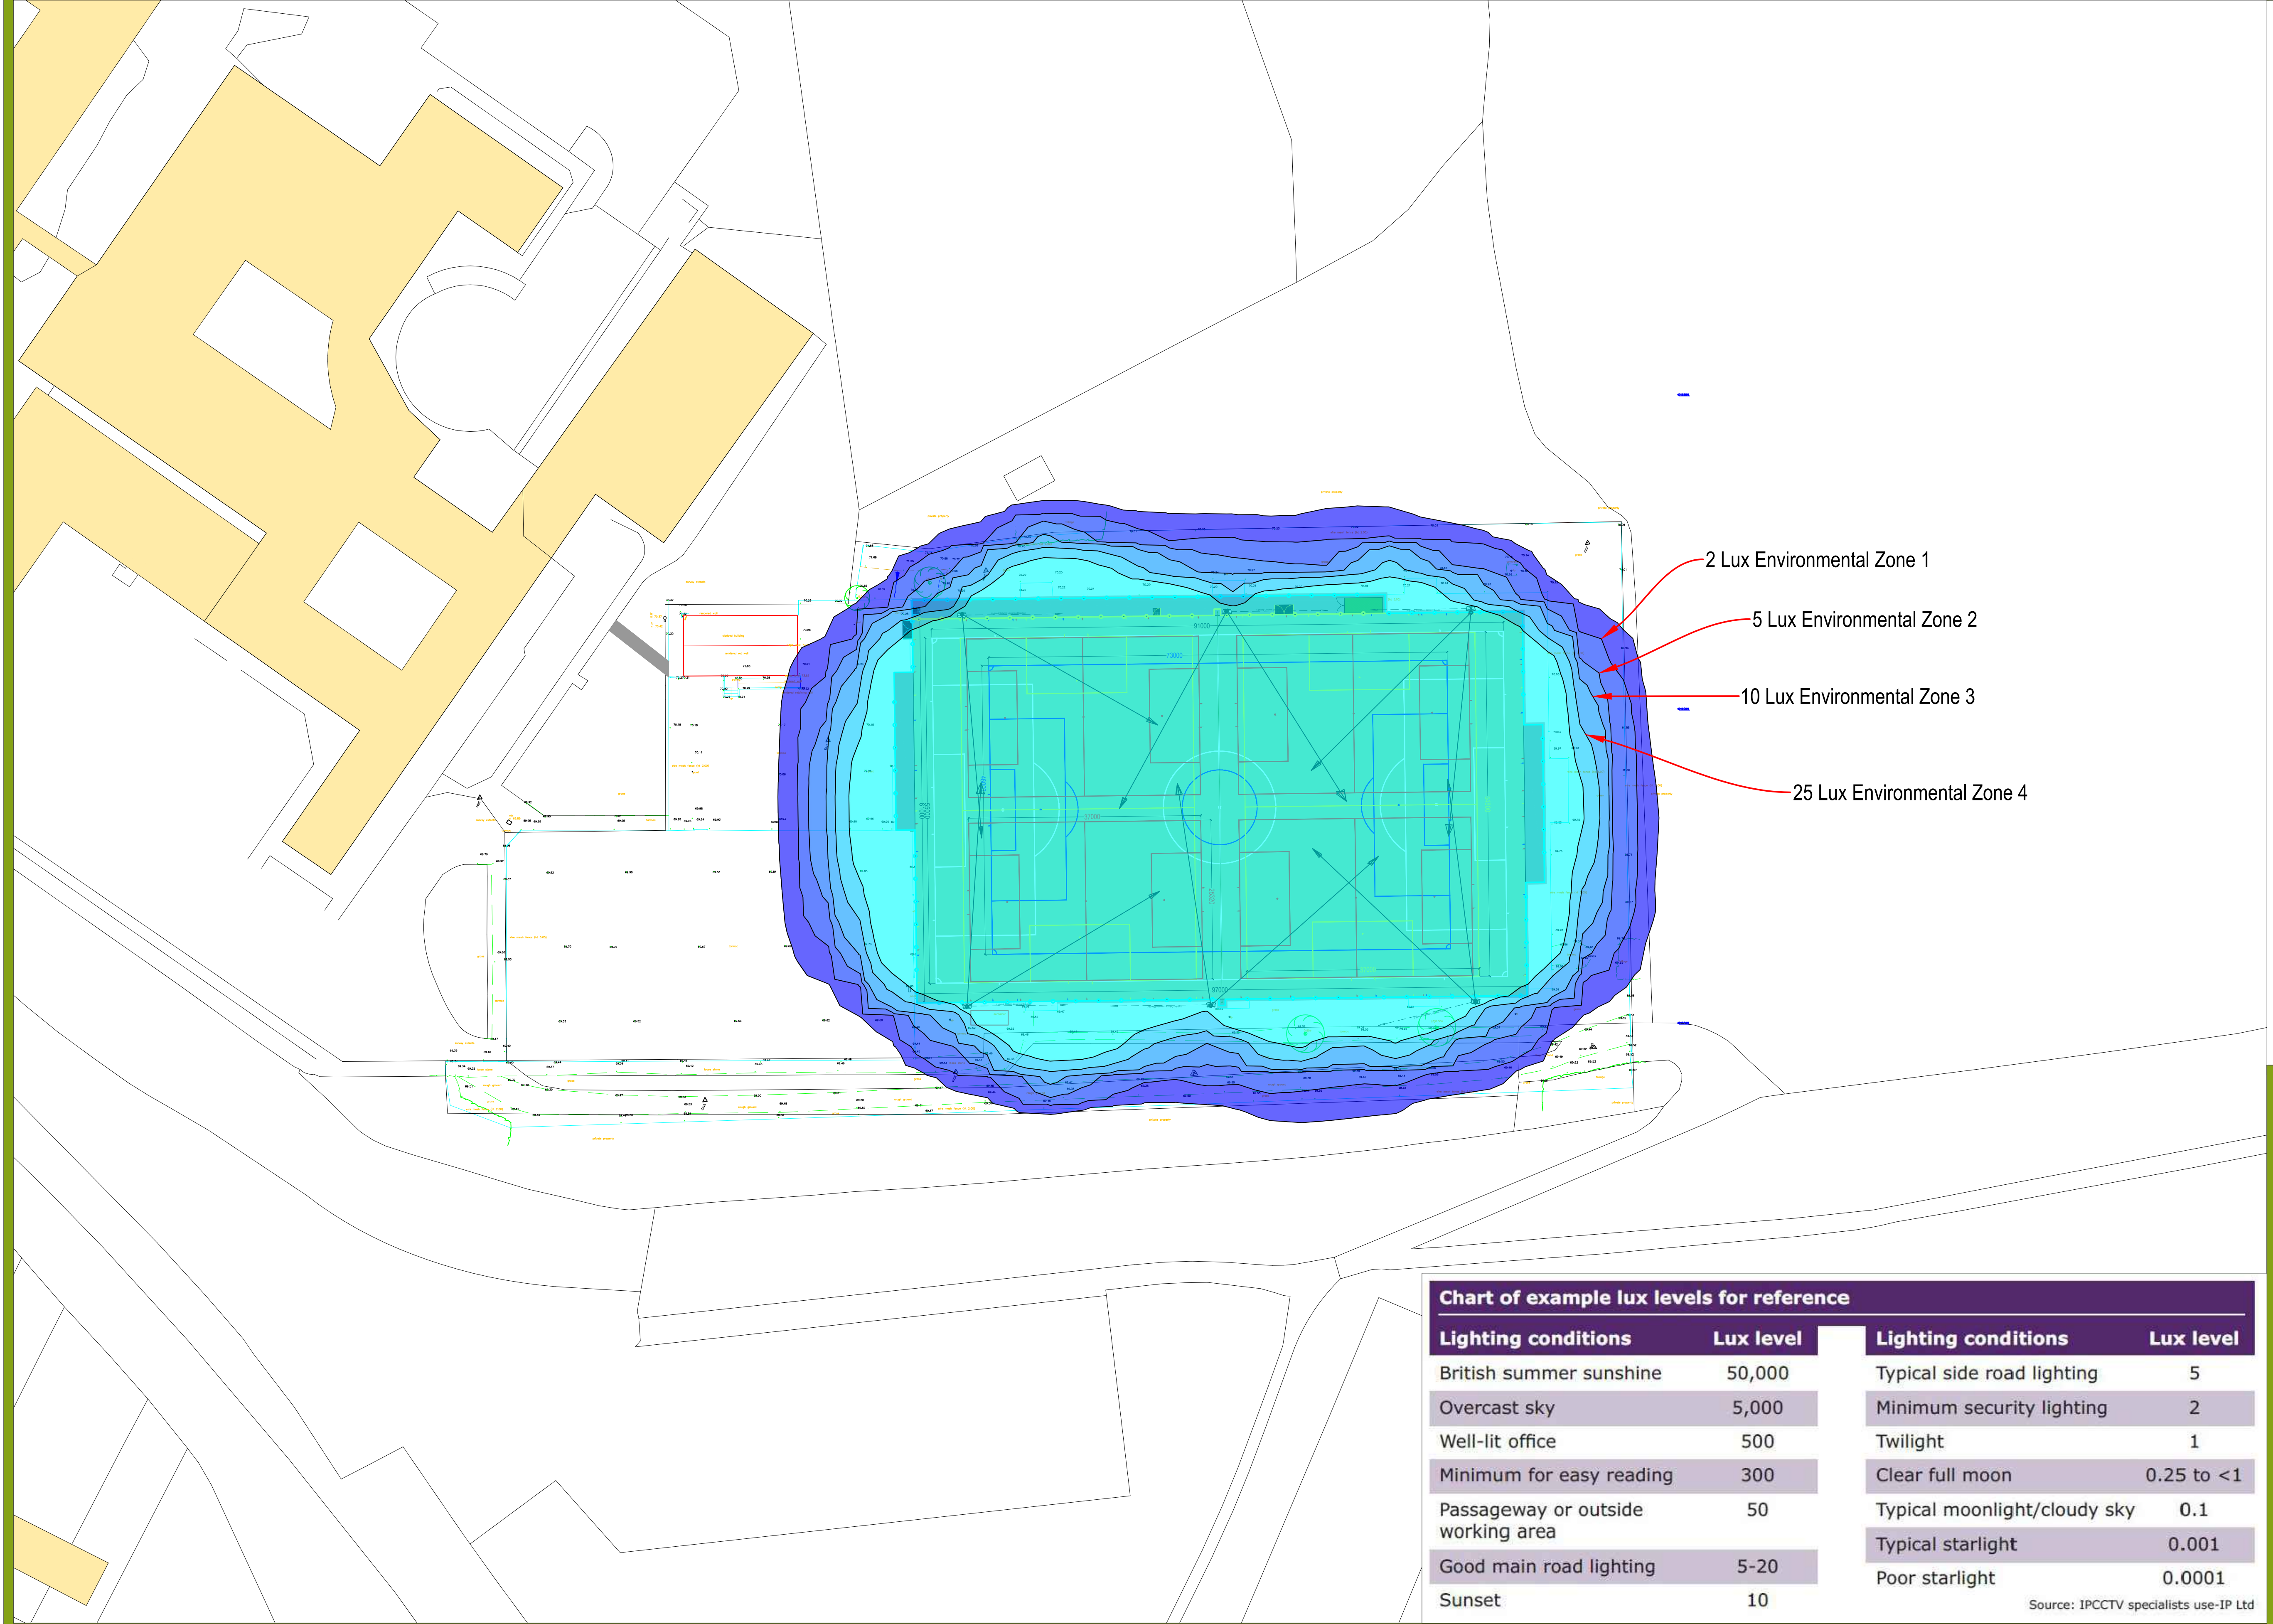
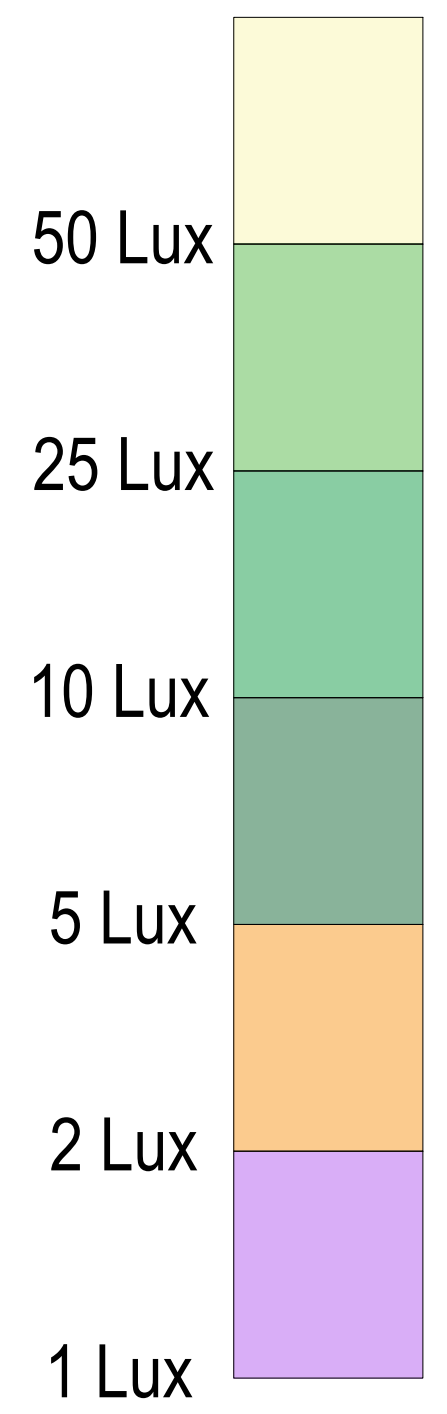
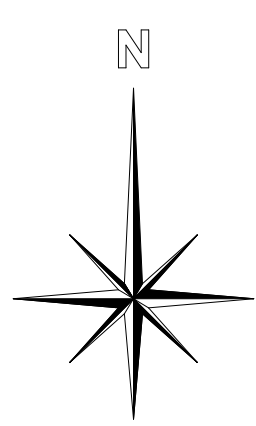


Chart of example lux levels for reference

| Lighting conditions                | Lux level | Lighting conditions          | Lux level  |
|------------------------------------|-----------|------------------------------|------------|
| British summer sunshine            | 50,000    | Typical side road lighting   | 5          |
| Overcast sky                       | 5,000     | Minimum security lighting    | 2          |
| Well-lit office                    | 500       | Twilight                     | 1          |
| Minimum for easy reading           | 300       | Clear full moon              | 0.25 to <1 |
| Passageway or outside working area | 50        | Typical moonlight/cloudy sky | 0.1        |
| Good main road lighting            | 5-20      | Typical starlight            | 0.001      |
| Sunset                             | 10        | Poor starlight               | 0.0001     |


Source: IPCCTV specialists use-IP Ltd

00 PLANNING ISSUE  
REV DESCRIPTION  
LS OP  
REV CK DATE

03.02.26



Surfacing Standards Limited  
SPORTS PITCH CONSULTANTS

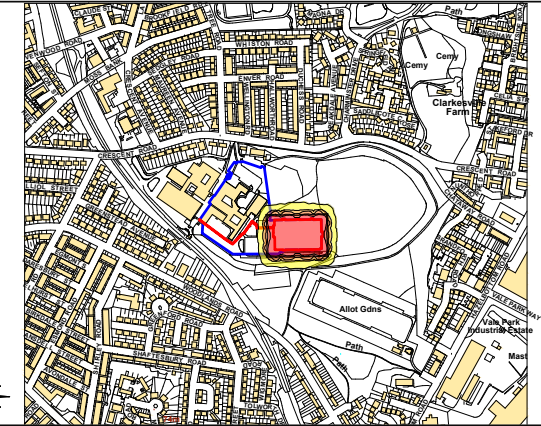

AUTHOR  
LS

TITLE  
Abraham Moss Community School  
AGP  
Floodlighting Scheme

PROJECT  
G-234439

SCALE  
1:500

SIZE  
A1

DRAWING No  
07

REVISION  
00