


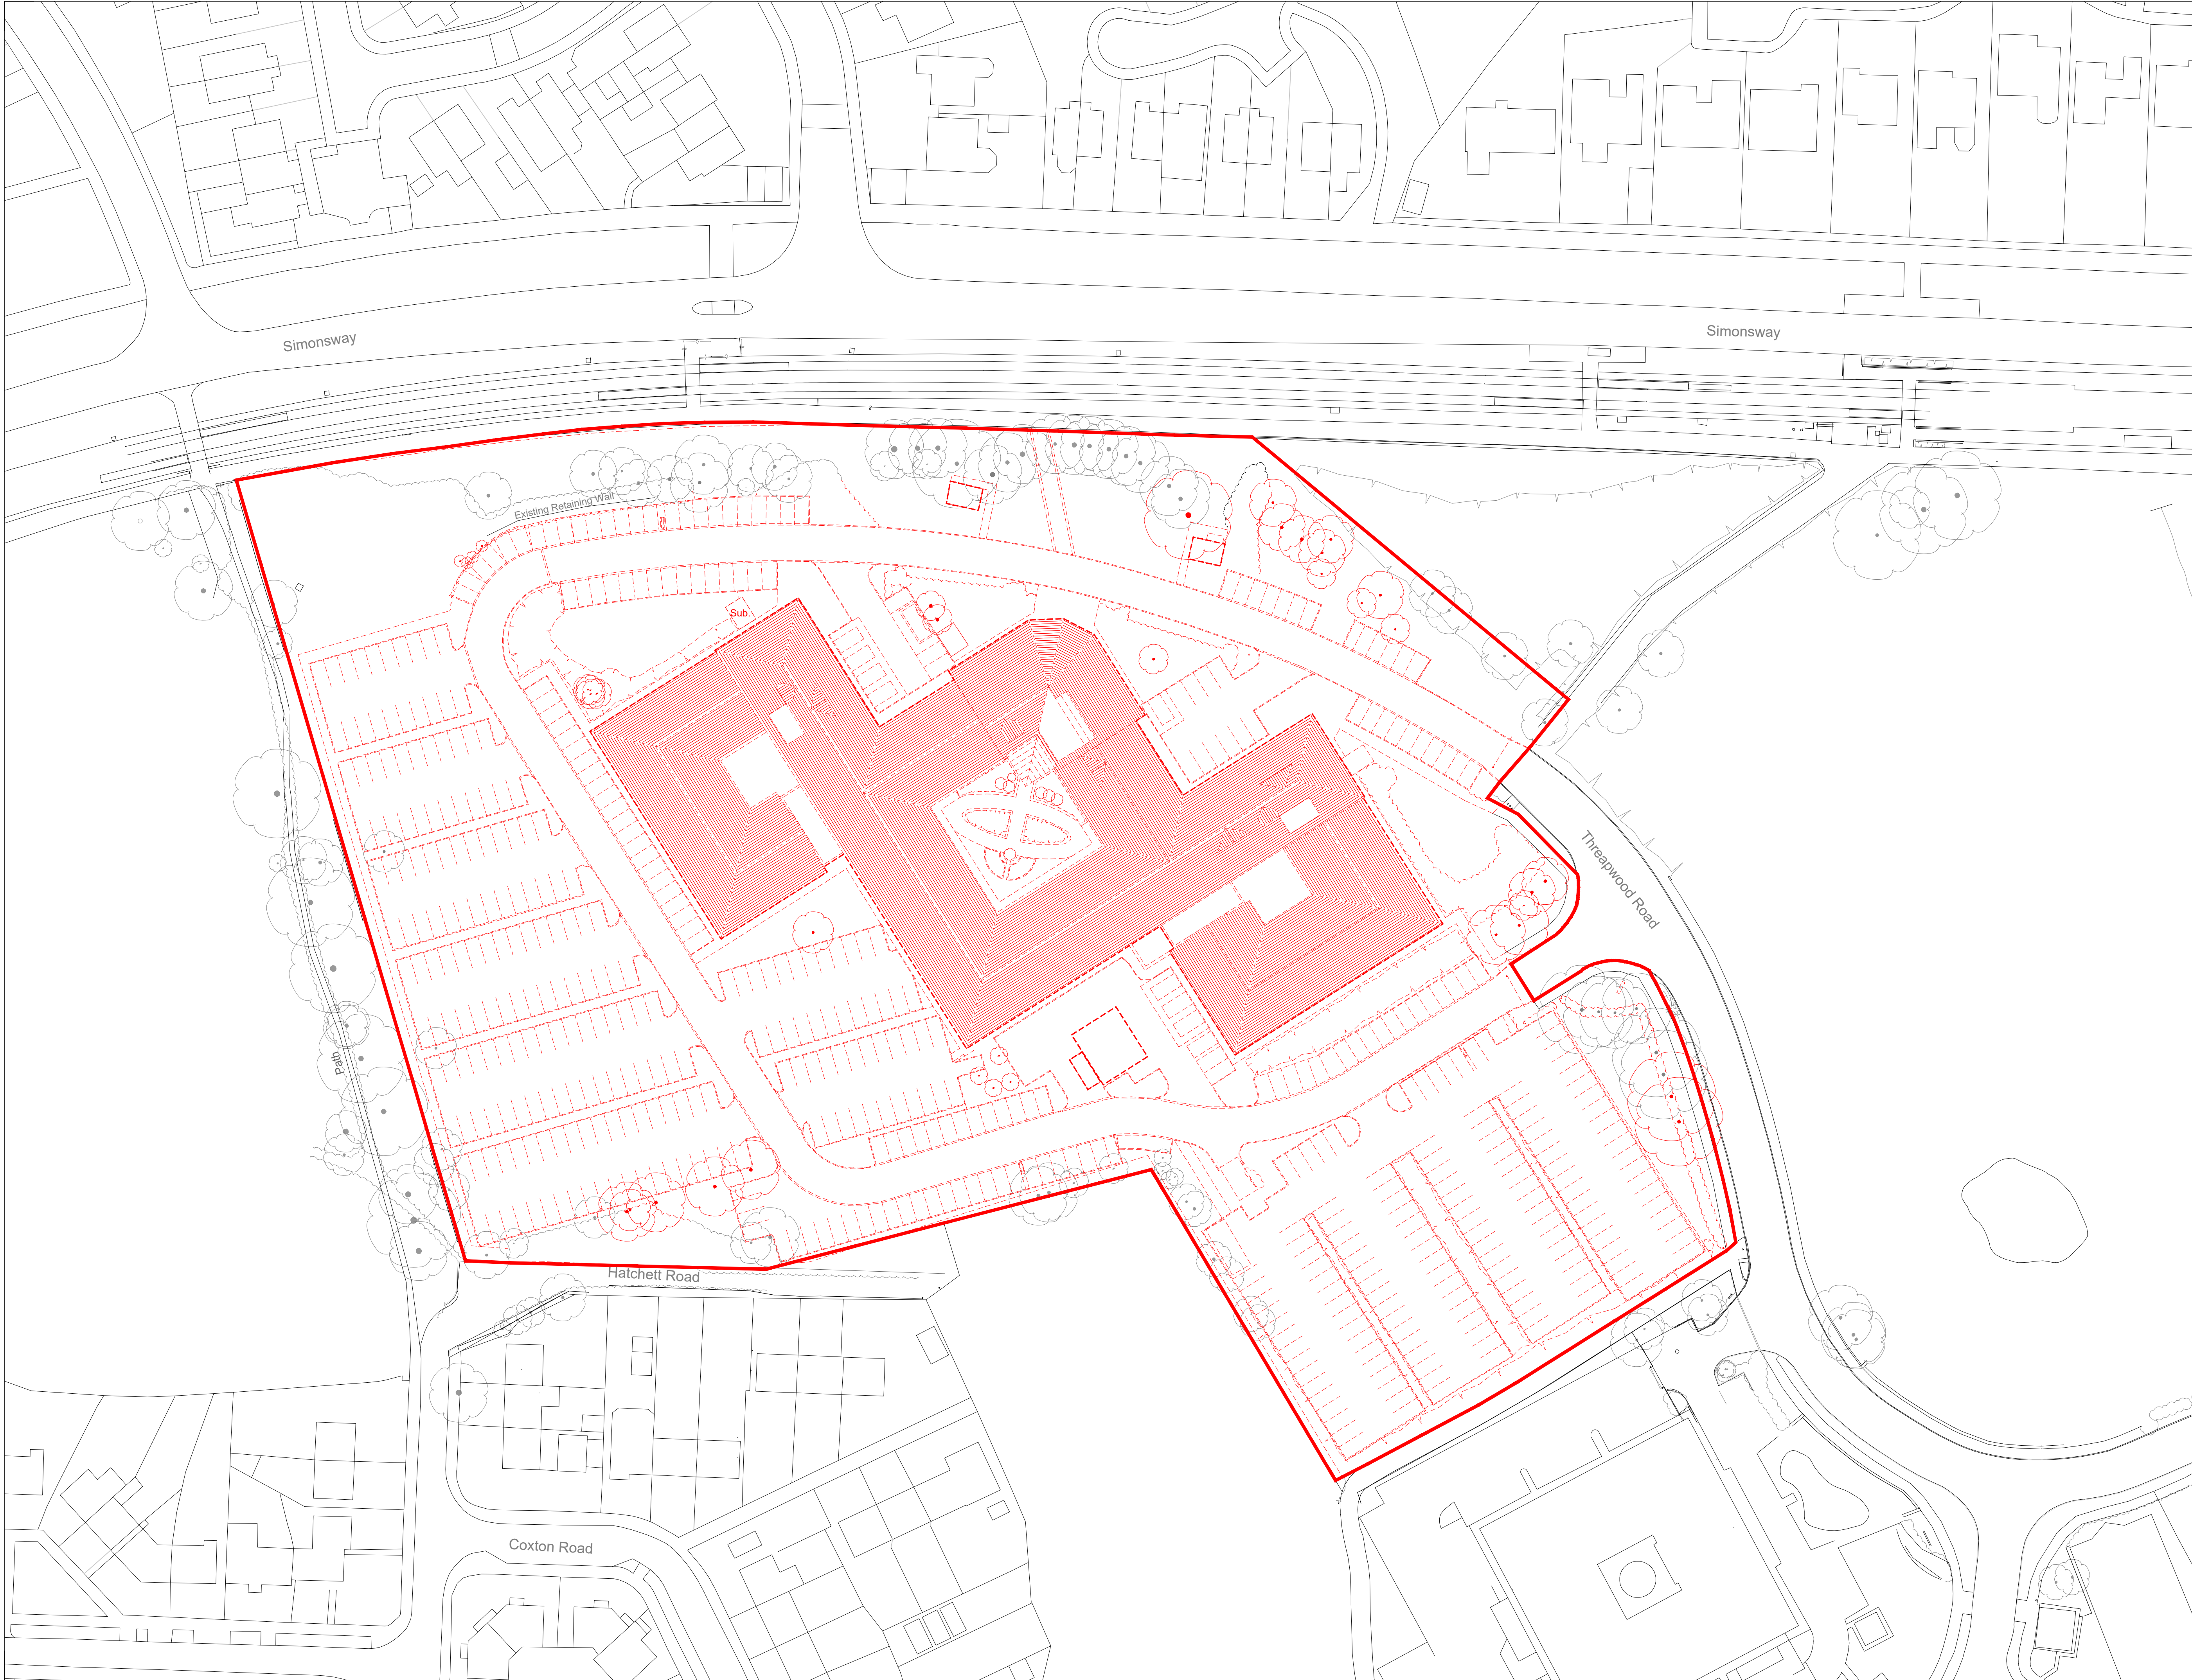

The Harris Partnership Ltd does not accept liability for any deviation from our drawings or specification. The drawing is copyright and may not be reproduced or shared in whole or part without written authority. Do not scale off this drawing.

Rev	Date	Description	Drawn	Checked
P01	15.12.25	Planning Submission	CW	AV

Key:

- To be demolished
- Application Boundary

Note:
Drawn to received information, OS Map and Topographical Survey and Photogrammetric Report. Subject to full building measured survey.

0510152025m

SCALE 1:500

THE HARRIS PARTNERSHIP

www.harrispartnership.com

Walsfield Manchester Milton Keynes Reading London Harrogate Edinburgh

North

Architecture
Masterplanning
Interior Design

Client
Karlin VHM Ltd c/o Global Mutual

Project Title
Concord Logistics

Concord Business Park
Threapwood Road, Wythenshawe
Manchester, M22 0EY

Drawing Title
Demolition Plan

Drawn	Checked	Scale	Box	Status	Date
CW	AV	1:500	NA		17.10.2025

Drawing Status	Rev.	THP Project No.
PLANNING	P01	21701

Project No.	Originator	Volume	Level	Type	Role	Number
21701	THPL	XX	XX	DR	A	(PL)1108