



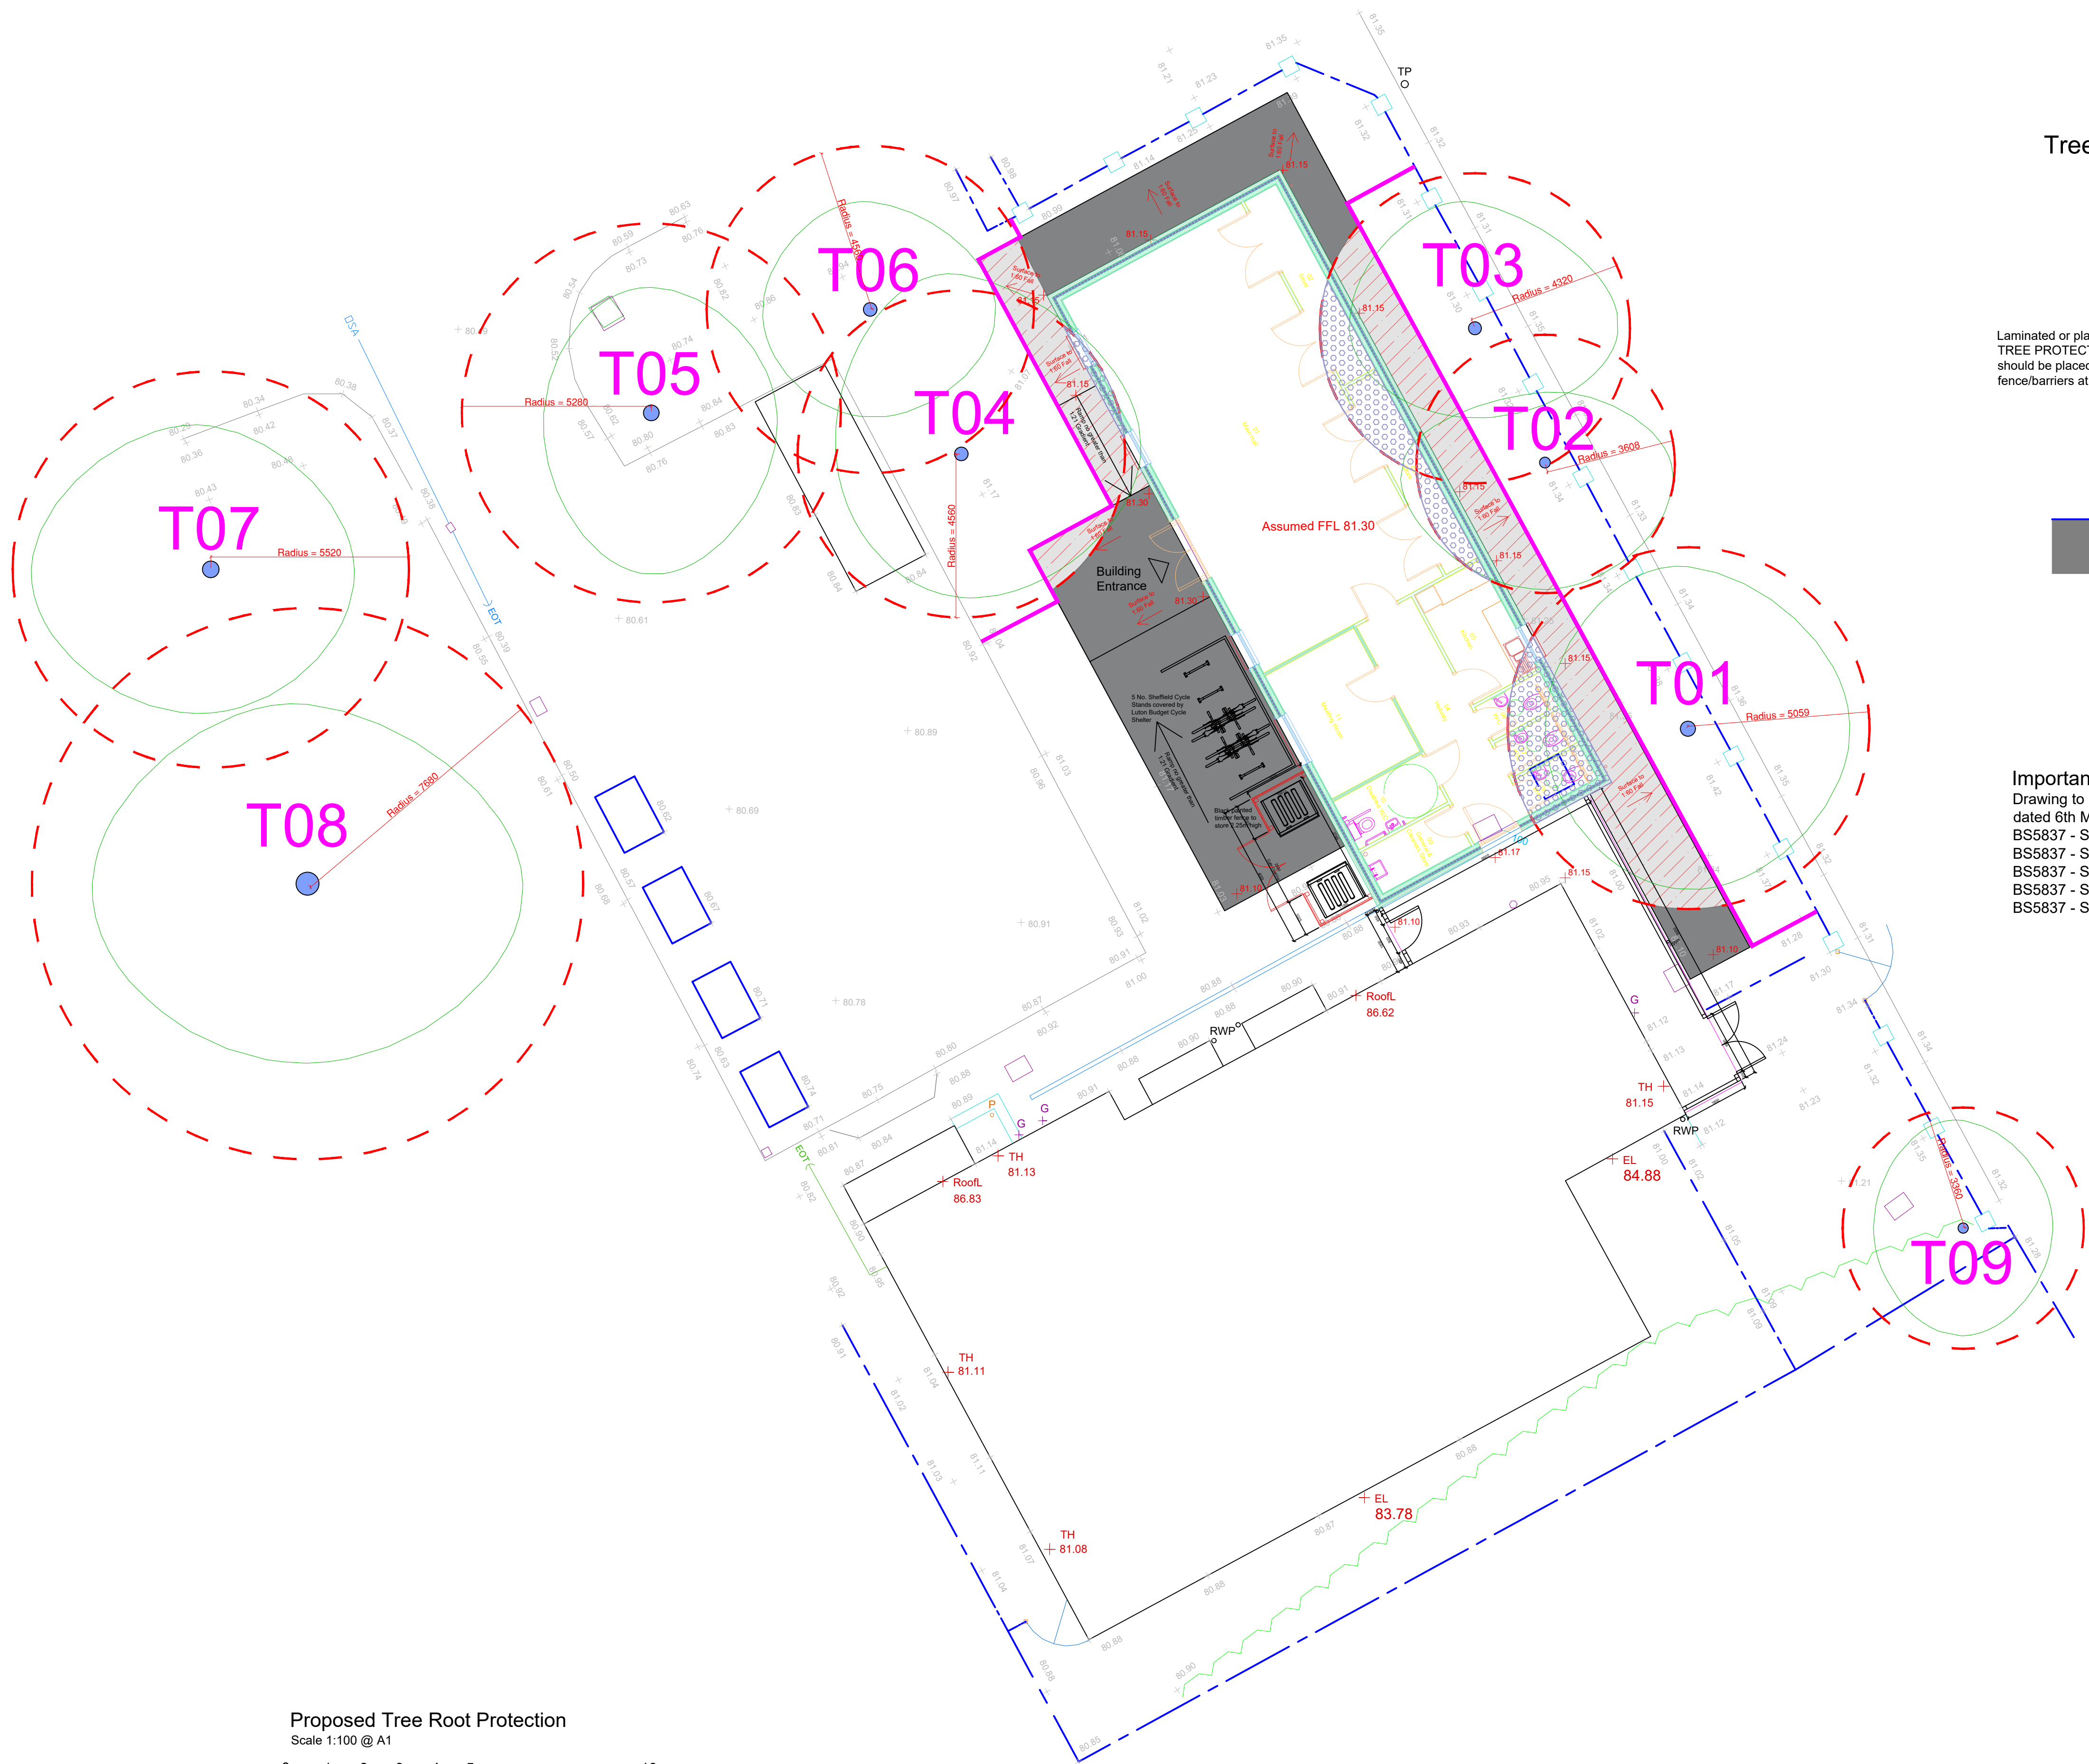


Tree Protection Barriers Detail - BS5837:2012

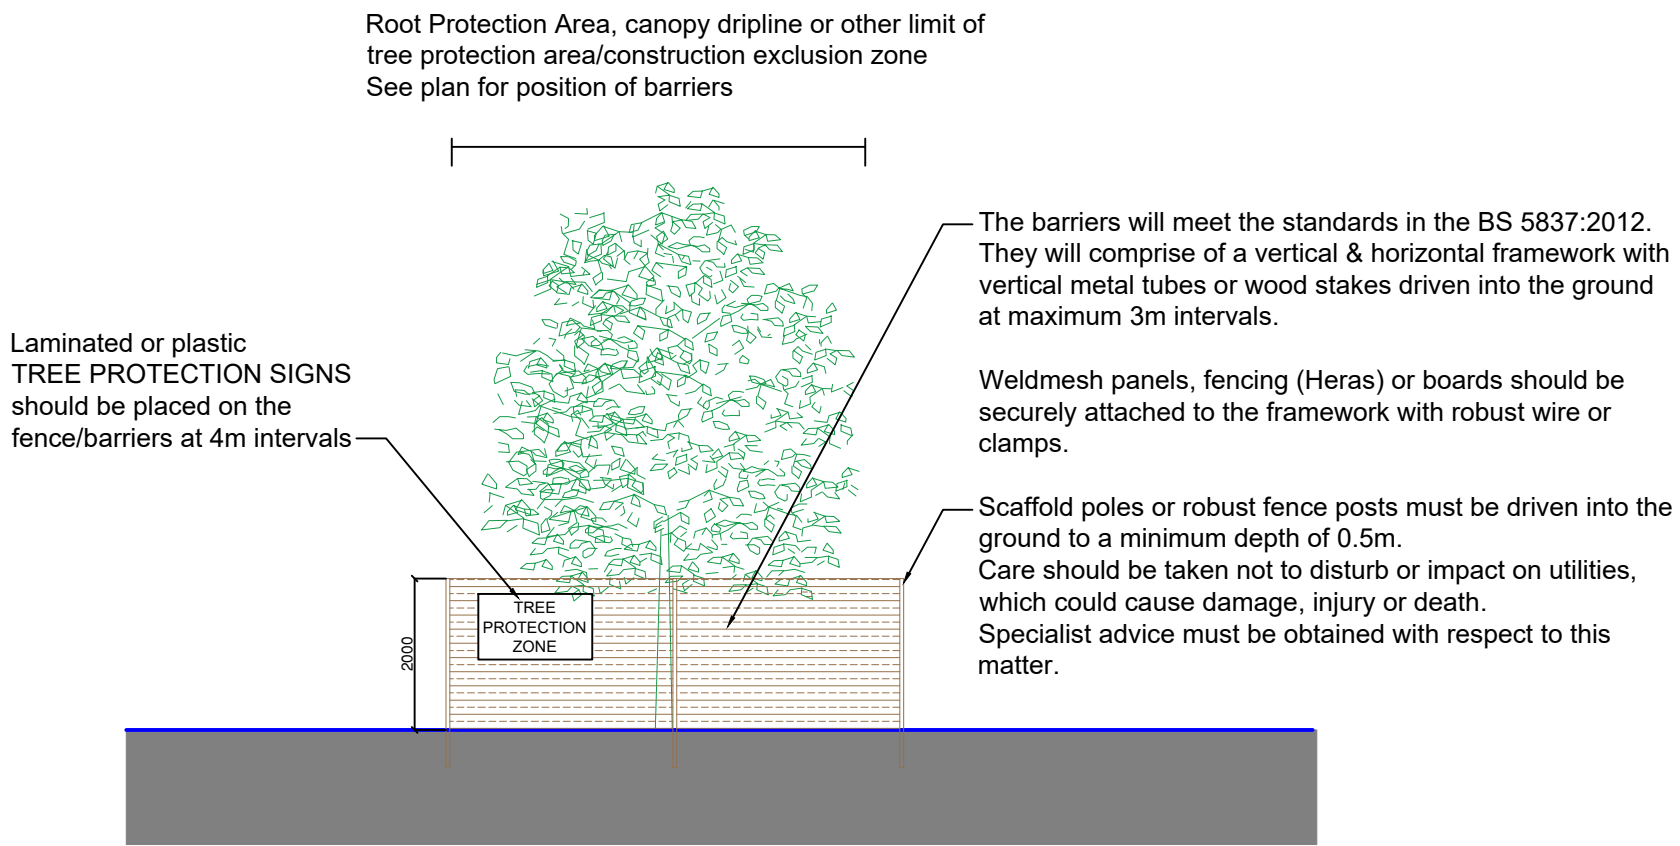


Important Note:
Drawing to be read in conjunction with Arbtech information dated 6th March 2026:
BS5837 - Stirling Centre - Arbtech AIA 01 - 06-03-26-A0
BS5837 - Stirling Centre - Arbtech AMS 01 - 06-03-26
BS5837 - Stirling Centre - Arbtech TCP01_01 - 09-03-26
BS5837 - Stirling Centre - Arbtech TPP 01 - 06-03-26-A0
BS5837 - Stirling Centre - Arbtech TSR01_01 - 09-03-26

Tree Root Protection Key


- Protective Fencing in line with BS 5837:2012
- Root Protection Area (RPA)
- Area to be protected with Ground Pressure Boards
- Area of manual excavation
- Tarmac In RPA

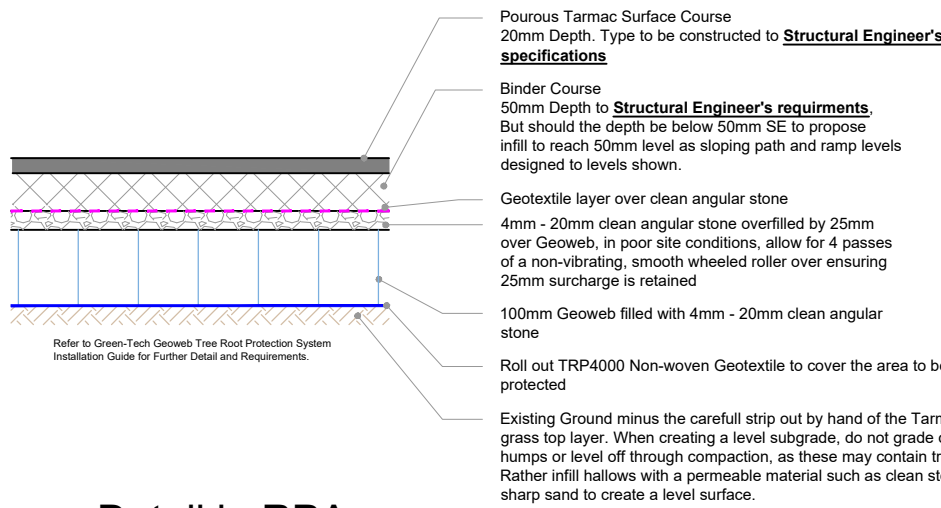

Tarmac Detail in RPA
Scale 1:10 @ A1

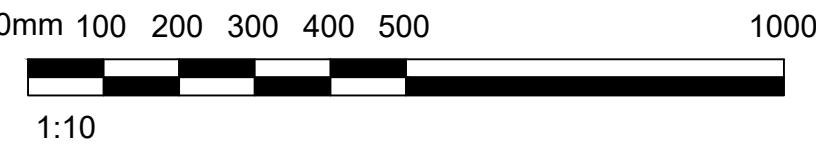


Proposed Tree Root Protection
Scale 1:100 @ A1

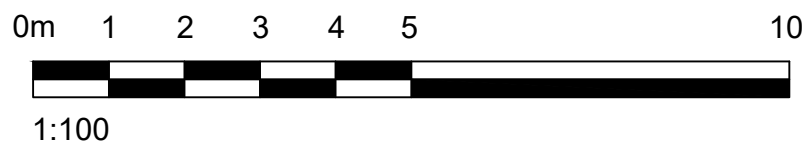

DRAWING STATUS
DRAWN BY: JW
SCALE: 1:100 @ A1
DATE: March 2026

A1

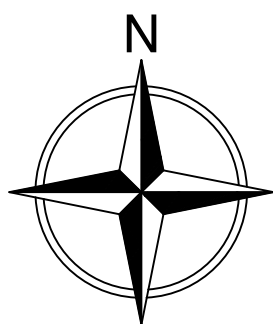

Shows Latest
Revision as
Scheduled

PREMIER
MODULAR

Leicester Office:

Vaughan Architecture Ltd
Rutland House
23-25 Friar Lane
Leicester
LE1 5QQ
Tel: 0116 326 8905



Latest Projects

CLIENT Youth Investment Fund
PROJECT TITLE The Stirling Centre - Manchester
DRAWING TITLE Proposed Tree Root Protection
PROJECT NO. VAD.25.21
DRAWING NO. 40693-PML-00-DR-A-000025
REVISION C01 **STATUS** S5

Vaughan Architecture Ltd
No. 2
Infirmary Street
Leeds, West Yorkshire
LS1 2JP
Tel: 0113 493 1055
VAUGHAN
ARCHITECTURE

www.vaughanarchitecture.co.uk

UNLESS STATED OTHERWISE, THE DESIGNS SHOWN ARE SUBJECT TO DETAIL SITE SURVEY AND INVESTIGATIONS AND/OR APPROVAL OF THE RELEVANT VARIOUS LOCAL AUTHORITY OFFICERS, STATUTORY UNDERTAKERS, FIRE OFFICERS AND ENGINEERS. THEY ARE PROJECT AND SITE SPECIFIC.
THIS DRAWING SHOULD NOT BE SCALED FROM.
ALL DIMENSIONS SHOULD BE CHECKED ON SITE.
ANY DRAWING ERRORS OR DISCREPANCIES SHOULD BE REPORTED TO VAUGHAN ARCHITECTURE LTD
THIS DRAWING IS THE COPYRIGHT OF VAUGHAN ARCHITECTURE Ltd