
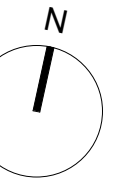


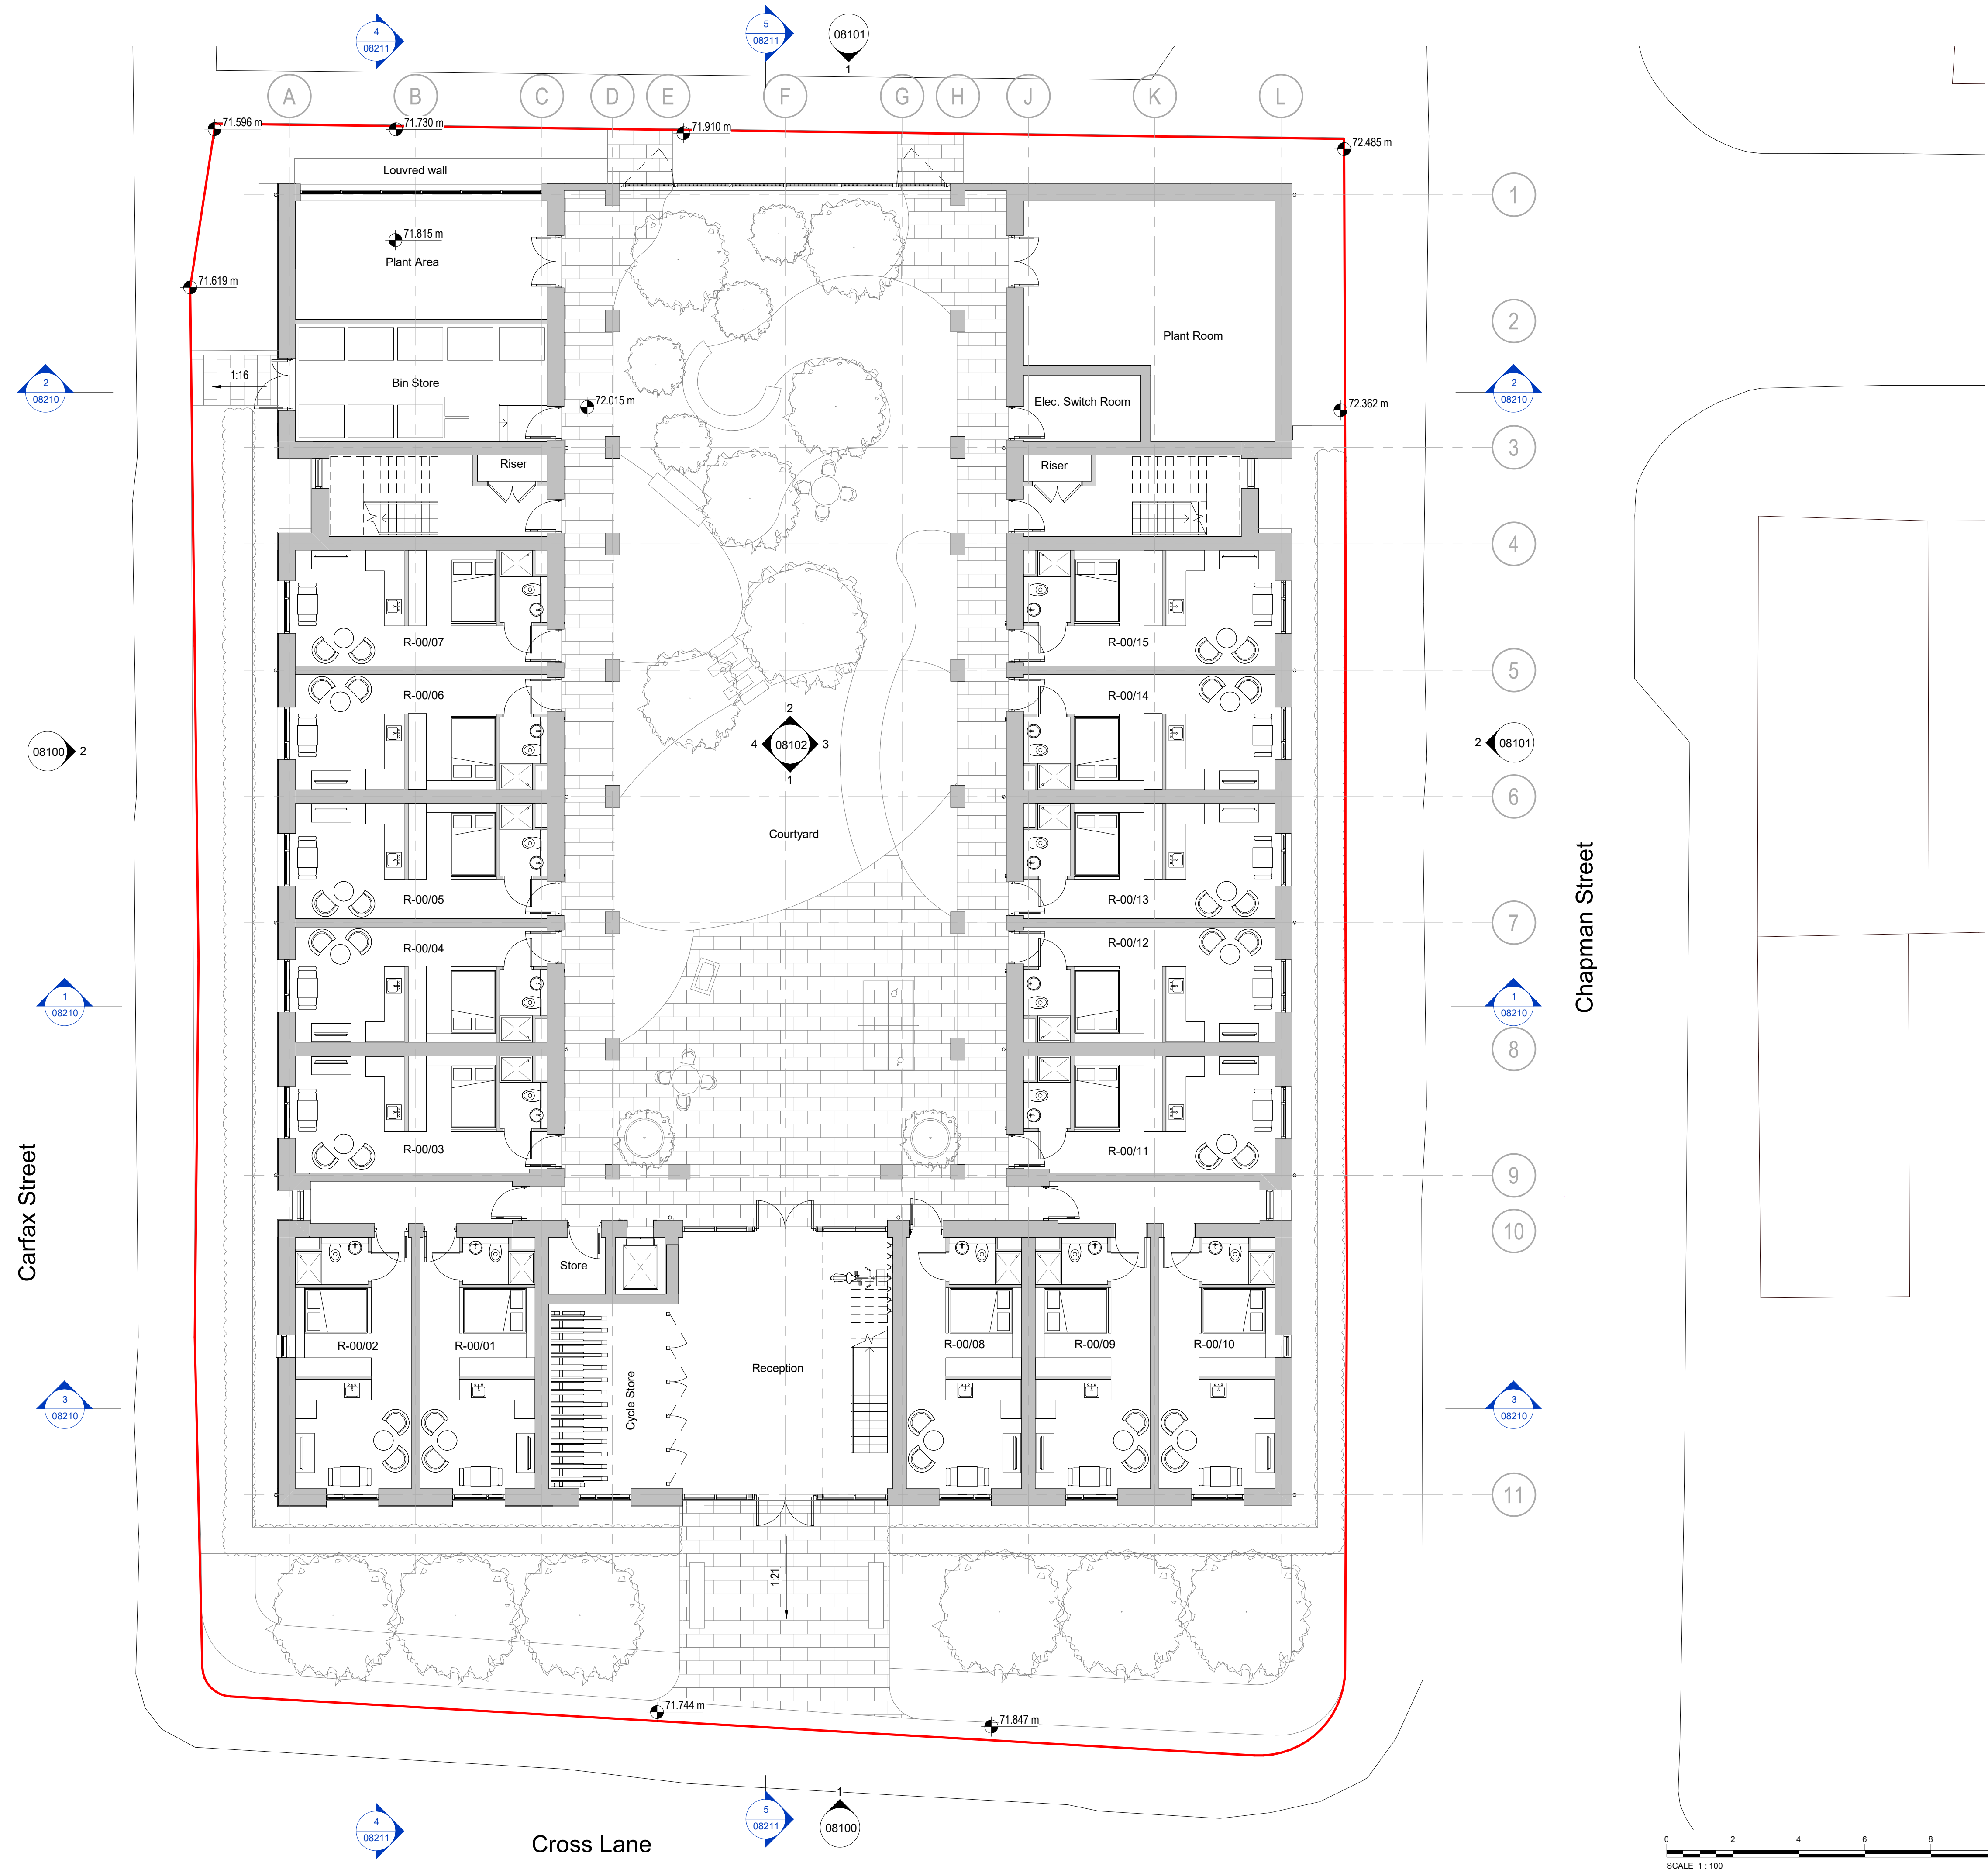

P03	19/02/26	Boundary line updated	JH
P02	09/02/26	Issue for Planning	JH
P01	23/01/26	First Issue	JH
Revisions			

Purpose	Status Code
Planning	S2

Client
Centrepoint

Project
Land at Chapman Street, Gorton

Title
Proposed Plan - Ground Floor

Scale	Size	Date	Drawn	Checked
1:100	A1	23/01/26	JH	GL

3DReid
www.3DReid.com
Architecture Interiors Masterplanning

Drawing No.	Rev.
250128-3DR-ZZ-00-DR-A-08010	P03