


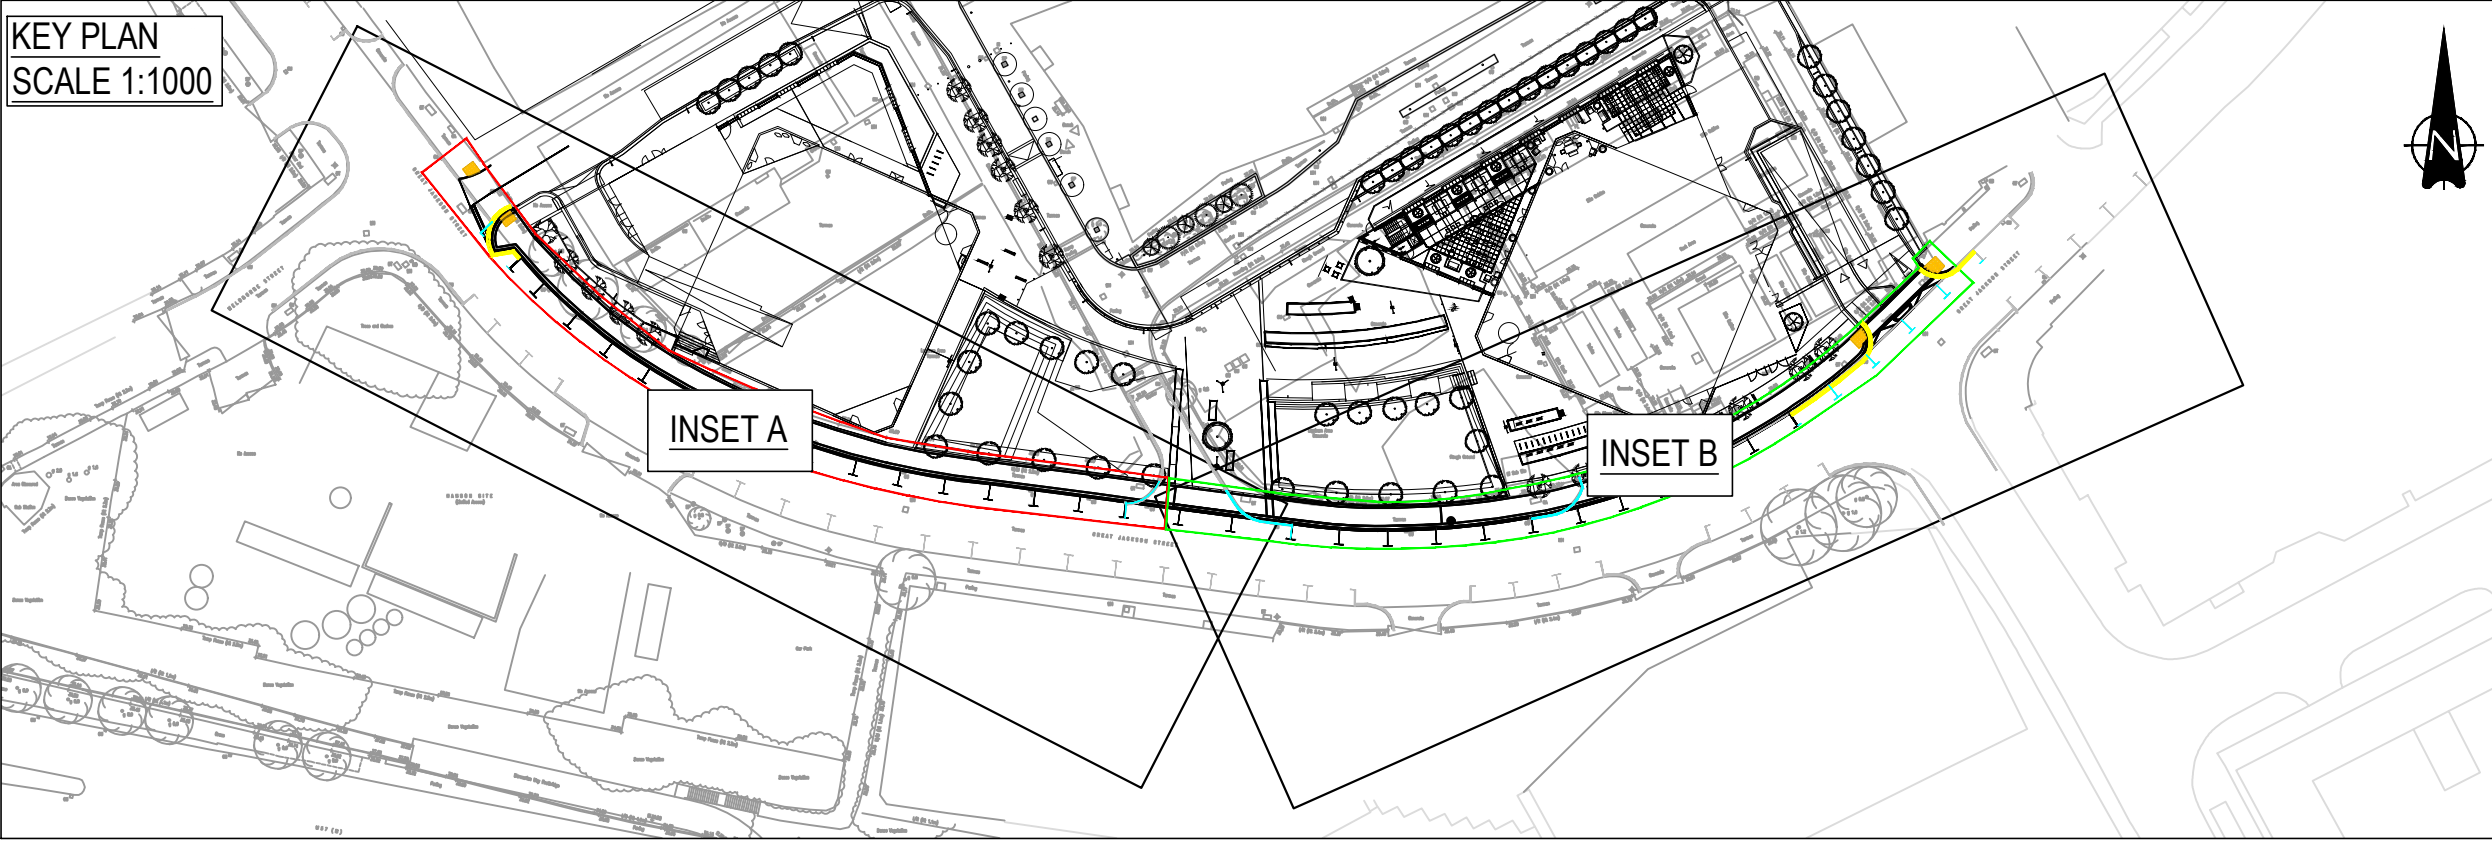

ALL ROAD MARKINGS TO BE IN ACCORDANCE WITH THE TRAFFIC SIGNS REGULATIONS AND GENERAL DIRECTIONS 2016 MANUAL.



GENERAL NOTES:

- THIS DRAWING IS TO BE READ IN CONJUNCTION WITH ALL RELEVANT ARCHITECTS AND ENGINEERS DRAWINGS AND SPECIFICATIONS.
- DO NOT SCALE THIS DRAWING. ANY AMBIGUITIES, OMISSIONS AND ERRORS ON DRAWINGS SHALL BE BROUGHT TO THE ENGINEERS ATTENTION IMMEDIATELY. ALL DIMENSIONS MUST BE CHECKED / VERIFIED ON SITE.
- ALL DIMENSIONS ARE IN METRES UNLESS NOTED OTHERWISE.
- FOR GENERAL NOTES REFER TO DRAWING.

NUMBER OF PARKING SPACES	
EXISTING PARKING SPACES	29
PROPOSED PARKING SPACES	29

KEY

- SECTION 278 PHASE 1 BOUNDARY
- SECTION 278 PHASE 2 BOUNDARY
- LINING TO BE REMOVED

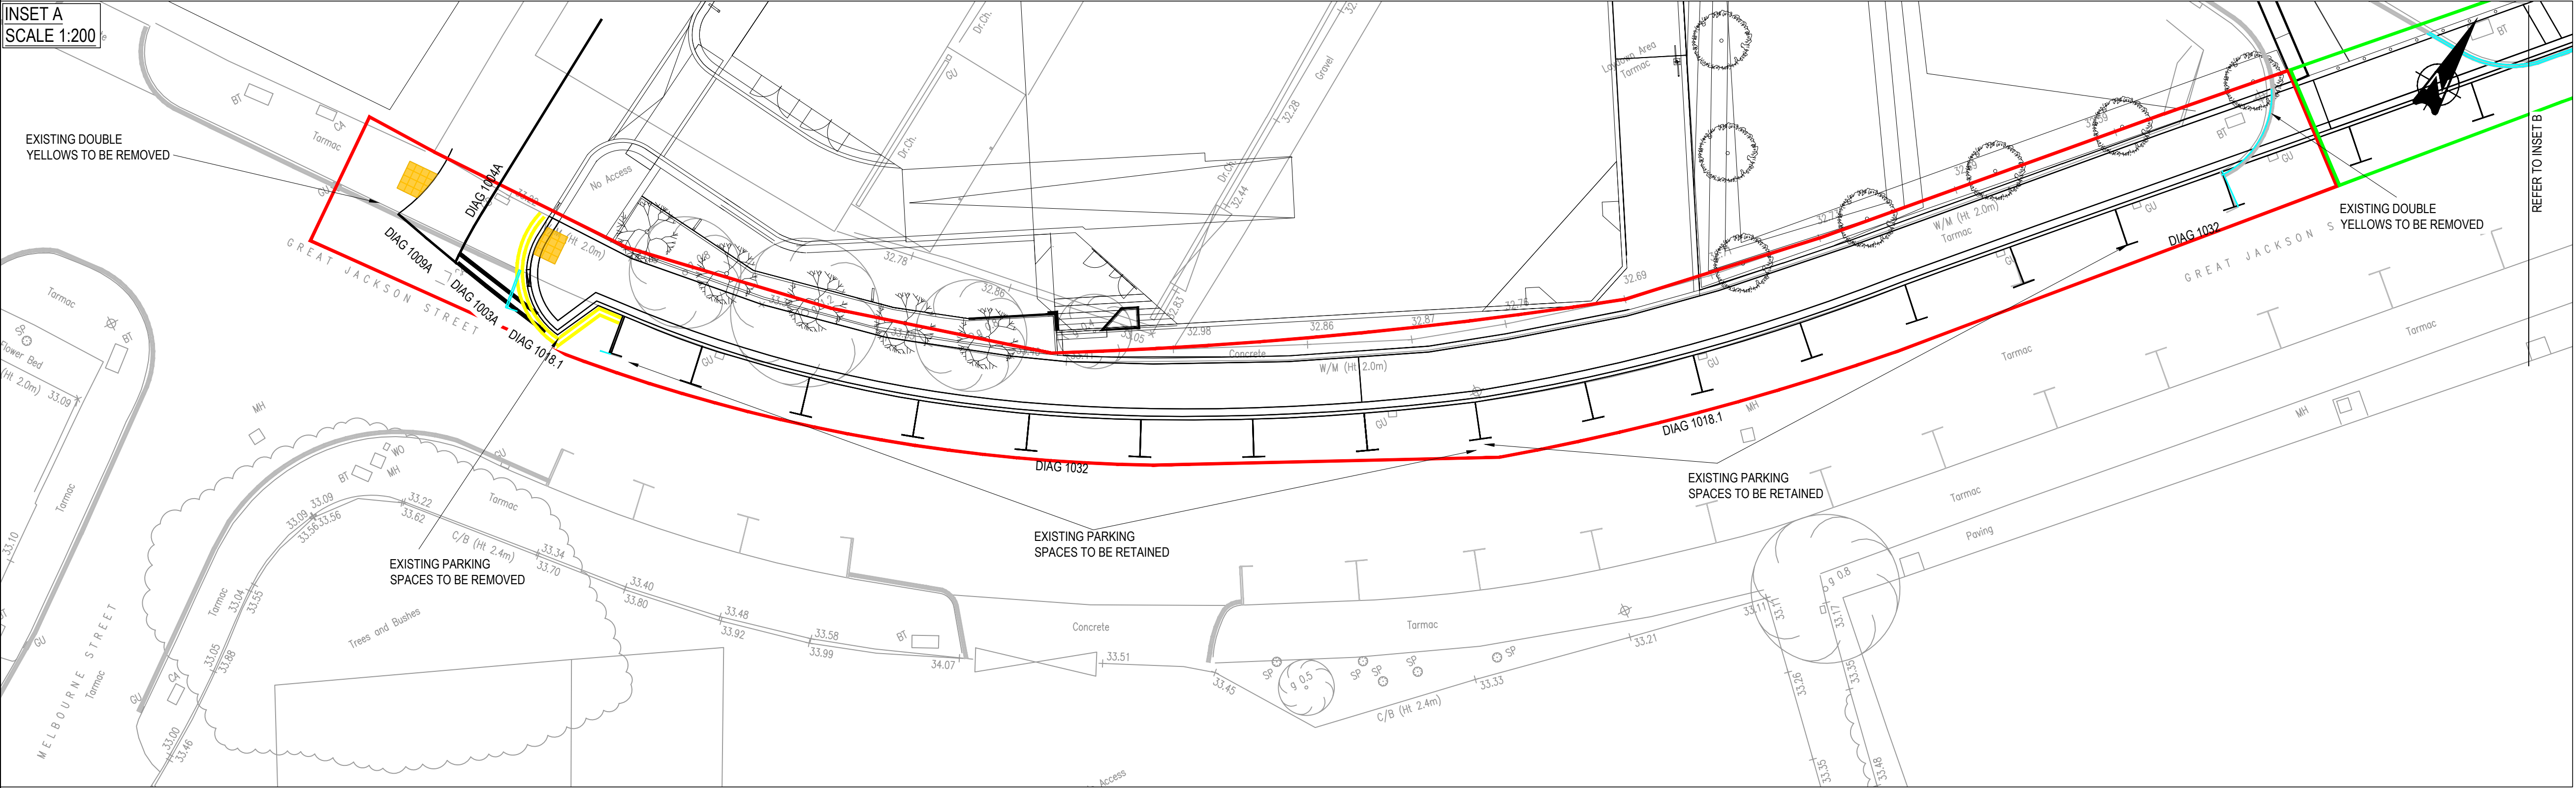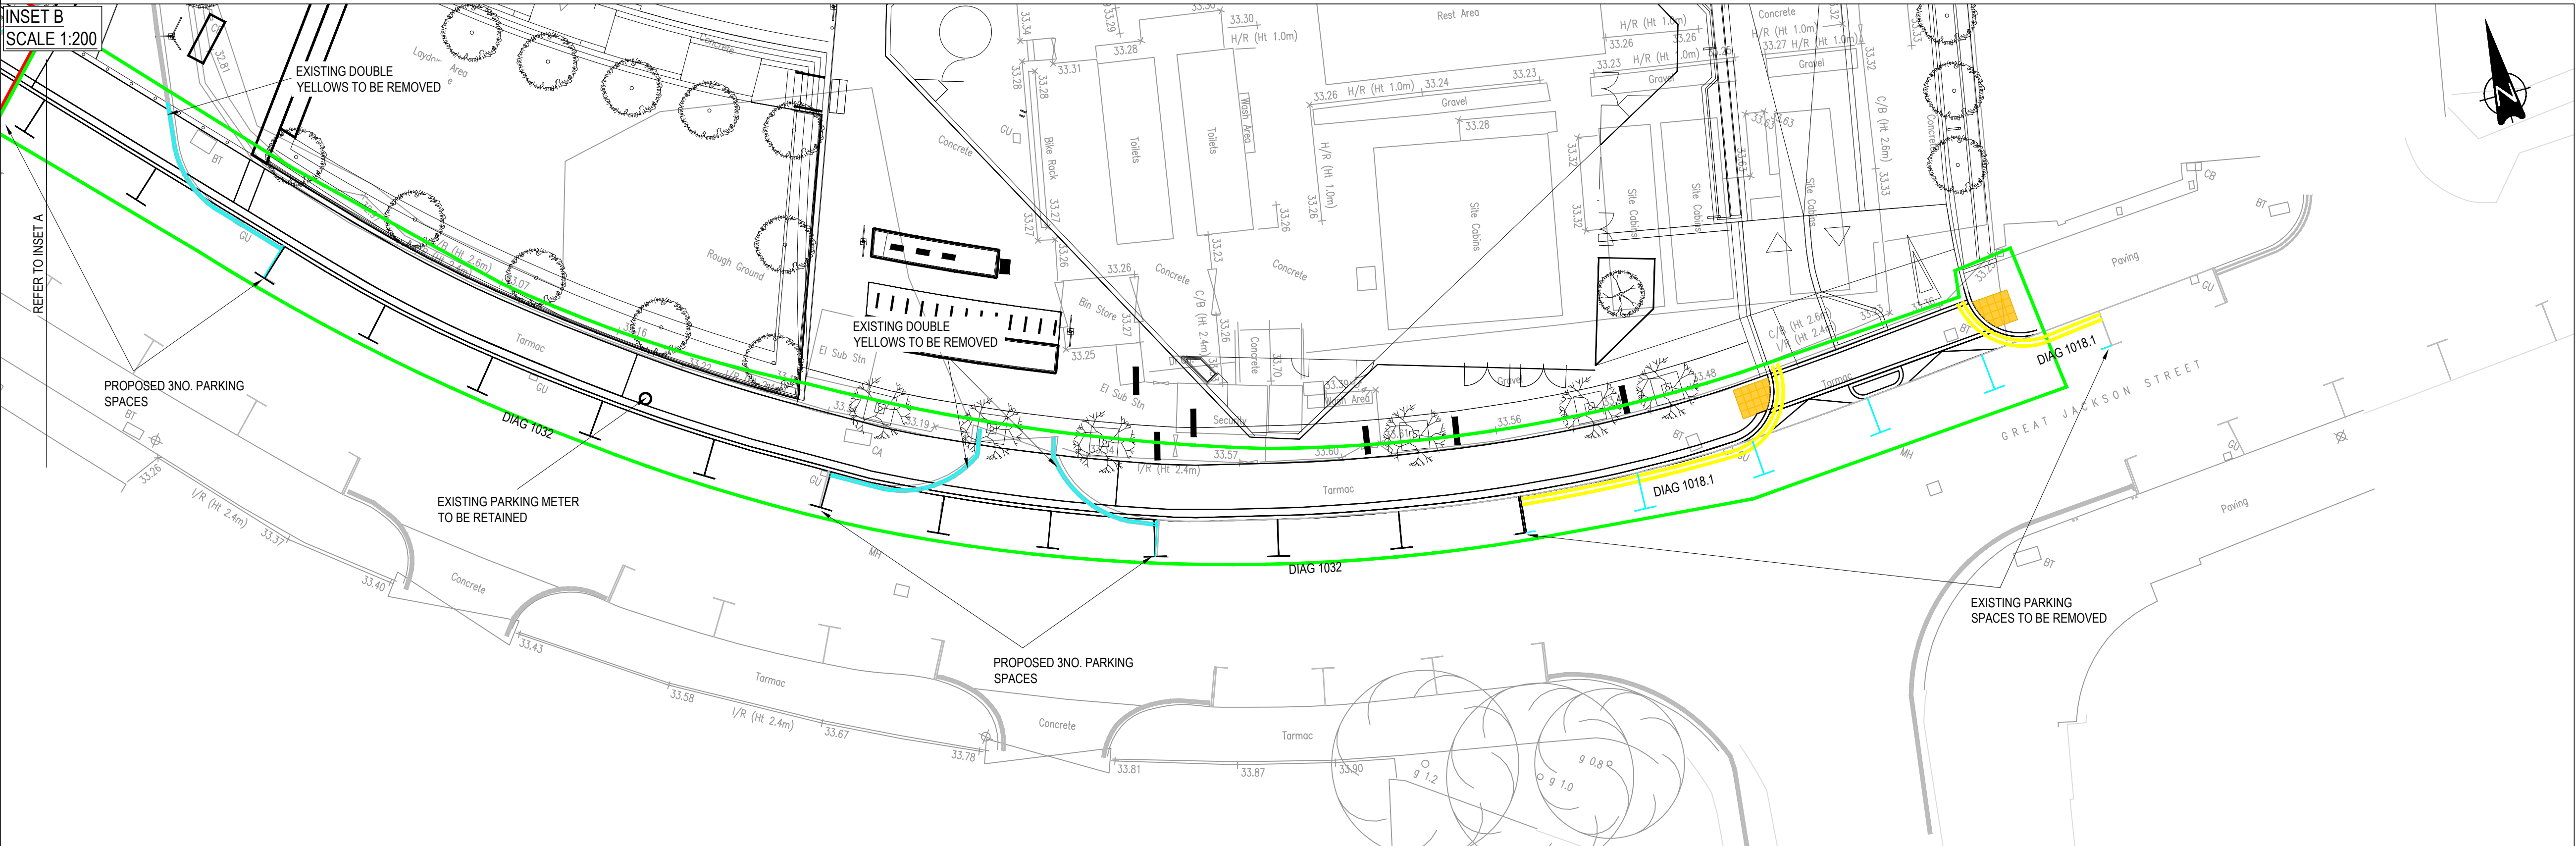

P04	REMOVED LINING HIGHLIGHTED	14/10/25	HS	HS
P03	PHASING BOUNDARY ADDED	30/09/25	HS	HS
P02	UPDATED LAYOUT	11/10/24	KS	HS
P01	FIRST ISSUE	04/07/24	JC	HS
Rev:	Description:	Date:	By:	Chkd:

Curtins

Merchant Exchange, 17-19 Whitworth Street West, Manchester, M1 5WG
0161 236 2394
manchester@curtins.com
www.curtins.com

Civils & Structures • Transport Planning • Environmental • Infrastructure • Geotechnical • Conservation & Heritage • Principal Designer
Birmingham • Bristol • Cambridge • Cardiff • Douglas • Dublin • Edinburgh • Glasgow • Kentish • Leeds • Liverpool • London • Manchester • Nottingham

Status: **SUITABLE FOR INFORMATION**

Project: **PLOT F, GREAT JACKSON STREET**

Dwg Title: **SECTION 278 WORKS
PROPOSED ROAD MARKINGS
& TRAFFIC SIGNS**

Drawn By ATL	Designed By ATL	Checked By HS
Project No 078524	Date 04/07/2024	Scales @ A1 1:250
Project Code - Originator - Function - Spatial - Form - Discipline - Number		
Z1-CUR-G700 - PL - GRD - 90105		
Revision P04		