


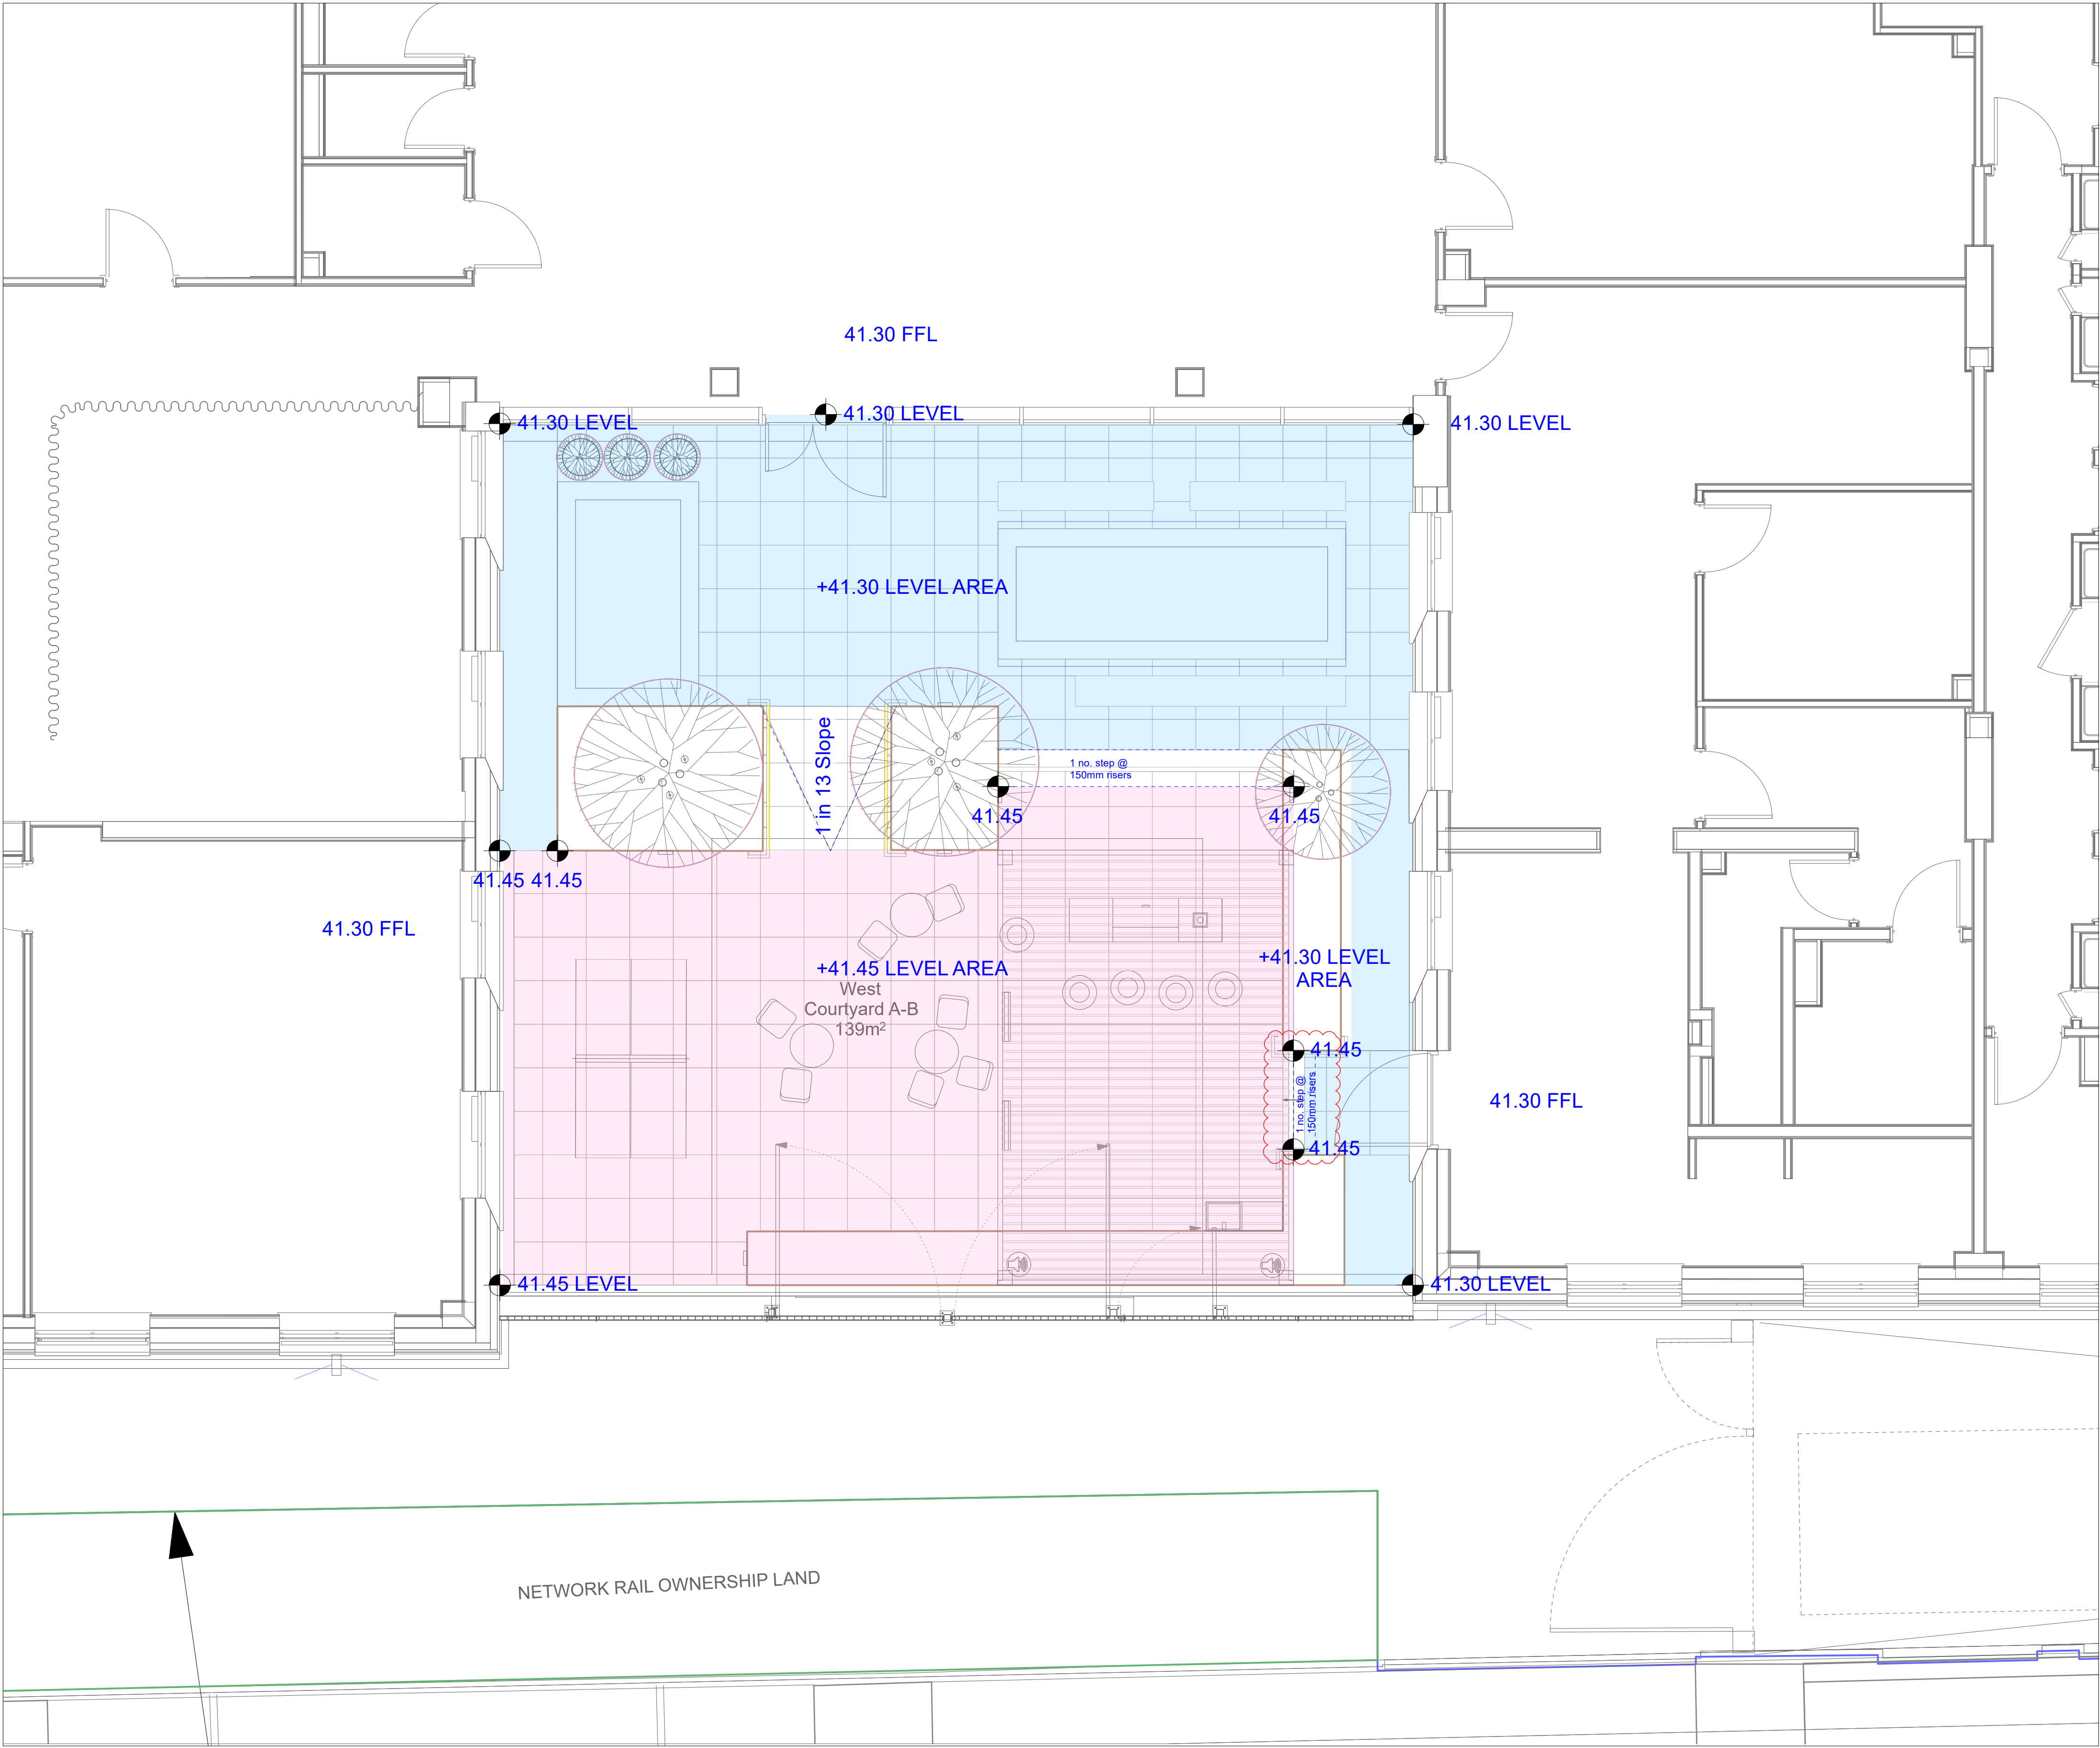

LEVELS + CONSTRAINTS

12.34

SPOT LEVEL - Existing


12.34

SPOT LEVEL - Proposed

NOTES:

1. Do not scale from this drawing.
2. Always work to noted dimensions.
3. All dimensions are in millimetres unless otherwise stated.
4. All setting out, levels and dimensions to be agreed on site.
5. The dimensions of all materials must be checked on site before being laid out.
6. This drawing must be read with the relevant specification clauses and detail drawings.
7. Order of construction and setting out to be agreed on site.

Location Plan

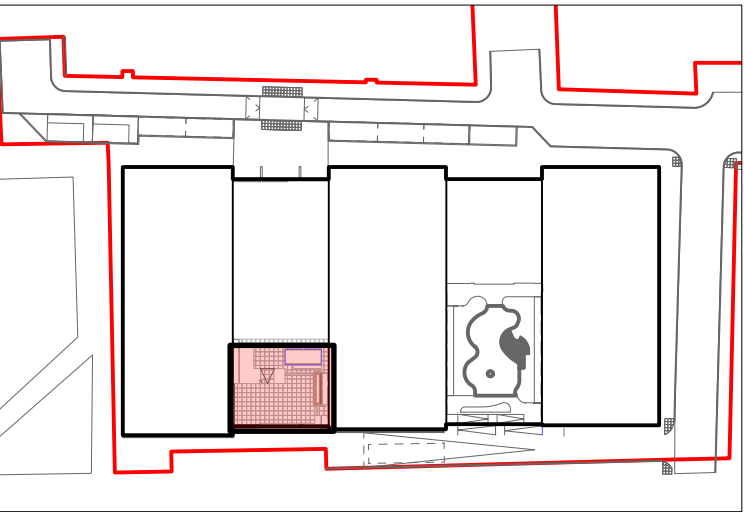

C02	24/02/26	Full Construction Issue	EK	RM
C01	26/01/26	Stage 5 updates	HX	YH
P07	13/01/26	Stage 4 updates	JD	YH
P06	27/11/25	Stage 4 issues updates	AG	YH
P05	14/11/25	Minor Updates	AG	YH

Revision	Date	Description	Drawn	Apprvd.
----------	------	-------------	-------	---------

Planit I.E. Limited

Manchester | London | Liverpool | Leeds | Standish
E: info@planit-ie.com W: planit-ie.com

MANCHESTER
2 Back Grafton St.,
Altrincham,
WA14 1DY
T: 0161 928 9281

Client IQ Student Accommodation

Project Chandos House, Manchester

Drg Title Western Courtyard_Levels & Drainage

Created on 02-03-23 Created by YH Approved by RM

Scale 1:50 Size A1 Workstage STAGE 5

Drg No. 63073-PLA-ZZ-ZZ-DR-L-3002 Suitability S4 Revision C02

© Planit I.E. Limited