



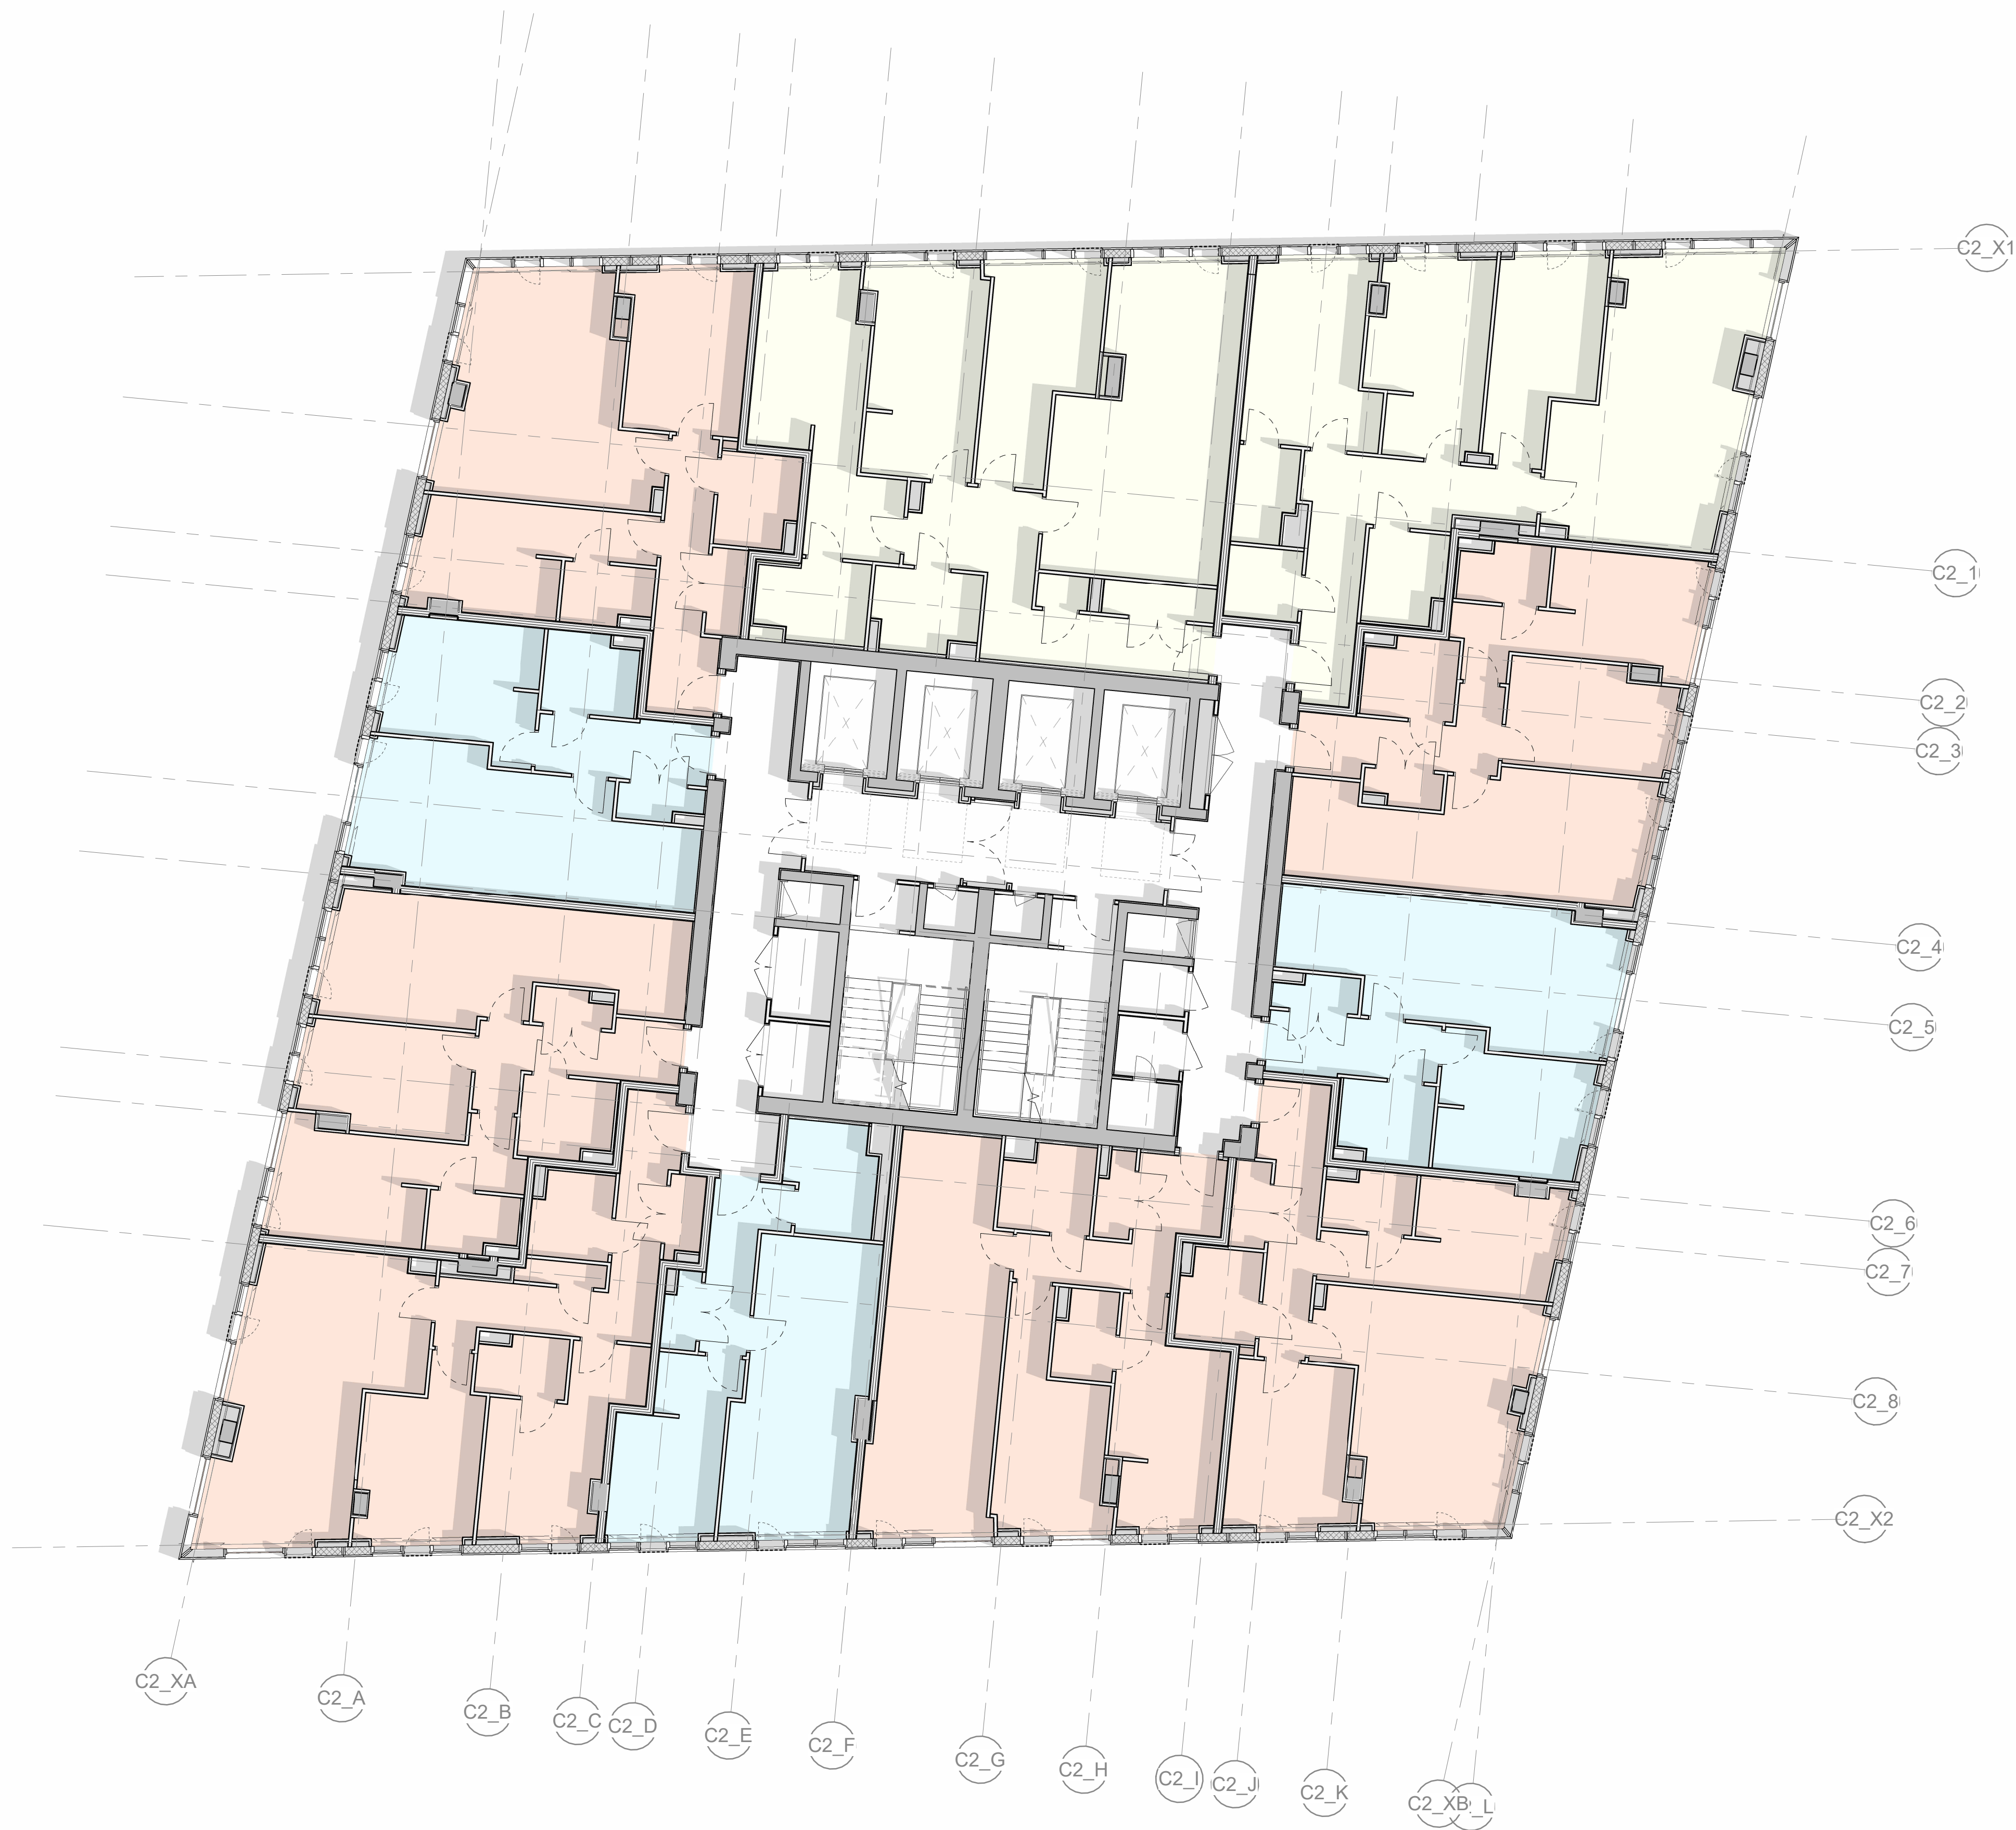

Key to show distribution of floorplates

C2 L46 shown in plan. Arrangement is applicable to all highlighted floorplates

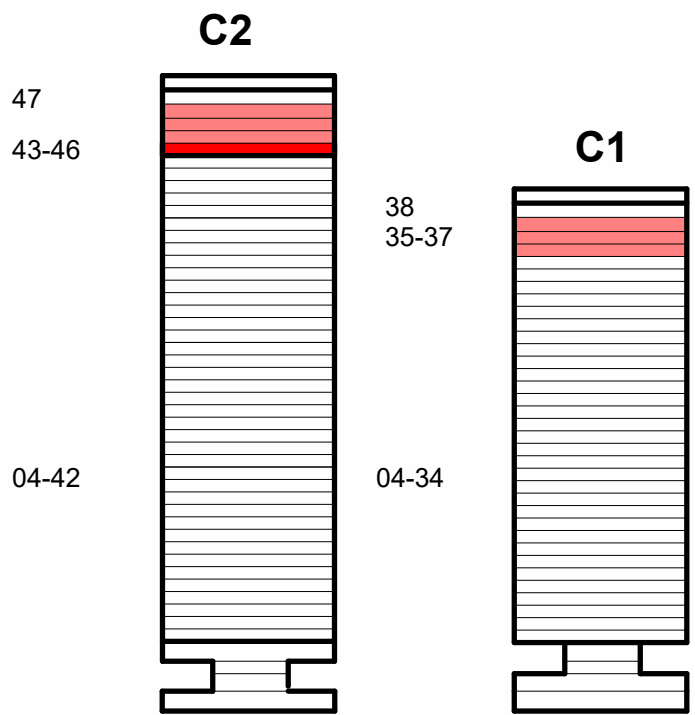


This drawing is copyright
Do not scale off dimensions.


All dimensions to be checked on
site by contractor.

Contractor to report any dimensional
discrepancies, errors or omissions
prior to commencing on site.

- 1 Bed Apartment
- 2 Bed Apartment
- 3 Bed Apartment
- Duplex Apartment

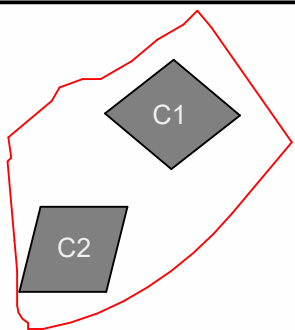

NORTH

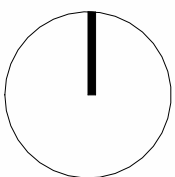

Rev	Date	Description
P01	2026-01-08	Planning NMA Issue



Project Title
Trinity Islands
Trinity Way
Manchester

Status
Planning Issue

Drawing Title
Site C
General Arrangement
Level 43 Plan

Project No
10364

Scale

1 : 100@ A1

10364-ZC-SHP-G200-PL-43-B5D801

Revision
P01

simpsonhaugh

Manchester +44 (0)161 835 2345 London +44 (0)20 7549 4000 Birmingham +44 (0)121 233 1874