


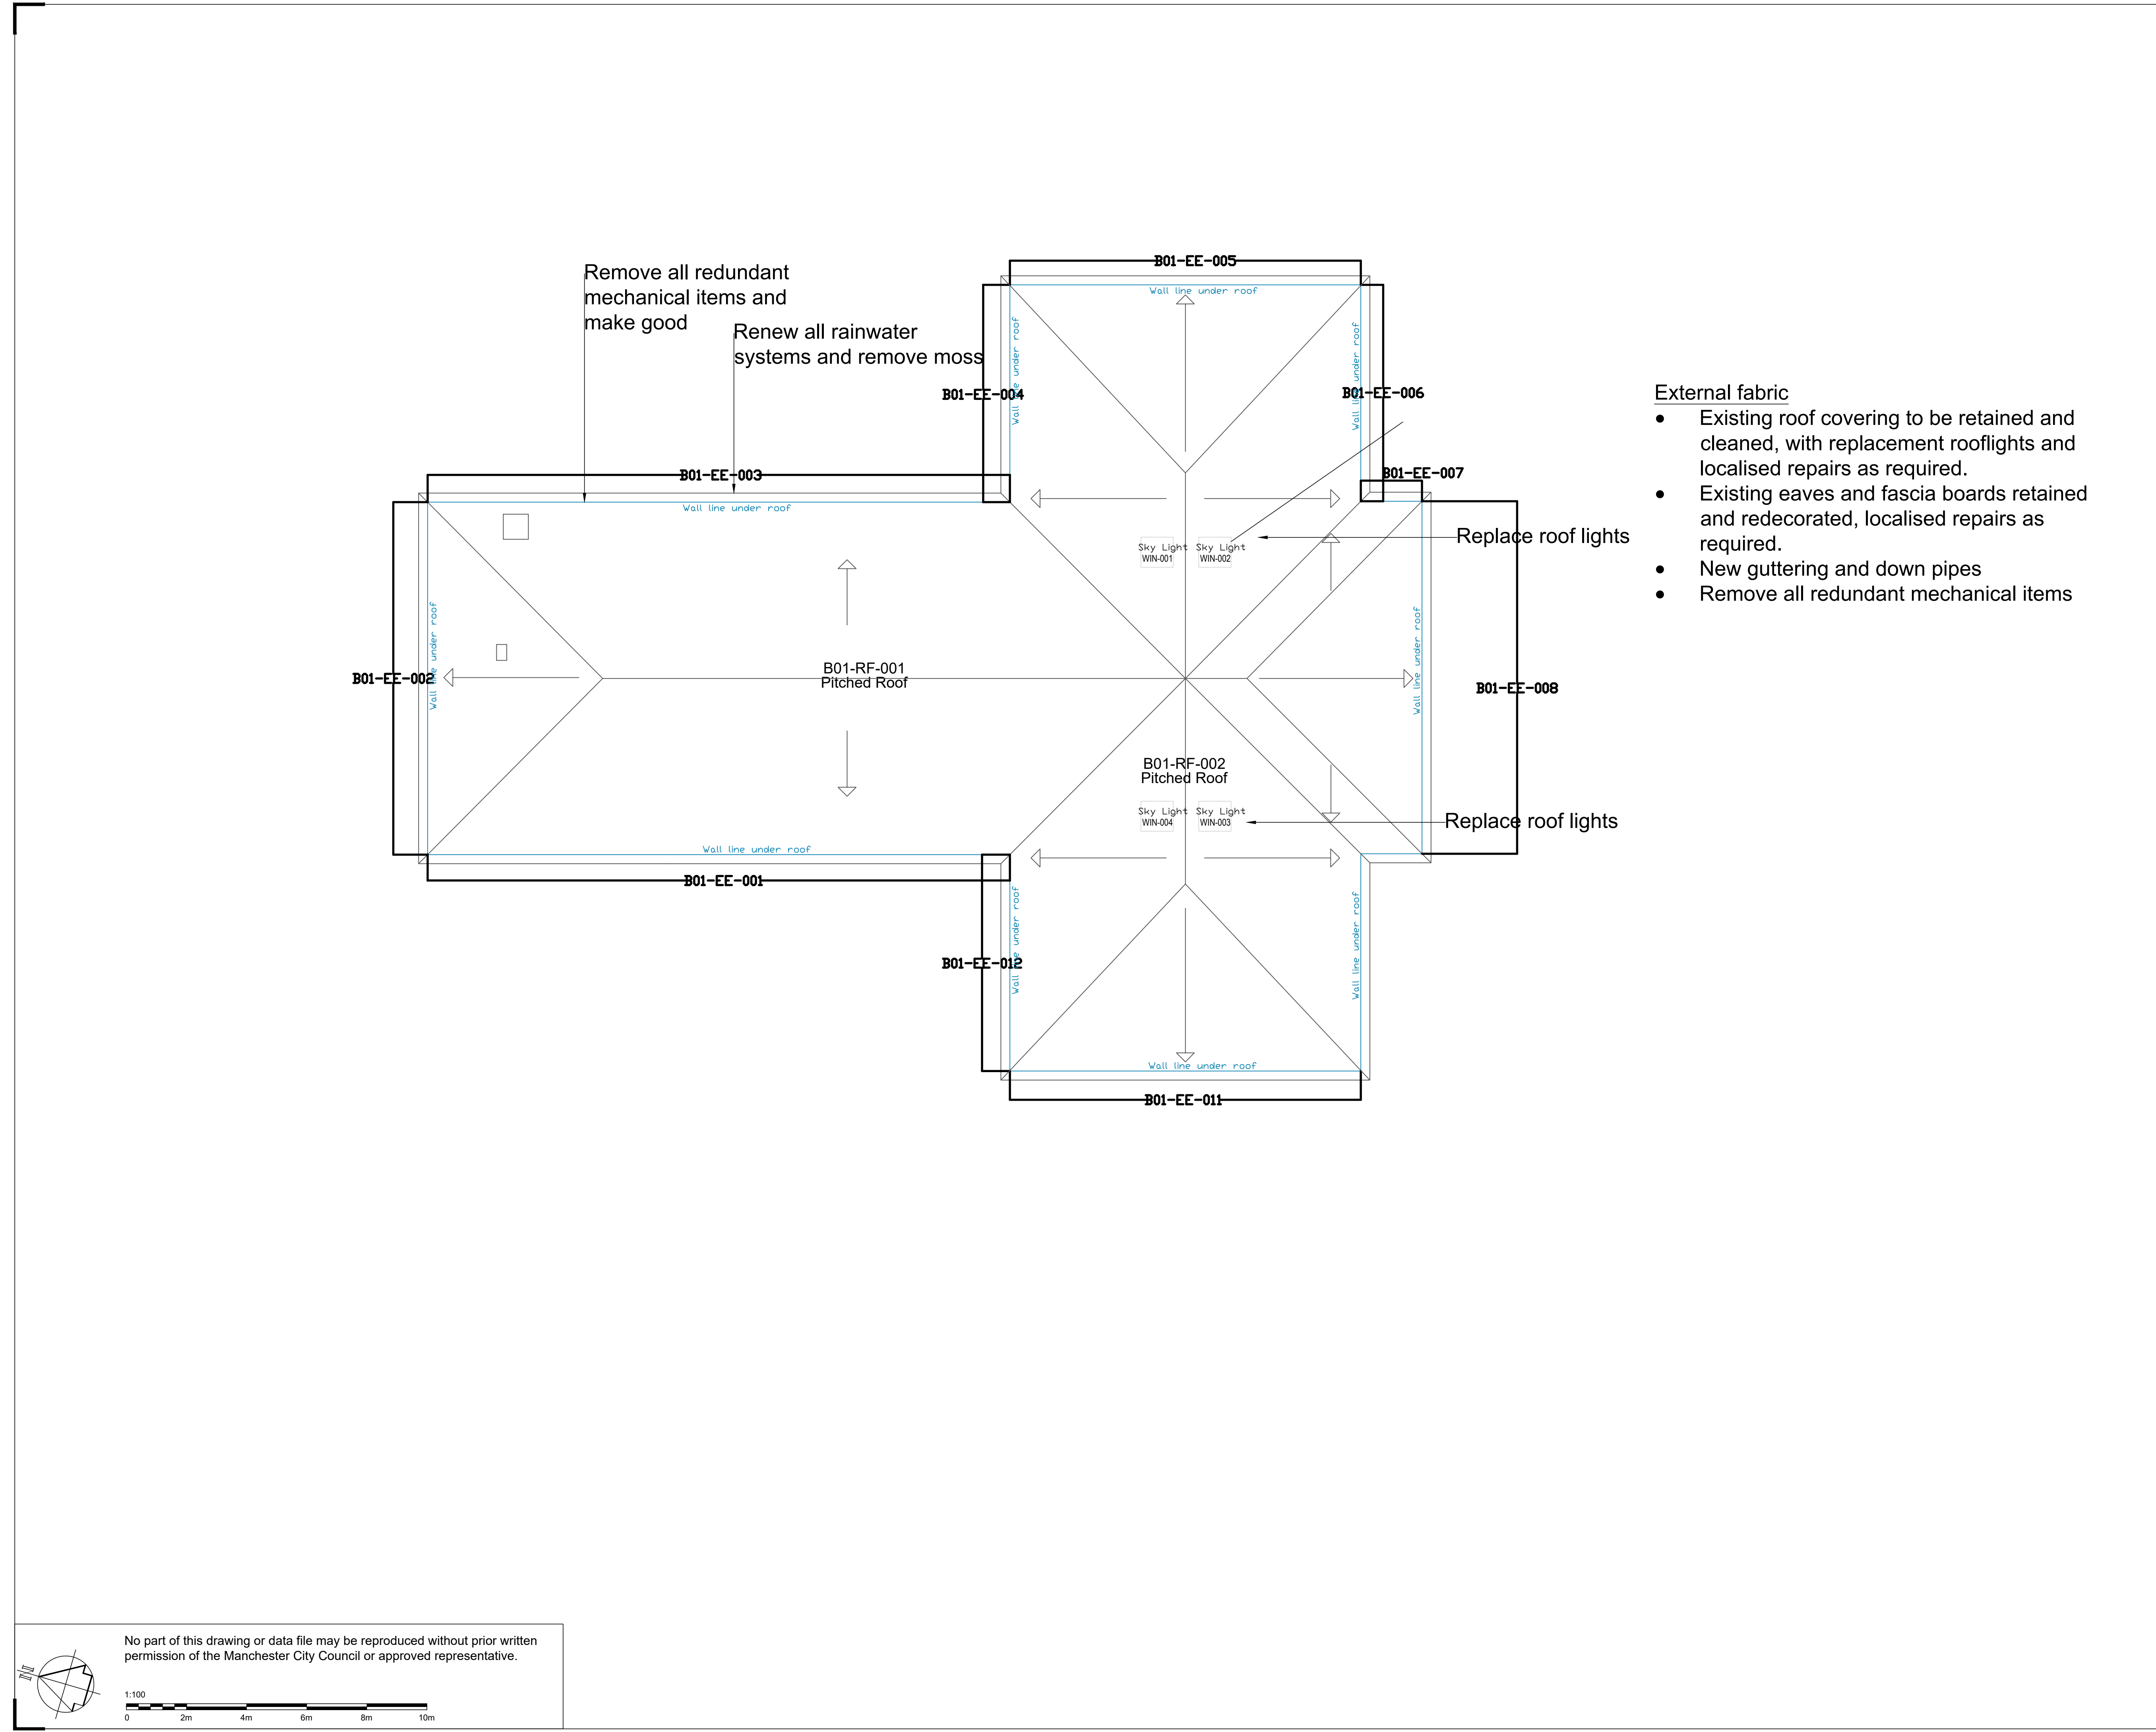

External fabric

- Existing roof covering to be retained and cleaned, with replacement rooflights and localised repairs as required.
- Existing eaves and fascia boards retained and redecorated, localised repairs as required.
- New guttering and down pipes
- Remove all redundant mechanical items

- NOTES
- All dimensions are in millimetres unless otherwise stated
 - This drawing is to be read with all other relevant documentation
 - Do not scale from this drawing, all measurement data should be taken directly from the model



Capital Programmes Division

Manchester City Council
PO Box 532, Town Hall
Manchester
M60 2LA

DRAWING STATUS **Target Cost**

PROPERTY TITLE
Slade Lane Children Centre

UPRN
000077245930

DfE NO.
-

PROJECT TITLE
Homeless accommodation conversion


DRAWING TITLE
Proposed Roof Works

JOB NO. DATE 22.12.25 REV

SCALE 1:100 AUTHOR R Keegan CHECKED BY APPROVED BY

DRAWING NO.
SLC-MCC-ZZ-ZZ-DR-A-0123

No part of this drawing or data file may be reproduced without prior written permission of the Manchester City Council or approved representative.

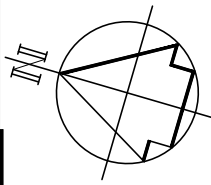

1:100
0 2m 4m 6m 8m 10m