


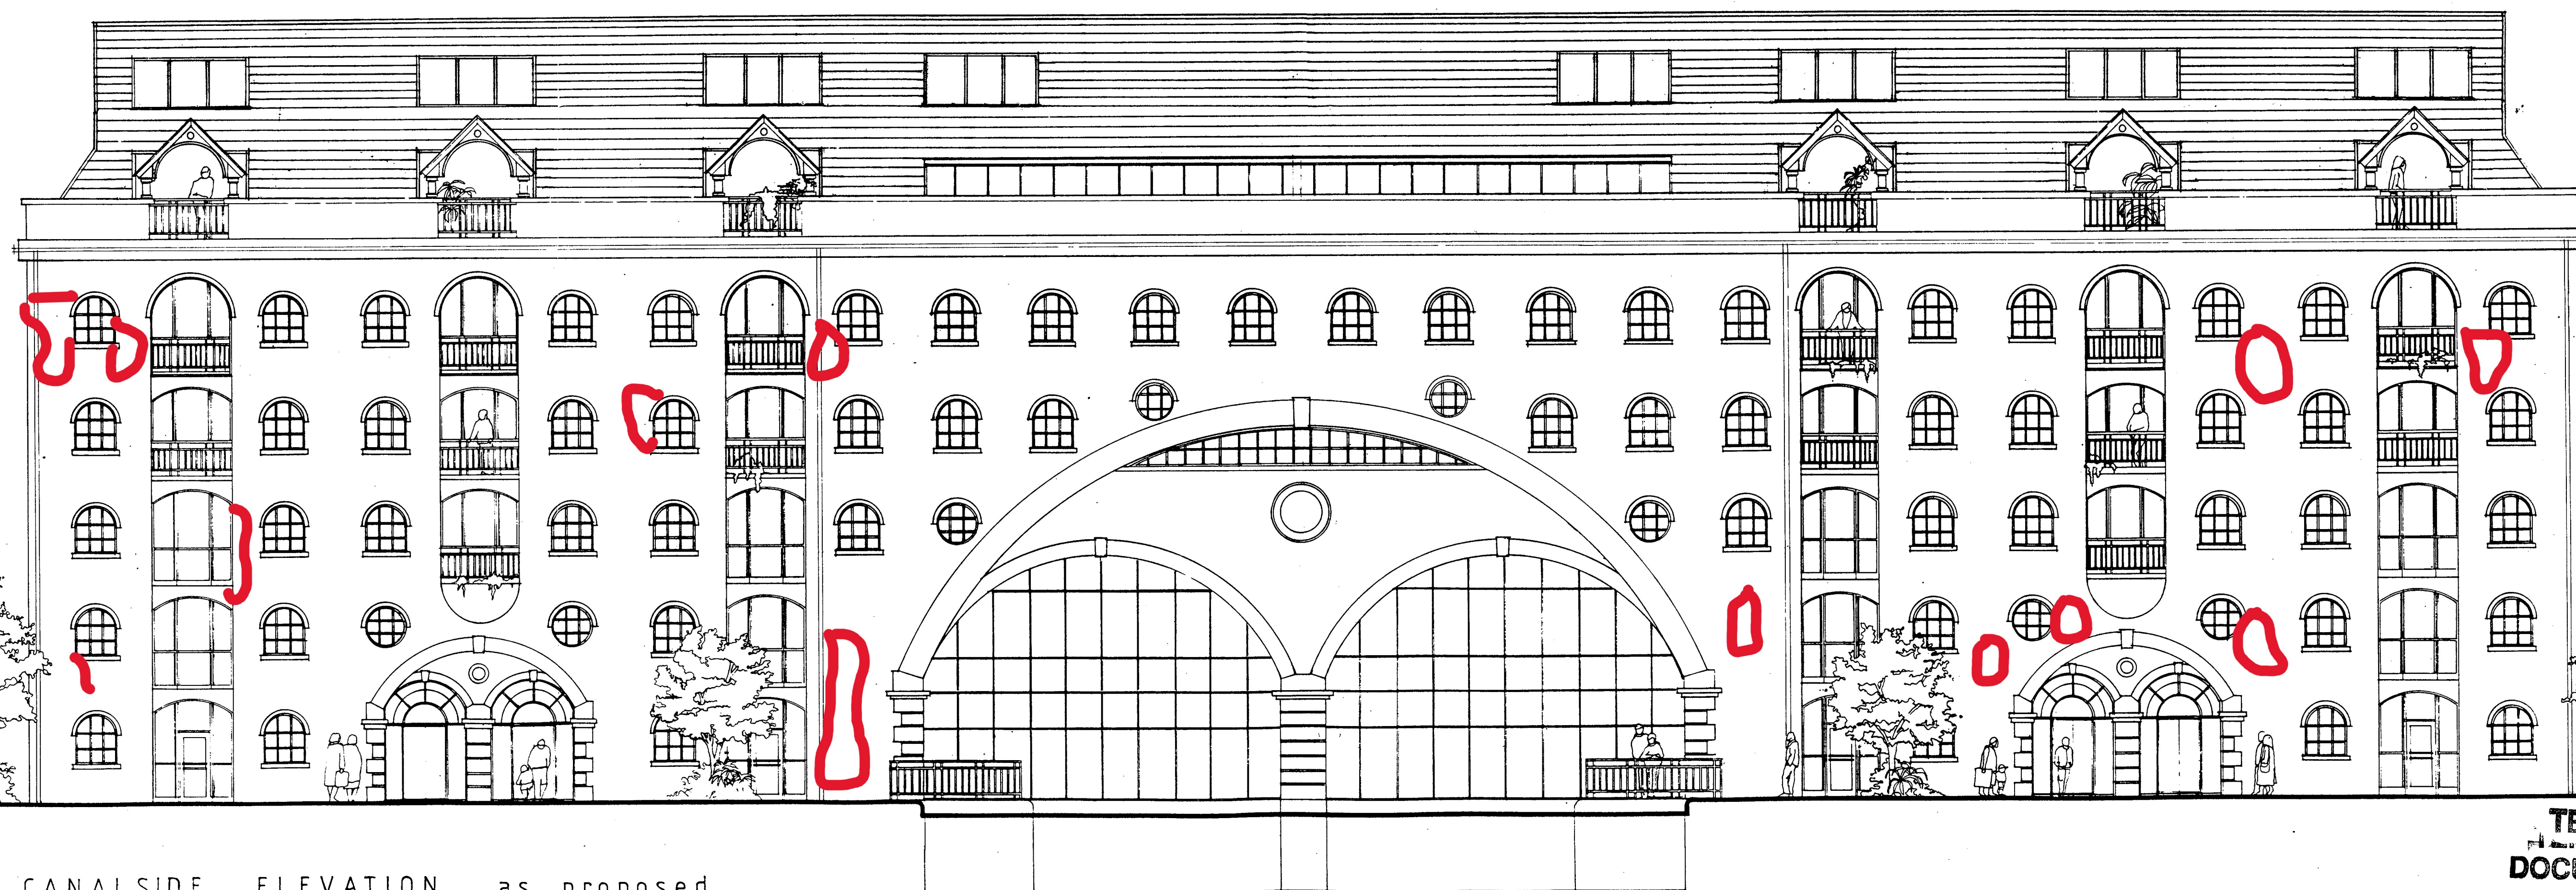

CANALSIDE ELEVATION as proposed

TENDER
DOCUMENT

TITLE REVISED CANALSIDE ELEVATION			
DATE	SEPT 1989	SCALE	1:100
JOB NO	271	DRG NO	50
Franklin Stafford Partnership			
E-21, ALBERT DOCK, LIVERPOOL, L3 4AA, 051-709 4300			