



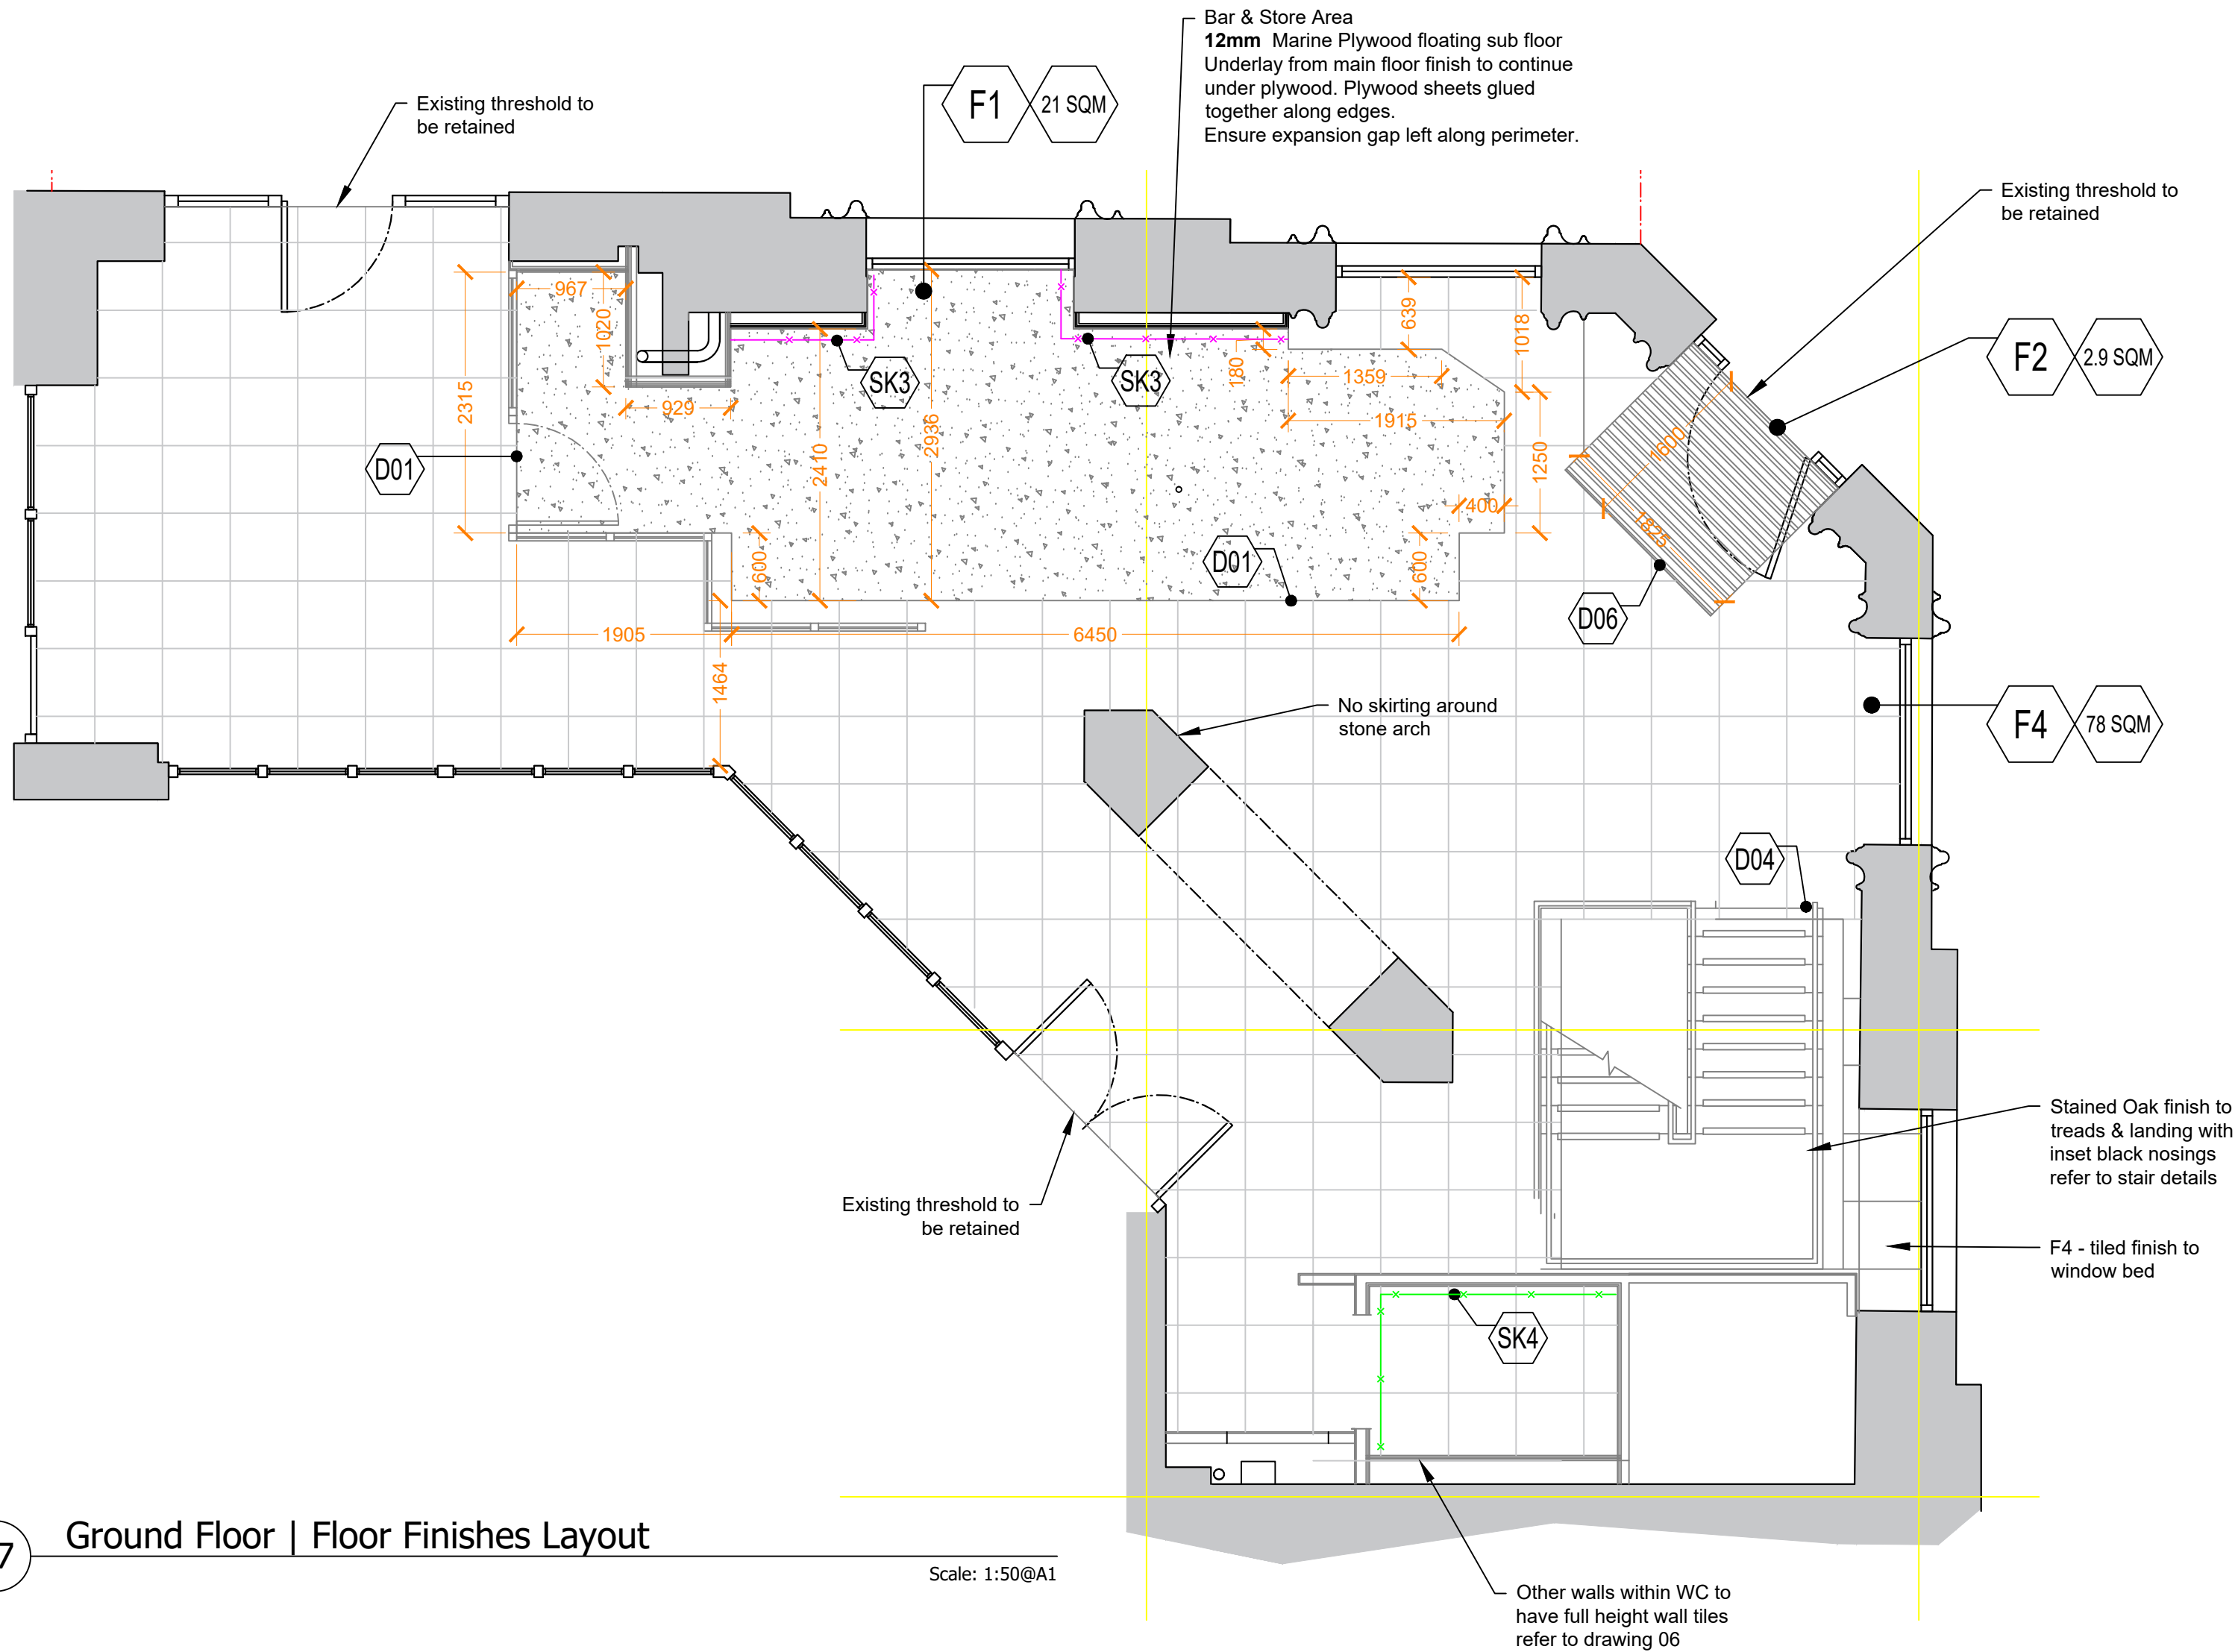

07 Ground Floor | Floor Finishes Layout


Scale: 1:50@A1

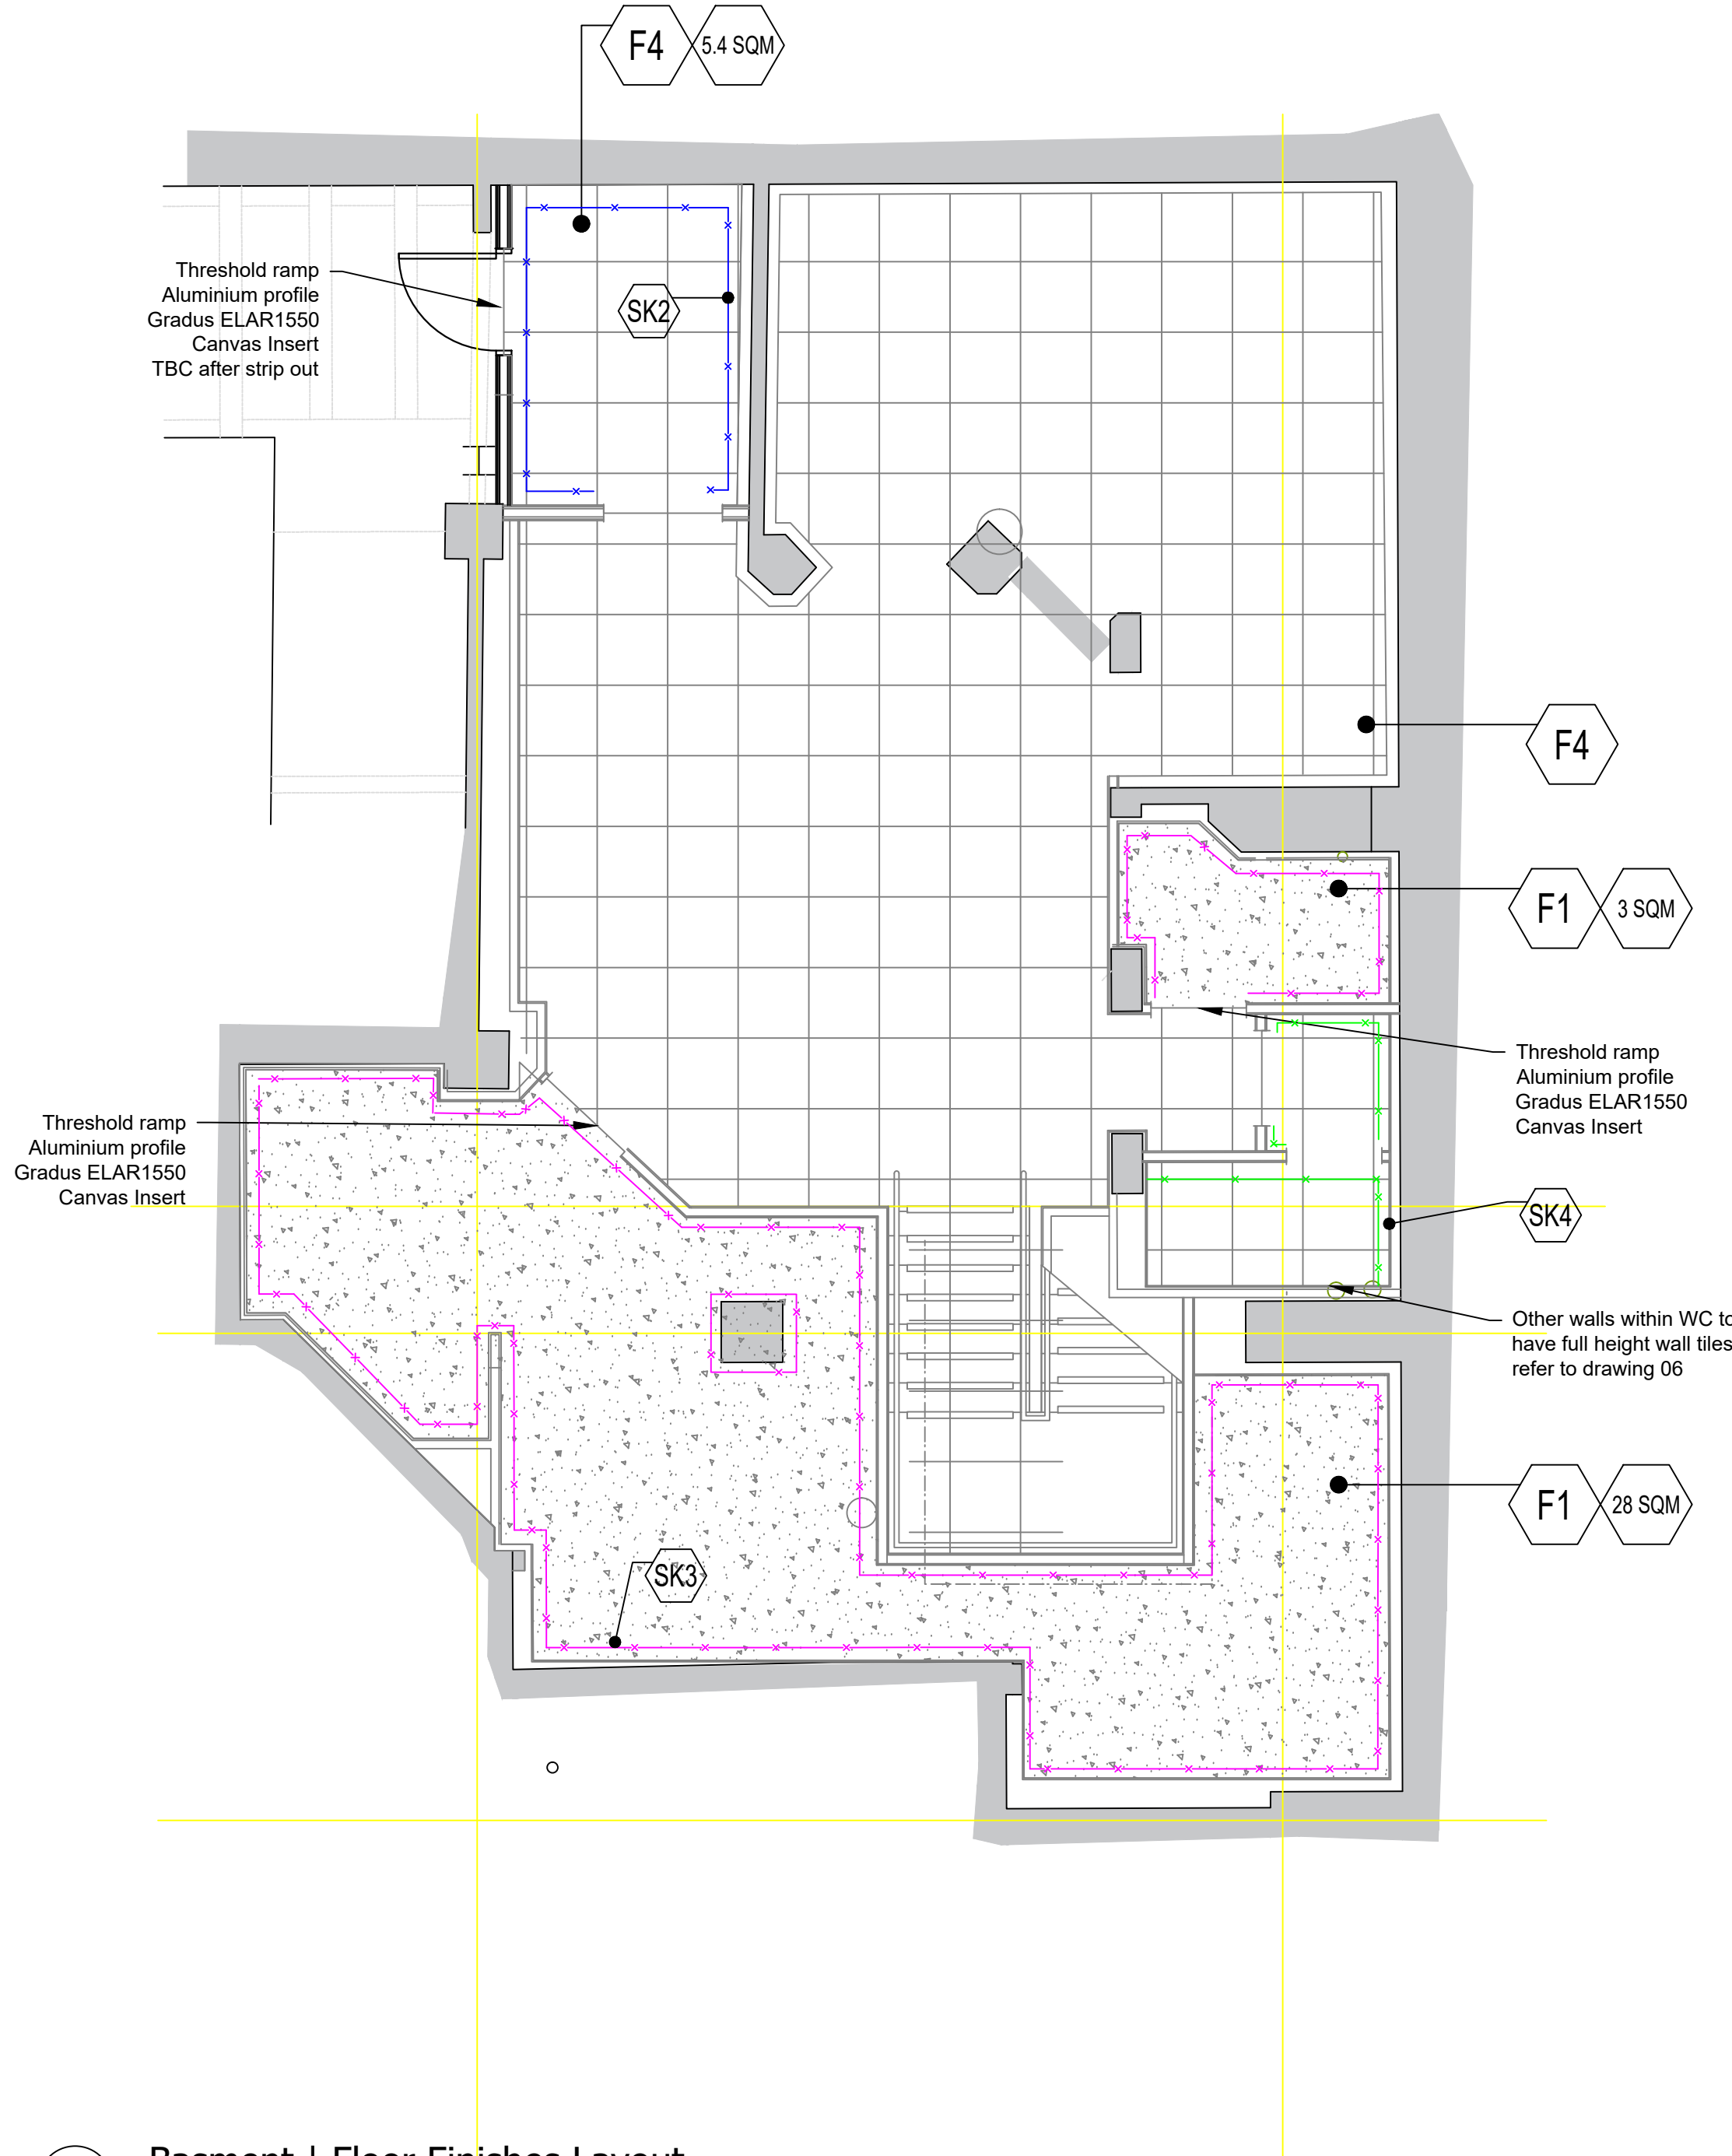

07 Basment | Floor Finishes Layout


Scale: 1:50@A1

Floor Finish		
F1	Location	Bar Area & BOH
	Type	Altro Safety floor
	Size	2.5mm Thick x 2m wide sheet/roll
	Ref	Altro Classic 25- X2547R11 Blackberry
	Notes	sub floor prepared as per manufacturers guidelines
F2	Location	Entrance Matting Barrier
	Supplier	Gradus
	Range	Esplanade 1000
	Ref	Jet Stream- 12mm Closed Construction - Carpet Wipers
F4	Use	Front of House
	Supplier	Domus
	Range	Marazzi Mystone Limestone
	Ref	Limestone Taupe Str M7EM
	Size	750mm x 750mm x 19.5mm
	Type	Porcelain Rectified
	Grout	3mm / Mapei 113 Cement Grey
	Anti-Slip	R10

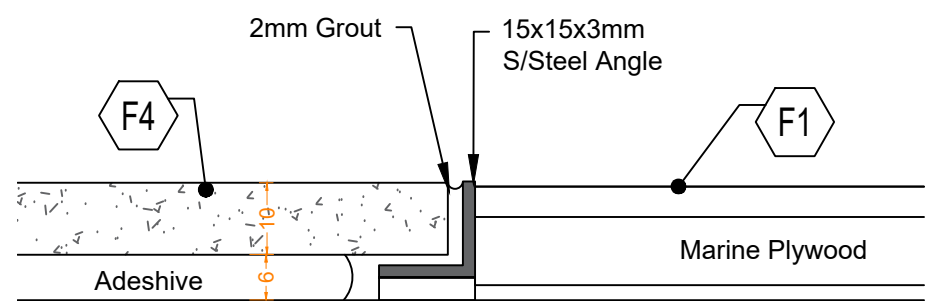


D01 Tile to Bar

Scale: 1:1@A1

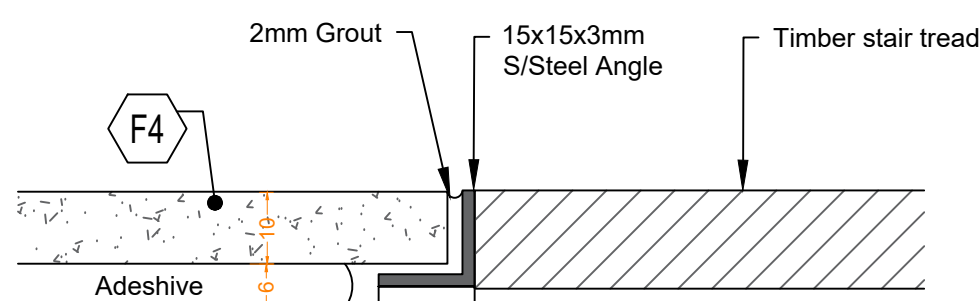

D04 Tile to Timber

Scale: 1:1@A1

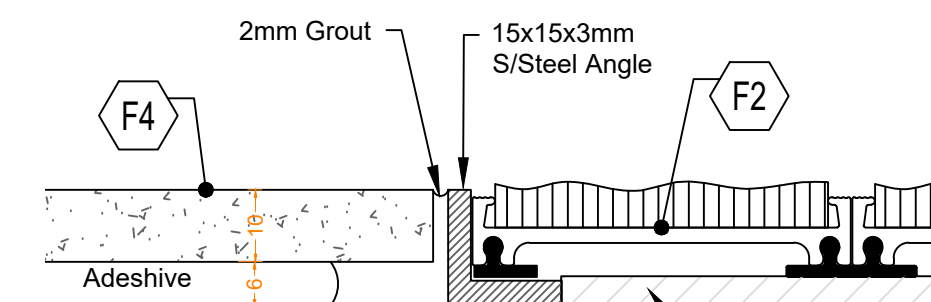

D06 Entrance Matt Well

Scale: 1:1@A1

Skirting		
SK1	Ref	SK1
	Location	FOH Area (Without Wall Panels)
	Type	Soft Wood Square Edge
	Size	150mm (h) x 18mm
	Finish	Painted
SK2	Ref	SK2
	Location	FOH Area (Without Wall Panels)
	Type	Veneered MDF Square Edge
	Size	150mm (h) x 18mm
	Finish	To Match Wall Panels
SK3	Ref	SK3
	Location	BOH - Under H1 Panels
	Type	Self-Coved skirting detail with cover former with transition strip to hygienic wall panel above
	Size	100mm (h) x 12mm
	Finish	As F1
SK4	Ref	SK4
	Location	WC
	Type	1x row T2 tiles
	Size	300mm (h)
	Finish	T2

Wall Tiles		
T2	Use	WC
	Supplier	Europeanheritage.co.uk
	Range	Moda Marfil Fluted
	Finish	Limestone / textured
	Ref	C019305
	Size	900x300x8.7mm
	Type	Porcelain- rectified
	Grout	2mm / Mapei 137 Caribbean
	Pattern	Laid Horizontal
	All surfaces prepared in accordance with finish manufacturers guidelines	
	All paints applied in accordance with manufacturers guidelines	
	All Materials stored and applied in accordance with manufacturers guidelines. Contractor to ensure solid and even application of paint unless specified otherwise. All materials applied in accordance with manufacturers guidelines.	
	All materials applied in accordance with manufacturers guidelines	

REVISION	DATE	DETAILS
PROJECT		
Unit 3 Sunlight House Manchester		
FLOOR		
Basement & Ground Floor		
DRAWING TITLE		
Floor Finishes Layout		
SCALE		
1:50		
PAPER SIZE		
A1		
DRAWING NUMBER		
7063-07		
REVISION		
B		
DRAWN BY		
SE		
DATE		
14.02.26		
STATUS		
L1		
designtime		
2-Work, 7 Cutter Mill Traynard North WF1 SFY		