



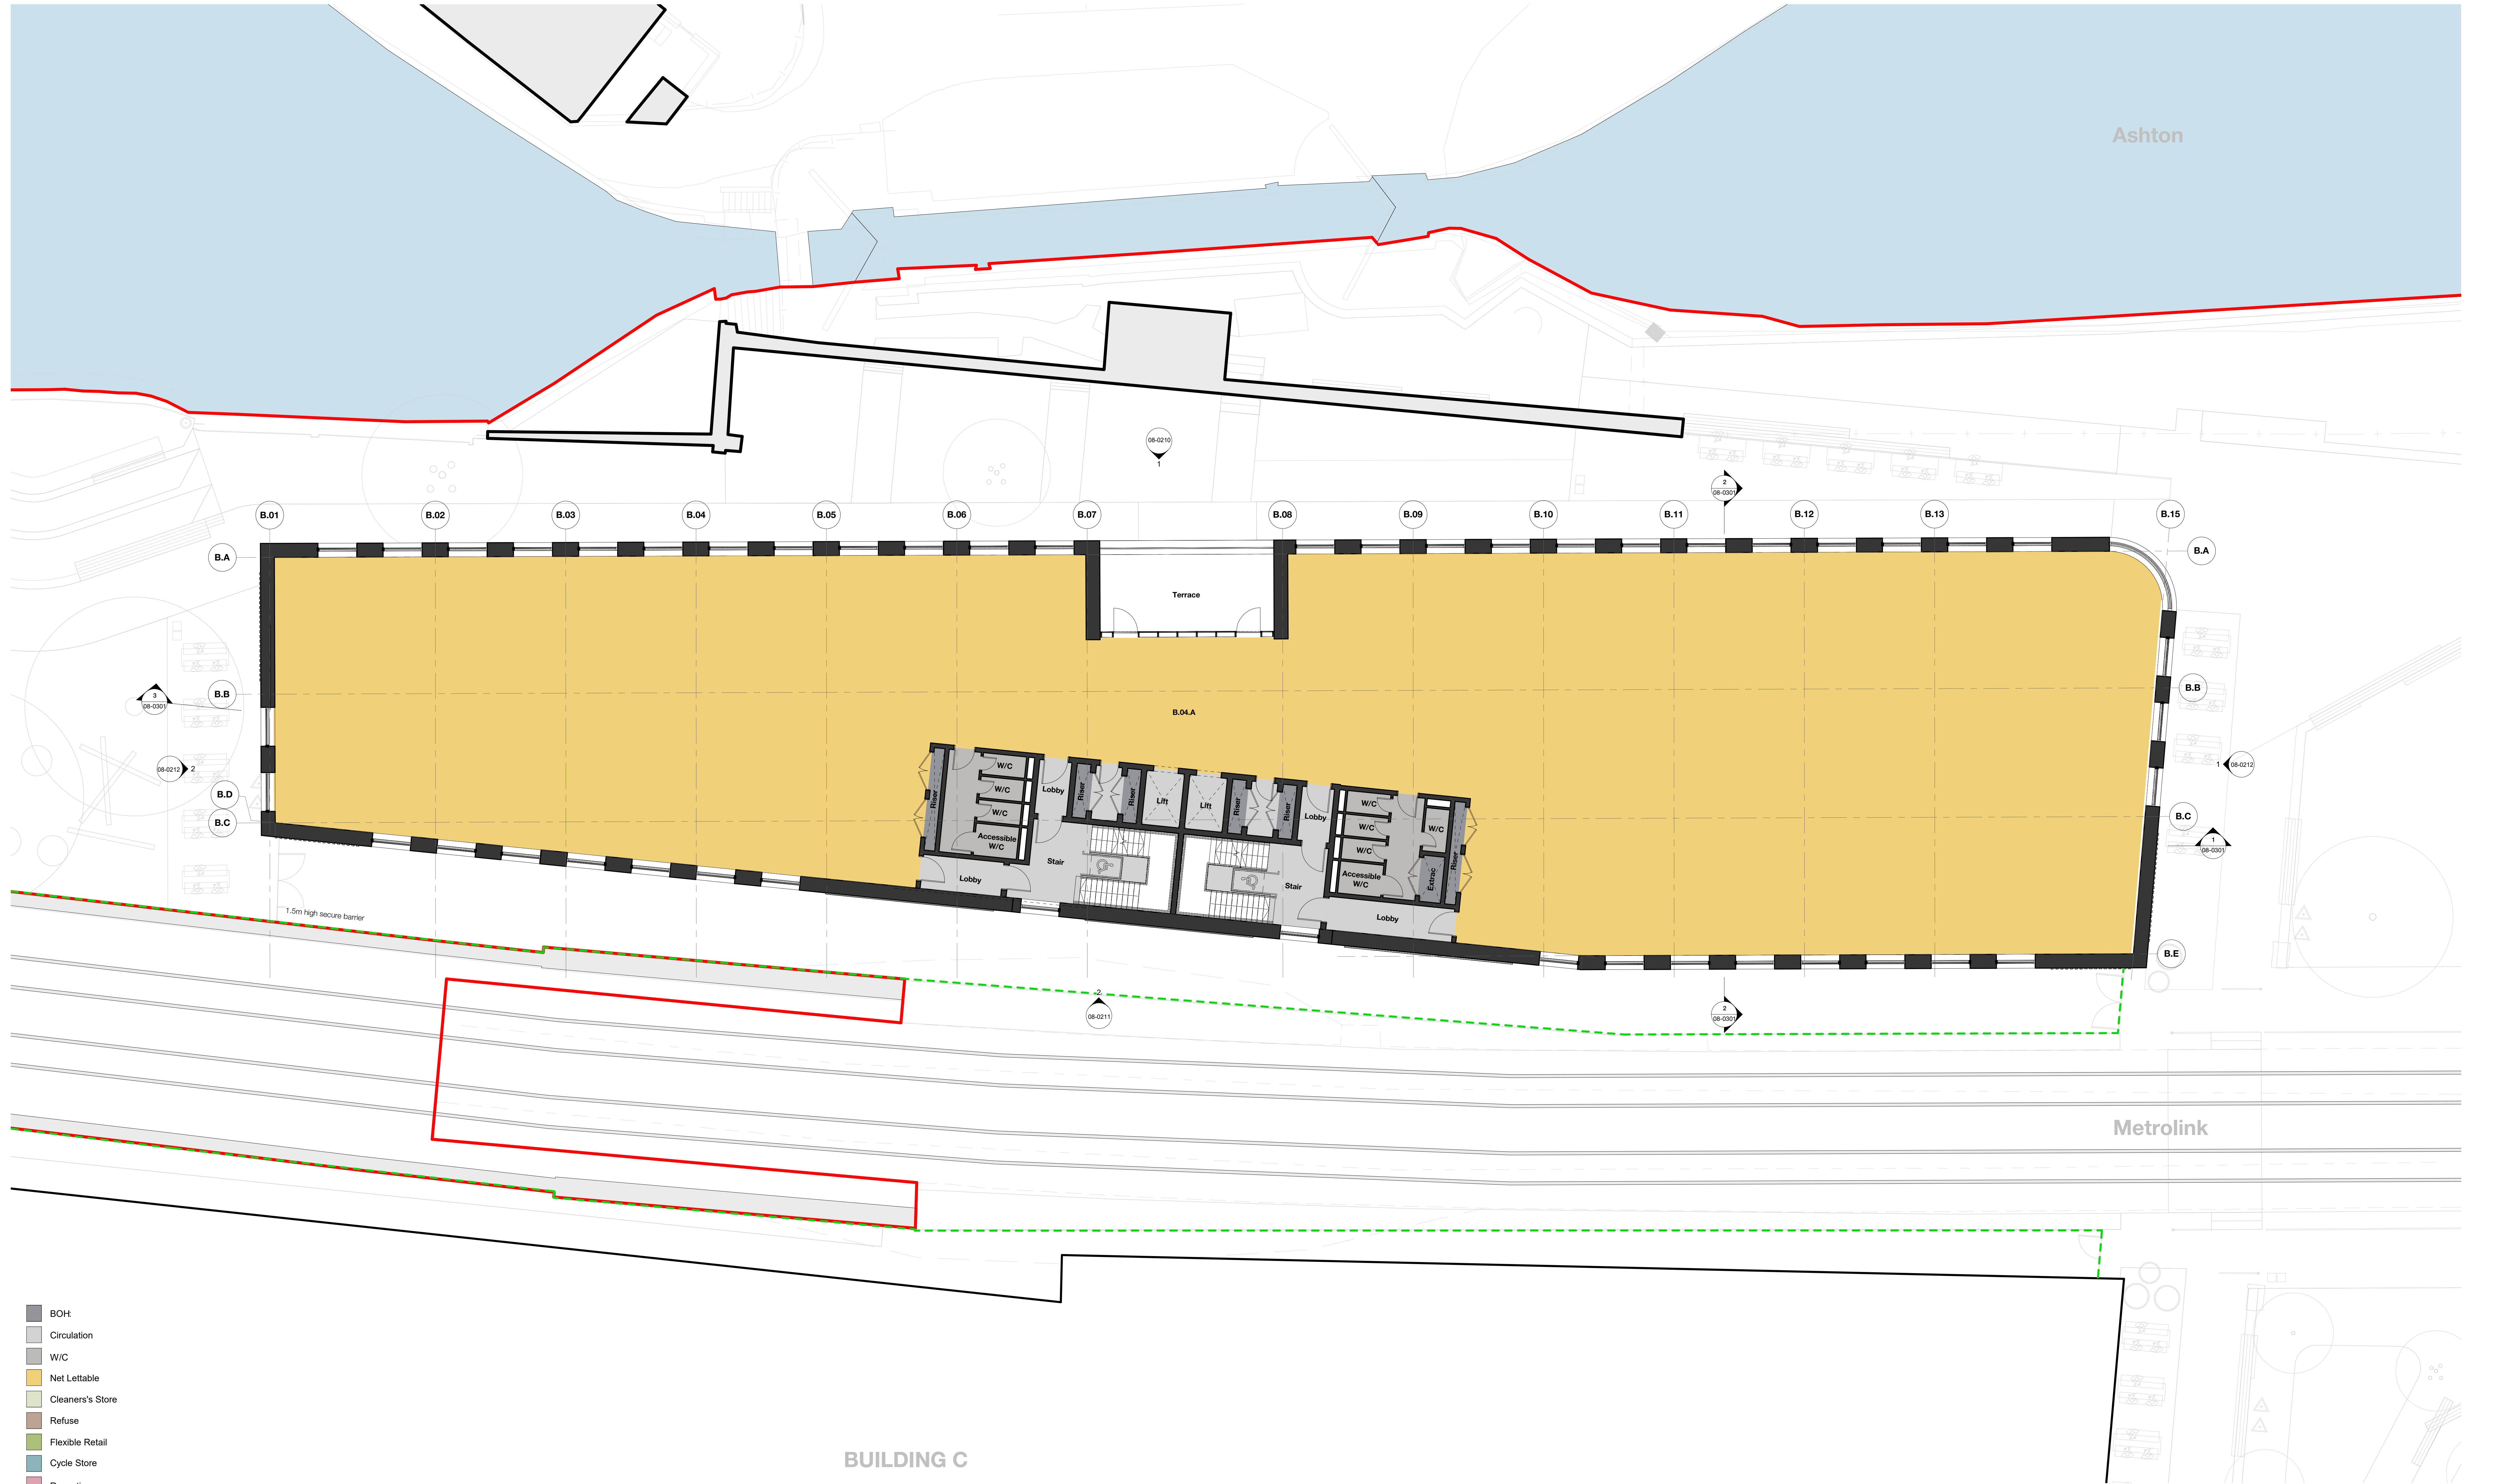


- BOH
- Circulation
- W/C
- Net Lettable
- Cleaners's Store
- Refuse
- Flexible Retail
- Cycle Store
- Reception

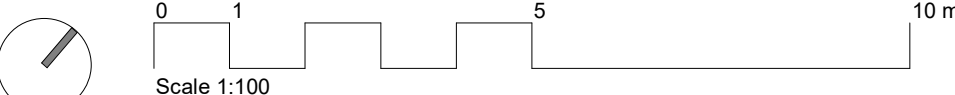

Rev	Description	Date
P1	Issued for Planning	03.09.23
P2	Issued for NMA	09.06.22
P3	Issued for S73 Application	18.12.23
P4	Issued for S73 Application	28.07.23
P5	Issued for S73 Application	26.01.26

Copyright Hawkins\Brown Architects
No implied licence exists. This drawing should not be used to calculate areas for the purposes of valuation. Do not scale this drawing. All dimensions to be checked on the site by the contractor and such dimensions to be their responsibility. All work must comply with relevant British Standards and Building Regulations requirements. Drawing errors and omissions to be reported to the architect. To be read in conjunction with Architect's specification and other consultant information.

- KEY:
- Planning Application Boundary Line
 - Continuous barrier formed of minimum 1.5m high fencing and the existing tunnel wall

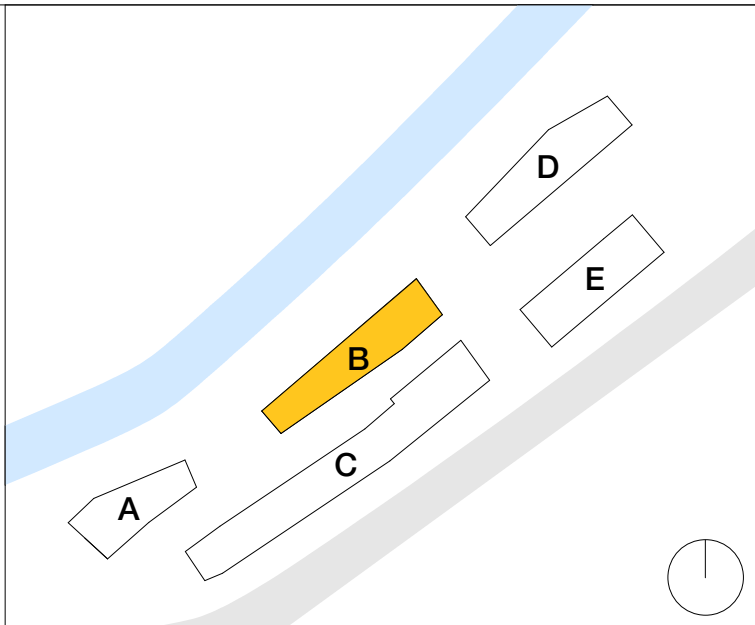

Scale @ A0 As indicated	Scale @ A3	Date October 2023	Job Number 18013	Project Pollard Street New Islington	28-28 Hilton Street Manchester M1 2EH mail@hawkinsbrown.com hawkinsbrown.com
Drawn By AG	Checked By NB	Status S2	Purpose of Issue Issued for Information	Drawing Building B - GA Plan - 4th Floor	
Drawing No. PLS-HBA-B-04-DR-A-08-0114	Rev P5				

Hawkins\Brown