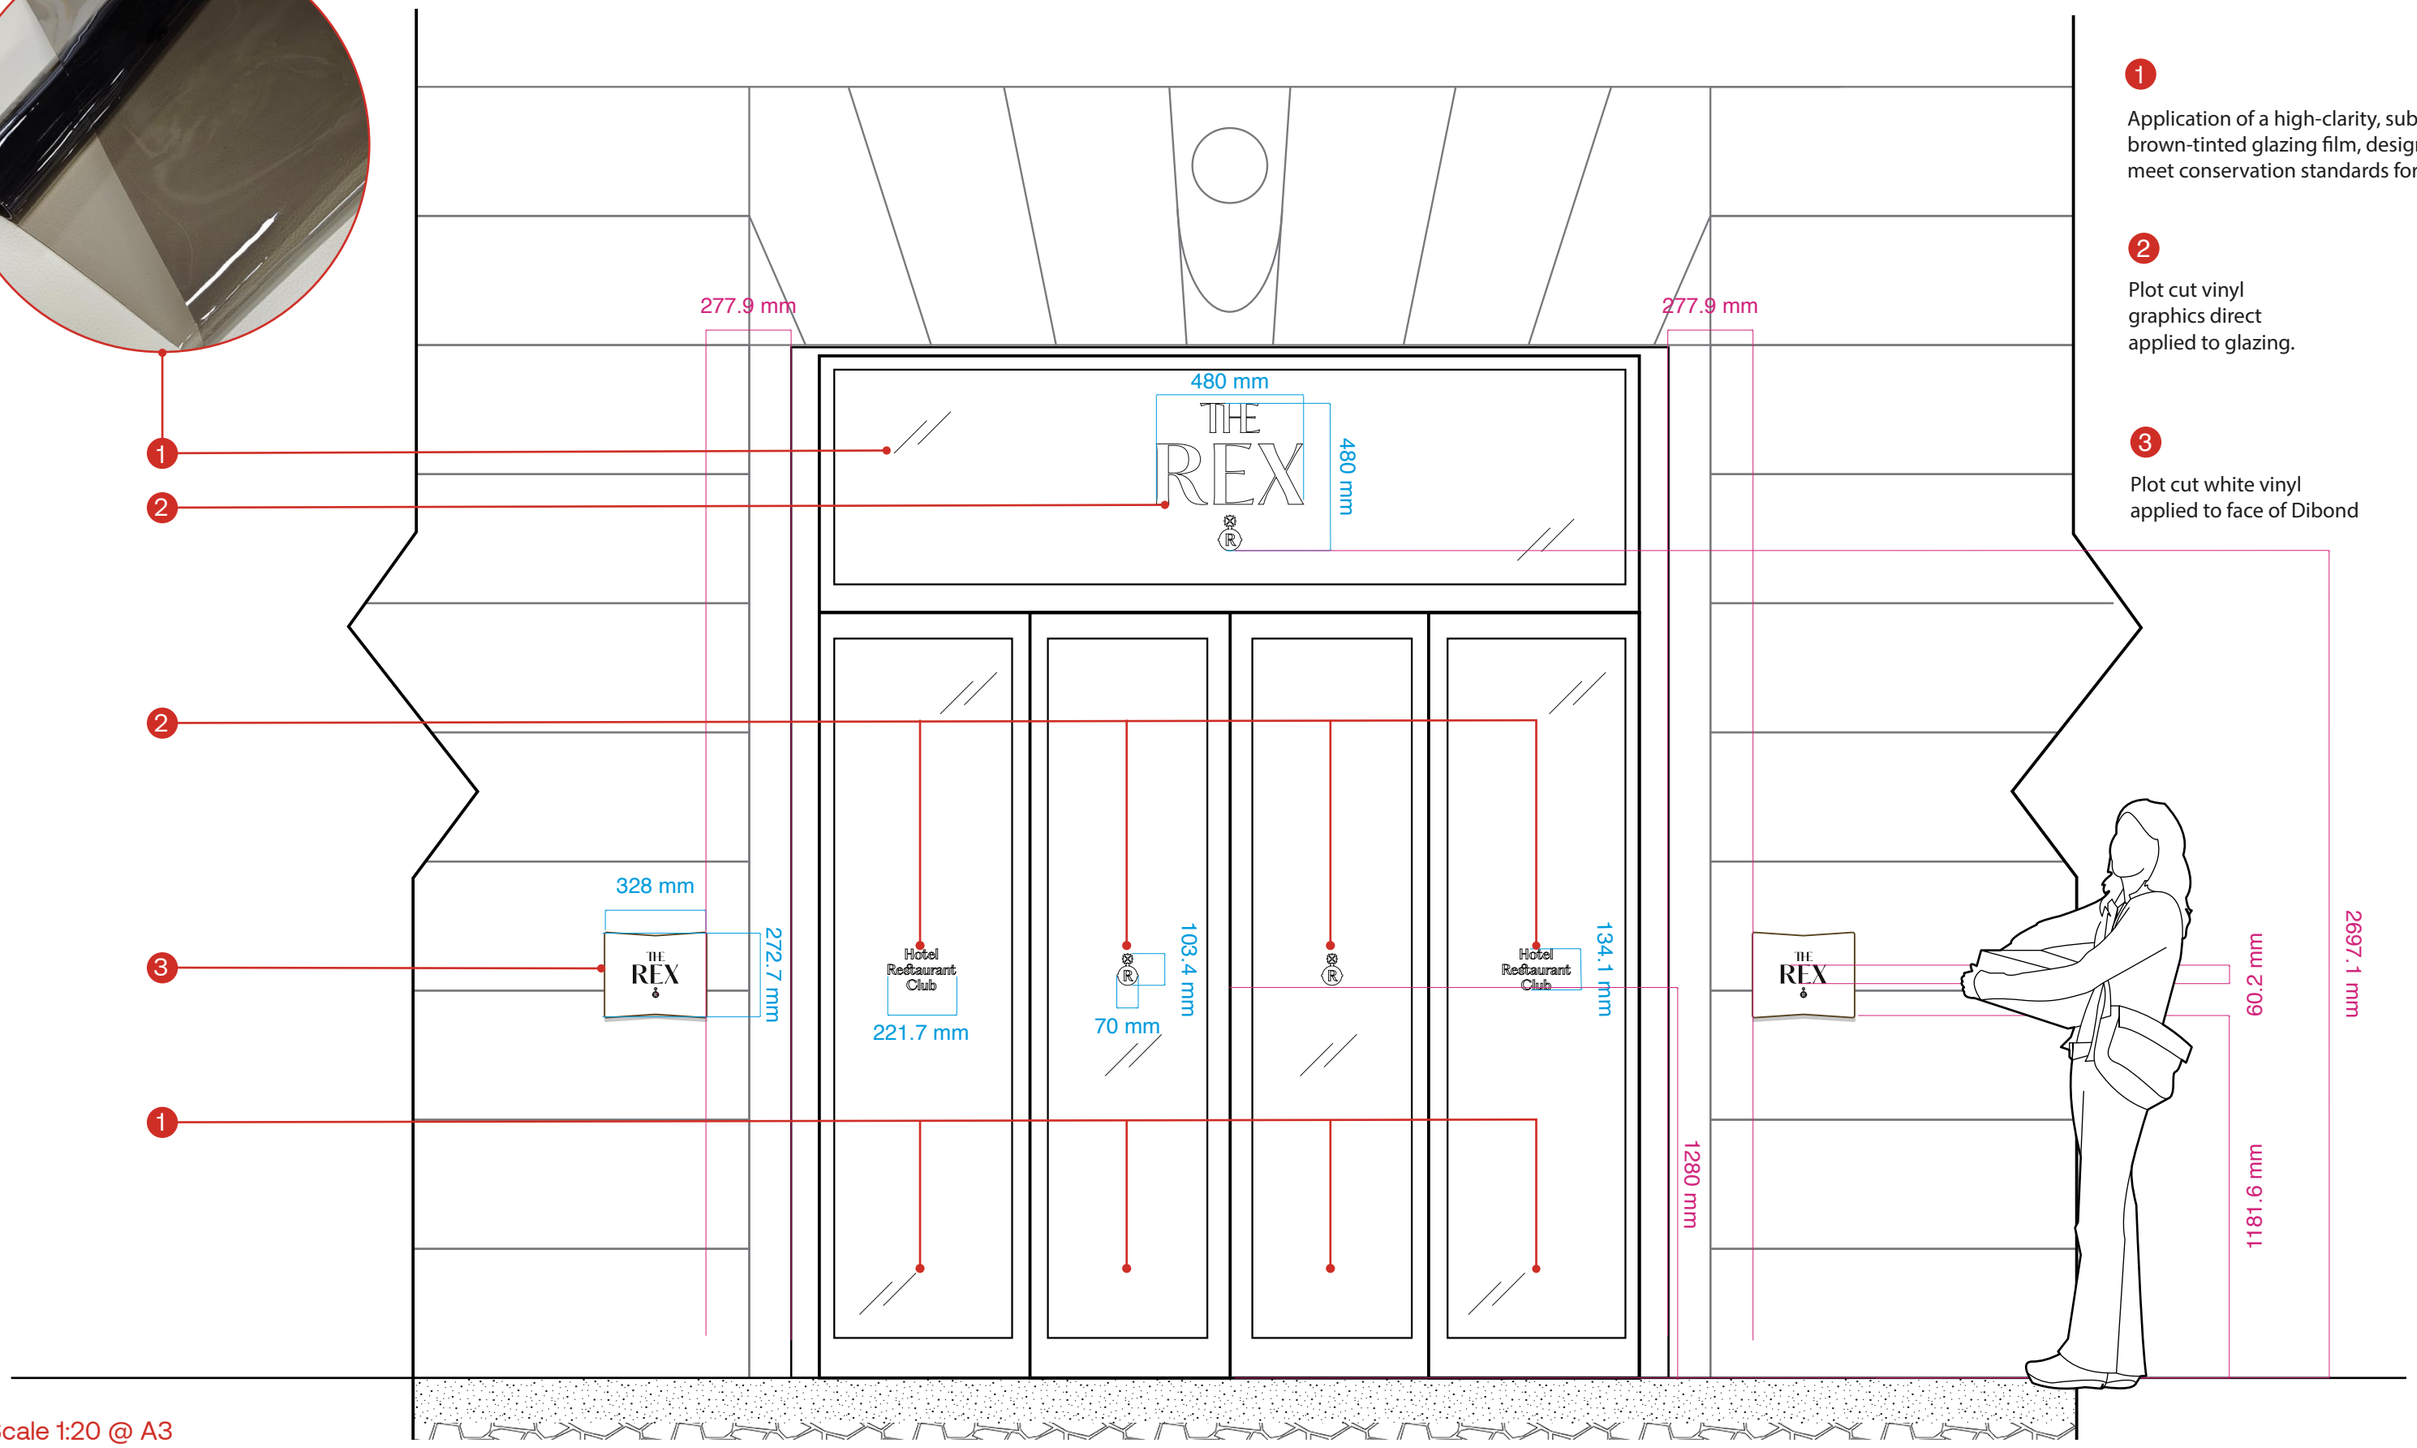

1. Application of a high-clarity, subtle brown-tinted glazing film, designed to meet conservation standards for low

2. Plot cut vinyl graphics direct applied to glazing.

3. Plot cut white vinyl applied to face of Dibond

Scale 1:20 @ A3

© Remaih® All rights reserved.