



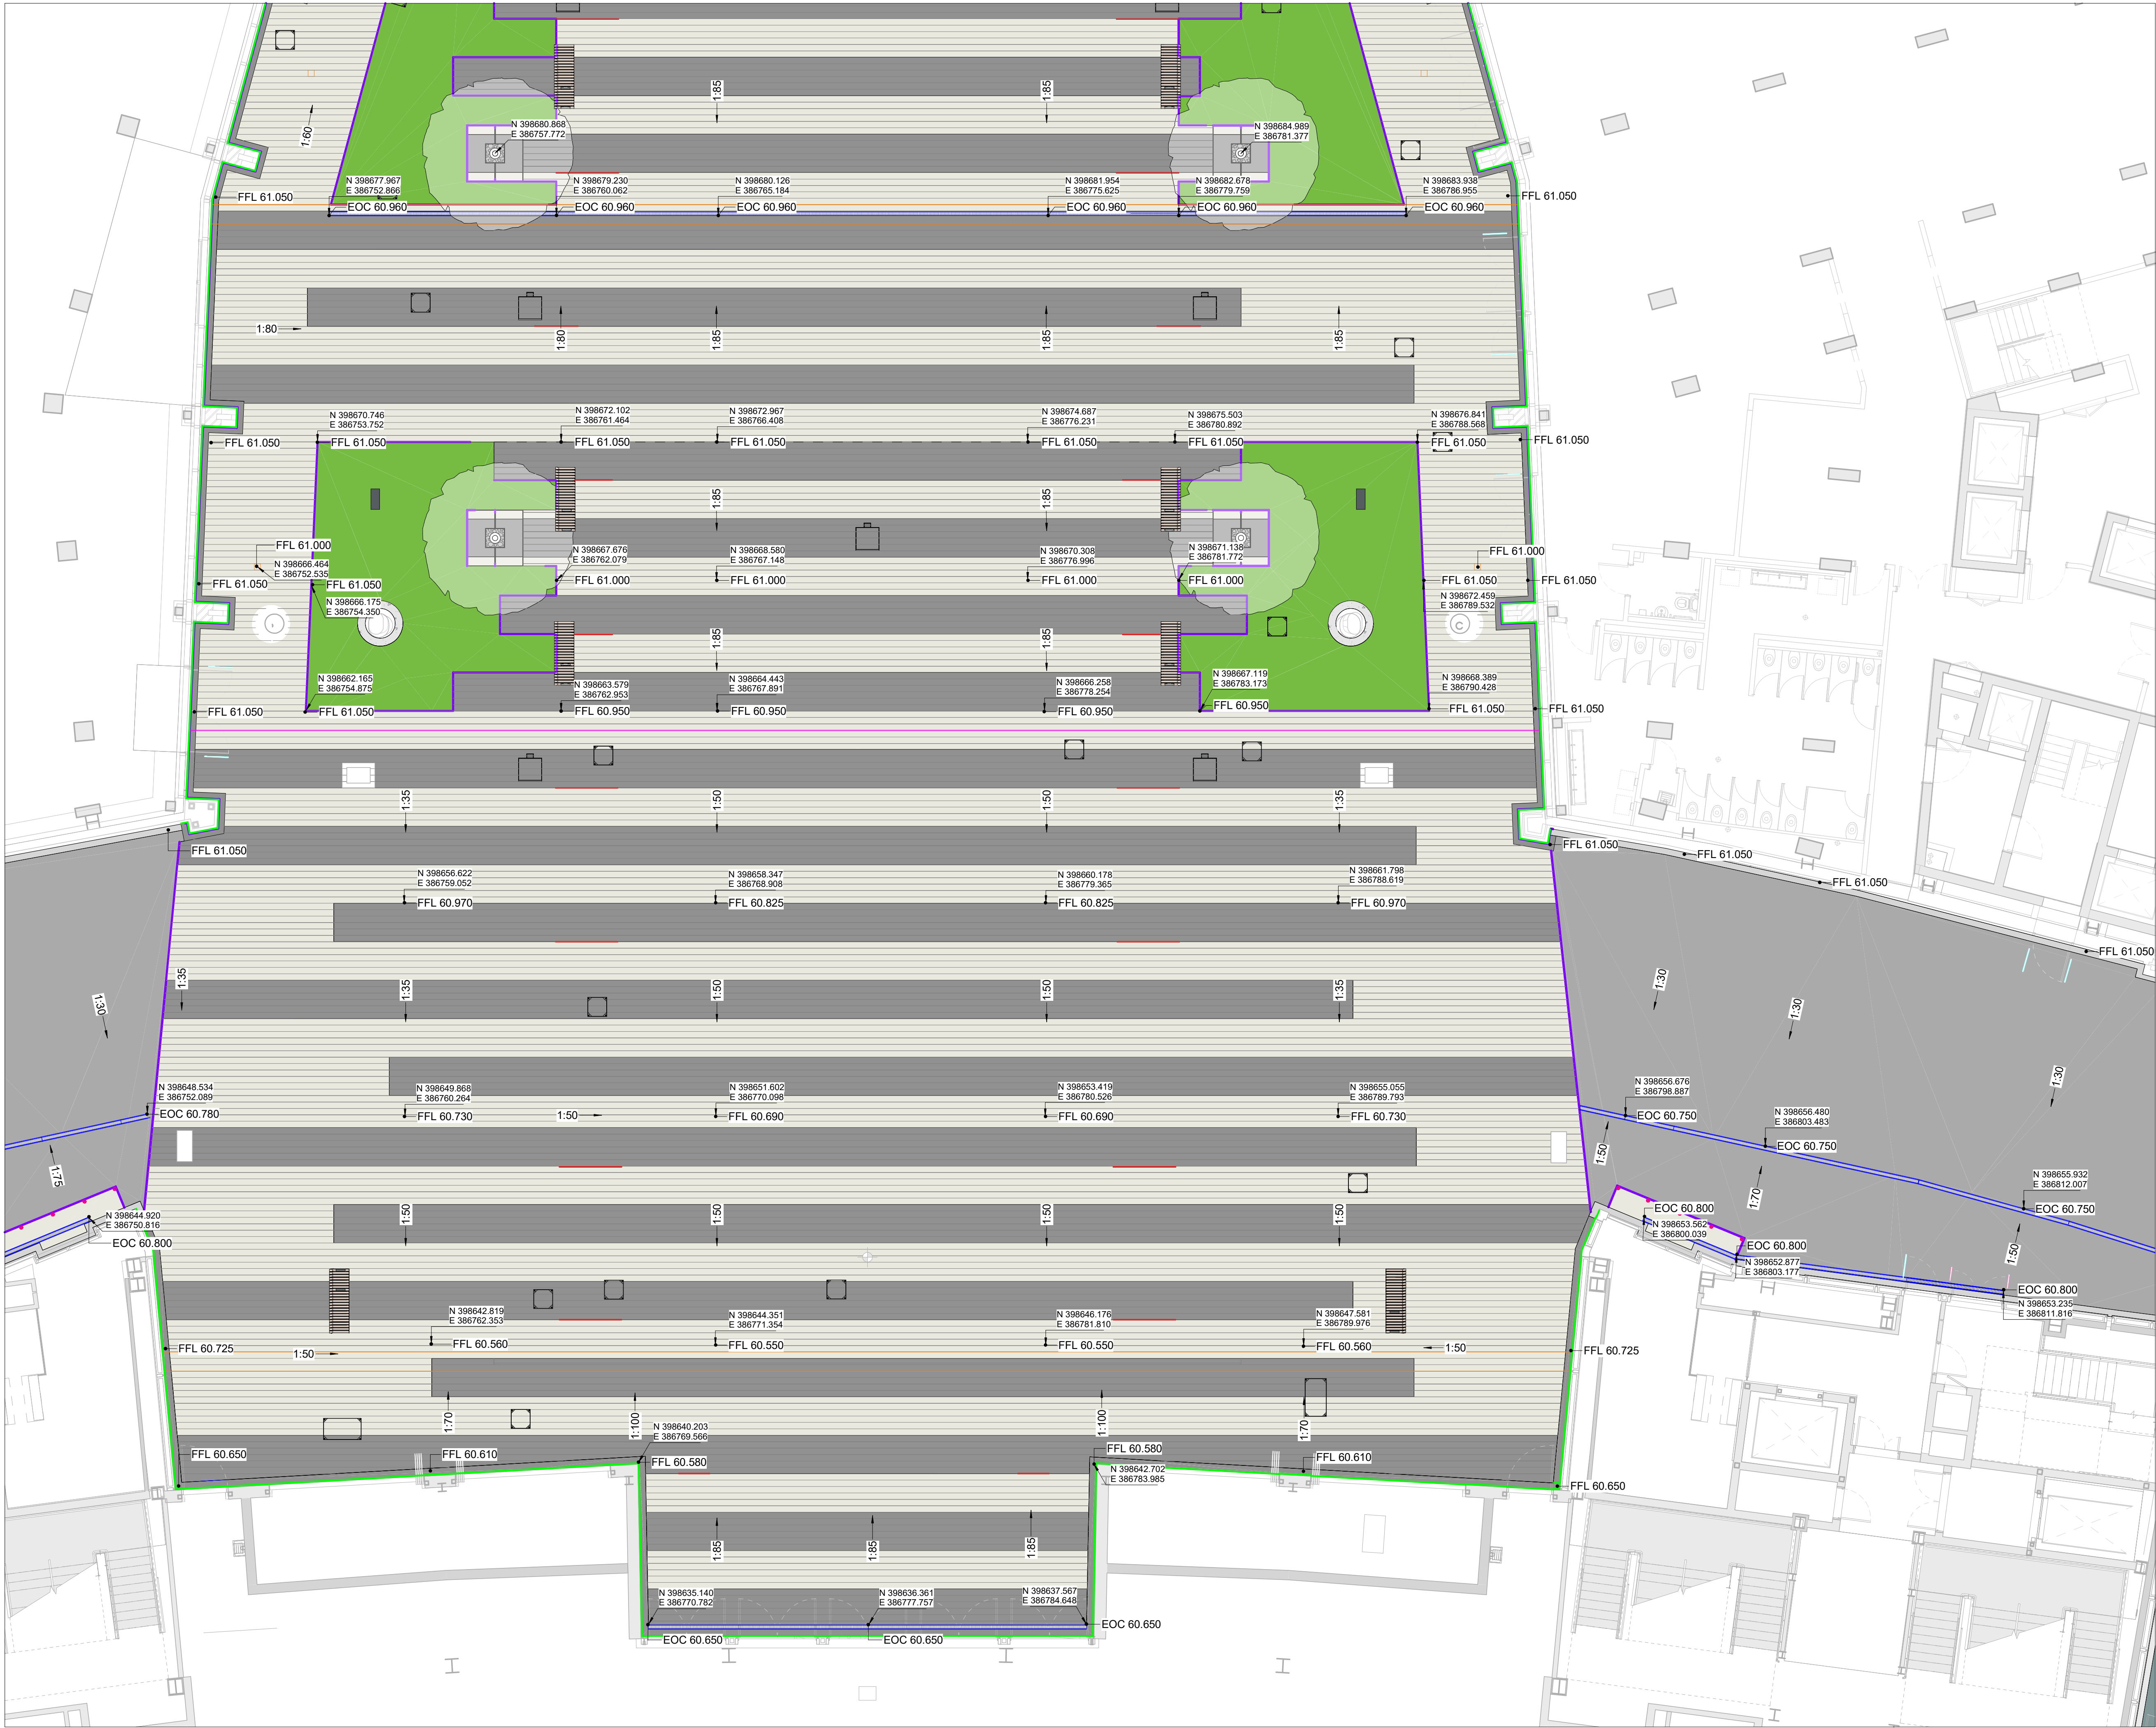

REVISIONS		
REV	DATE	DESCRIPTION
CO1	10.01.25	ISSUED FOR CONSTRUCTION
CO2	22.08.25	ISSUED FOR CONSTRUCTION
CO3	05.11.25	ISSUED FOR CONSTRUCTION - SETTING OUT UPDATE

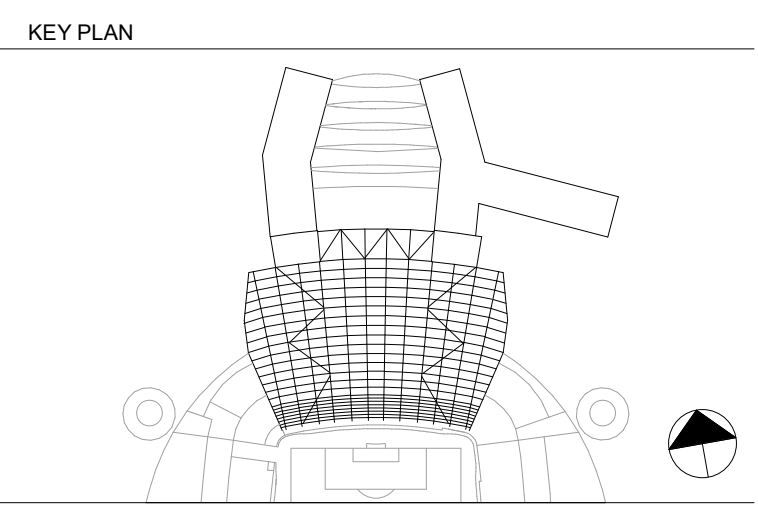

- KEY
- PROJECT PLANNING BOUNDARY

PROJECT CONSTRUCTION BOUNDARY

EXT-121/EXT-125 PLAZA PAVING - TYPE 1 & 2

EXT-128/EXT-133 PLAZA PAVING - TYPE 3 & 4

EXT-101 CONCRETE BLOCK PAVING - TYPE 1

EXT-109 CONCRETE BLOCK PAVING - TYPE 3

EXT-141 TARMAC SURFACING - TYPE 1

EXT-145 TARMAC SURFACING - TYPE 2

EXT-151 PRECAST CONCRETE TACTILE SLAB PAVING

EXT-151 ARTIFICIAL TURF

EXT-525 UNDERSTORY PLANTING

EXT-325 SLIDS PLANTER

EXT-529 WILDFLOWER PLANTING

EXT-601 SECURITY 'ORIENTATED' LANDSCAPED MOUND

EXT-329 GRASS GRID

QUEUING ZONE

HOTEL SIGNAGE

INTERCOM BOLLARD

EXT-435 STEEL SECURITY GATE - TYPE 2

EXT-439 STEEL SECURITY GATE - TYPE 3

BAL-145 EXTERNAL METAL BALUSTRADE- TYPE 1

BAL-147 EXTERNAL METAL BALUSTRADE- TYPE 2

EXT-421/EXT-423 METAL FENCING TYPE 1&2

DOUBLE HEADED LIGHTING COLUMNS

EXT-331 LIGHTING COLUMN & LAMP

TREE UP LIGHTS

LINEAR LED LIGHTS IN CITY SQUARE PAVING

LIGHTING COLUMN WITH 4 PROJECTORS

EXT-451 DOOR BARRIER - TYPE 1

EXT-453 DOOR BARRIER - TYPE 2

10mm PAVING EXPANSION JOINT

12mm PAVING EXPANSION JOINT

EXT-501 PROPOSED TREE

EXT-327 TREE GRILLES

EXT-735 ROOT SPACE STRUCTURE

EXT-401 BOLLARDS STATIC - TYPE 1

EXT-405 BOLLARDS STATIC - TYPE 2

EXT-409 BOLLARDS RETRACTABLE - TYPE 1

EXT-411 BOLLARDS RETRACTABLE - TYPE 2

EXT-201 PRECAST CONCRETE KERBS - FLUSH

EXT-205 PRECAST CONCRETE KERBS - DROP

EXT-209 PRECAST CONCRETE KERBS - RAISED

EXT-212 PRECAST CONCRETE KERBS - TRAFFIC MANAGEMENT

EXT-313 METAL PLANTER

EXT-821 METAL EDGINGS

EXT-823 HOPPER WELL GRILLE

EXT-801 CHANNEL DRAIN - TYPE 1

EXT-815 DRAINAGE GULLY - TYPE 1

EXT-819 DRAINAGE GULLY - TYPE 2

EXT-821 DRAINAGE GULLY - TYPE 3

EXT-541 GREEN SCREEN

SAN-751 EXTERNAL BIB TAP

EXT-341 EXTERNAL FLOOR BOXES

EXT-306 LITTER BIN

EXT-309 PHONIC BENCH

EXT-811 MANHOLE COVER

EXT-305 BENCHES

EXT-321 SHRUB PLANTERS - TYPE 1


EXT-322 SHRUB PLANTERS - TYPE 2

FEEDER PILLARS

ANPR CAMERA COLUMN

10mm PAVING EXPANSION JOINT

25mm ISOLATION JOINT

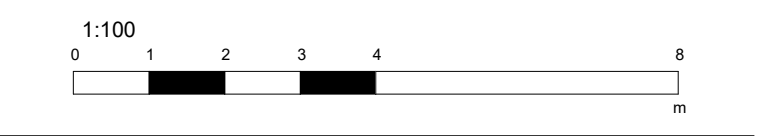

© COPYRIGHT. ALL RIGHTS RESERVED

THIS WORK IS COPYRIGHT AND CANNOT BE REPRODUCED OR COPIED IN ANY FORM OR BY ANY OTHER MEANS (GRAPHIC, ELECTRONIC OR MECHANICAL INCLUDING PHOTOCOPYING) WITHOUT THE WRITTEN PERMISSION OF POPULOUS ANY LICENSE EXPRESS OR IMPLIED, TO USE THIS DOCUMENT FOR ANY PURPOSE WHATSOEVER IS RESTRICTED TO THE TERMS OF THE AGREEMENT OR IMPLIED AGREEMENT BETWEEN POPULOUS AND THE INSTRUCTING PARTY.

USE FIGURED DIMENSIONS IN PREFERENCE TO SCALED. CHECK ALL DIMENSIONS ON SITE BEFORE FABRICATION OR SETTING OUT.

ARCHITECT

POPULOUS®

14 BLADES COURT | DECODAR ROAD | LONDON | SW16 2NU | UNITED KINGDOM
TELEPHONE +44 (0)20 8874 7566 FACSIMILE +44 (0)20 8874 7470
ALL PRODUCTION & INTELLECTUAL PROPERTY RIGHTS RESERVED © POPULOUS 2009

PROJECT NAME

MCFC - NORTH EXPANSION

DRAWING TITLE

**LANDSCAPE
SETTING OUT PLAN
ZONE 5**

STATUS	RIBA STAGE	PROJECT NO.
A5	5	4348
DATE	SCALE	SIZE
10/01/25	1 : 100	A1
DRAWN	CHECKED	APPROVED
SA	TJ	MT

PROJECT	ORIGIN	ZONE	LEVEL	TYPE	ROLE	DRAWING	REV
NSE-POP-ZZ-00-DP-L						000660	C03