




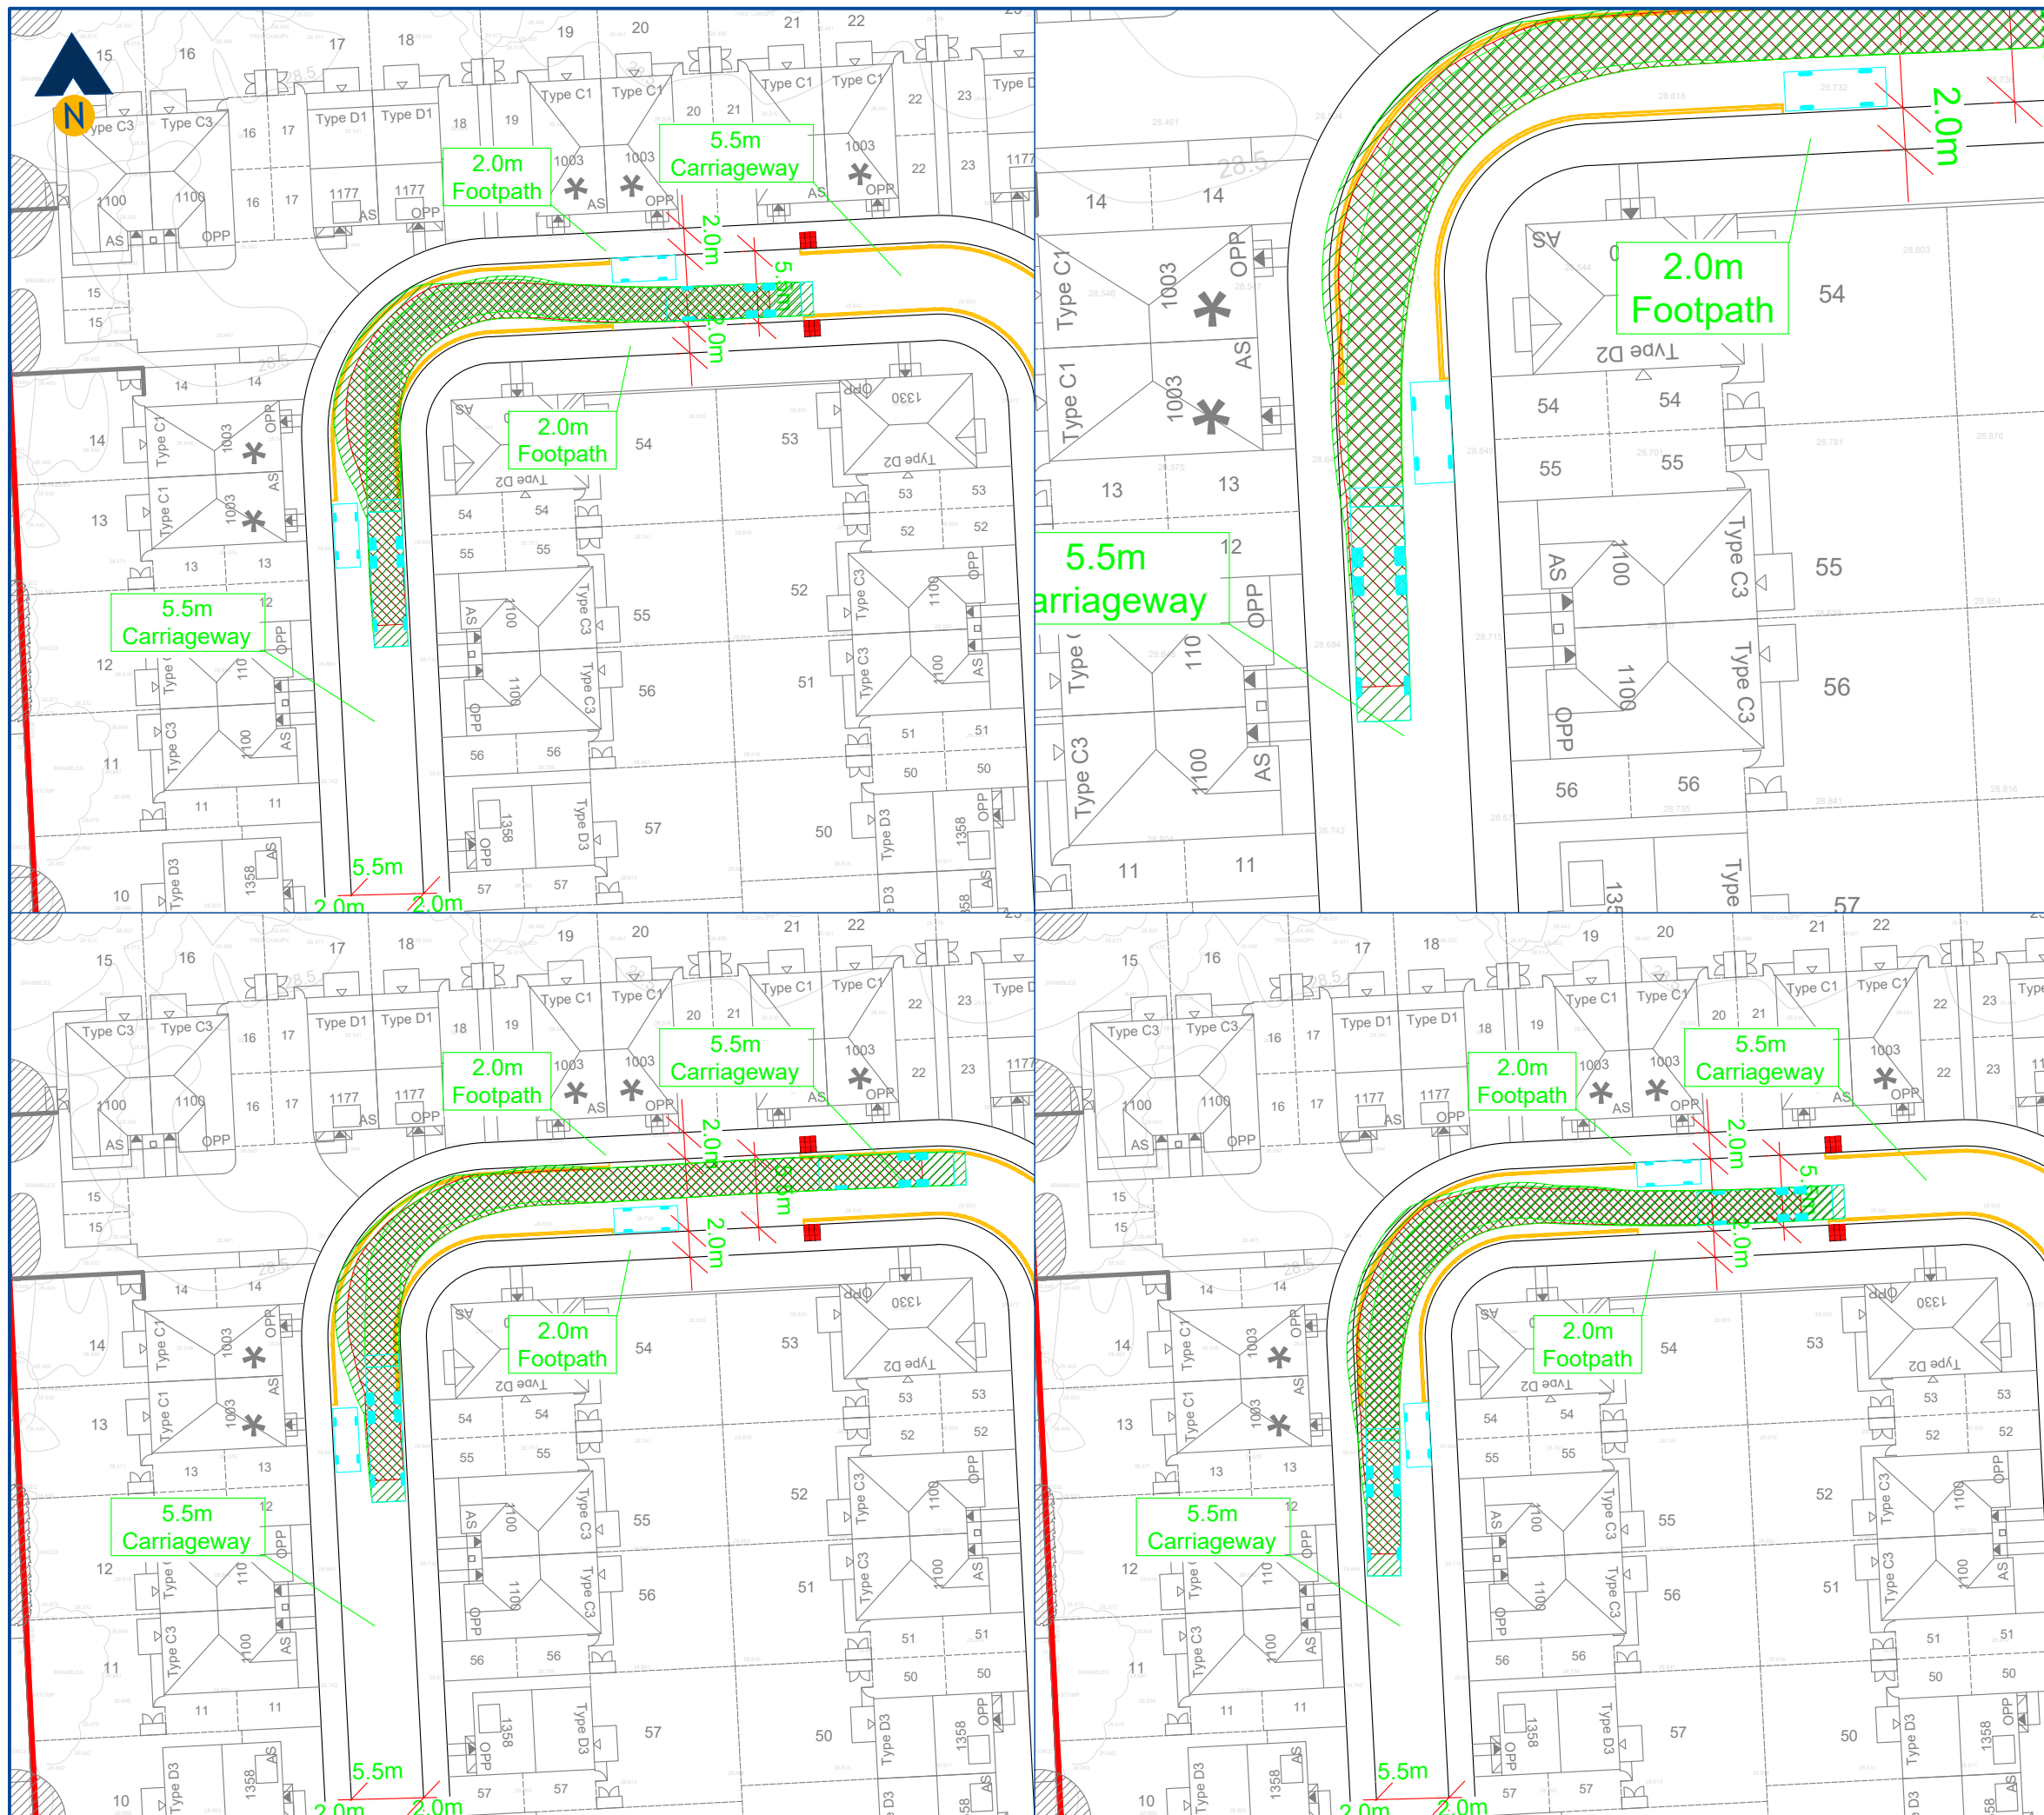

Revision:
A -

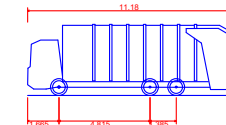

Phoenix 2 One-Pass (with Elite 6x4 chassis)
Overall Length 11.180m
Overall Width 2.550m
Overall Body Height 3.760m
Min Body Ground Clearance 0.312m
Track Width 2.550m
Lock to lock time 4.00s
Kerb to Kerb Turning Radius 10.150m

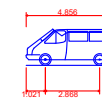

MPV (2006)
Overall Length 4.856m
Overall Width 1.860m
Overall Body Height 1.919m
Min Body Ground Clearance 0.300m
Max Track Width 1.779m
Lock to lock time 4.00s
Kerb to Kerb Turning Radius 5.700m

Client:
Anwyl Homes

Project:
Wilbraham Road
Chorlton

Drawing Title:
Swept Path Analysis
North West Corner
Clockwise Movements

Drawing Number:
J000312_TRO_102b

Revision:
-

Date:
18/04/2024

Scale:
1:500 at A3

Drawn By:
LACB





Checked By:
APB

Status:
Information


This drawing is the copyright of Focus Transport Planning Ltd. and may not be loaned, copied or reproduced in any way, or used for any offer, quote, tender or construction purposes without prior written consent of the company.

DO NOT SCALE - Follow any figured dimensions.


This drawing has been prepared for feasibility purposes and does not represent a construction plan. All design aspects to be confirmed at the appropriate detailed design stage.

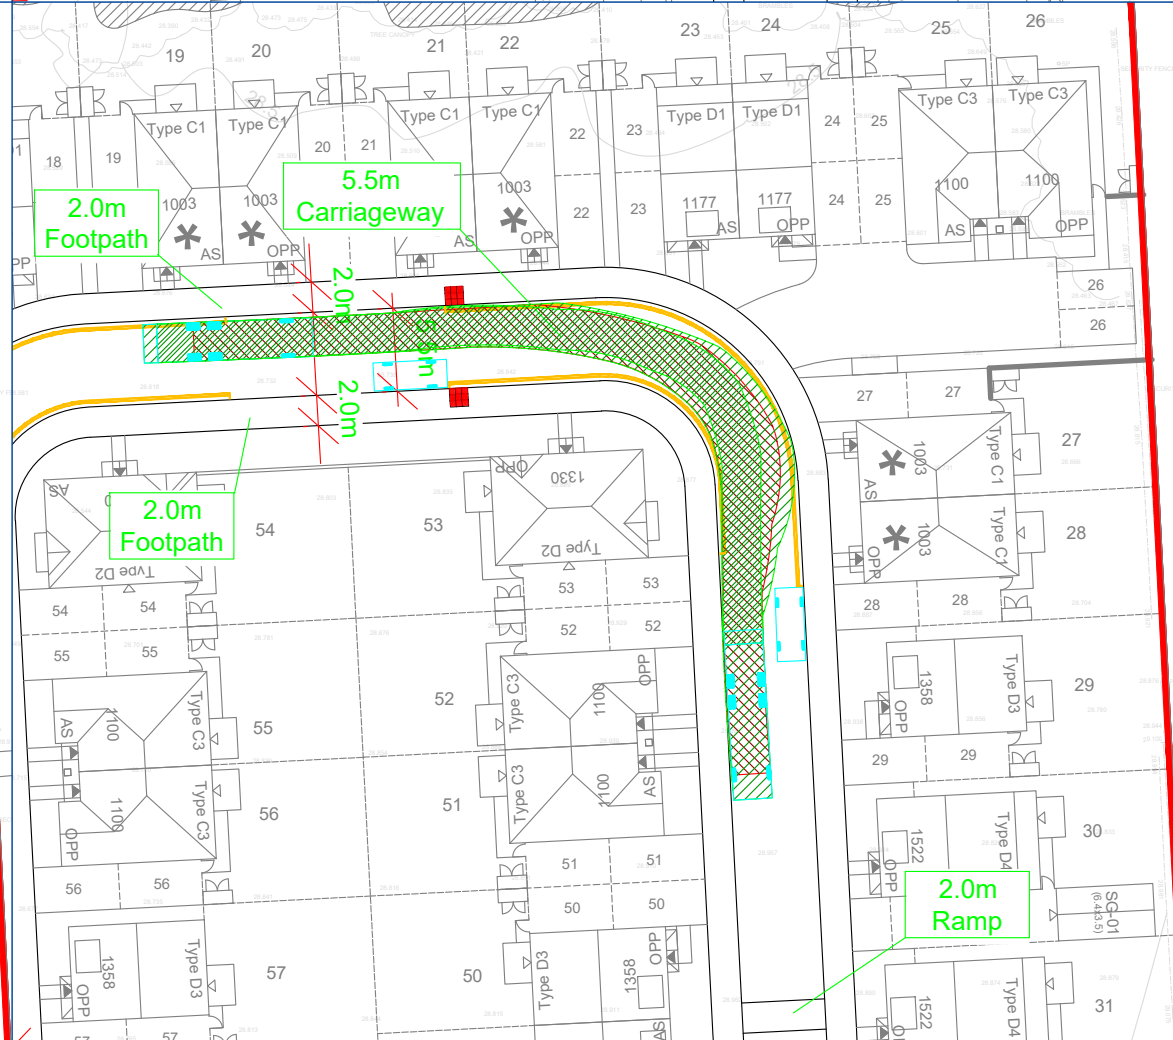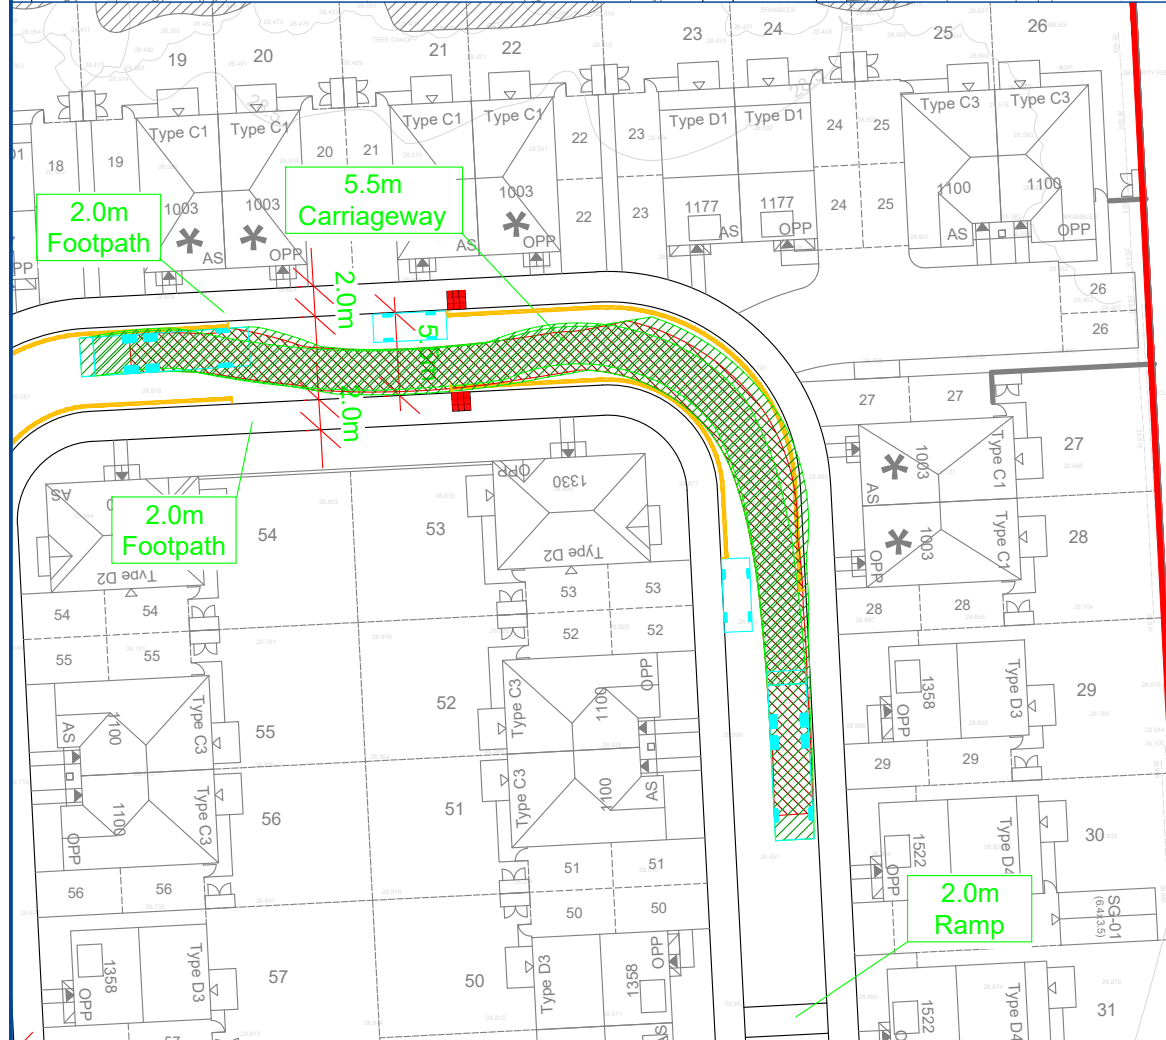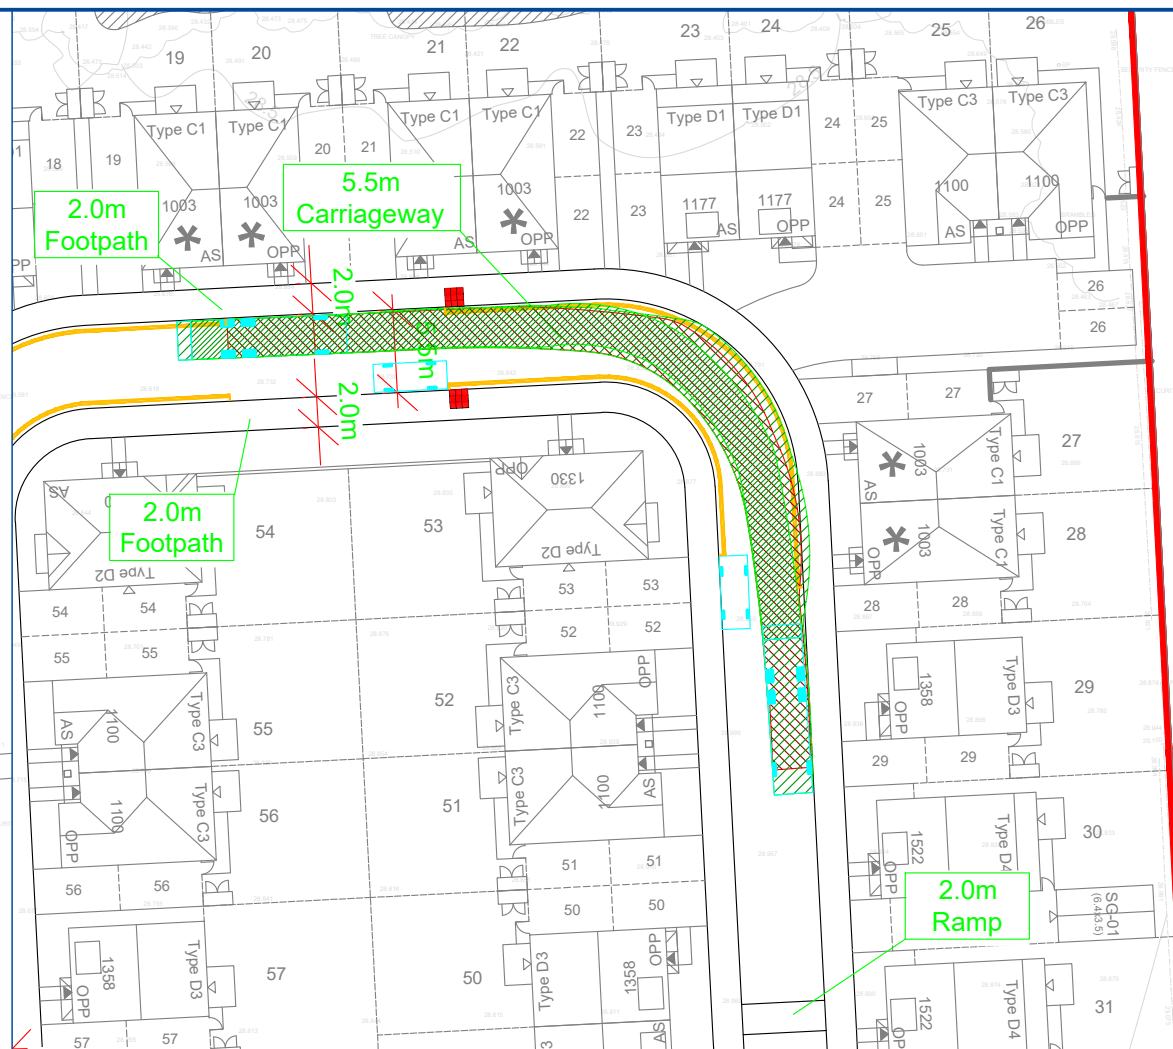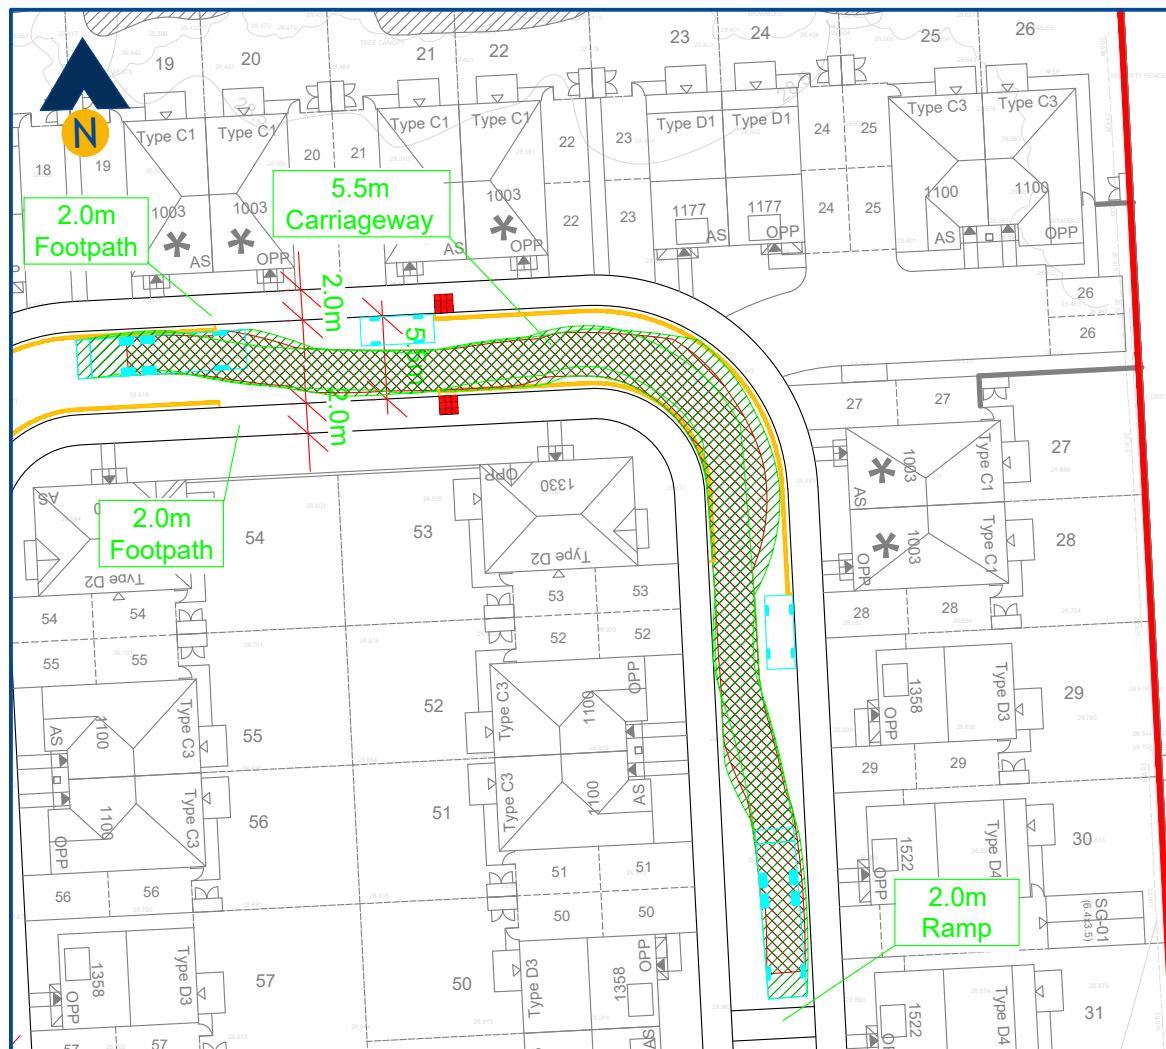

Revision:
A -

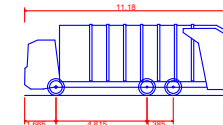

Phoenix 2 One-Pass (with Elite 6x4 chassis)
Overall Length 11.180m
Overall Width 2.550m
Overall Body Height 3.760m
Min Body Ground Clearance 0.312m
Track Width 2.550m
Lock to lock time 4.00s
Kerb to Kerb Turning Radius 10.150m

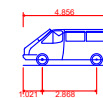

MPV (2006)
Overall Length 4.856m
Overall Width 1.860m
Overall Body Height 1.919m
Min Body Ground Clearance 0.300m
Max Track Width 1.779m
Lock to lock time 4.00s
Kerb to Kerb Turning Radius 5.700m

Client:
Anwyl Homes

Project:
Wilbraham Road
Chorlton

Drawing Title:
Swept Path Analysis
North East Corner
Anticlockwise Movements

Drawing Number:
J000312_TRO_103a

Revision:
-

Date:
18/04/2024

Scale:
1:500 at A3

Drawn By:
LACB



Checked By:
APB


Status:
Information

This drawing is the copyright of Focus Transport Planning Ltd. and may not be loaned, copied or reproduced in any way, or used for any offer, quote, tender or construction purposes without prior written consent of the company.


DO NOT SCALE - Follow any figured dimensions.

This drawing has been prepared for feasibility purposes and does not represent a construction plan. All design aspects to be confirmed at the appropriate detailed design stage.

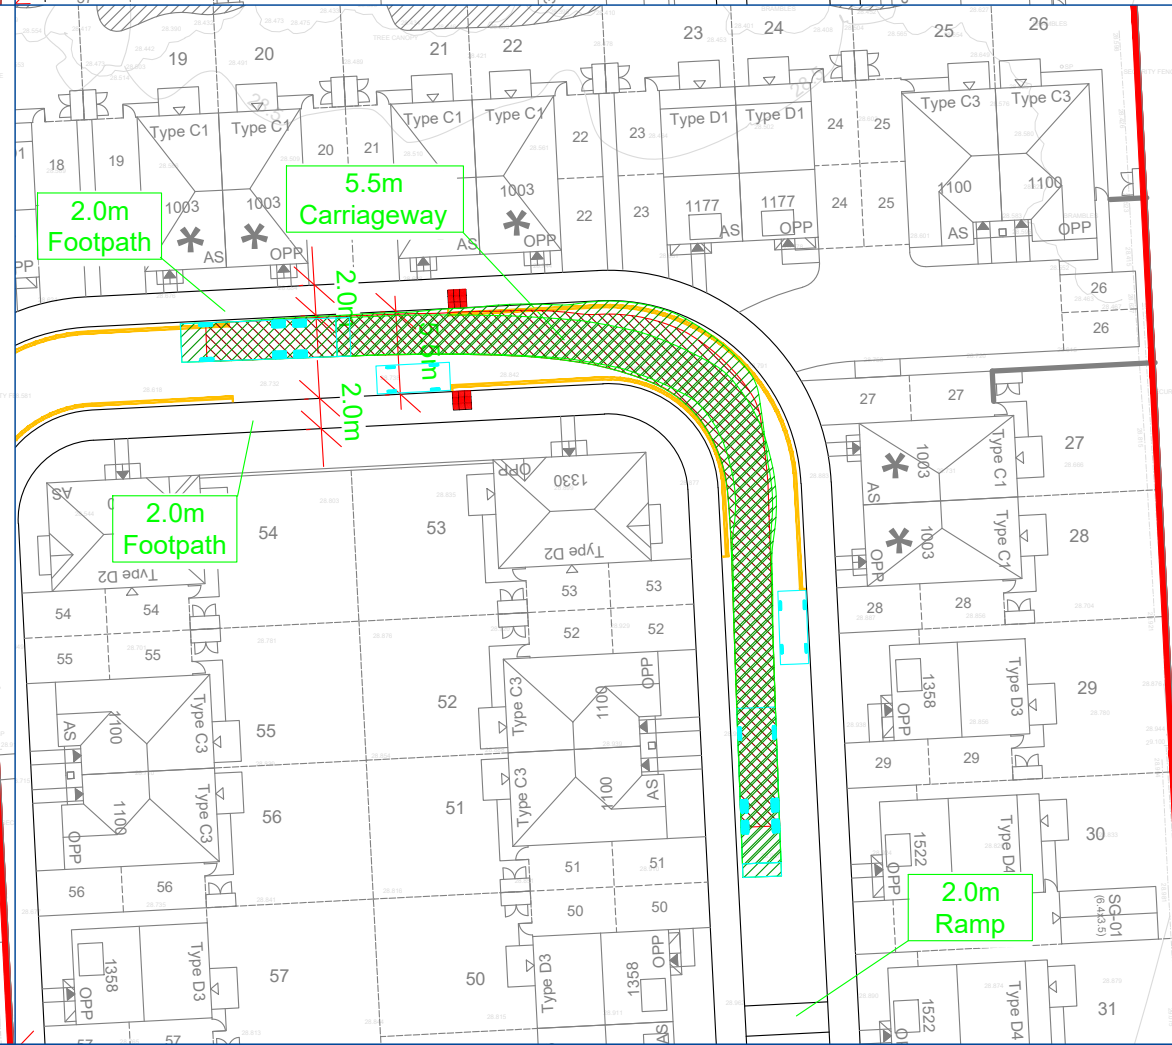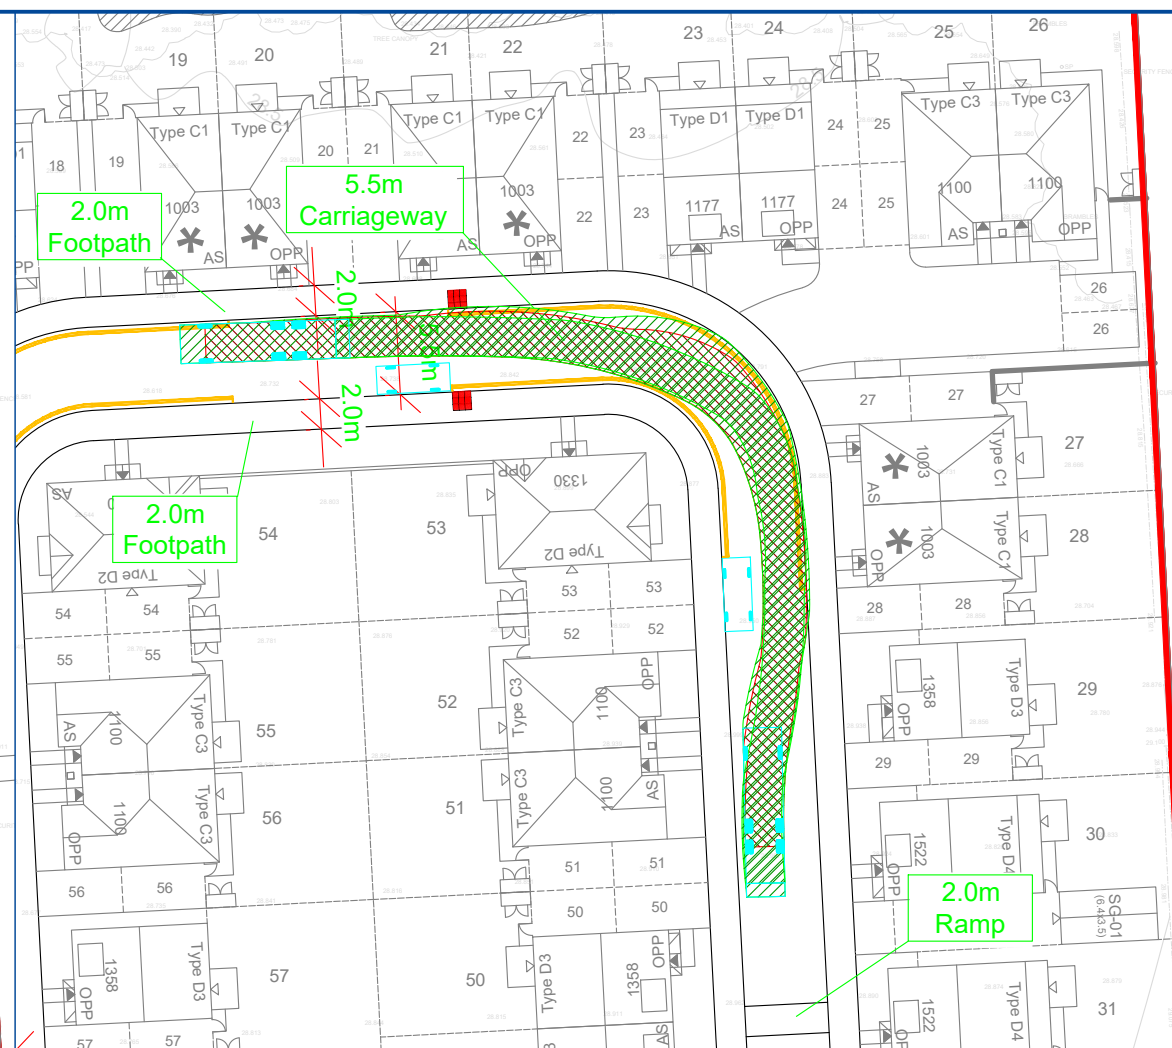


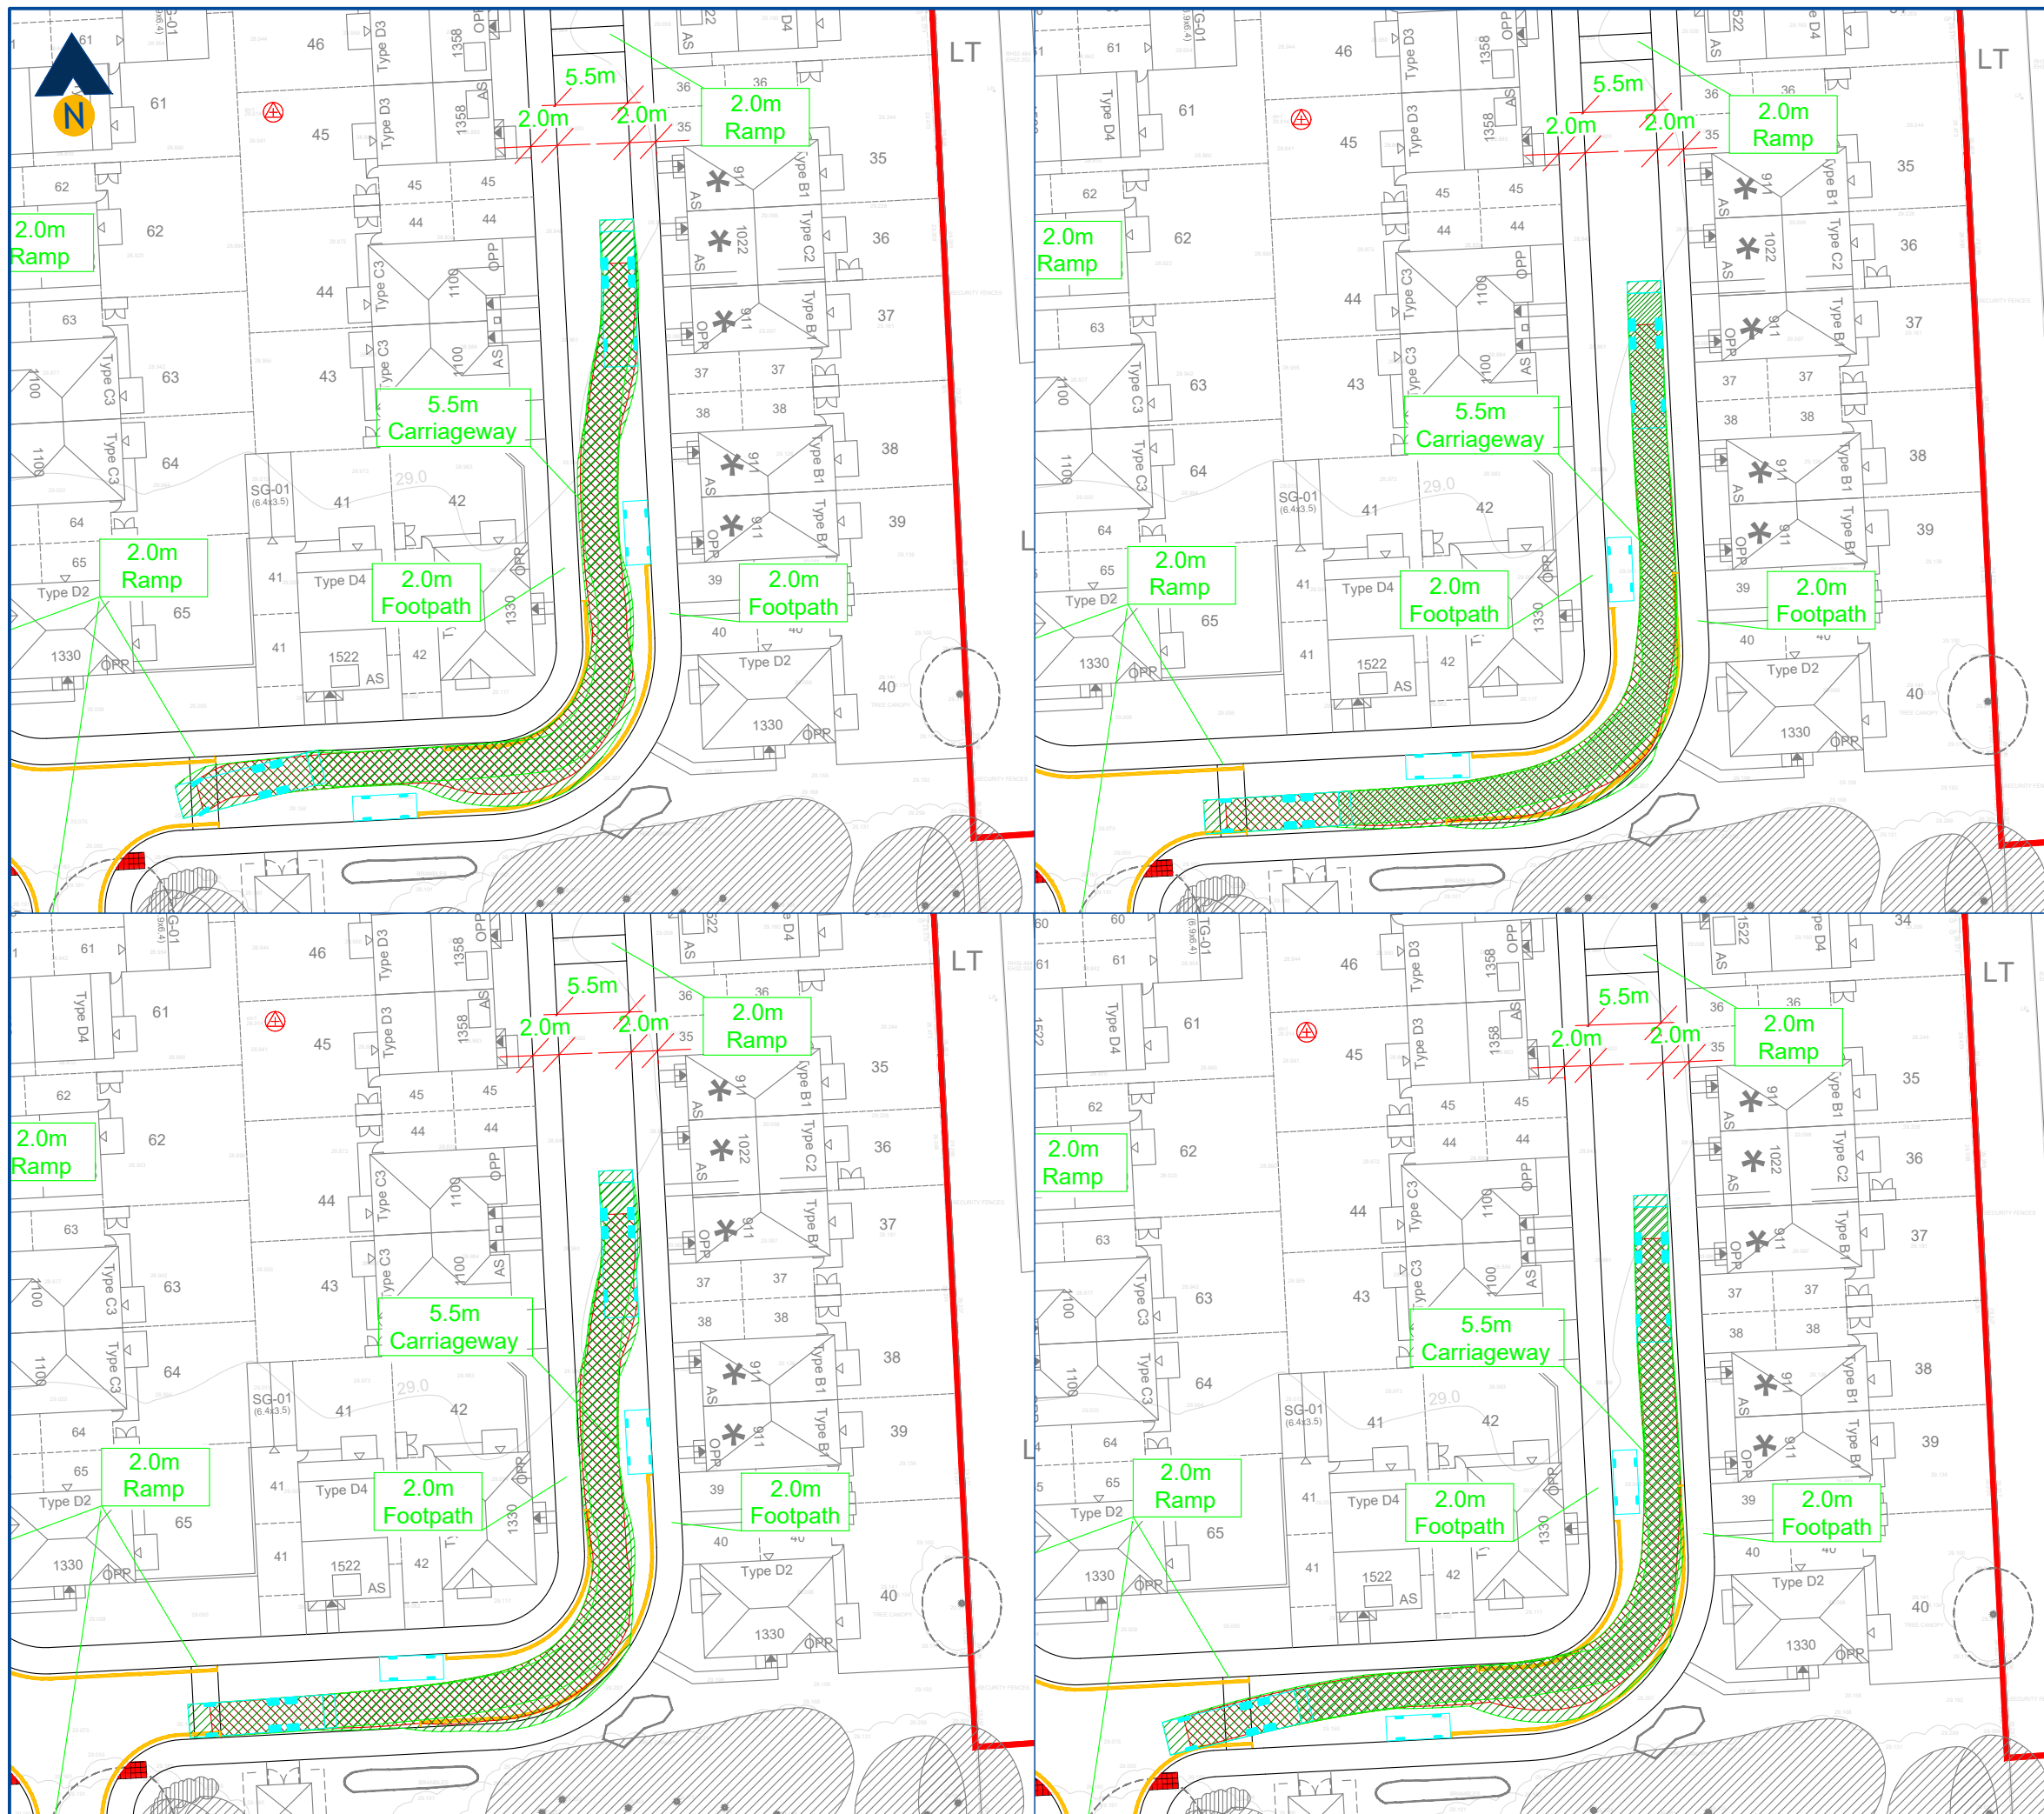

Revision:
A -

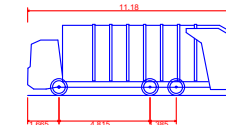

Phoenix 2 One-Pass (with Elite 6x4 chassis)
Overall Length 11.180m
Overall Width 2.550m
Overall Body Height 3.760m
Min Body Ground Clearance 0.312m
Track Width 2.550m
Lock to lock time 4.00s
Kerb to Kerb Turning Radius 10.150m

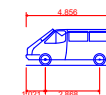

MPV (2006)
Overall Length 4.856m
Overall Width 1.860m
Overall Body Height 1.919m
Min Body Ground Clearance 0.300m
Max Track Width 1.779m
Lock to lock time 4.00s
Kerb to Kerb Turning Radius 5.700m

Client:
Anwyl Homes

Project:
Wilbraham Road
Chorlton

Drawing Title:
Swept Path Analysis
South East Corner
Anticlockwise Movements

Drawing Number:
J000312_TRO_104a

Revision:
-

Date:
18/04/2024

Scale:
1:500 at A3

Drawn By:
LACB

Checked By:
APB

Status:
Information


This drawing is the copyright of Focus Transport Planning Ltd. and may not be loaned, copied or reproduced in any way, or used for any offer, quote, tender or construction purposes without prior written consent of the company.

DO NOT SCALE - Follow any figured dimensions.


This drawing has been prepared for feasibility purposes and does not represent a construction plan. All design aspects to be confirmed at the appropriate detailed design stage.



Revision:
A -

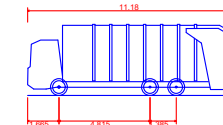

Phoenix 2 One-Pass (with Elite 6x4 chassis)
Overall Length 11.180m
Overall Width 2.550m
Overall Body Height 3.760m
Min Body Ground Clearance 0.312m
Track Width 2.550m
Lock to lock time 4.00s
Kerb to Kerb Turning Radius 10.150m

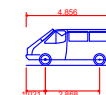

MPV (2006)
Overall Length 4.856m
Overall Width 1.860m
Overall Body Height 1.919m
Min Body Ground Clearance 0.300m
Max Track Width 1.779m
Lock to lock time 4.00s
Kerb to Kerb Turning Radius 5.700m

Client: Anwyl Homes

Project: Wilbraham Road Chorlton

Drawing Title: Swept Path Analysis South East Corner Clockwise Movements

Drawing Number: J000312_TRO_104b Revision: -

Date: 18/04/2024 Scale: 1:500 at A3


Drawn By: LACB Checked By: APB

Status: Information


This drawing is the copyright of Focus Transport Planning Ltd. and may not be loaned, copied or reproduced in any way, or used for any offer, quote, tender or construction purposes without prior written consent of the company.

DO NOT SCALE - Follow any figured dimensions.


This drawing has been prepared for feasibility purposes and does not represent a construction plan. All design aspects to be confirmed at the appropriate detailed design stage.

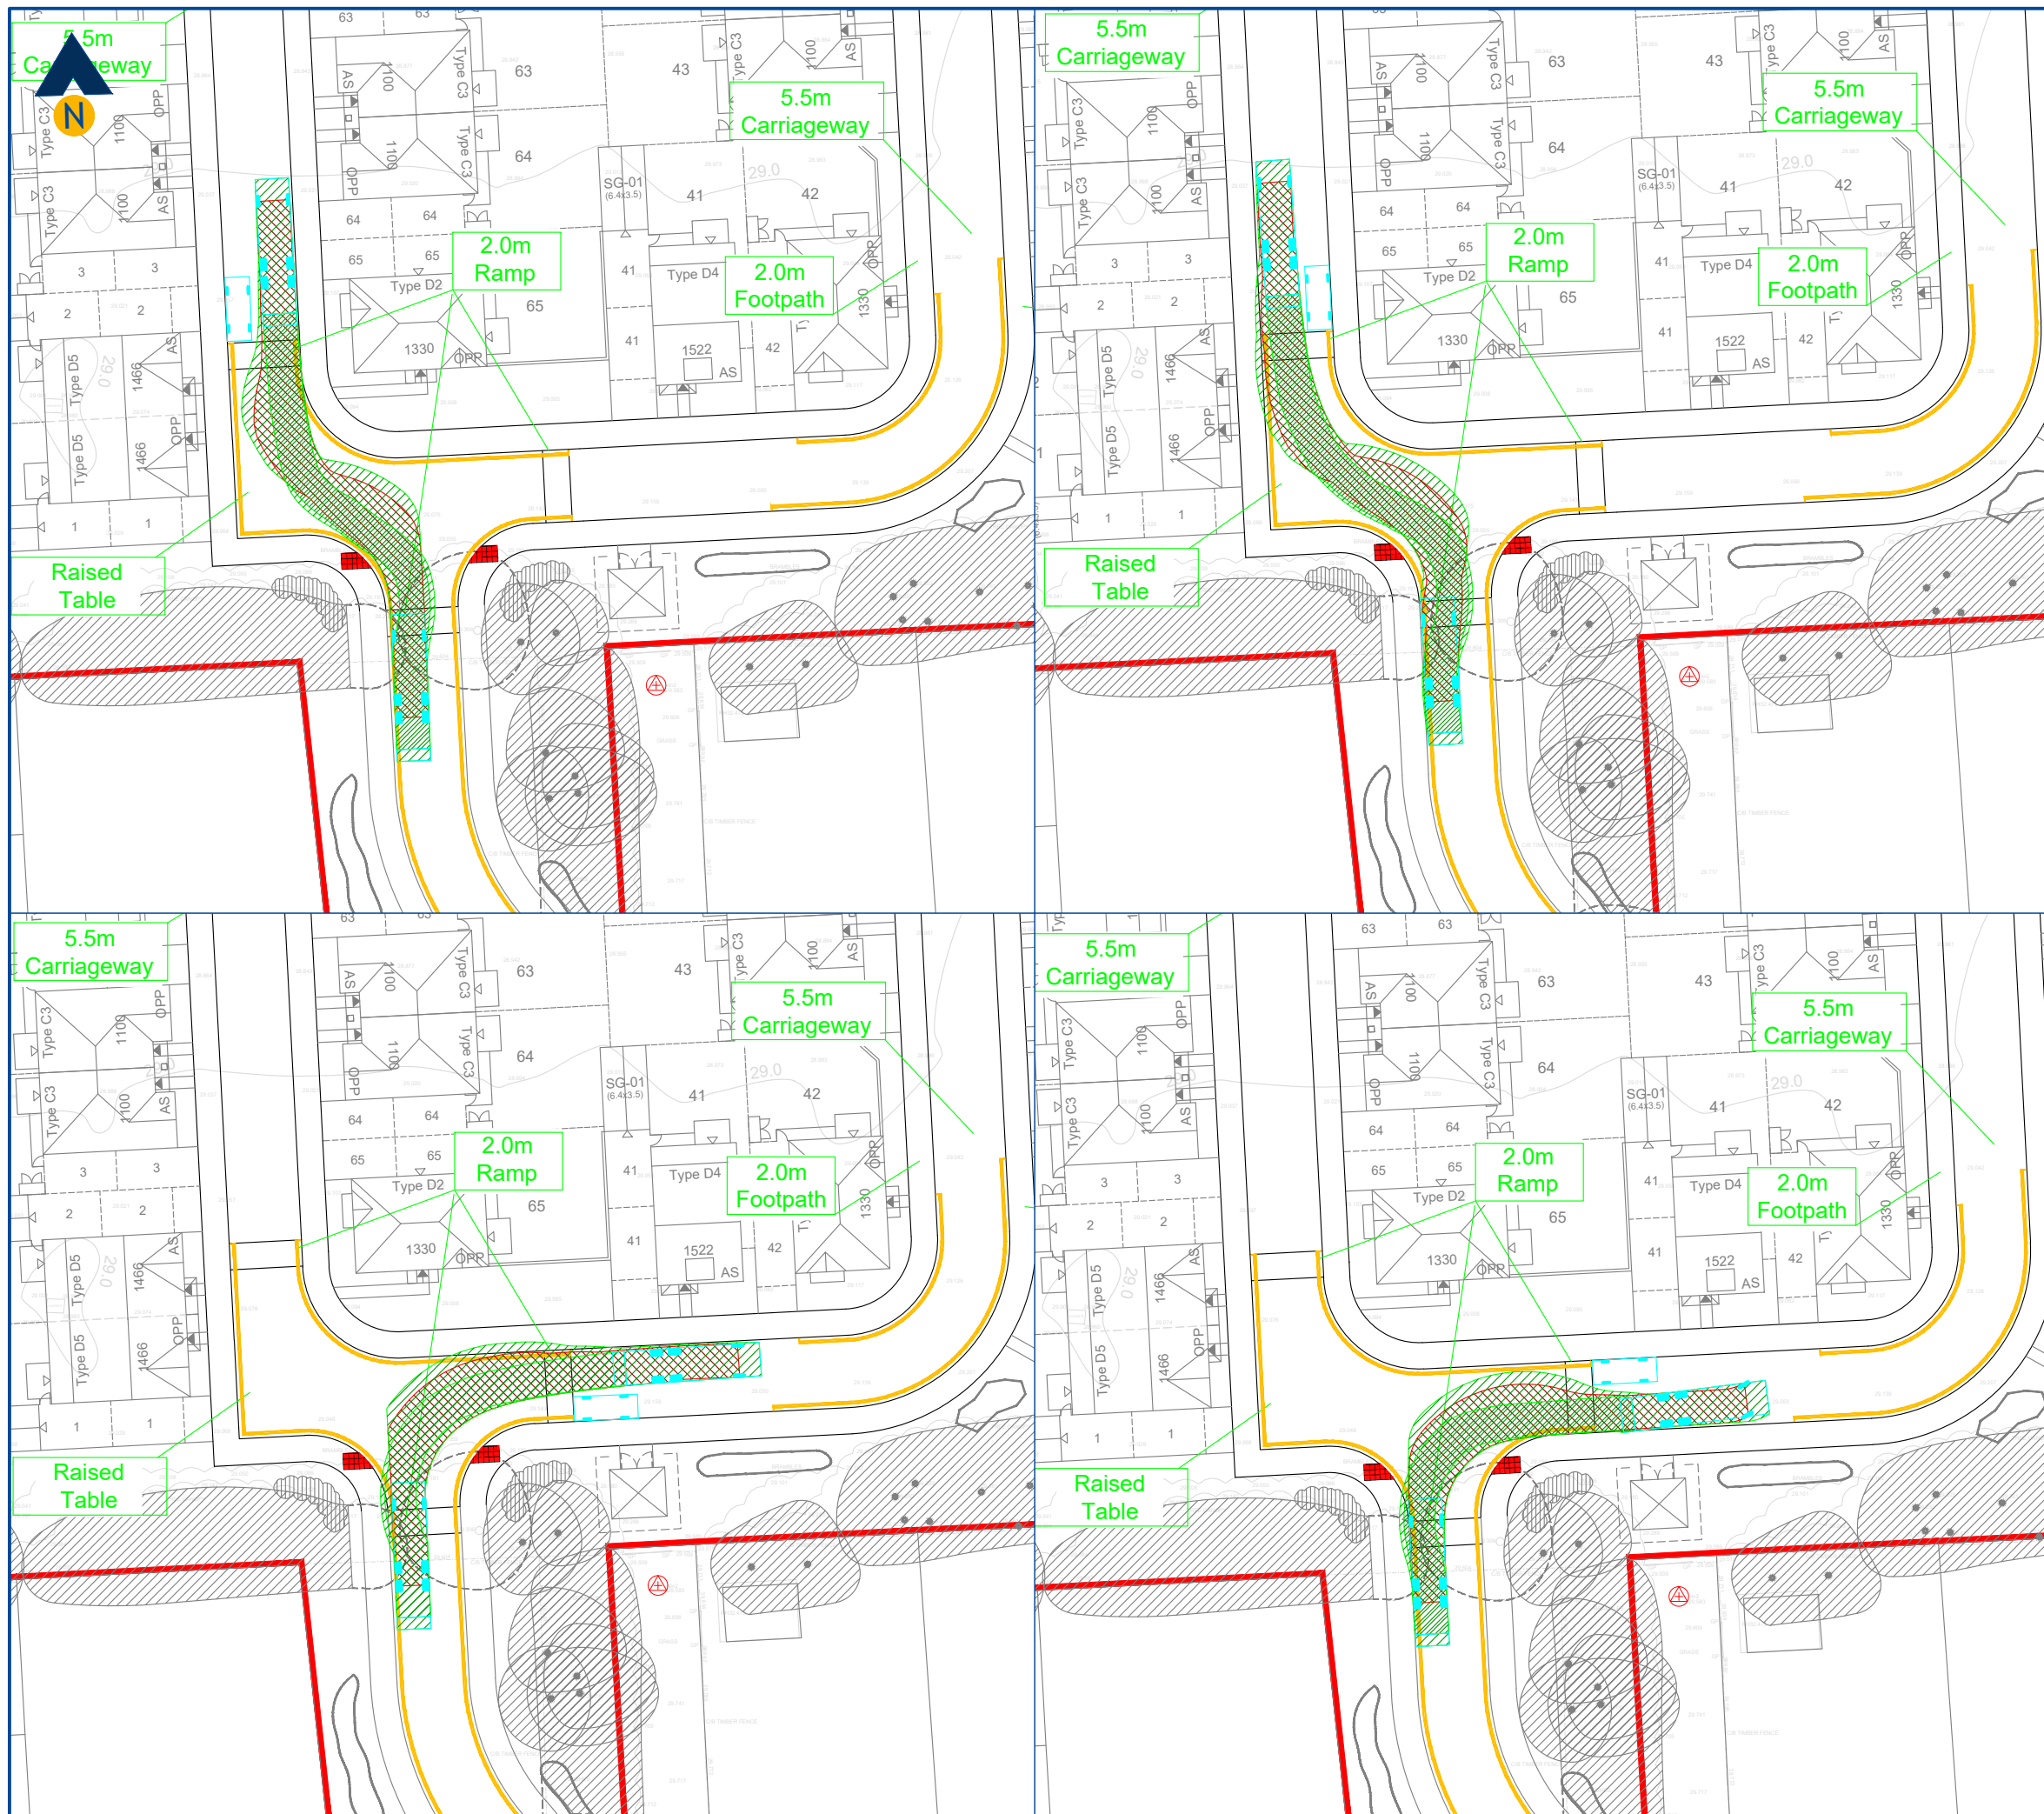

Revision:	
A	-

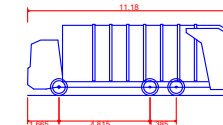


Phoenix 2 One-Pass (with Elite 6x4 chassis)	11.180m
Overall Length	2.550m
Overall Width	3.760m
Overall Body Height	0.312m
Min Body Ground Clearance	2.550m
Track Width	4.00s
Lock to lock time	10.150m
Kerb to Kerb Turning Radius	

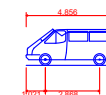


MPV (2006)	4.856m
Overall Length	1.860m
Overall Width	1.919m
Overall Body Height	0.300m
Min Body Ground Clearance	1.779m
Track Width	4.00s
Lock to lock time	5.700m
Kerb to Kerb Turning Radius	

Client:	Anwyl Homes
Project:	Wilbraham Road Chorlton
Drawing Title:	Swept Path Analysis South West Corner Entry Movements
Drawing Number:	J000312_TRO_105a
Revision:	-
Date:	18/04/2024
Scale:	1:500 at A3
Drawn By:	LACB
Checked By:	APB


Status:	Information
This drawing is the copyright of Focus Transport Planning Ltd. and may not be loaned, copied or reproduced in any way, or used for any offer, quote, tender or construction purposes without prior written consent of the company.	
DO NOT SCALE - Follow any figured dimensions.	
This drawing has been prepared for feasibility purposes and does not represent a construction plan. All design aspects to be confirmed at the appropriate detailed design stage.	

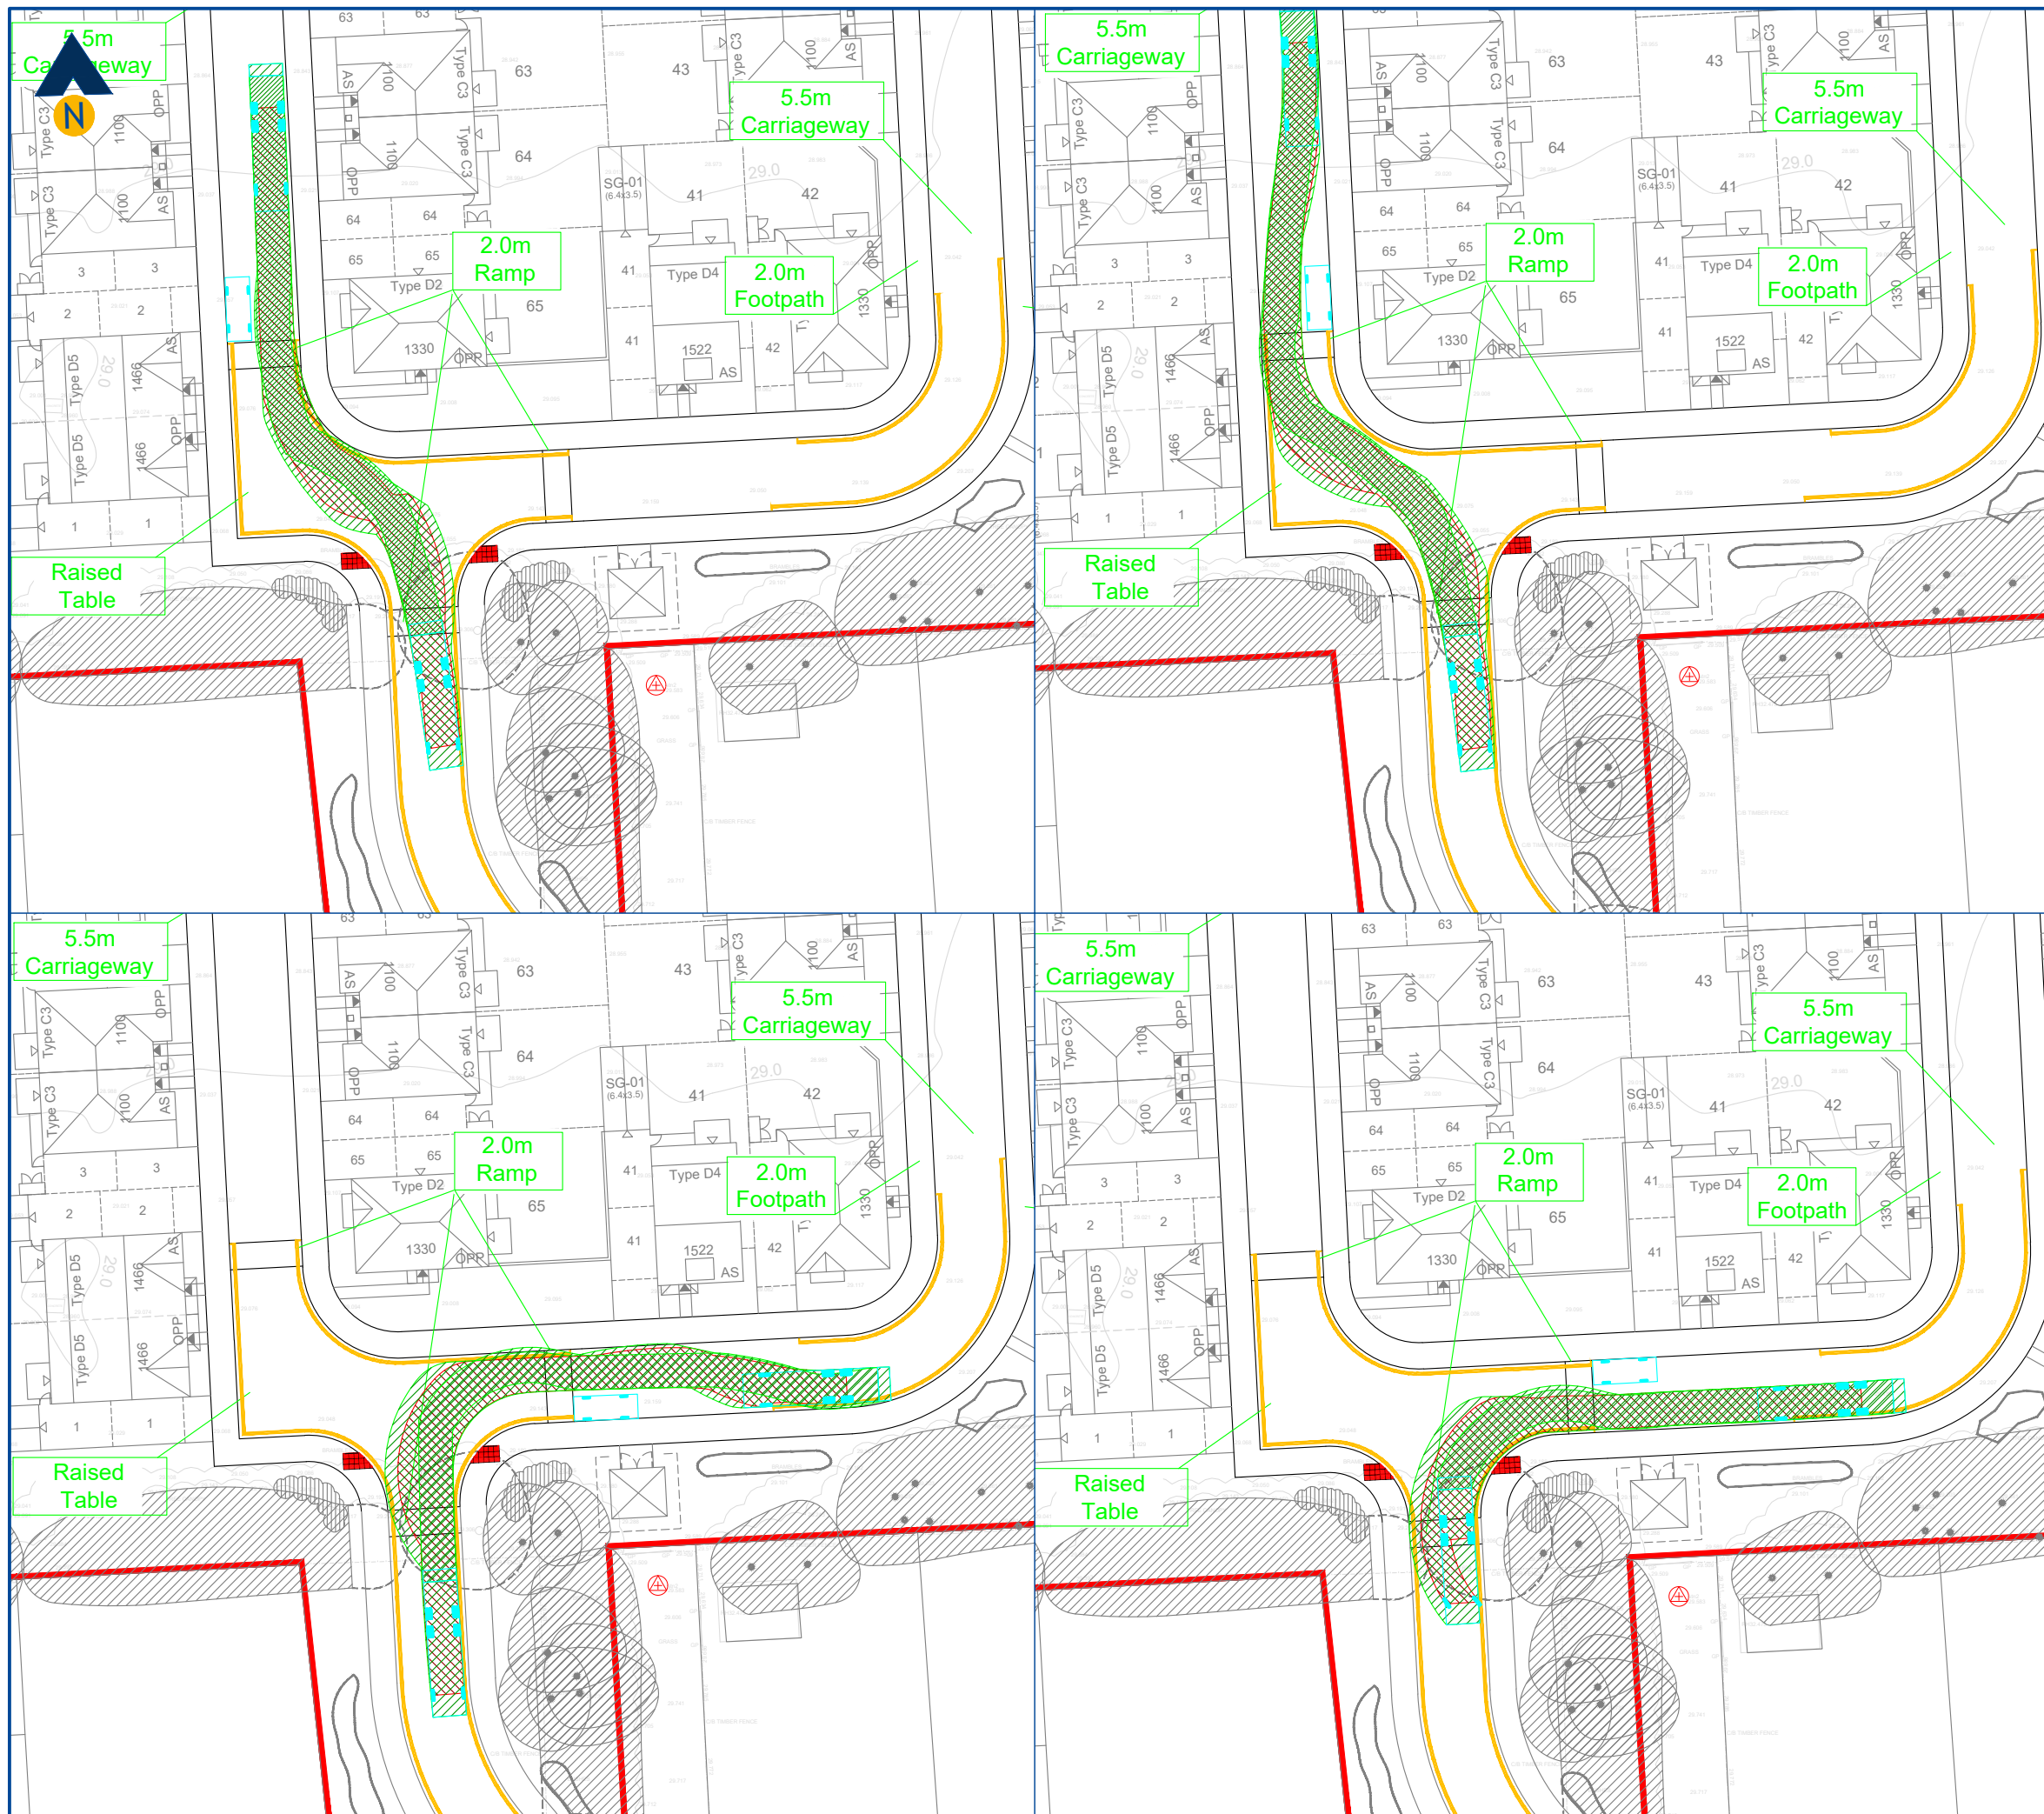

Revision:
A -

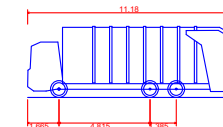

Phoenix 2 One-Pass (with Elite 6x4 chassis)
Overall Length 11.180m
Overall Width 2.550m
Overall Body Height 3.760m
Min Body Ground Clearance 0.312m
Track Width 2.550m
Lock to lock time 4.00s
Kerb to Kerb Turning Radius 10.150m

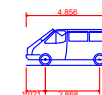

MPV (2006)
Overall Length 4.856m
Overall Width 1.860m
Overall Body Height 1.919m
Min Body Ground Clearance 0.300m
Max Track Width 1.779m
Lock to lock time 4.00s
Kerb to Kerb Turning Radius 5.700m

Client:
Anwyl Homes

Project:
Wilbraham Road
Chorlton

Drawing Title:
Swept Path Analysis
South West Corner
Exit Movements

Drawing Number:
J000312_TRO_105b

Revision:
-

Date:
18/04/2024

Scale:
1:500 at A3

Drawn By:
LACB

Checked By:
APB

Status:
Information

This drawing is the copyright of Focus Transport Planning Ltd. and may not be loaned, copied or reproduced in any way, or used for any offer, quote, tender or construction purposes without prior written consent of the company.

DO NOT SCALE - Follow any figured dimensions.

This drawing has been prepared for feasibility purposes and does not represent a construction plan. All design aspects to be confirmed at the appropriate detailed design stage.