


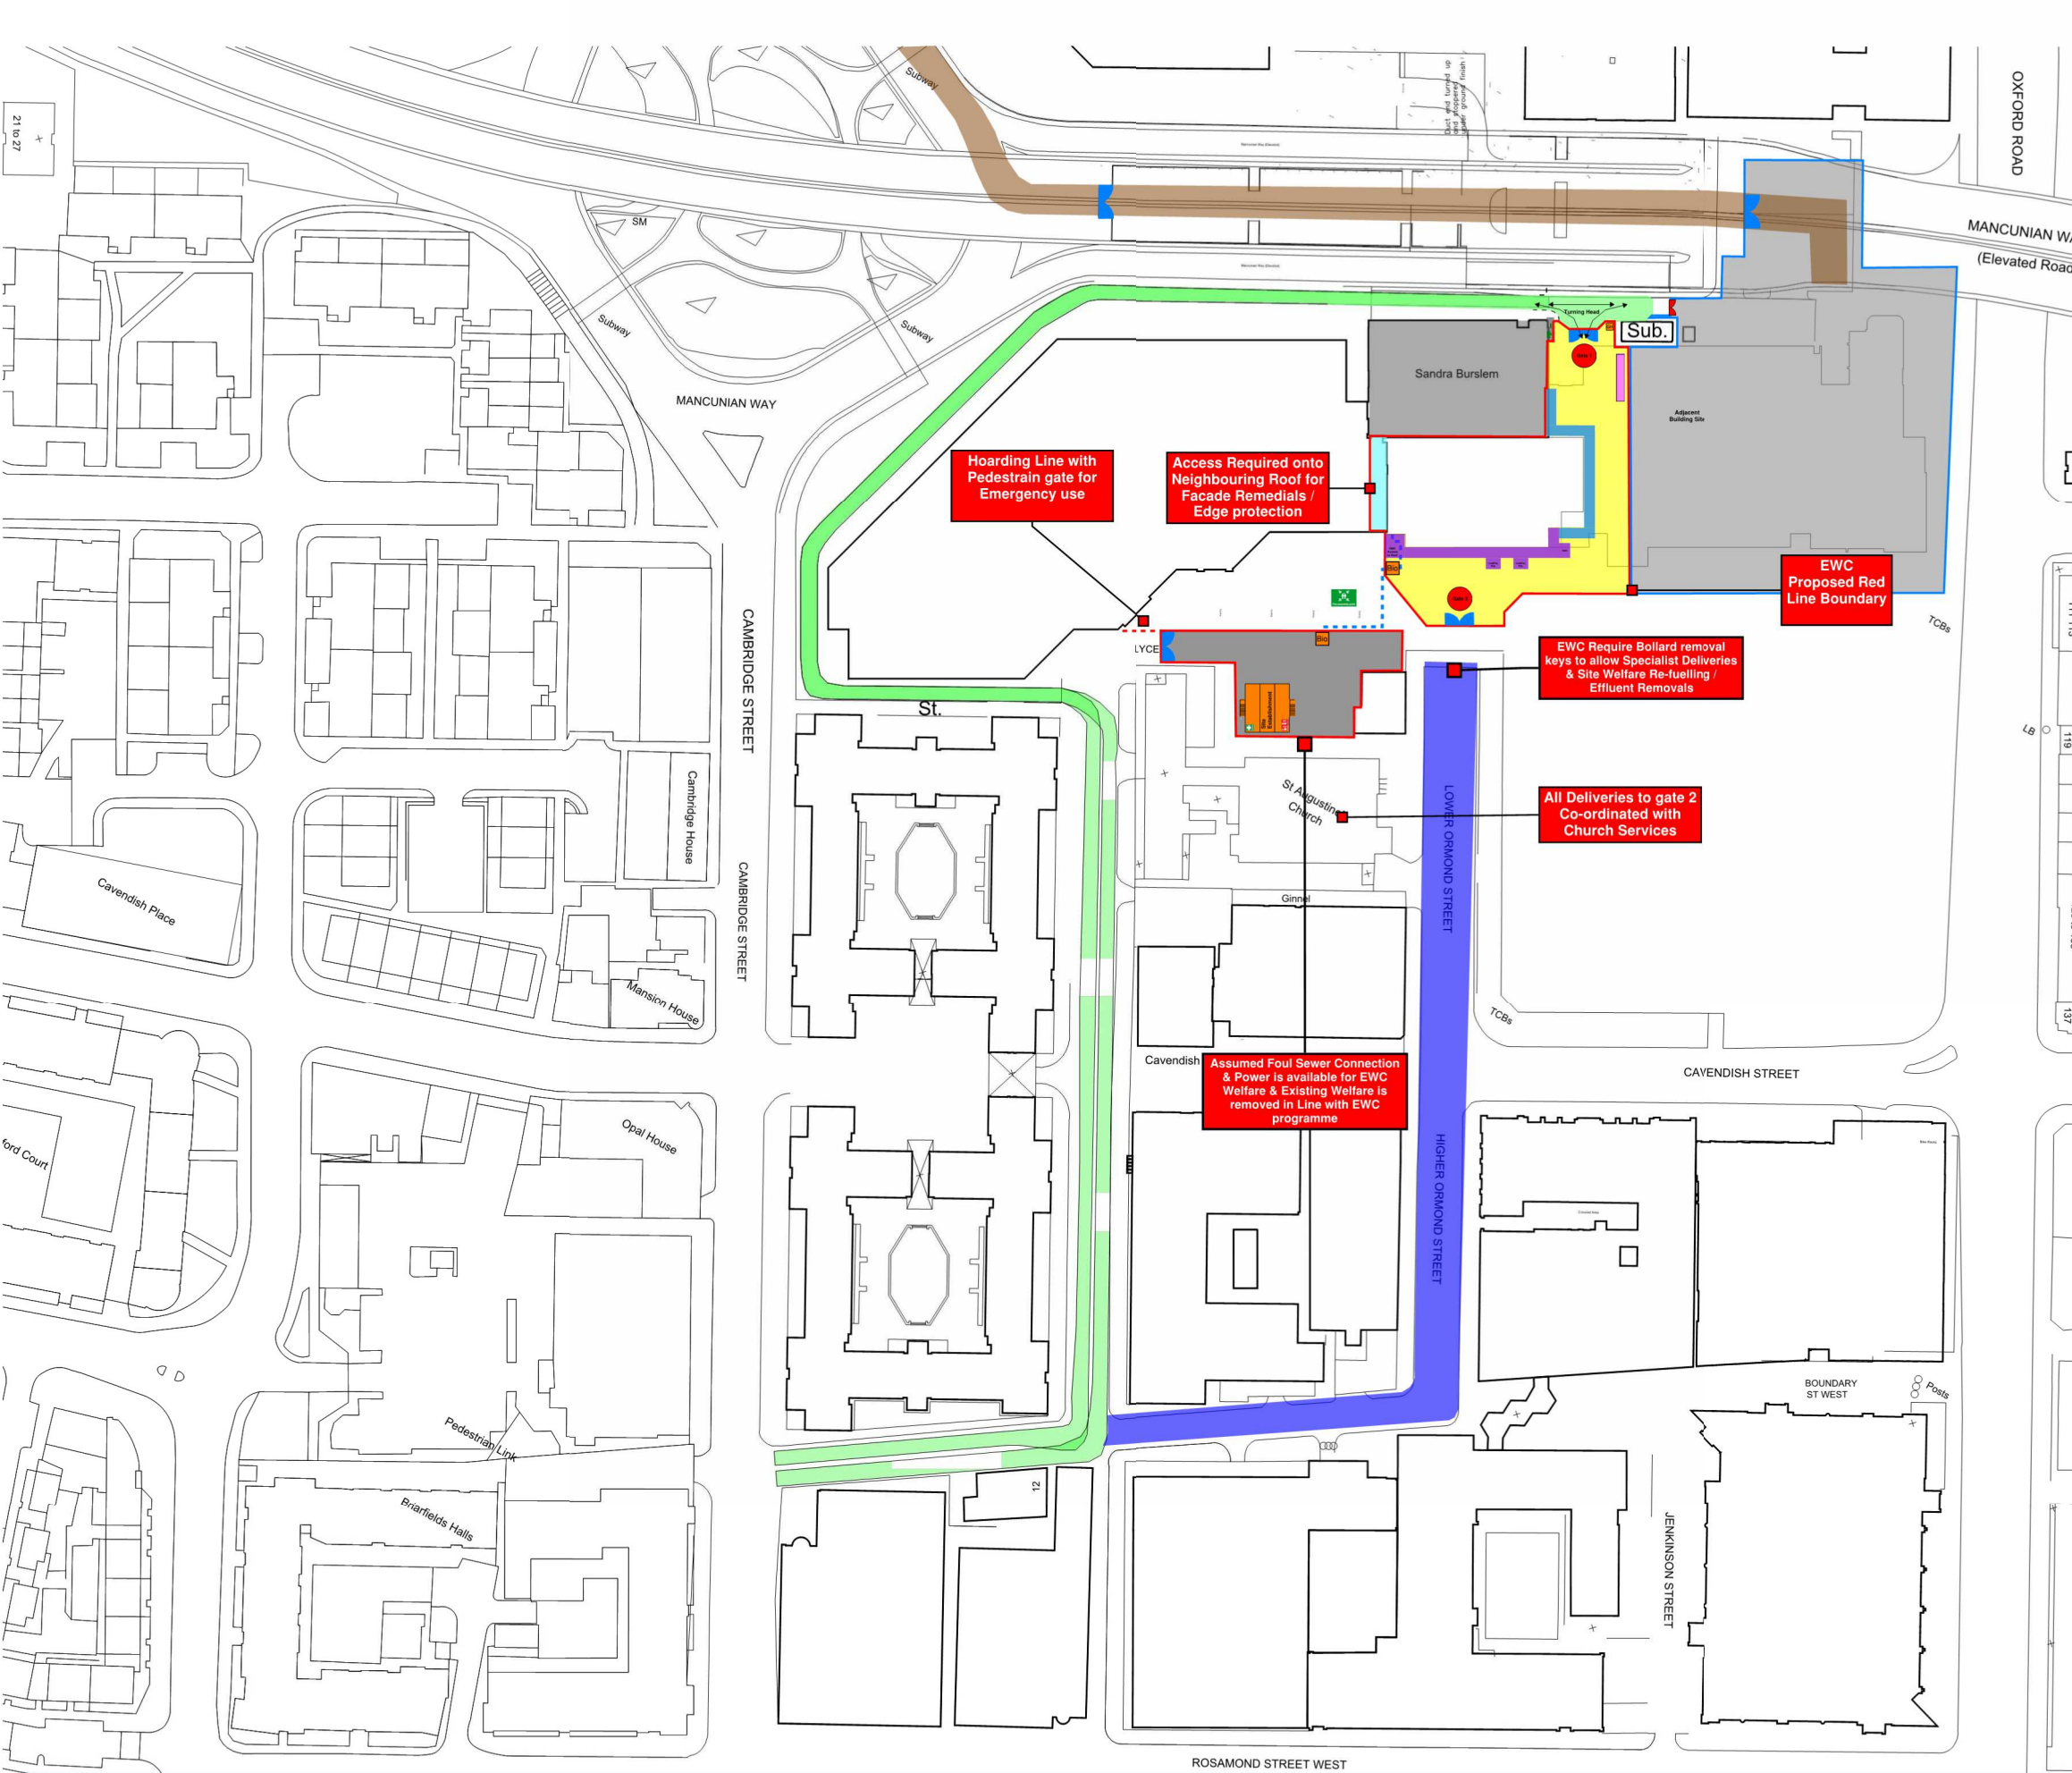

Legend

-  Hoarding
-  Primary Access / Egress
-  Secondary Access / Egress
-  Out of Hours Access (MCC Permission dependent)
-  Site Establishment / Gate House
-  Waste Segregation
-  Mewp Zone
-  Scaffold zone
-  Operative Access
-  Vehicle Access Gates
-  EWC Operative Access Gates
-  Fire Assembly Point
-  First Aid Point
-  Fire Point

12m / 10m Rigid Vehicles Only

Revision Logistics legend

Drawn By MW

Date 20.02.26