
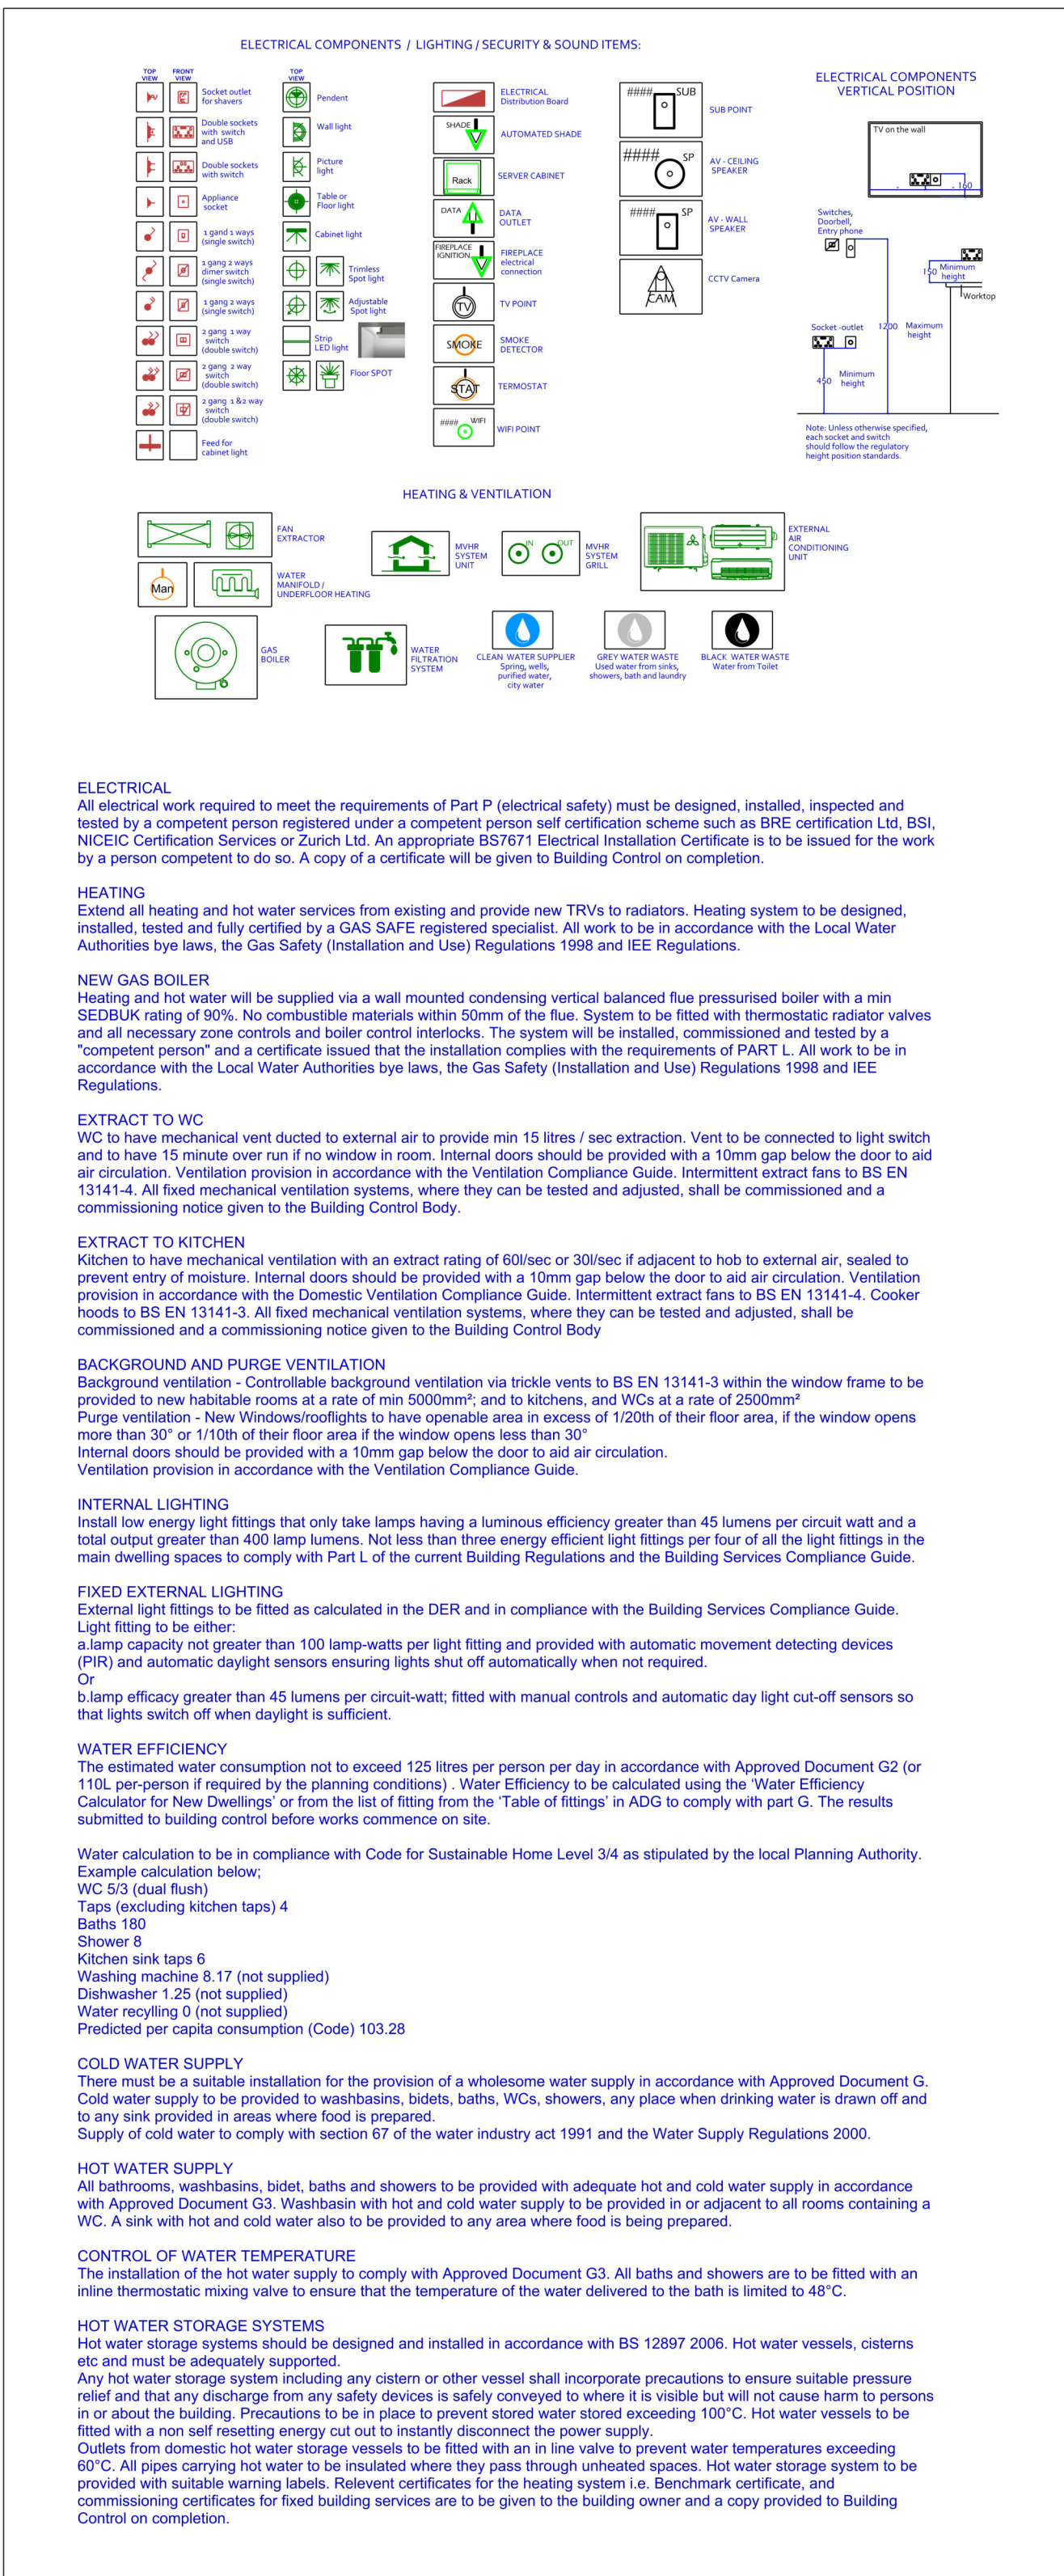


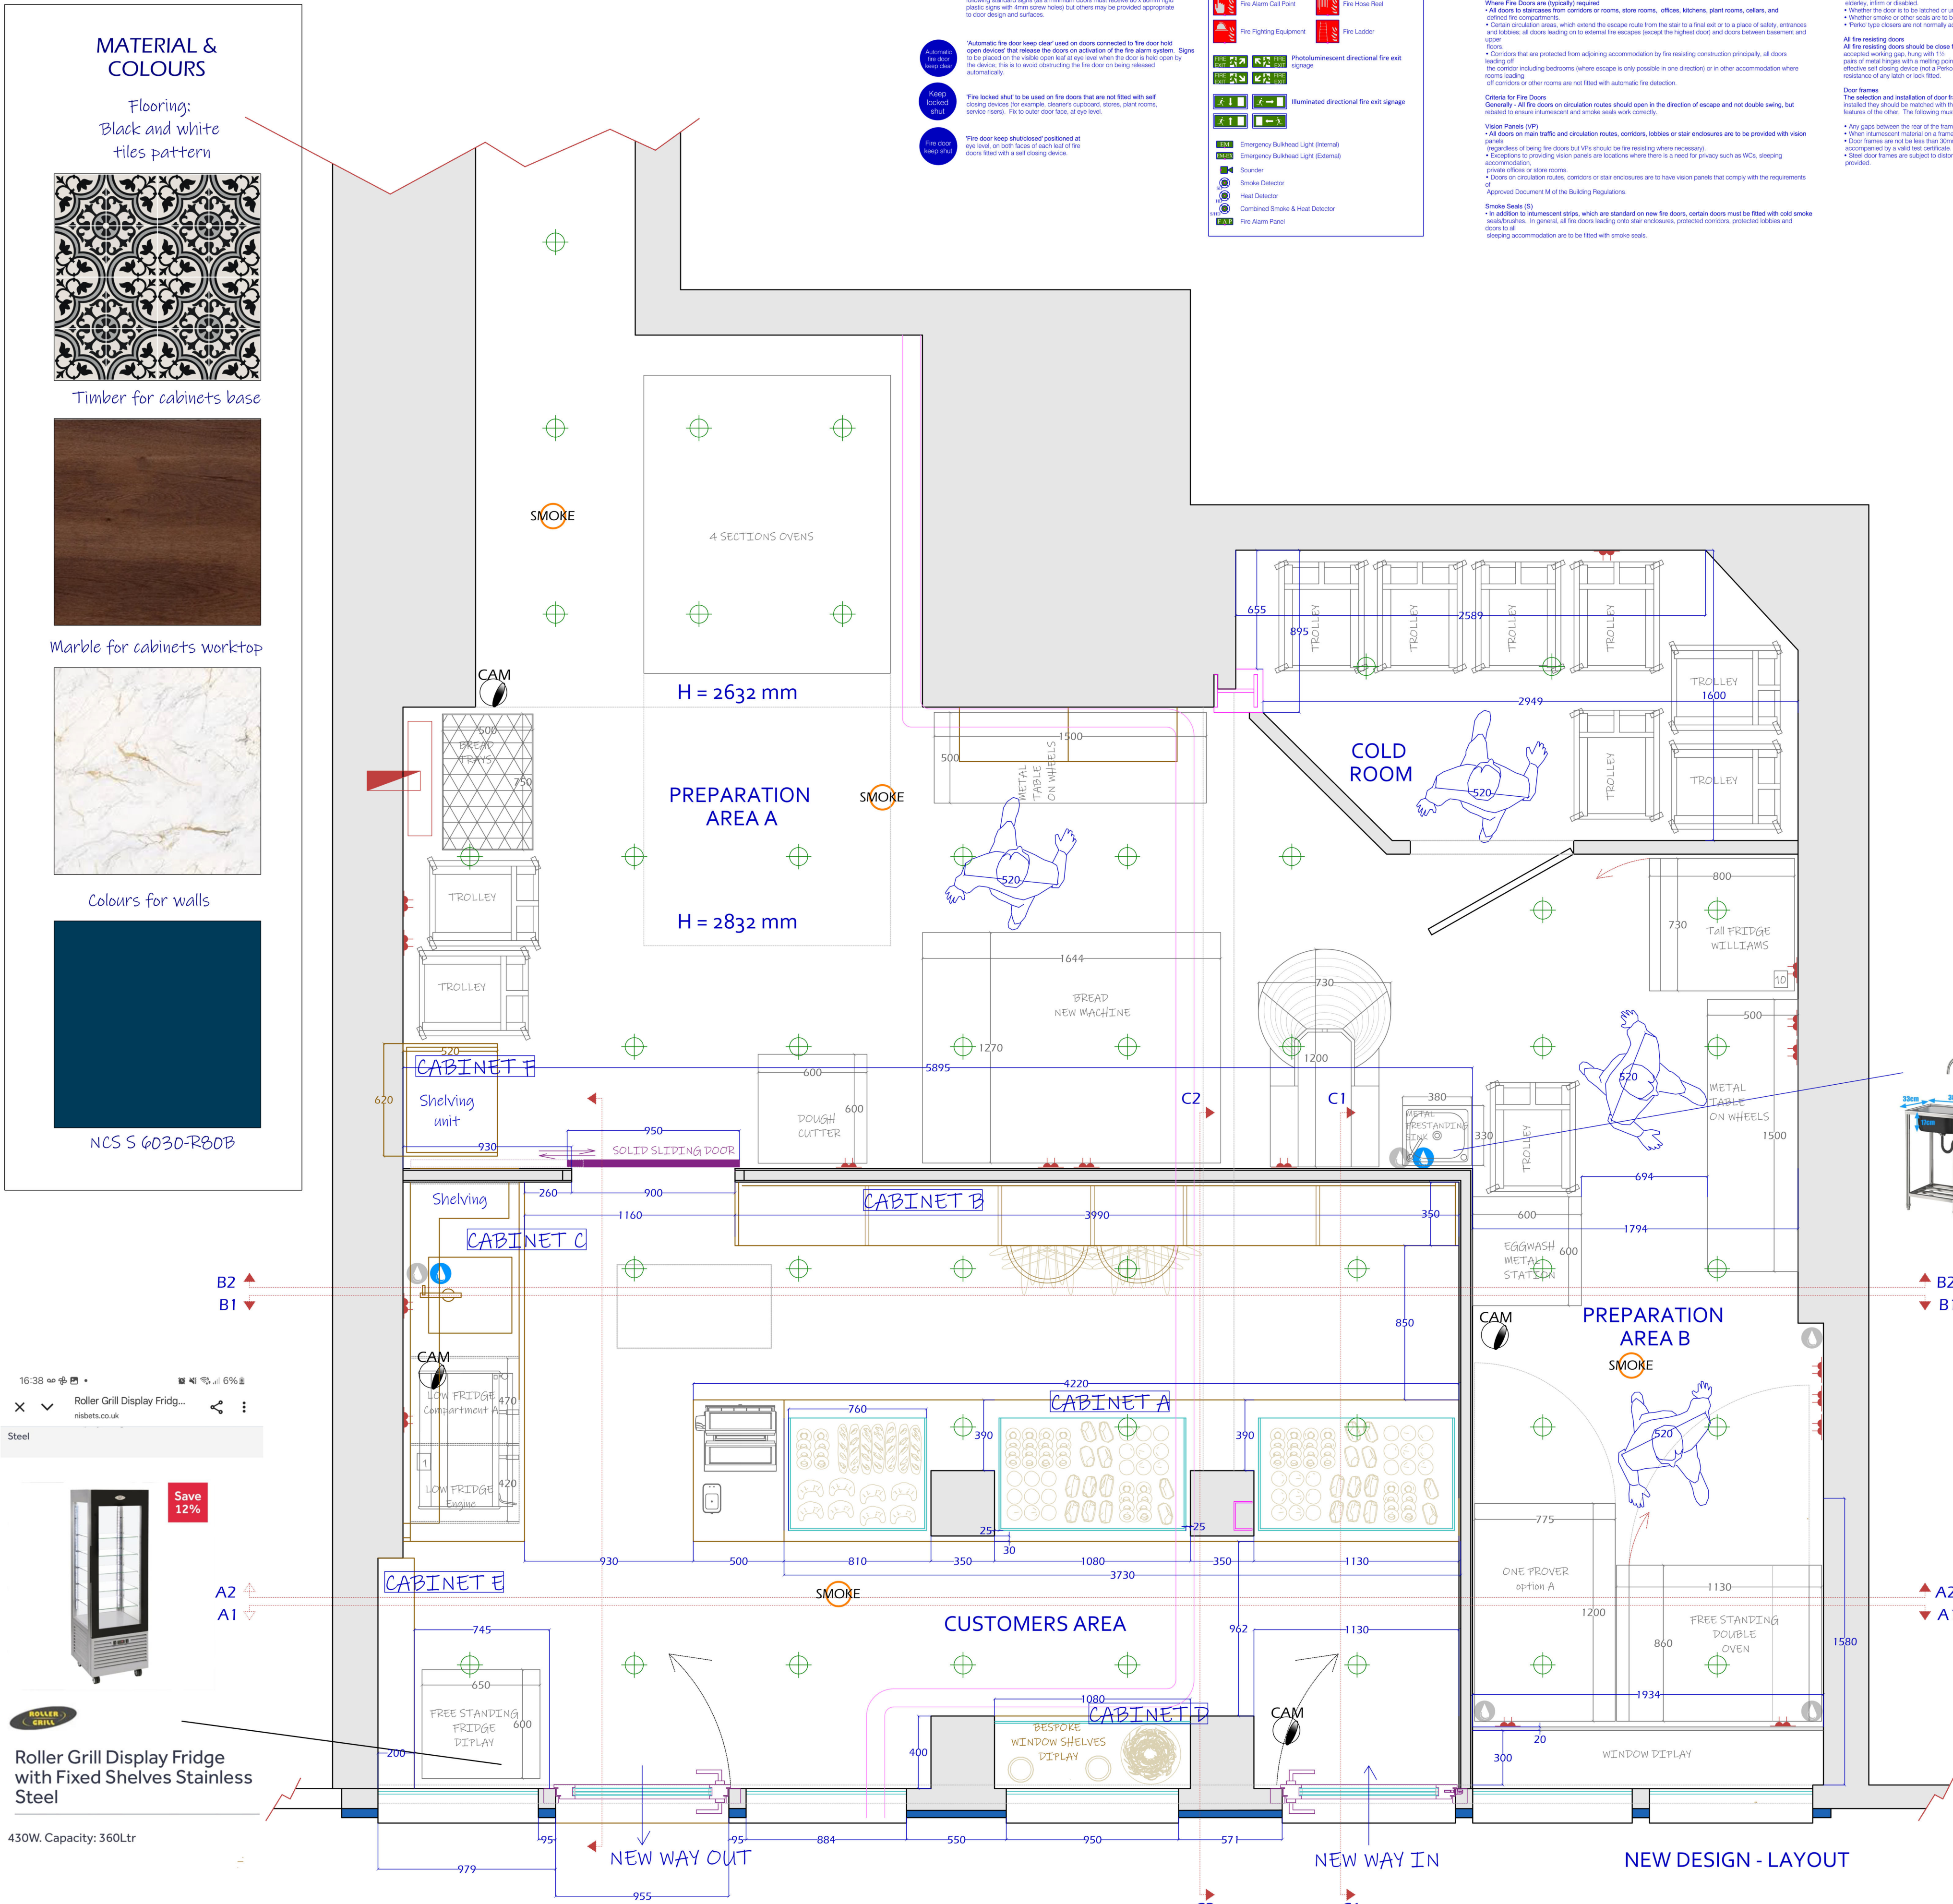


THE SPACE
WHISPERER®
Alchemy of Design

PROJECT: LA CHOUQUETTE BAKERY		
ADDRESS: 812a Wimslow Rd, Didsbury, Manchester M20 6UH		
DRAWING TITLE: SHOP LAYOUT NEW DESIGN - KITCHEN OF A		
SCALE: 1 : 20 Drawing number: LCB - 105A REV: 05 All the dimensions are in millimetre		
DATE: 19/12/2025 SIZE: A1		
DRAWN BY: Elena L. Beswick		
		REG. NO: 094892F
	http://www.thebigdesign/designer/the-spacewhisperer/	
www.thespacewhisperer.co.uk		
<p>IMPORTANT NOTE A: Inspirational images are classed as supporting information. They are not to be confused with the actual design (drawing).</p>		
<p>IMPORTANT NOTE B: Suppliers and/or Trades are directly responsible for checking dimensions and conditions on-site before delivering their items/services.</p>		
<p>World Copyright - The reproduction of any part of this design, whether in drawing, electronic or any three dimensional form is prohibited without the express permission of THE SPACE WHISPERER LTD</p>		