



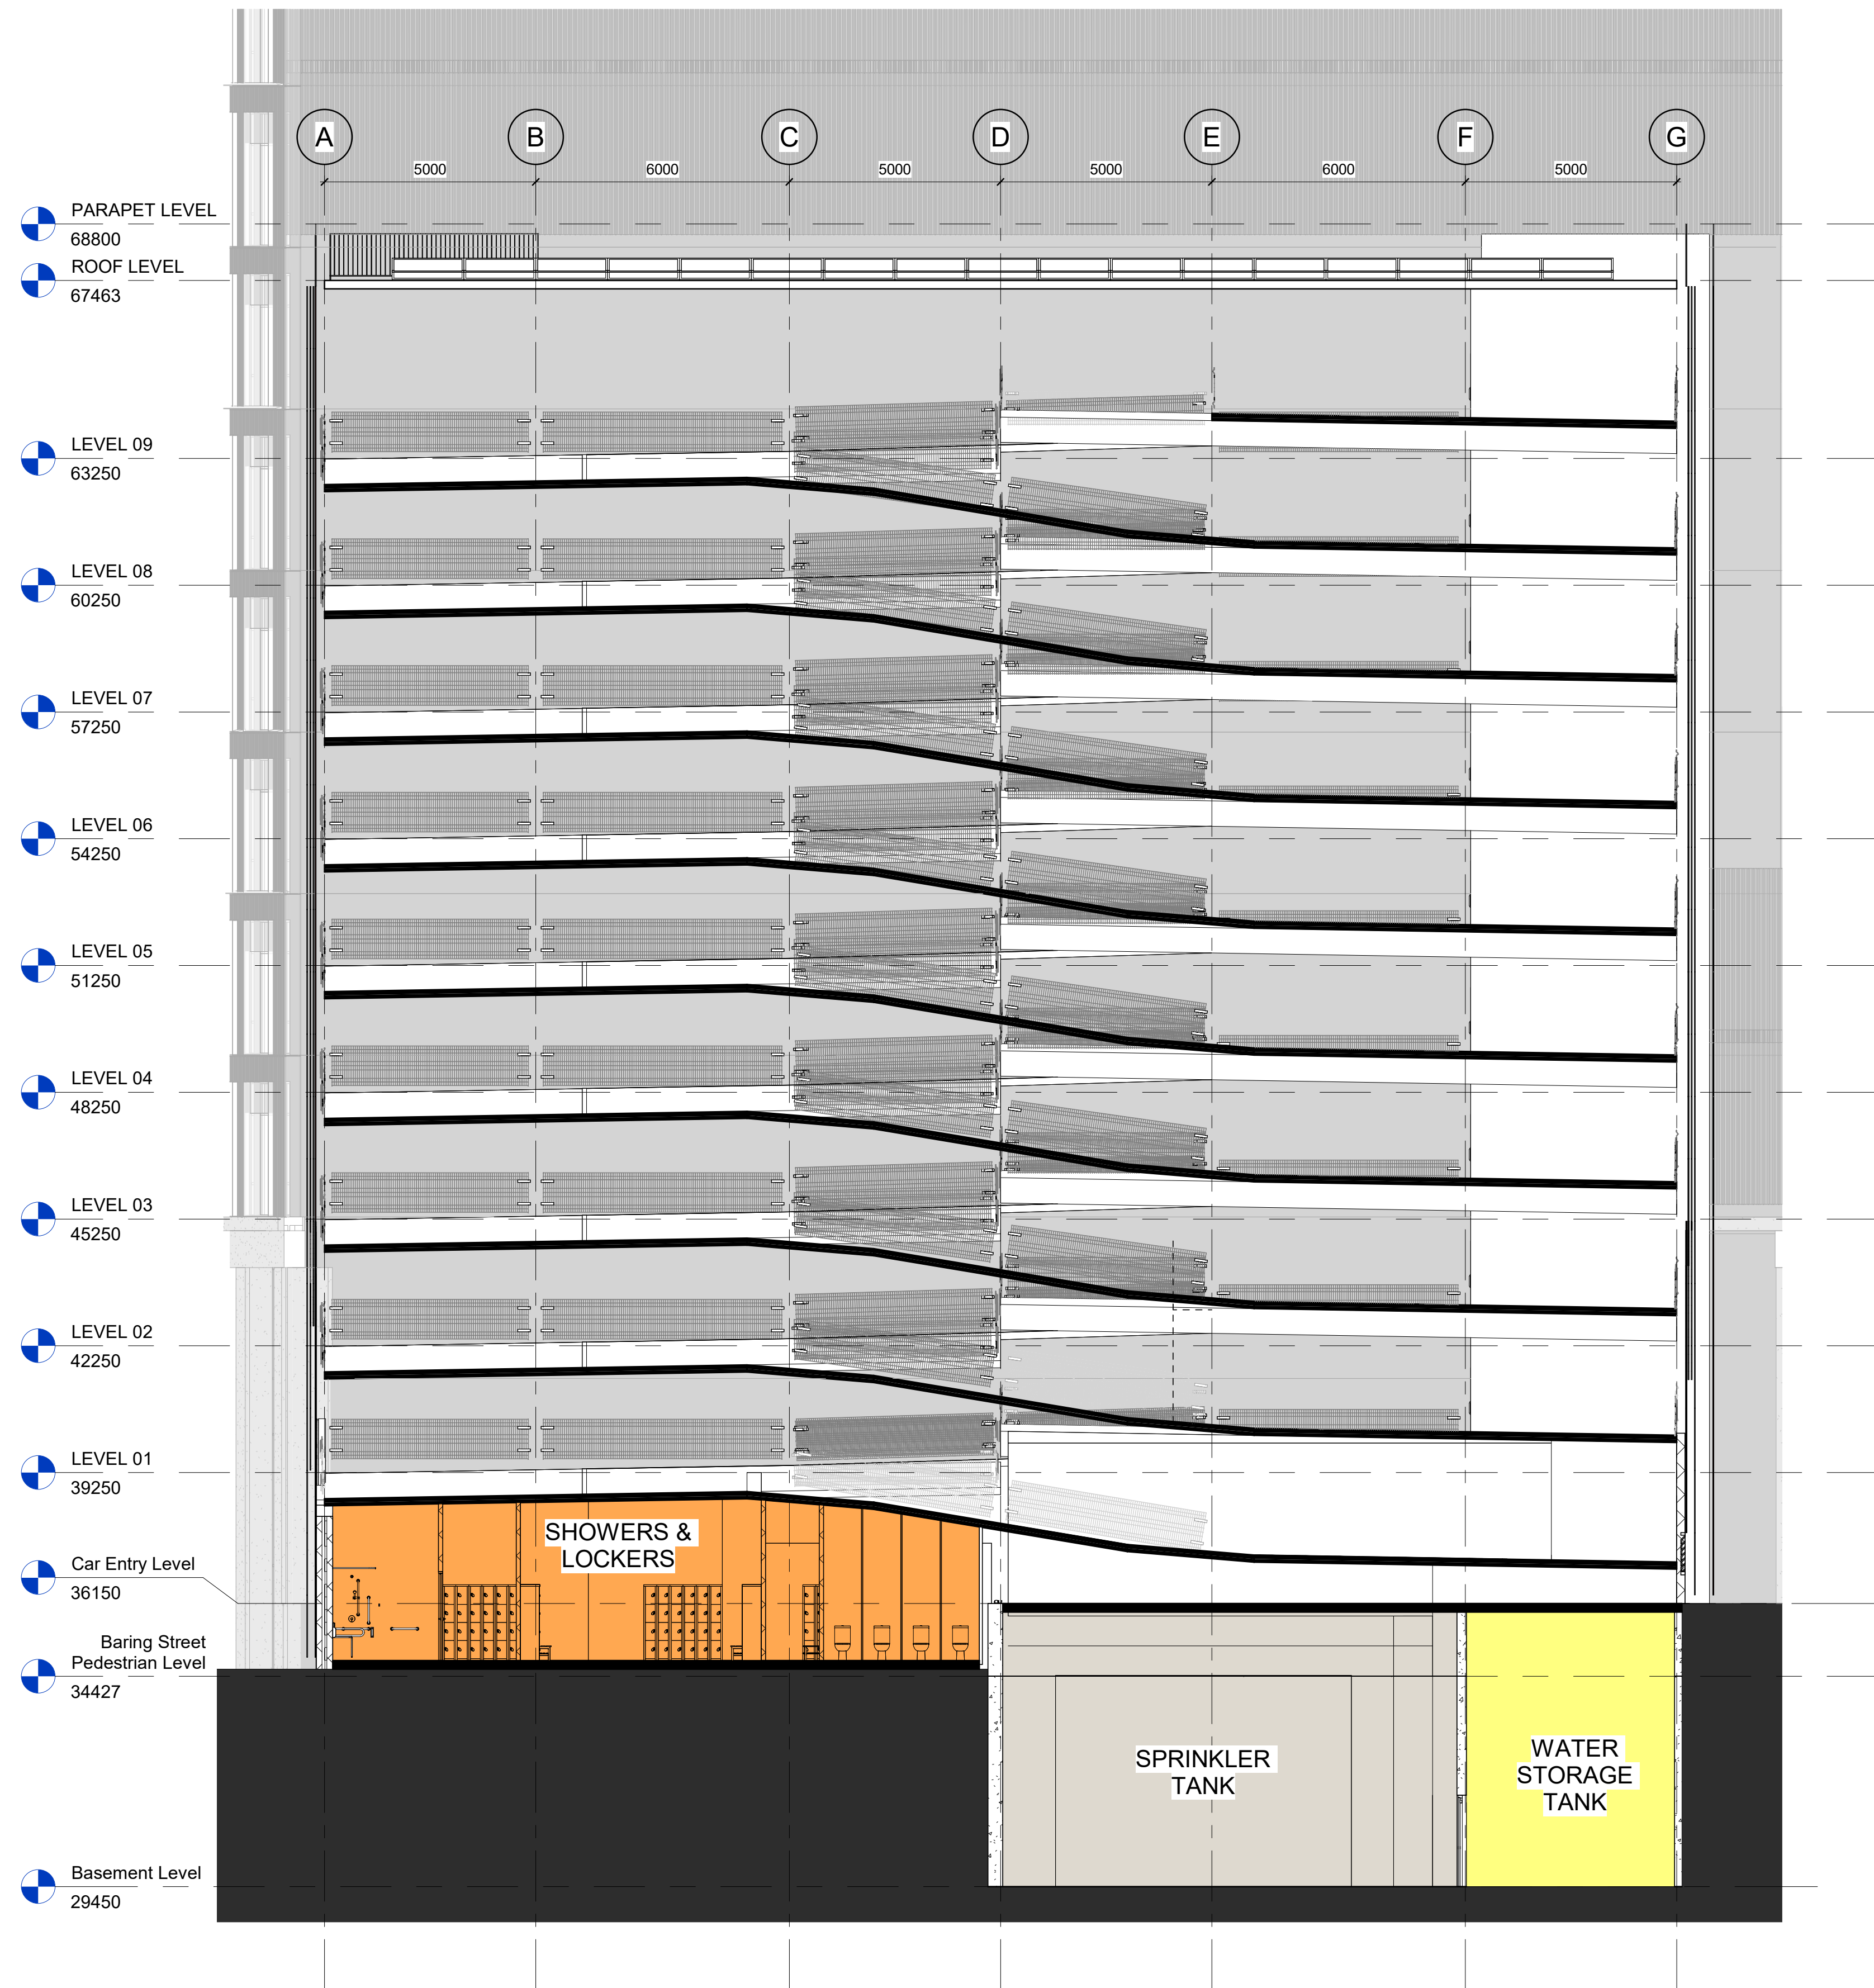

1 Section 2
1 : 100

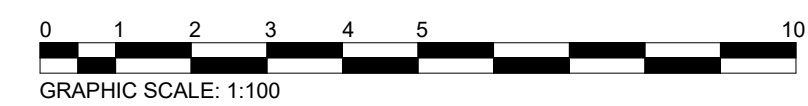

- Notes:
1. Do not scale from this drawing.
 2. All dimensions are in millimeters unless noted otherwise.
 3. This drawing is to be read in conjunction with all relevant Architect's and Engineer's drawings.
 4. Proposed new exit subject to Highways approval.
 5. Final layout to be confirmed following Fire Engineer input.

P01		26/03/2026		First Issue							
Rev		Date		Description							
© copyright											
Stripe Consulting Ltd.				Web: www.stripeuk.com							
Somerset House				Tel: 01293 850 794							
47-49 London Road				Email: office@stripeuk.com							
Redhill											
Surrey											
RH1 1LU											
Client		LANDSEC									
Project											
		MAYFIELD MSCP									
Title											
		PROPOSED SHORT SECTION									
Purpose		PLANNING									
Drawn by		AA		Checked by		SN		Approved by		CW	
Issue Date		26/03/2026									
		DO NOT SCALE									
Job Number		Scale		Revision		Original Size					
J2965		1 : 100 @ A1		P01		A1					
Drawing Number											
0198_MAY-STR-N01-XX-DR-A-1602											