


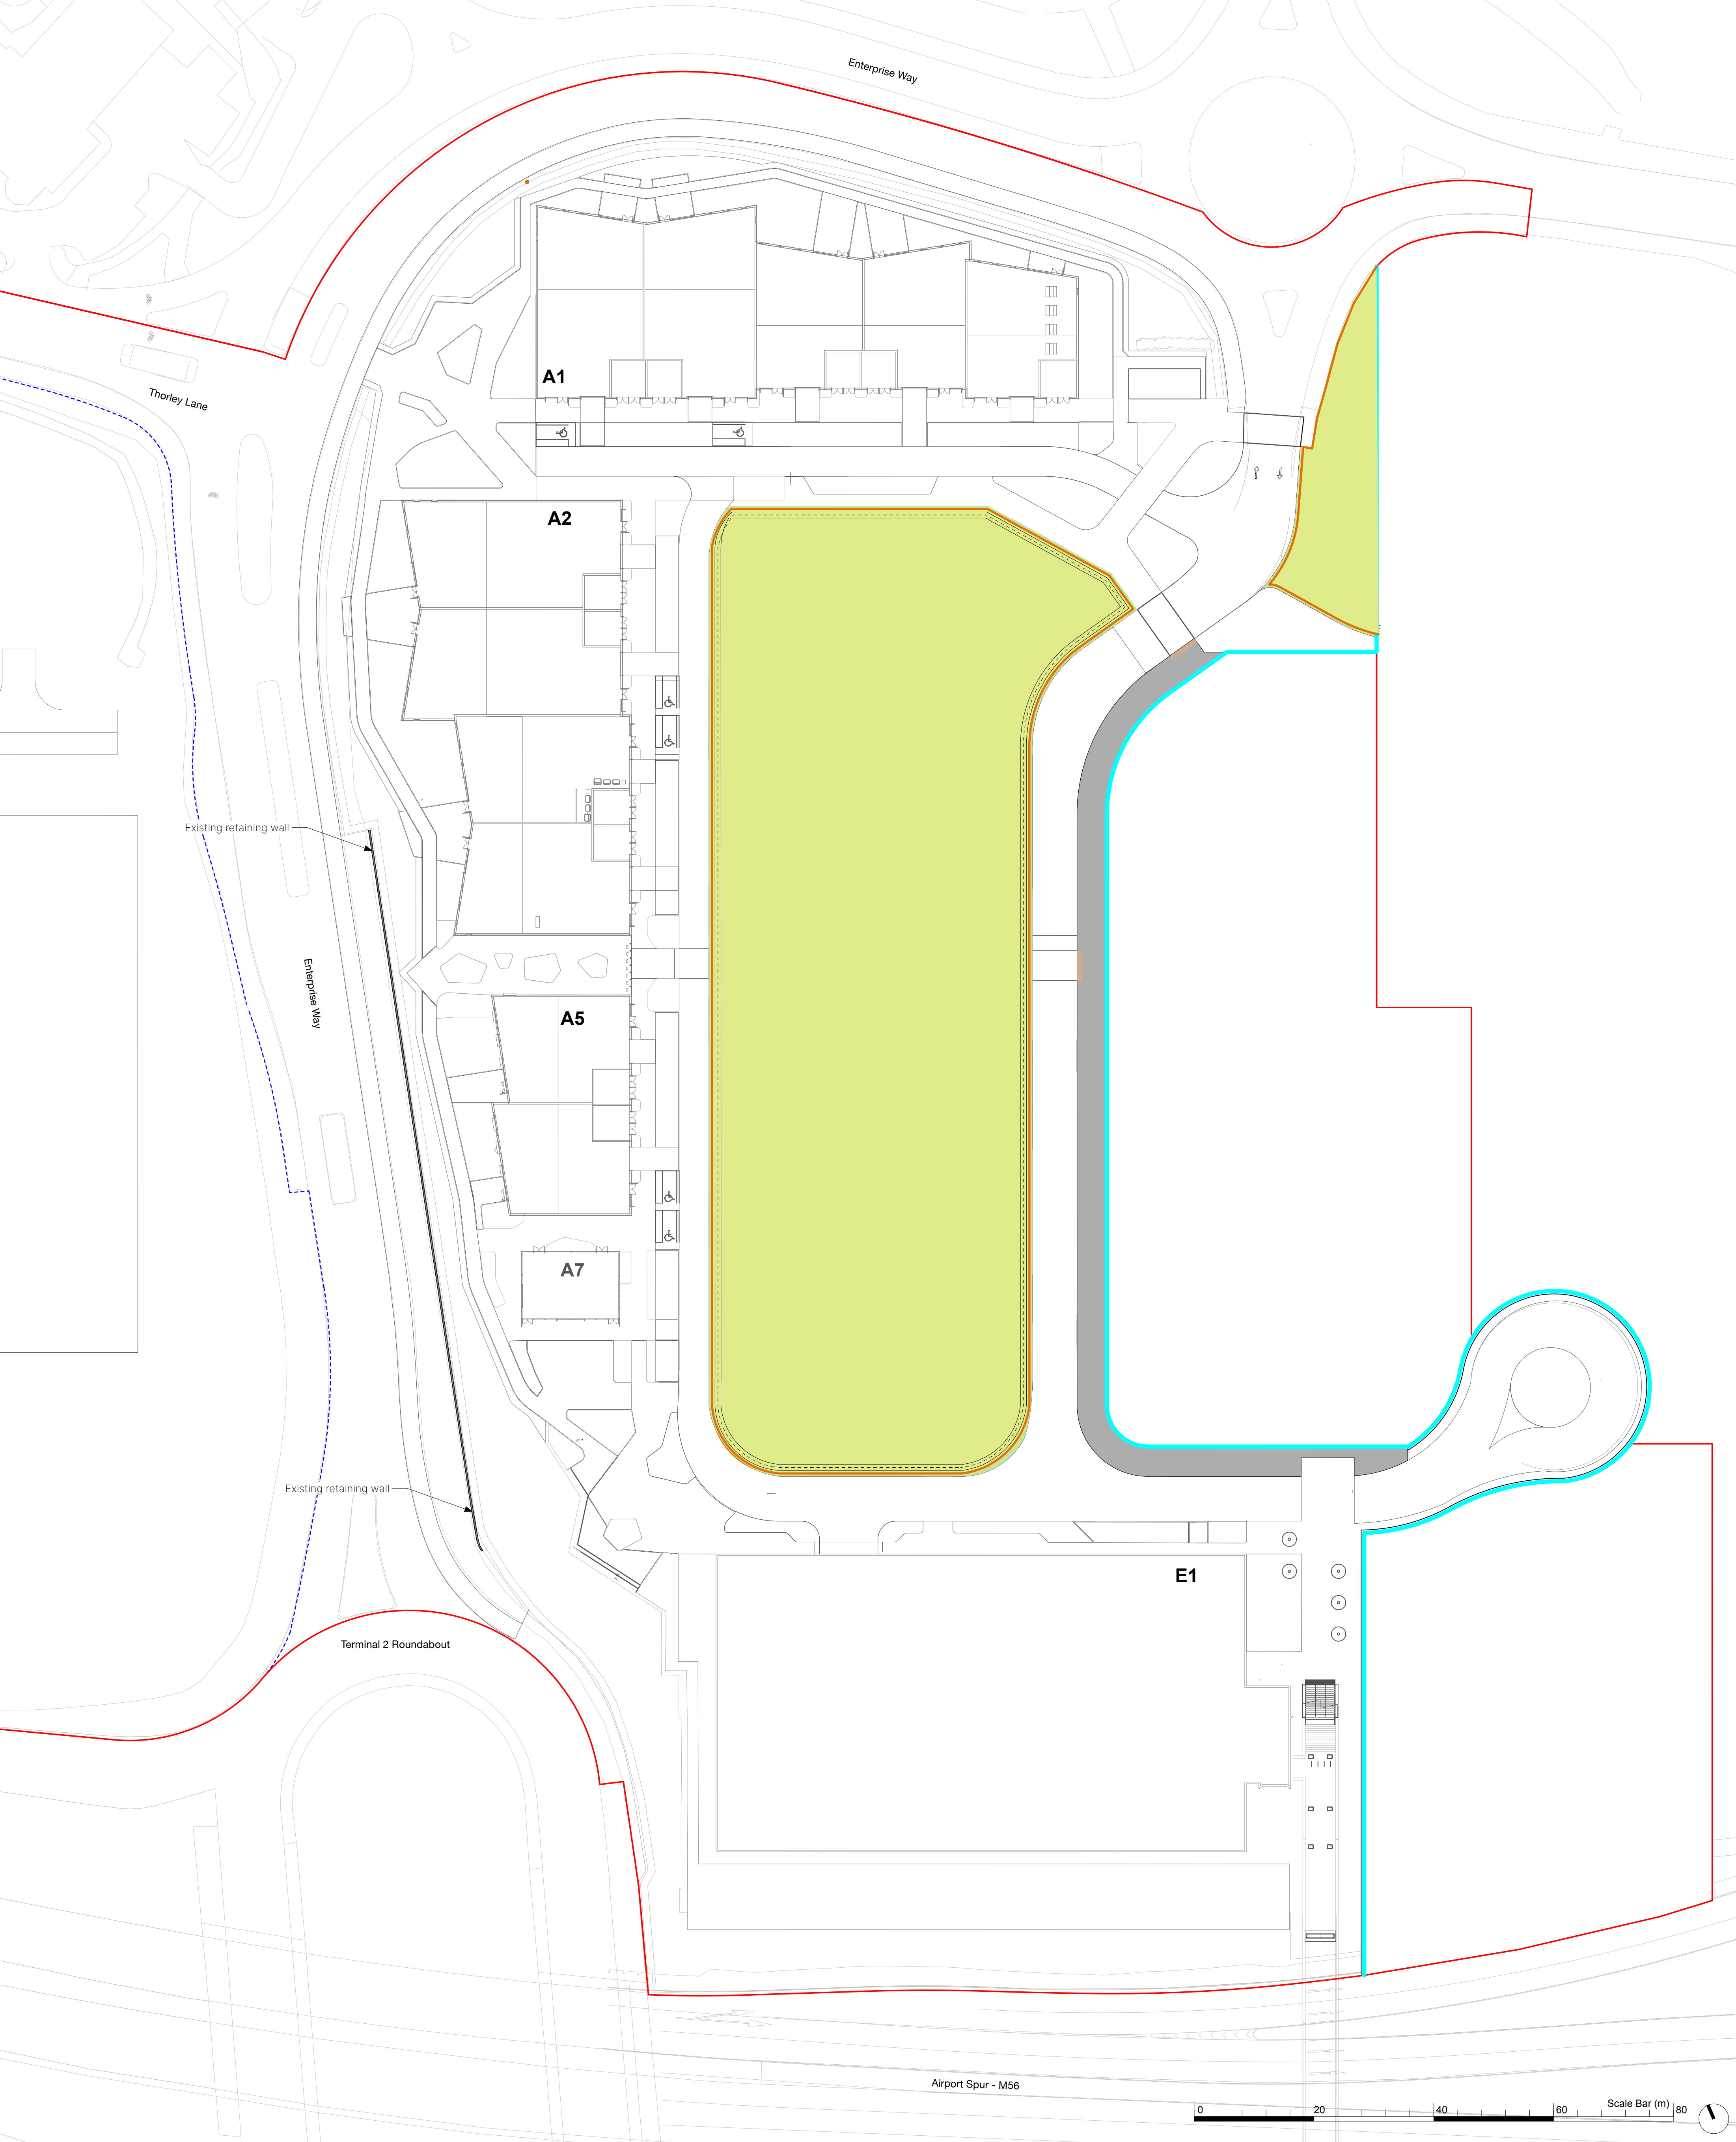

BOUNDARY KEY

Full Planning Boundary

Outline Planning Boundary

Hoarding Line

Proposed Hoarding line with Manchester Mix promotion content

Timber Knee Rail

Proposed timber knee rail around the the perimeter A6, A3 & A1

Lawn (Meanwhile use)

Low maintenance lawn with ditch around the the perimeter to deter parking within A6, A3 & A1

Tarmac Macadam

At temporary footway. To engineers details.

Tactile Blister Precast Concrete Paving

At the uncontrolled crossings

Colour: Red

Size: 400mm (w) x 400mm (l) / Min. 2 rows deep.

Finish: Standard

Bond: Stack, rigid laid

P04

19/03/26

Planning Issue

SY

RM

P03

12/03/26

Planning Issue

SY

RM

P02

03/03/26

minor amends to layout

SY

RM

P01

13/02/26

Initial Issue

SY

RM

Revision

Date

Description

Drawn

Apprvd.

Client

Manchester Airport Group

Project

Manchester Airport City North Phase 1

Drg Title

Boundaries Plan

Created on

11/02/25

Created by

SY

Approved by

RM

Scale

1:500

Size

A1

Workstage

RIBA 3

Status

Drg No.

3223-PLA-XX-XX-DR-L-4001

Suitability

S3

Revision

P04

©

This drawing is copyright protected and may not be reproduced in whole or part without written authority from the owner.

NOTES:

1. Do not scale from this drawing.

2. Always work to noted dimensions.

3. All dimensions are in millimetres unless otherwise stated.

4. All setting out, levels and dimensions to be agreed on site.

5. The dimensions of all materials must be checked on site before being laid out.

6. This drawing must be read with the relevant specification clauses and detail drawings.

7. Order of construction and setting out to be agreed on site.

© Planit I.E. Limited

MANCHESTER

2 Back Grafton Street,
Altrincham,
Cheshire,
WA14 1DY,

W:

planet-ie.com

E:

info@planet-ie.com

T:

0151 363 1230