



HAWKSMOOR
MANCHESTER

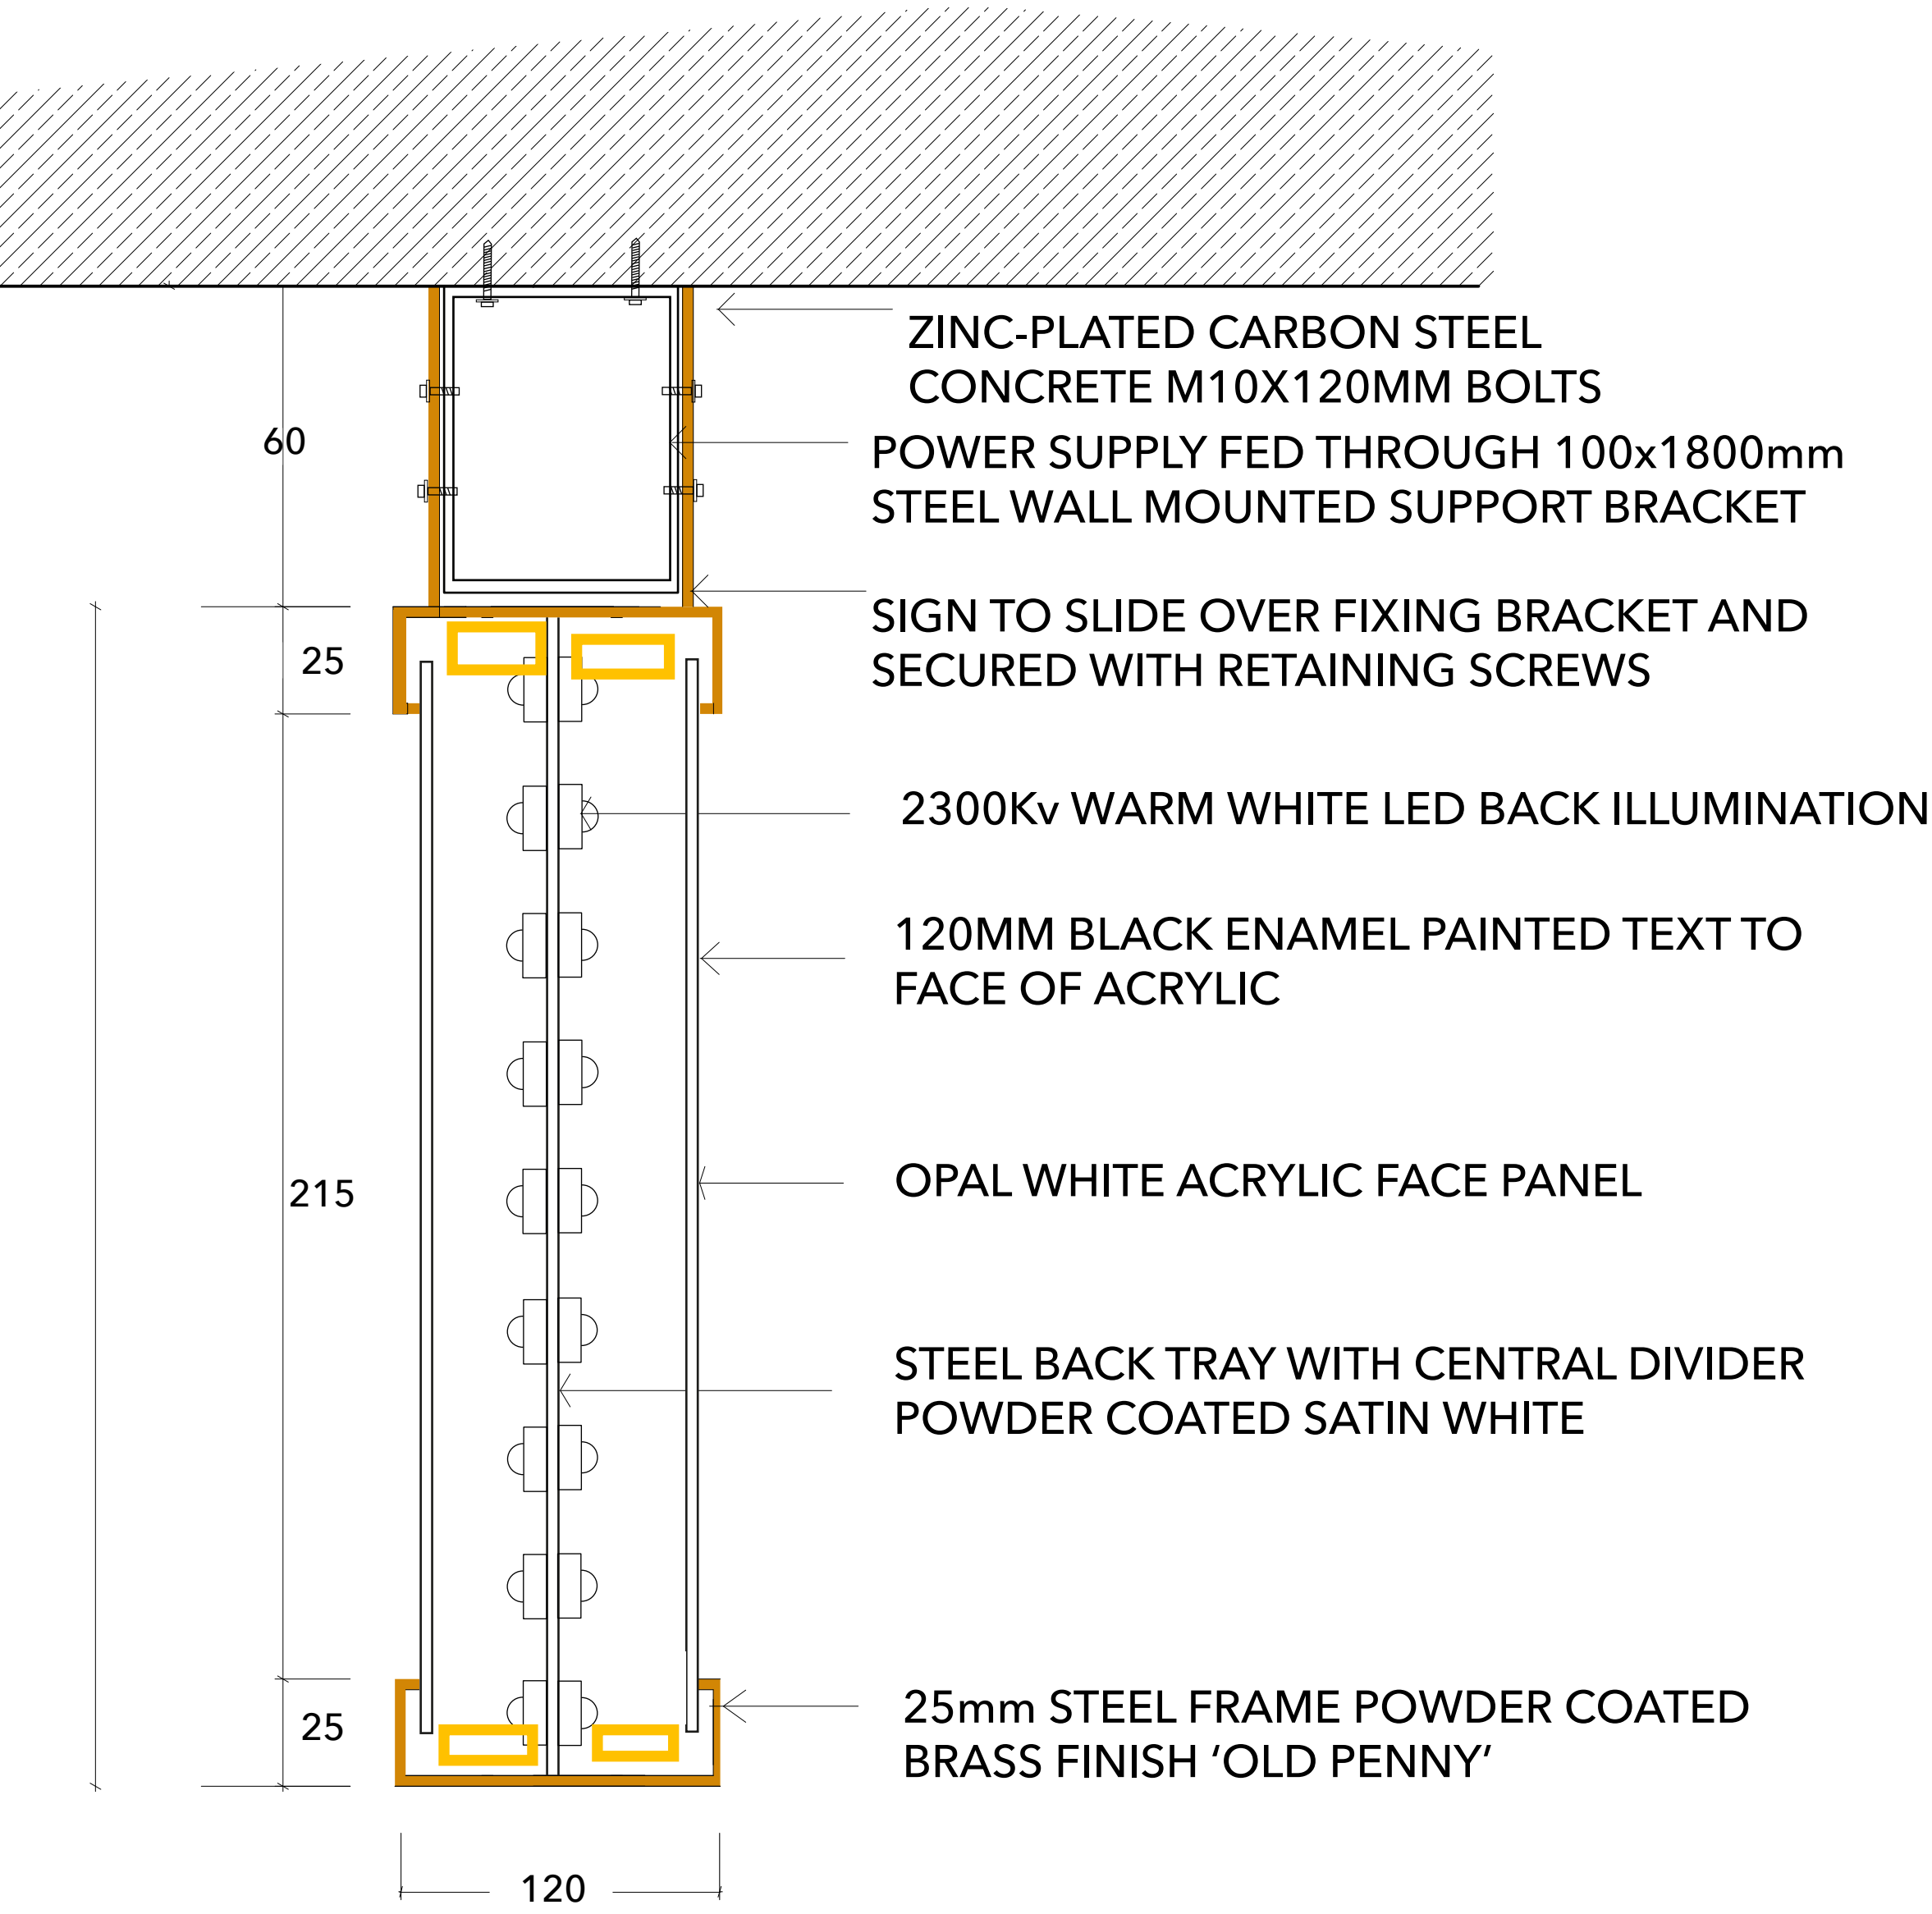

SECTION DETAIL

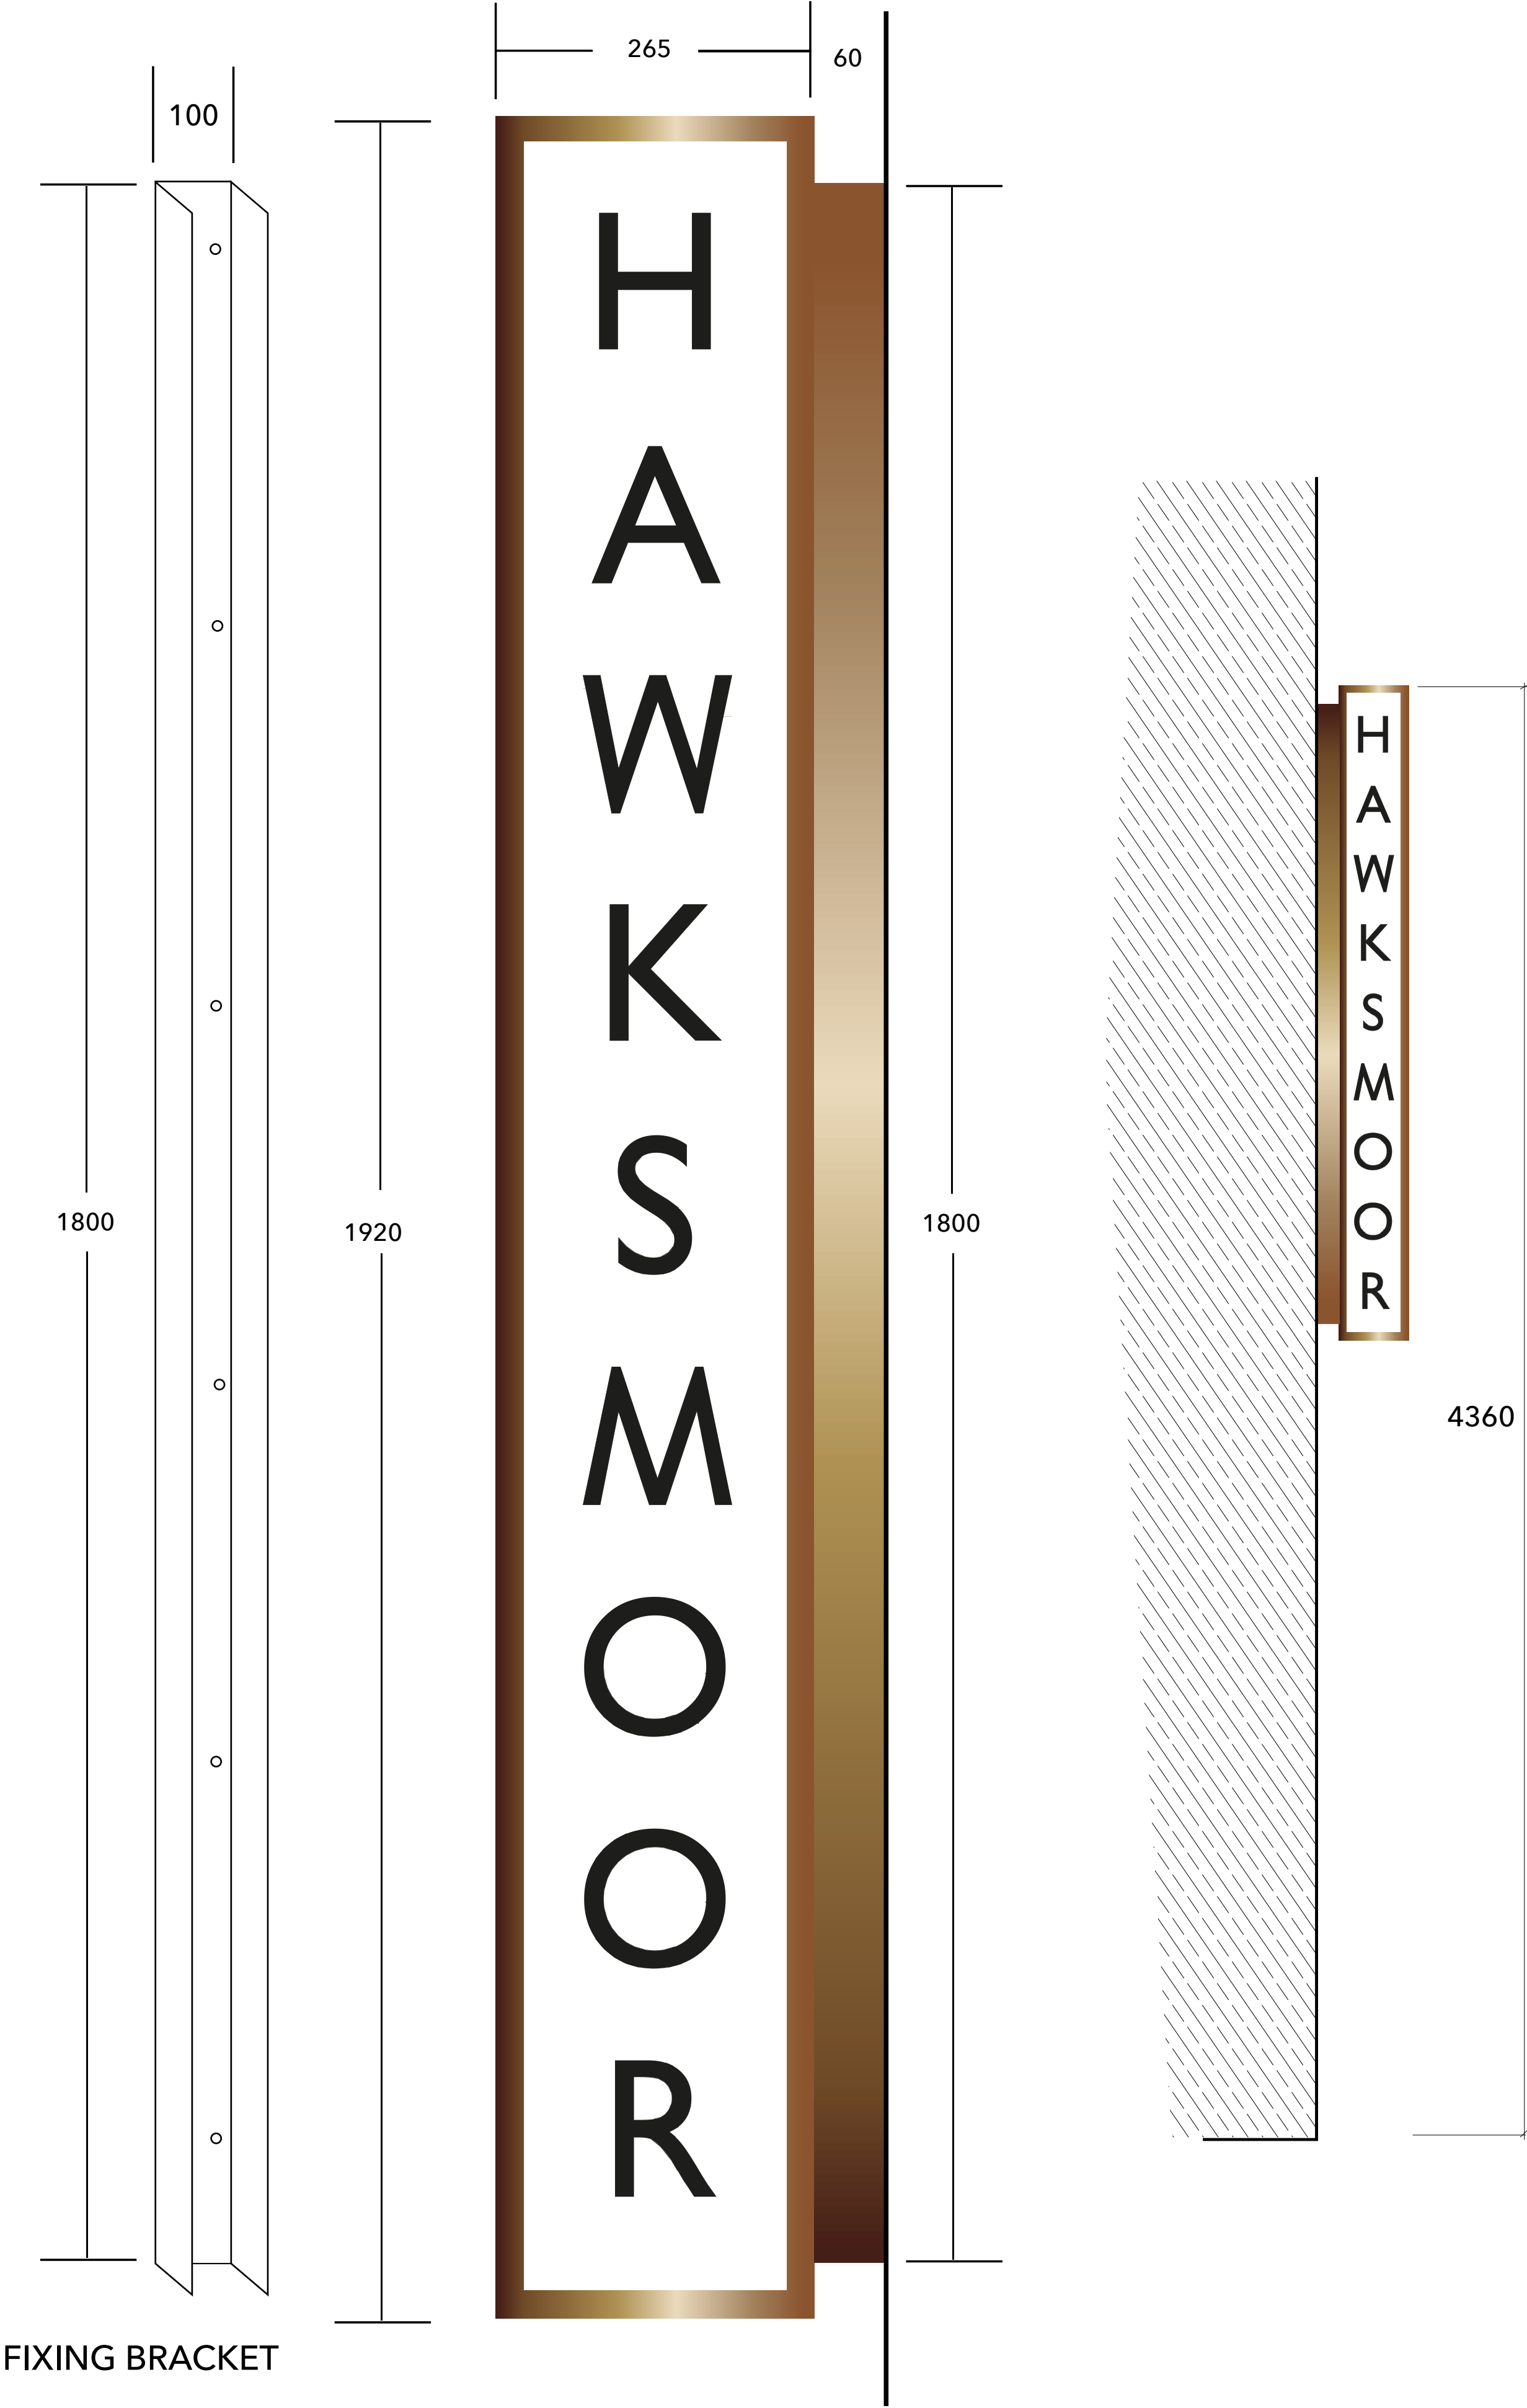

REFERENCE IMAGE