



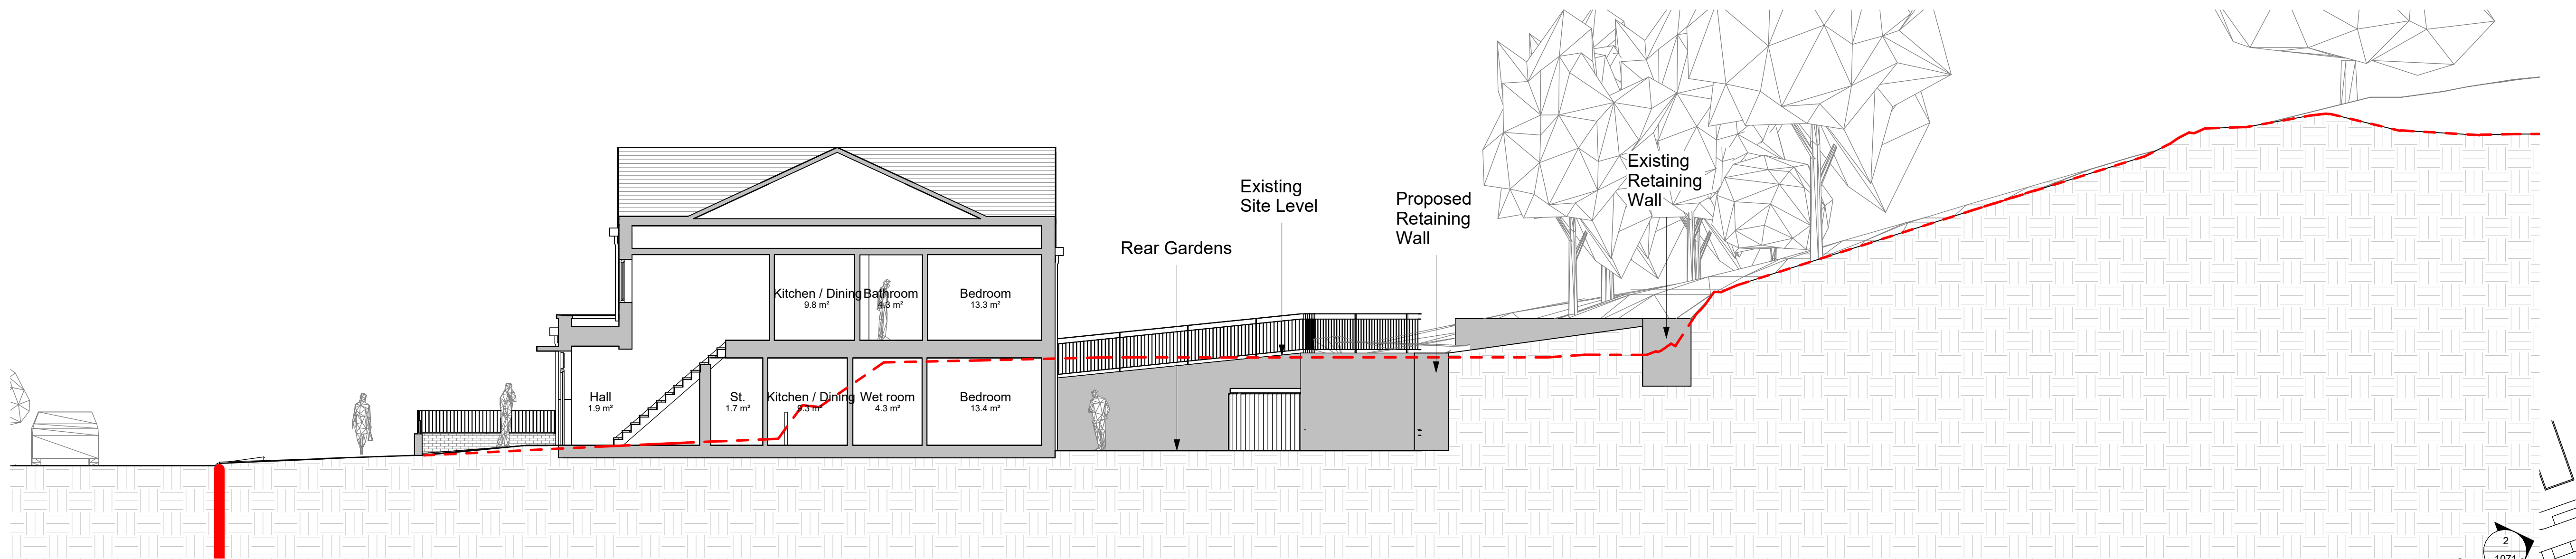

Section Key
1 : 1000

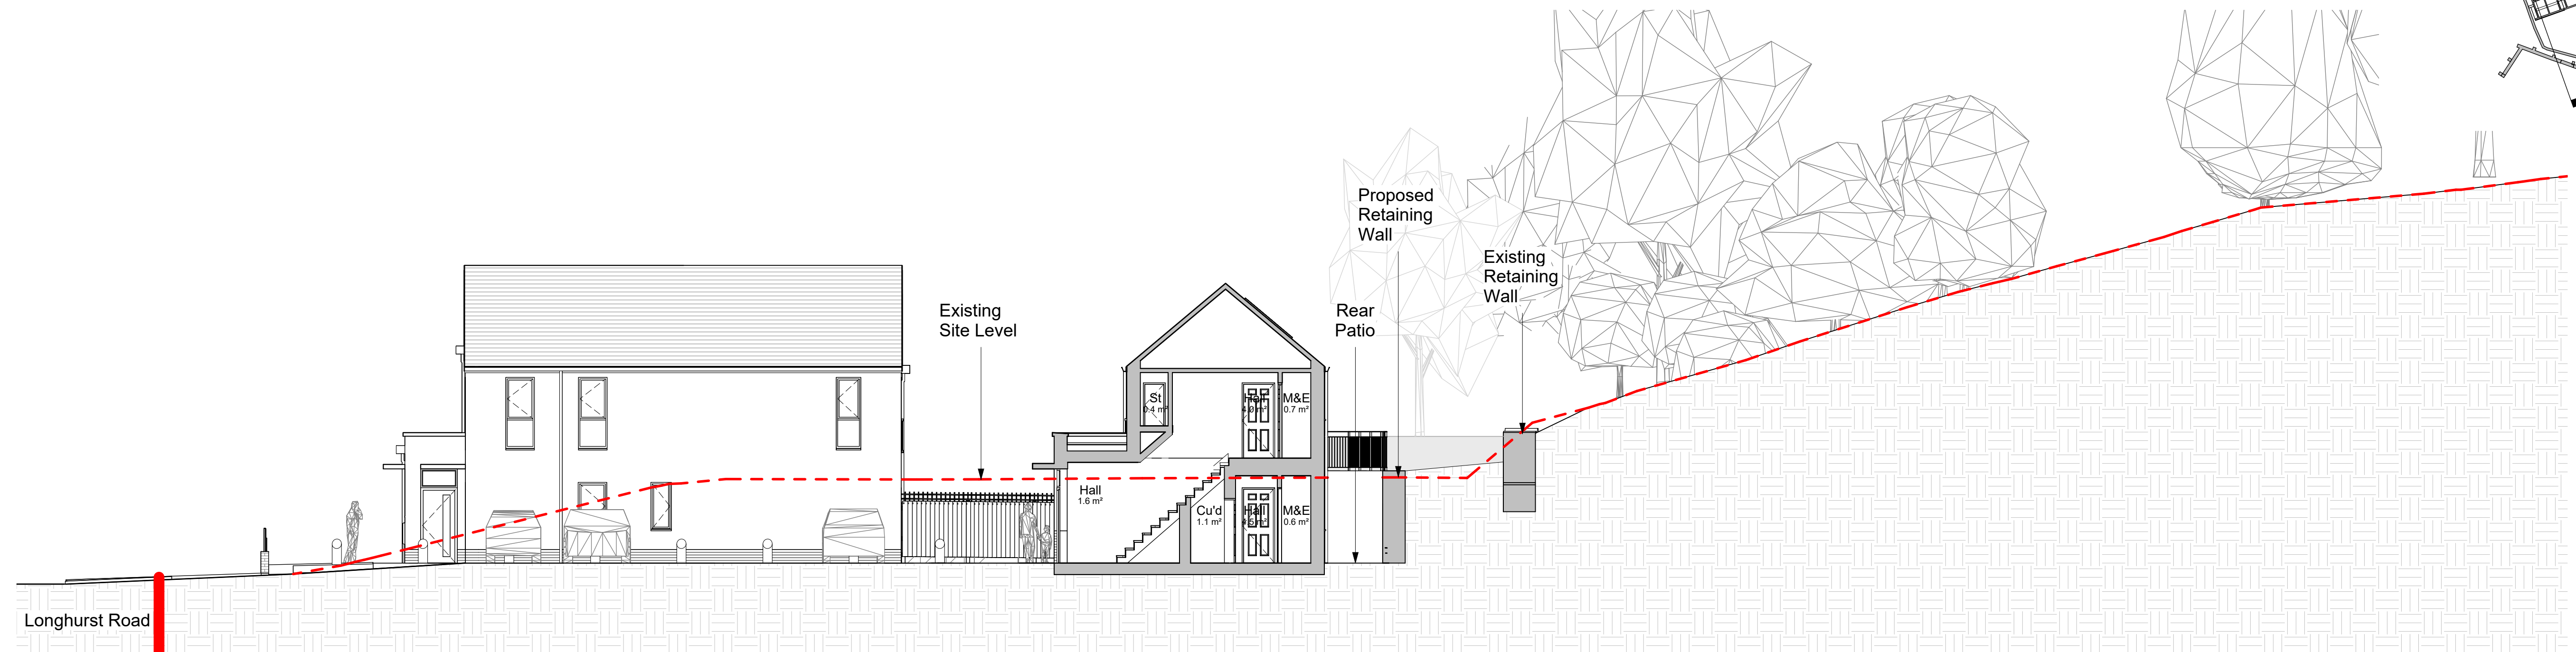

Rev.	Date	Drn.	Chkd.
------	------	------	-------

Project
Longhurst Road, Blackley

Drawing

Proposed Sections Blocks
1, 2, 9

Status

Planning

Hatherlow House, Hatherlow, Romiley, Stockport, SK6 3DY
0161 406 7333 office@bowker-sadler.co.uk www.bowker-sadler.co.uk