


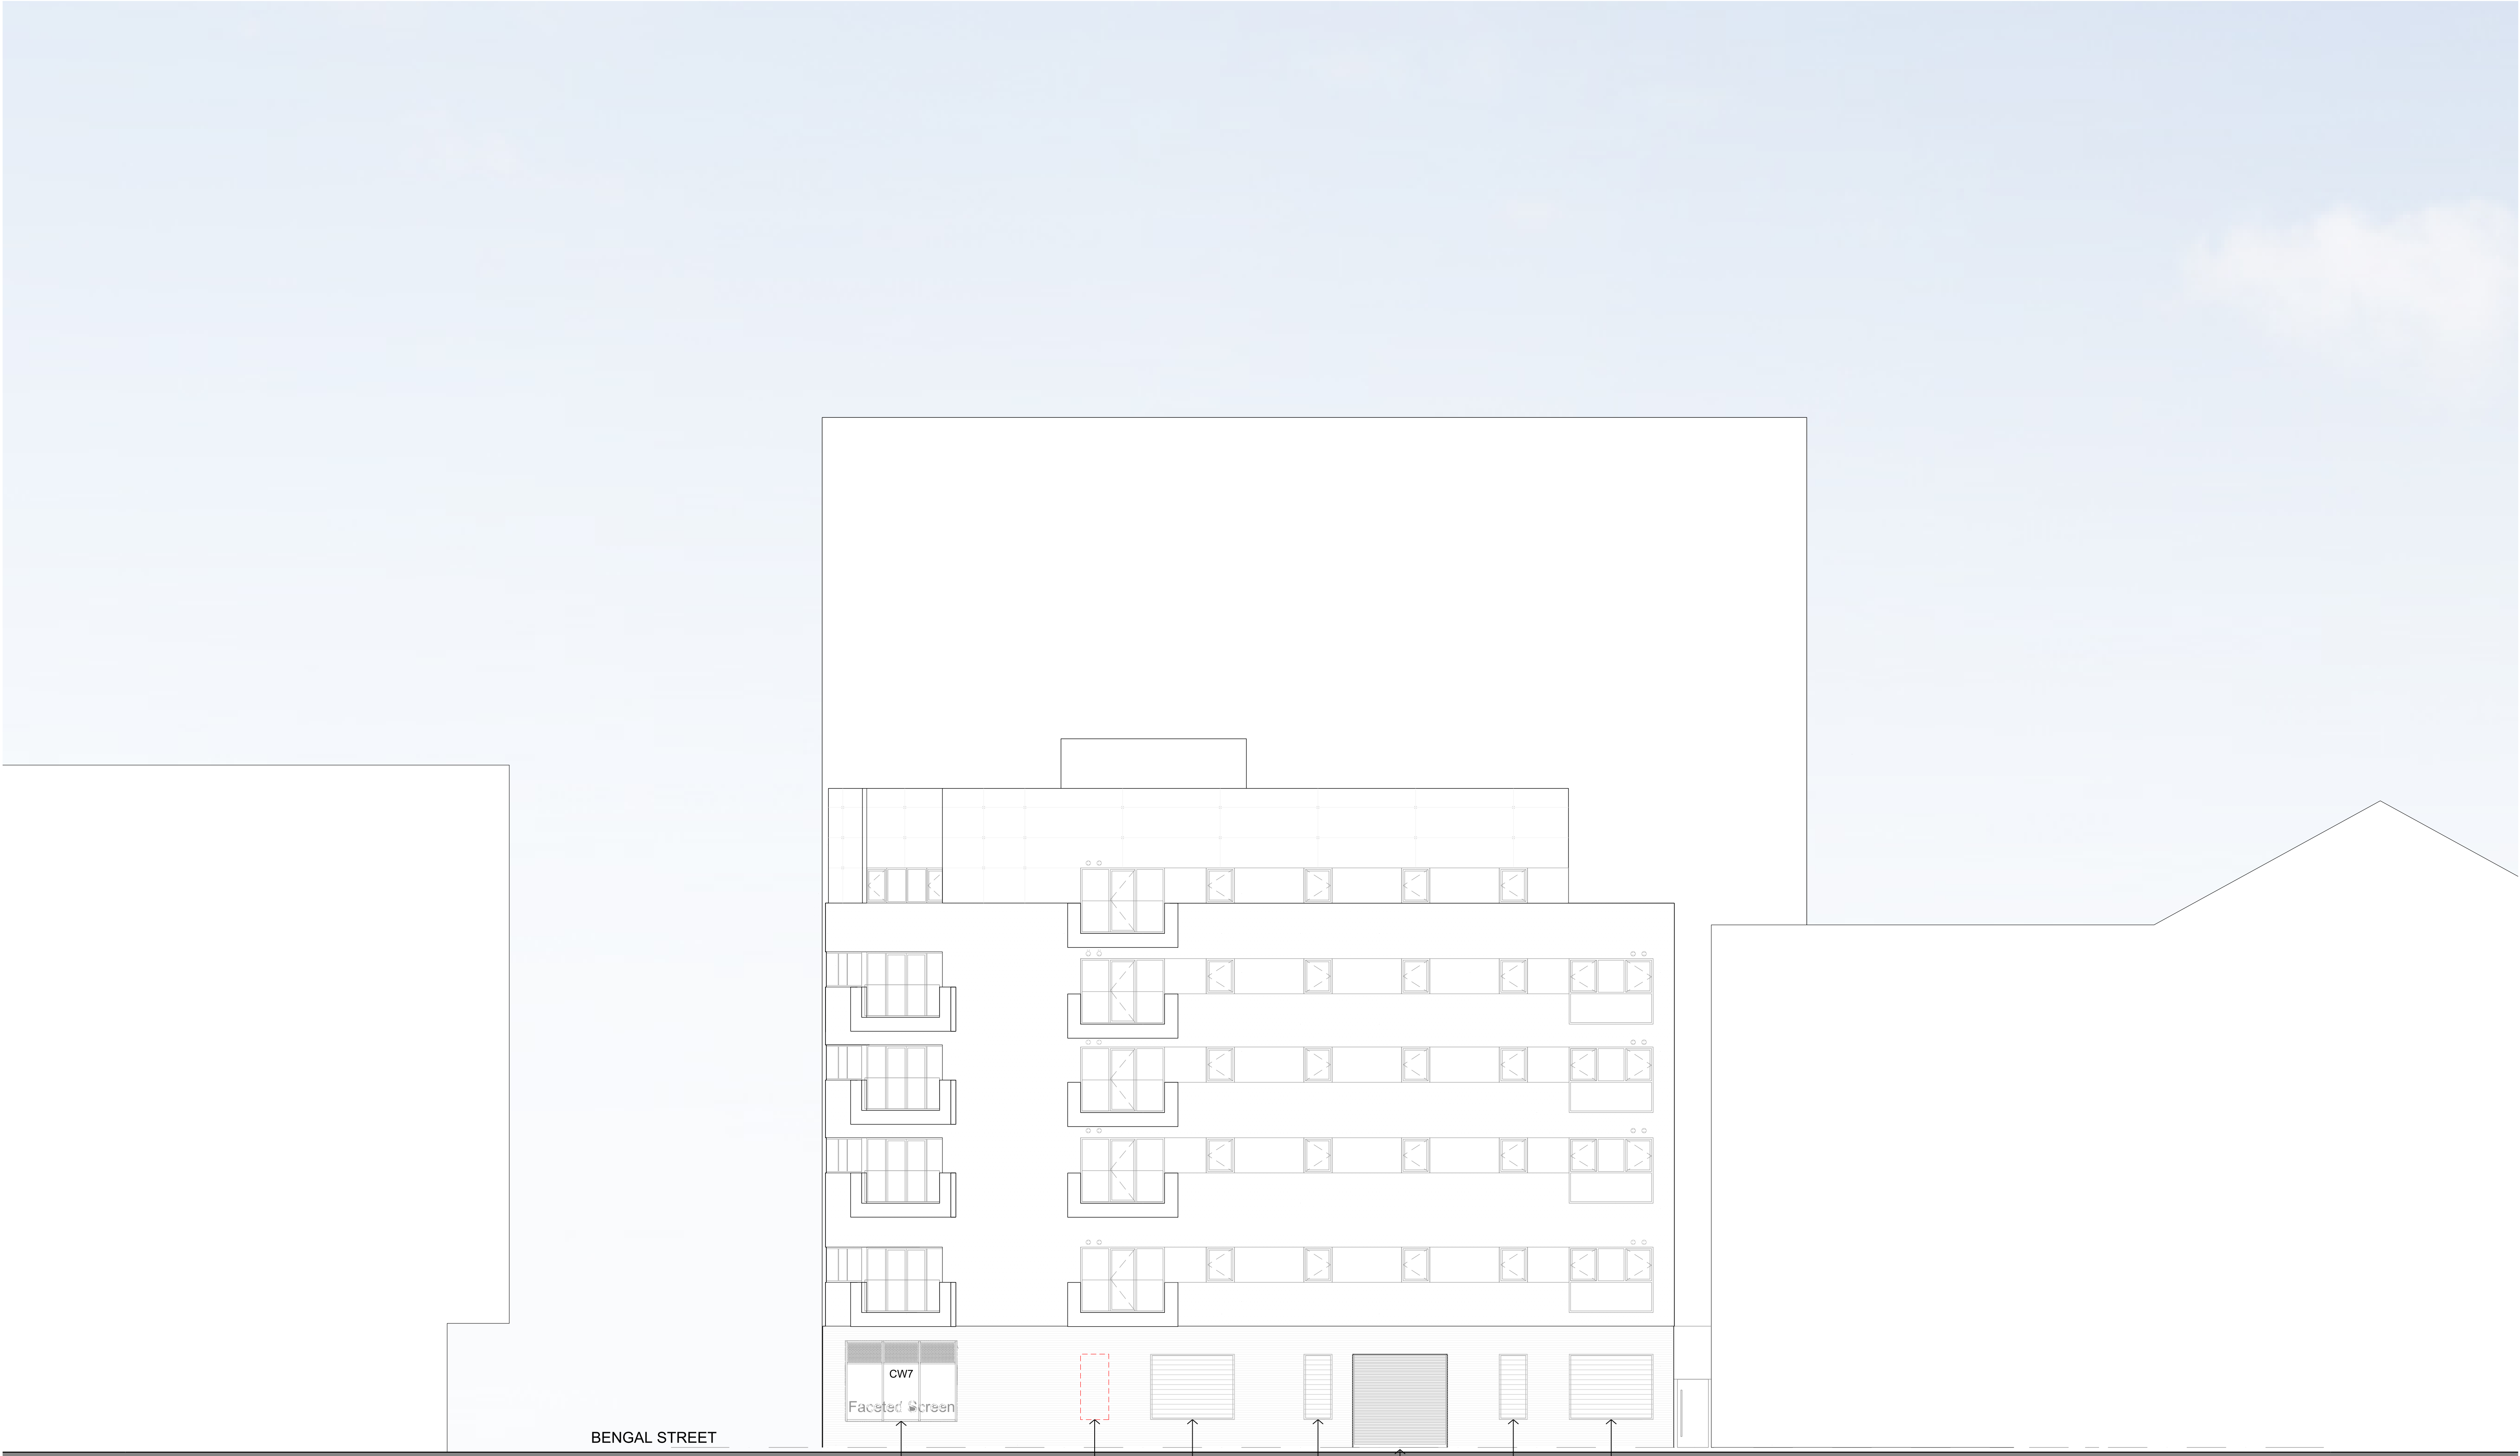

01 Jersey Street Elevation
1:100 @ A1 / 1:200 @ A3

This drawing is copyright Do not scale off dimensions. All dimensions to be checked on site by contractor. Contractor to report any dimensional discrepancies, errors or omissions prior to commencing on site.	NOTES ALL FRAMES AND MATERIALS TO MATCH EXISTING --- EXISTING OPENINGS TO BE REMOVED FULL HEIGHT, STAINLESS STEEL PULL HANDLE /IRONMONGERY TO MATCH EXISTING STYLE/FINISH DOT MATRIX PERFORATED PANELS WITH 2 HOLE SIZES ABOVE WINDOW OPENINGS MAKING GOOD OF ANY EXISTING OPENINGS REMOVED	NORTH	Rev Date Description	Project Title NQ Office Manchester	Drawing Title Site Elevation - East Jersey Street		simpsonhaugh MANCHESTER +44 (0)161 835 2345 LONDON +44 (0)20 7549 4000 BIRMINGHAM +44 (0)121 233 1874
			P01 17-12-2025 First Issue	Job No 10554	Scale 1:100 @ A1		