


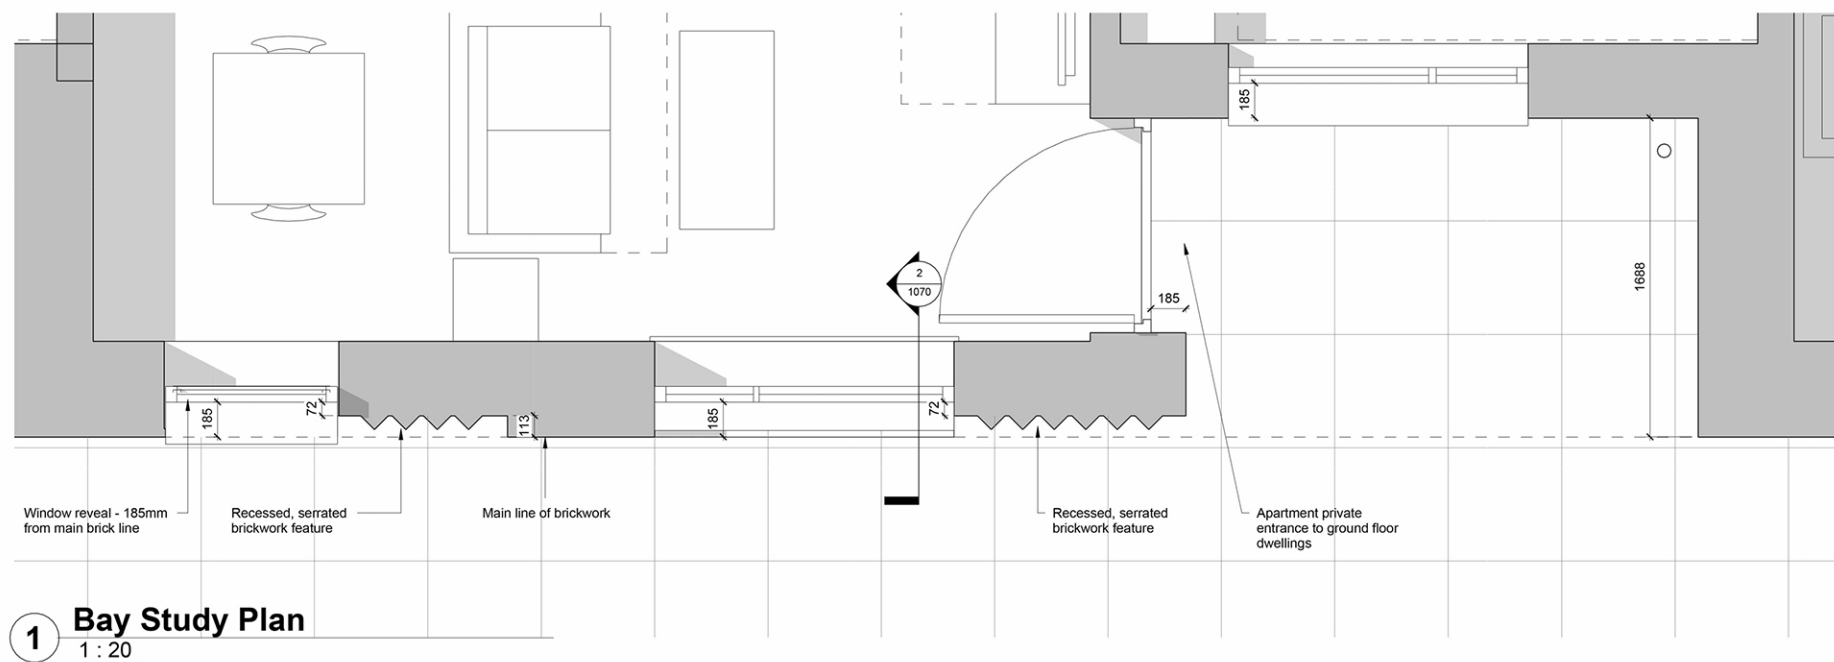

Materials
Brick - Kassandra red multi
Metal items RAL 7006 Beige Grey

BowkerSadler

Project Grey Mare Lane, Beswick

Client
Great Places Housing
Group

Drawing
Typical Bay Study_2