


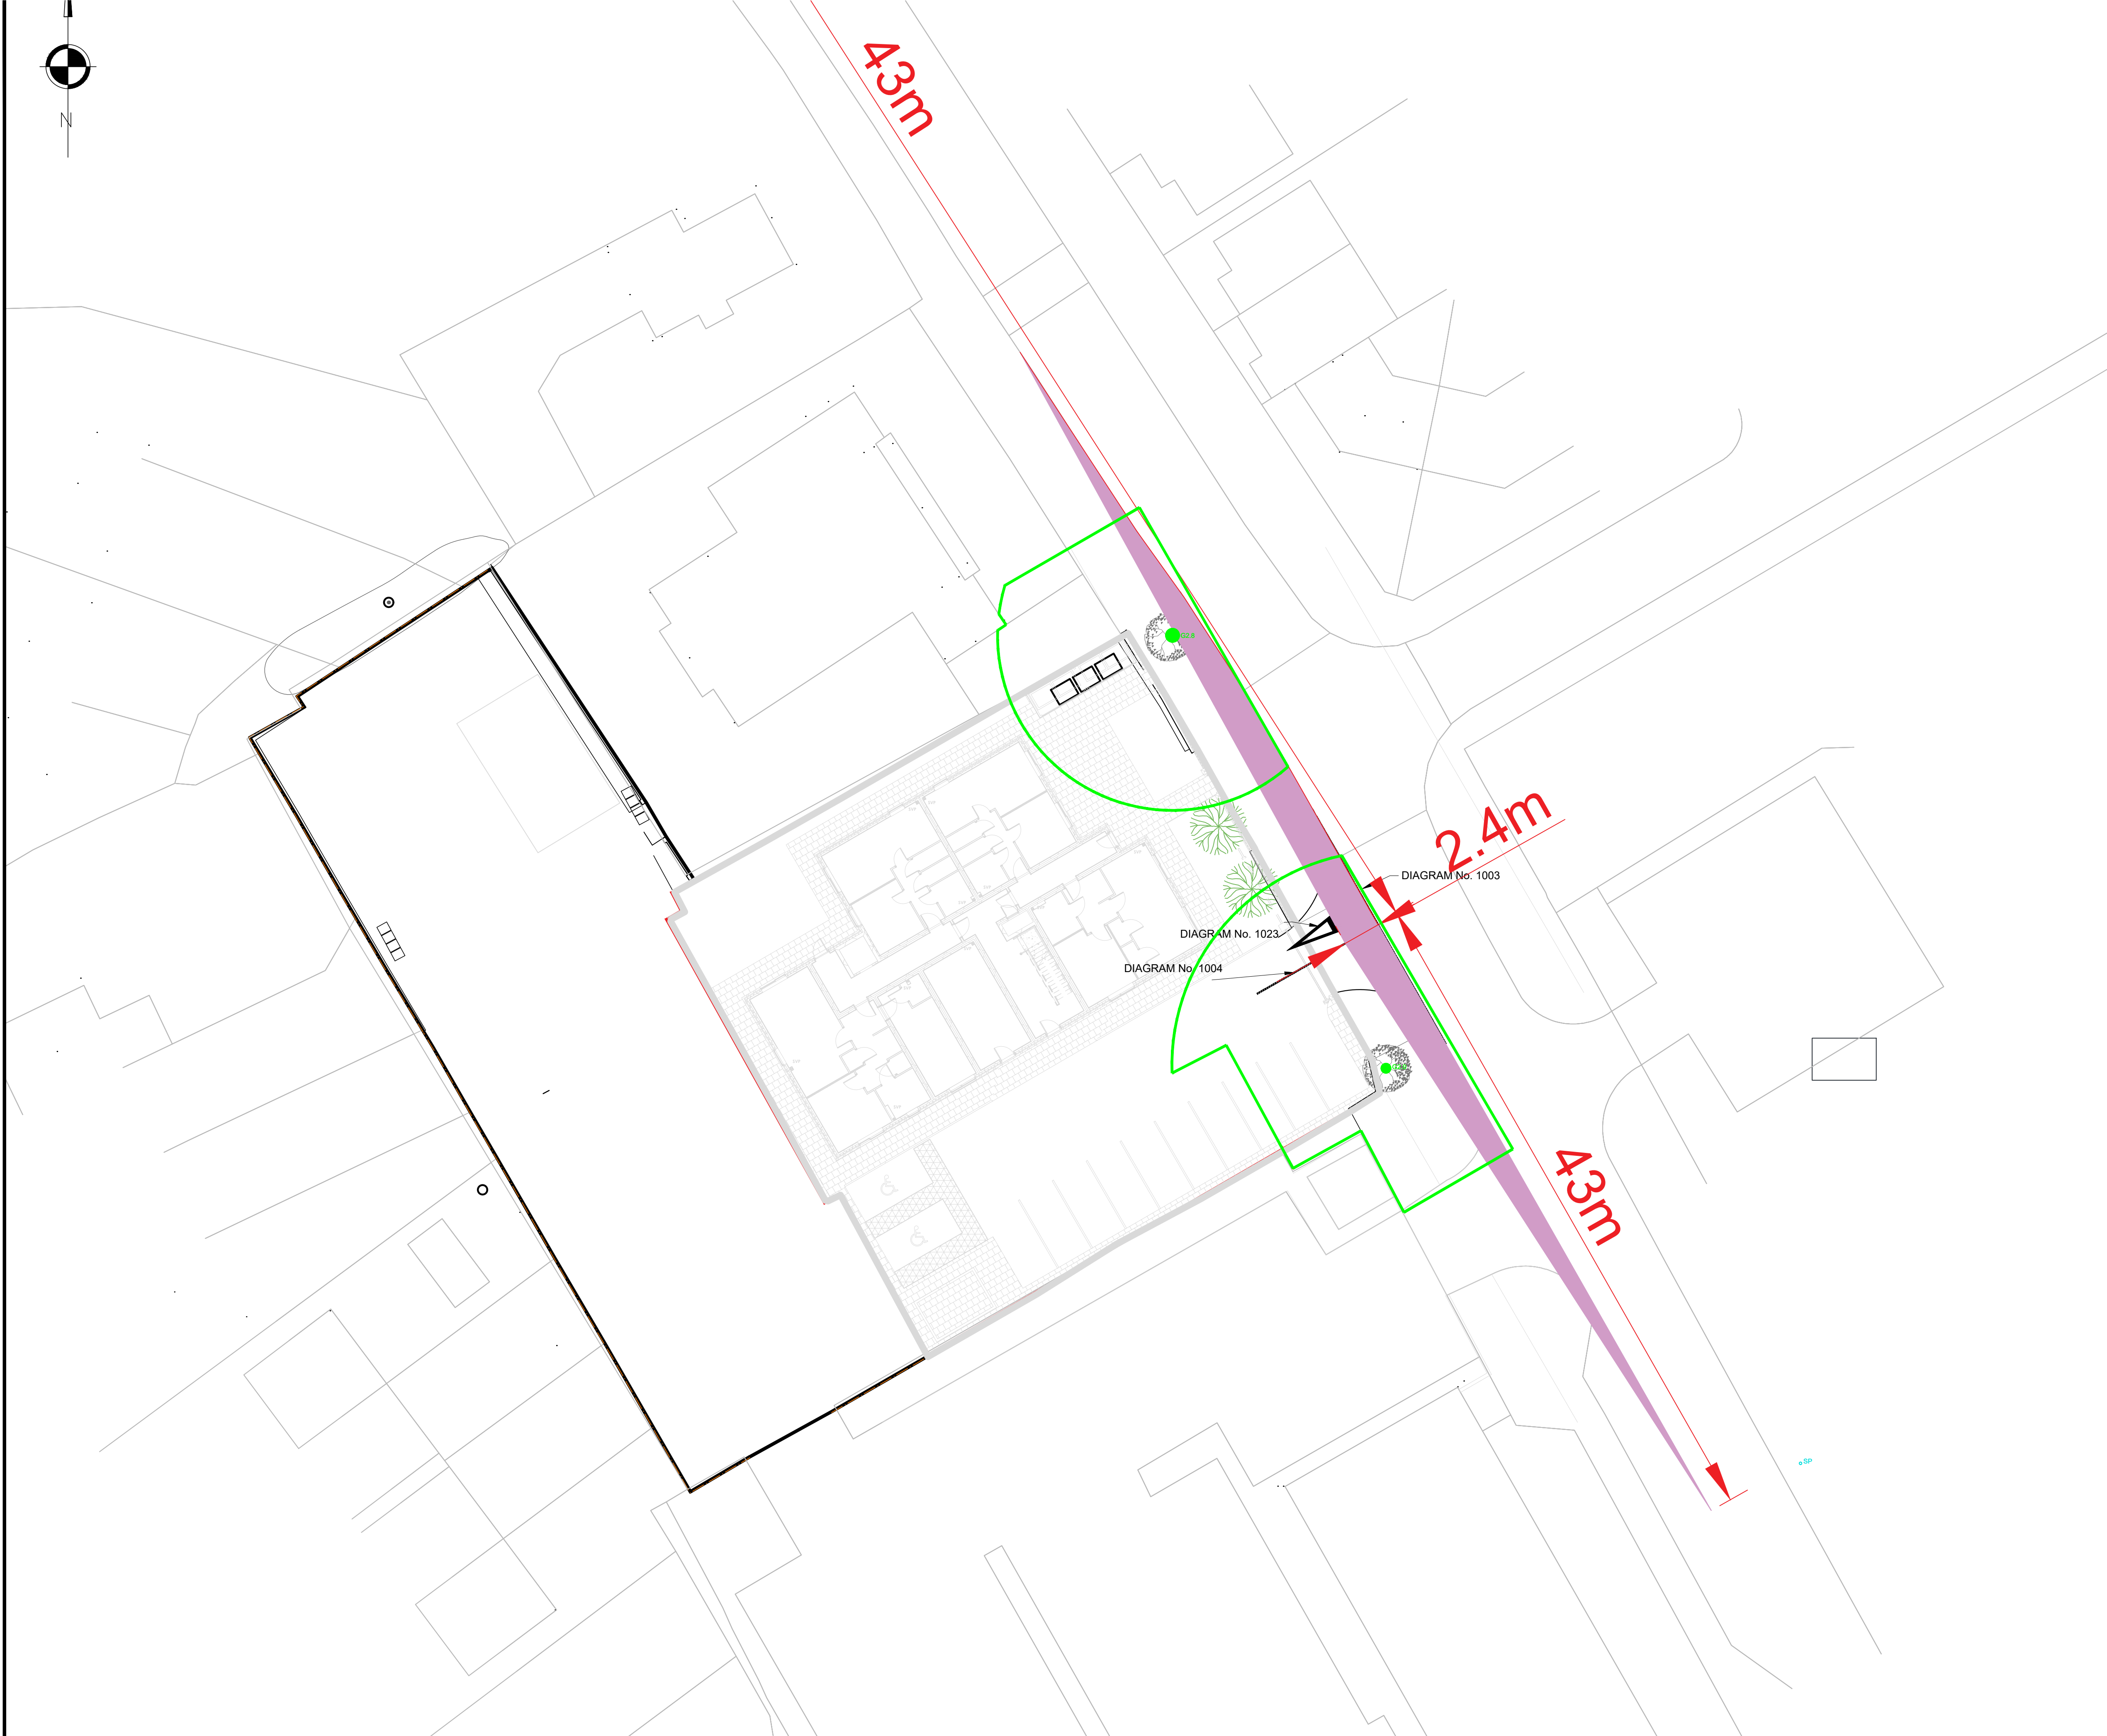

VEHICULAR ACCESS TO THE SITE IS PROPOSED FROM WOODHOUSE LANE, VIA AN UPGRADED EXISTING PRIORITY JUNCTION ACCESS. THE UPGRADED ACCESS WILL HAVE 5m WIDE CARRIAGEWAY & 6m KERB RADIUS, THE FOOTWAY ALONG WOODHOUSE LANE WILL BE RESURFACED

P3	09.05.2025	DRAWING AMENDED TO LAYOUT CHANGES	JJ
P2	14.02.2025	DRAWING UPDATED TO STAGE 5	JJ
P1	01.10.2024	PRELIMINARY ISSUE	JJ
REV	DATE	DESCRIPTION	BY

DRAWING STATUS:	PRELIMINARY
-----------------	--------------------

CLIENT:	WCHG
---------	------

ARCHITECT:	ARCUS CONSULTING
------------	------------------

PROJECT:	BRITISH LEGION SITE WYTHENSHAW
----------	-----------------------------------

TITLE:	S278 ROAD VISIBILITY SPLAY
--------	-------------------------------

STATUS:	PROJECT No:	PROJECT	ORIGINATOR	VOL/ISSY	LEVEL	TYPE	ROLE	DRAWING No:
S5	223-039	BLE - AJP	-XX -00	-DR - C	-1670			

SCALE @ A1:	DESIGNED:	DRAWN:	CHECKED:	APPROVED:	DATE:
1:200	JJ	JJ	JCM	JCM	