


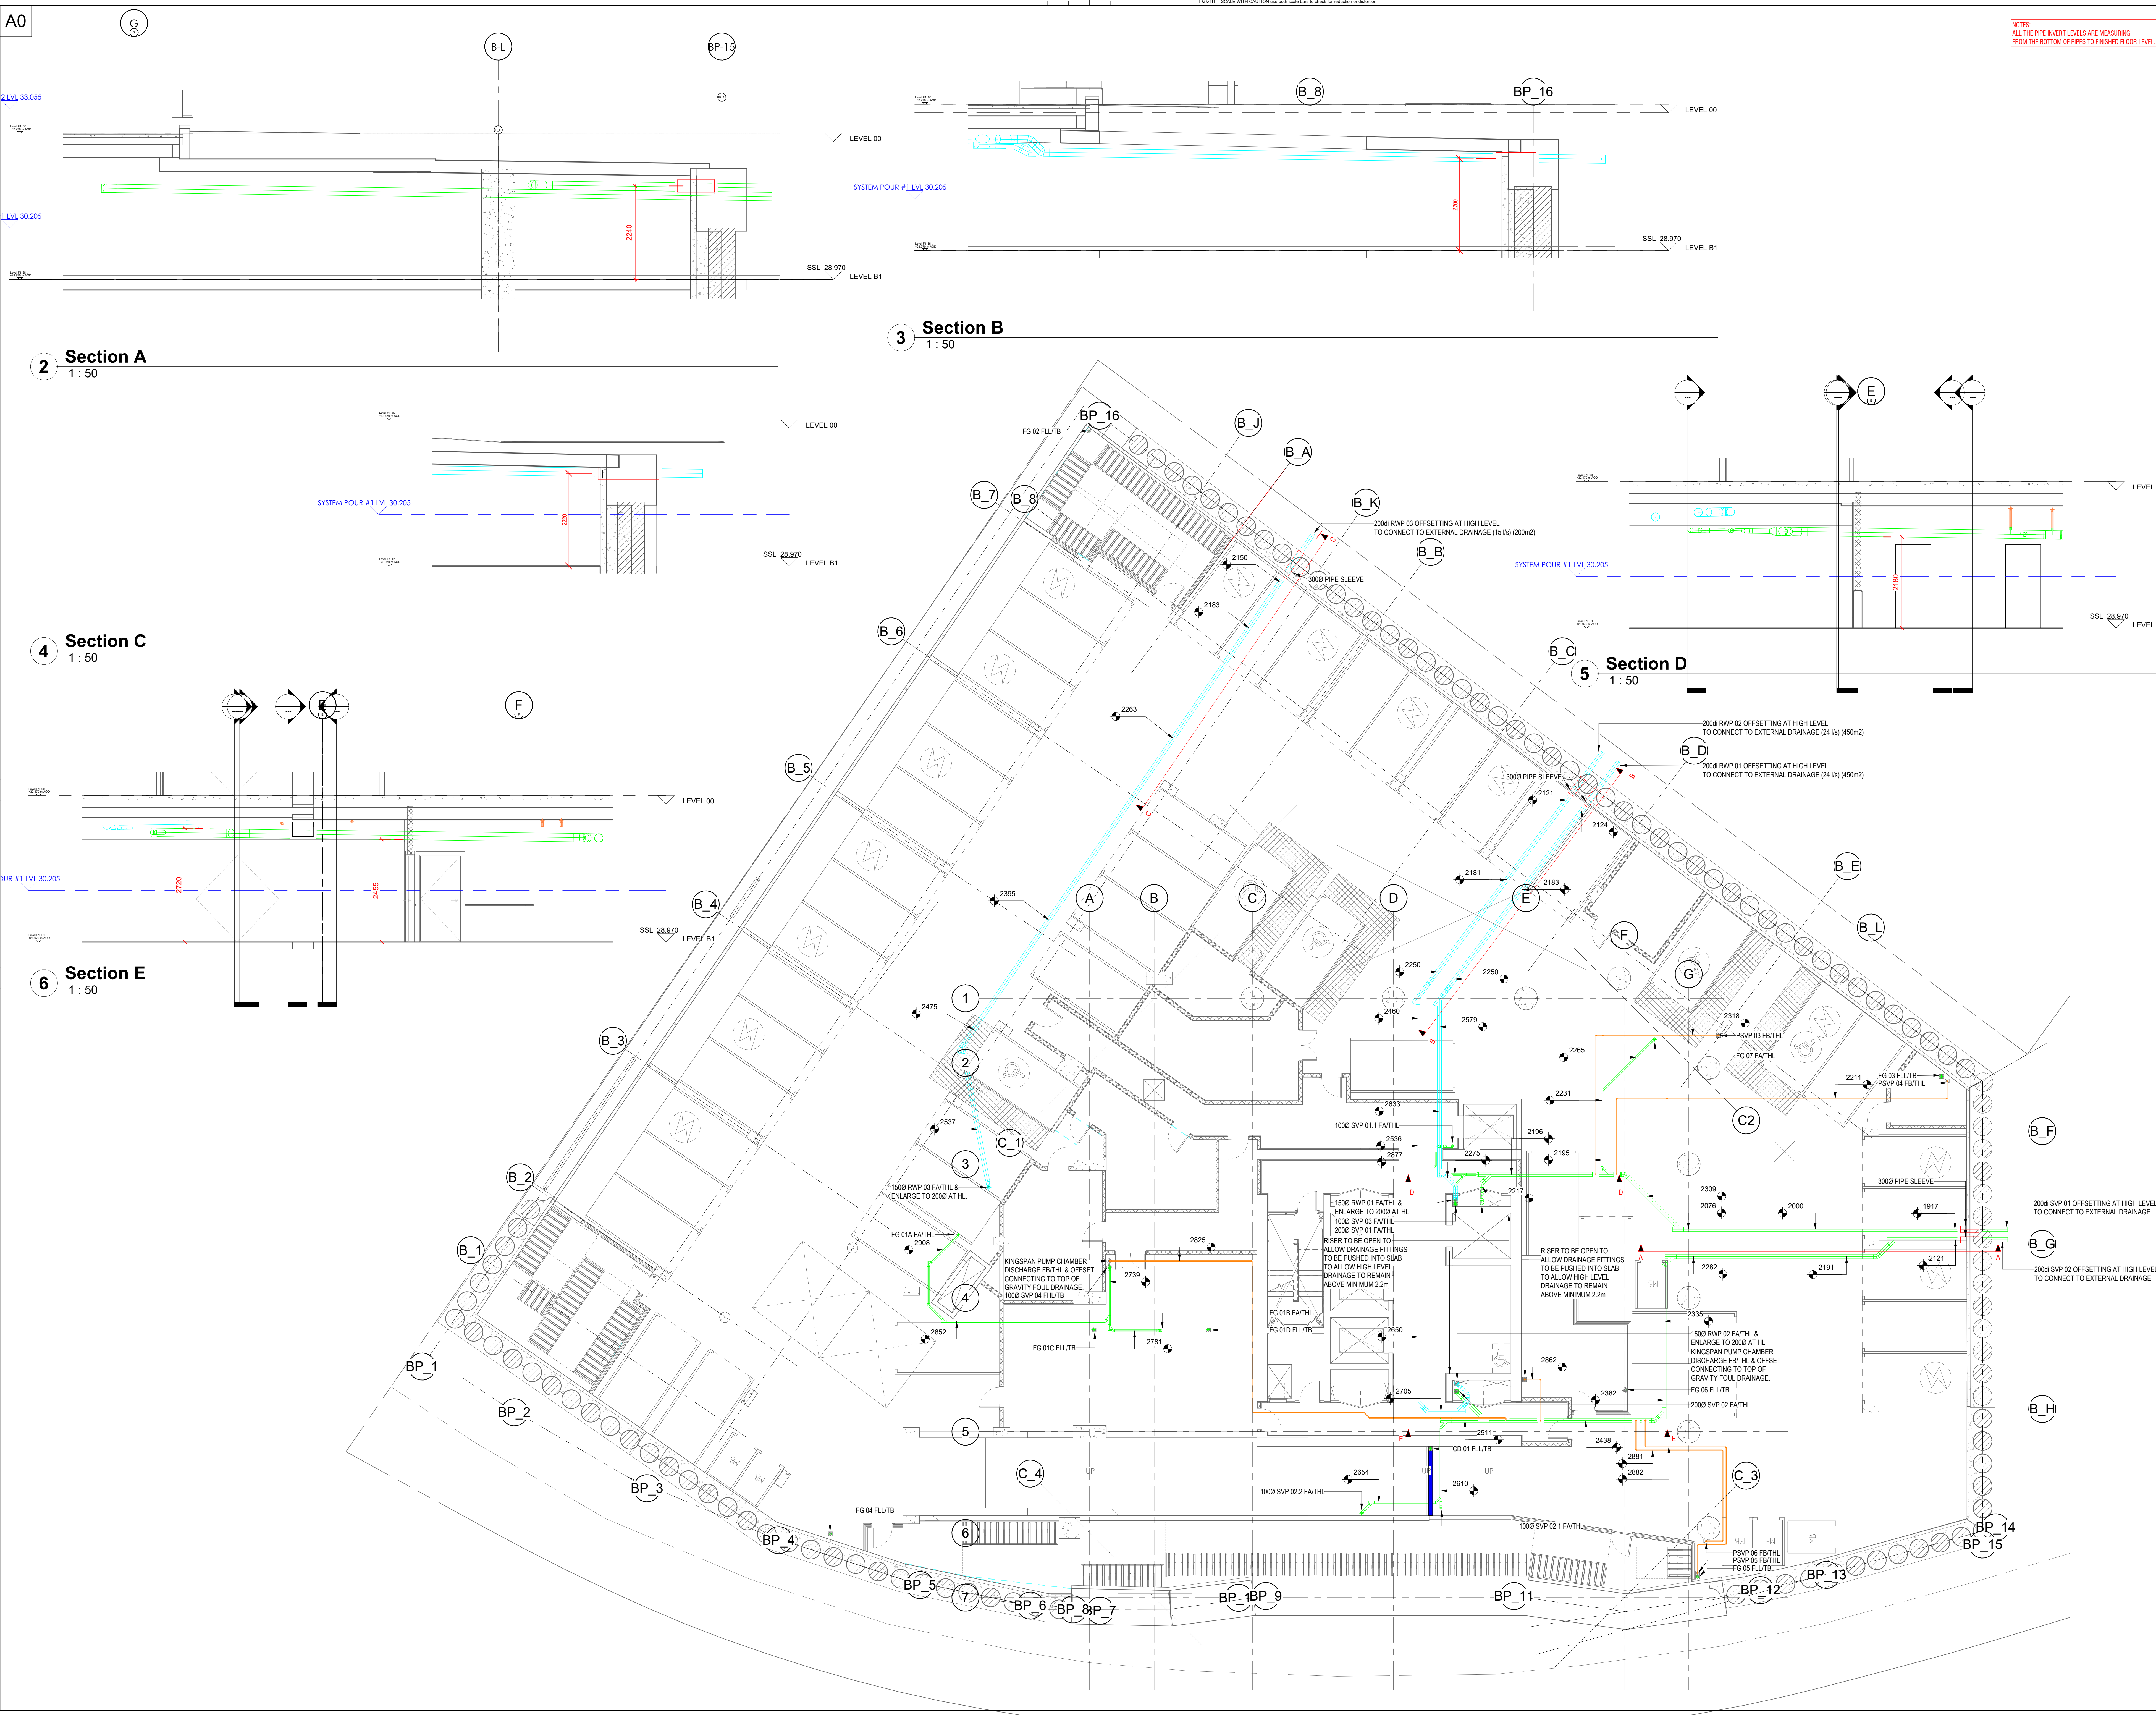

NOTES:
ALL THE PIPE INVERT LEVELS ARE MEASURING FROM THE BOTTOM OF PIPES TO FINISHED FLOOR LEVEL.

- GENERAL NOTES
- THIS DRAWING IS TO BE READ IN CONJUNCTION WITH ALL OTHER RELEVANT PROJECT DOCUMENTATION.
 - CONTRACTORS SHALL CONFIRM THE SEQUENCE OF INSTALLATION WORKS TO ENSURE SAFE ACCESS IS MAINTAINED.
 - ATTENTION IS DRAWN TO HEALTH & SAFETY ISSUES. UNLESS WITH THE MAIN CONTRACTOR TO ENSURE THAT INSTALLATION WORKS ARE PROGRAMMED TO MINIMISE HAS RISKS & OPTIMISE COORDINATION.
 - UNLESS STATED ALL DIMENSION ARE IN MILLIMETERS.
 - THIS DRAWINGS SHALL NOT BE SCALED TO DETERMINE ACTUAL SIZES. ALL DIMENSIONS & SETTING OUT SHALL BE DETERMINED THROUGH SITE MEASUREMENTS PRIOR TO COMMENCEMENT OF THE WORKS.
 - ANY DISCREPANCY SHALL BE REFERRED TO FUTURESERV FOR FURTHER ADVICE.
- SPECIFIC NOTES
- FIRE COLLARS TO BE PROVIDED WHERE ALL NEW SOIL & WASTE PIPE 50MM & ABOVE PENETRATES FIRE COMPARTMENT WALLS/FLOOR SLAB.
 - EACH APPLIANCE SHALL BE PROVIDED WITH AN ANTI-VACUUM TYPE DEEP SEAL BOTTLE TRAP.
 - ALL ABOVE GROUND DRAINAGE SHALL COMPLY WITH THE REQUIREMENTS OF BS EN 12056 AND BUILDING REGULATIONS APPROVED DOCUMENT PART H.
 - ALL DRAINAGE PIPEWORK PASSING THROUGH NOISE SENSITIVE AREAS SHALL BE ACOUSTICALLY SEALED, INSULATED TO ENSURE THE ROOM ACOUSTIC PERFORMANCE IS NOT COMPROMISED.
 - ALL HIGH LEVEL DRAINAGE PIPEWORK SHALL BE LAID AT A MINIMUM FALL OF 1:80 UNLESS OTHERWISE STATED.
 - RODDING EYES SHALL BE PROVIDED AT CHANGES OF DIRECTION ON ALL WASTE PIPE & SHALL BE FULLY ACCESSIBLE FOR MAINTENANCE PURPOSES.
 - ALL SVP STACKS WHICH DISCHARGE AT ROOF LEVEL WILL TERMINATE TO ATMOSPHERE (50MM MINIMUM) ABOVE FINISHED ROOF LEVEL WITH CONJ. SULLOON CASE TERMINAL.
 - REFER TO ARCHITECT'S DRAWINGS FOR LOCATIONS OF FIRE WALLS FOR FIRE COLLARS THROUGH WALLS.
 - REFER TO ARCHITECT'S SANITARY DETAILS FOR APPLIANCE CONNECTIONS.
 - CONDENSATE FROM AIR CONDITIONING UNITS SHALL BE INSTALLED IN UPVC & CONNECT TO THE DRAINAGE SYSTEM VIA A INLINE HEPVO TYPE TRAP.
 - ALL RAINWATER OUTLET POSITIONS TBC BY ARCHITECT.

ABBREVIATIONS	
VP	VENT PIPE (PURPLE PIPEWORK)
PSVP	PUMPED SOIL VENT PIPE (ORANGE PIPEWORK)
SS	STUB STACK (GREEN PIPEWORK)
SVP	SOIL VENT PIPE (GREEN PIPEWORK)
RE	RODDING EYE
URE	UPTURNED RODDING EYE
TB/TARTA	TO BELOW / TO ABOVE / RISE TO / ABOVE
HL / L	HIGH LEVEL / LOW LEVEL
RWP	RAINWATER PIPE (BLUE PIPEWORK)
SG	SHOWER GULLY
FG	FLOOR GULLY
AP	ACCESS PANEL

WASTE PIPE SIZES
WASH HAND BASIN - 32ø (MAX LENGTH 1.7M & 0 BENDS)
WASH HAND BASIN - 40ø (MAX LENGTH 3.0M & 2 BENDS)
SHOWER - 40ø
KITCHEN SINK - 40ø
DISHWASHER - 40ø (MAX LENGTH 3.0M)
WC - 100ø
2 No. KITCHEN SINKS - 50ø
1 No. SHOWER & KITCHEN SINK - 50ø
FOR WASTE PIPE GRADIENTS REFER TO BS EN 12056 PART 2
TABLE 6

C06	CONSTRUCTION ISSUE	JH	NH	30.05.25
C05	CONSTRUCTION ISSUE	OT	NH	06.01.25
C04	CONSTRUCTION ISSUE	OT	NH	16.12.24
C03	CONSTRUCTION ISSUE	OT	NH	24.10.24
C02	CONSTRUCTION ISSUE	OT	NH	18.09.24
C01	CONSTRUCTION ISSUE	OT	NH	22.08.24
Rev	Description	DRN	CHK	Date

Architect

simpsonhaugh

Client

Renaker

CONSTRUCTION ISSUE

FUTURESERV
DESIGN ENGINEER SUSTAIN WWW.FUTURESERV.CO.UK

10 Oxford Court - Manchester - M2 3WQ
☎ +44 (0)161 827 1750 ✉ enquiries@futureserv.co.uk 🌐 www.futureserv.co.uk
Project Title
GREAT JACKSON STREET - PLOT F MANCHESTER F1

Drawing Title
PUBLIC HEALTH SERVICES LEVEL B1 ABOVE GROUND DRAINAGE F1

Project No	G580	Status	S5
Drawn & Checked by	OT		
Reviewed by	NH		
Date	JULY 2024		
Scale	1:100 @ A0		
Drawing No.	F1-FUT-G580-PL-B1-001	Rev.	C06