
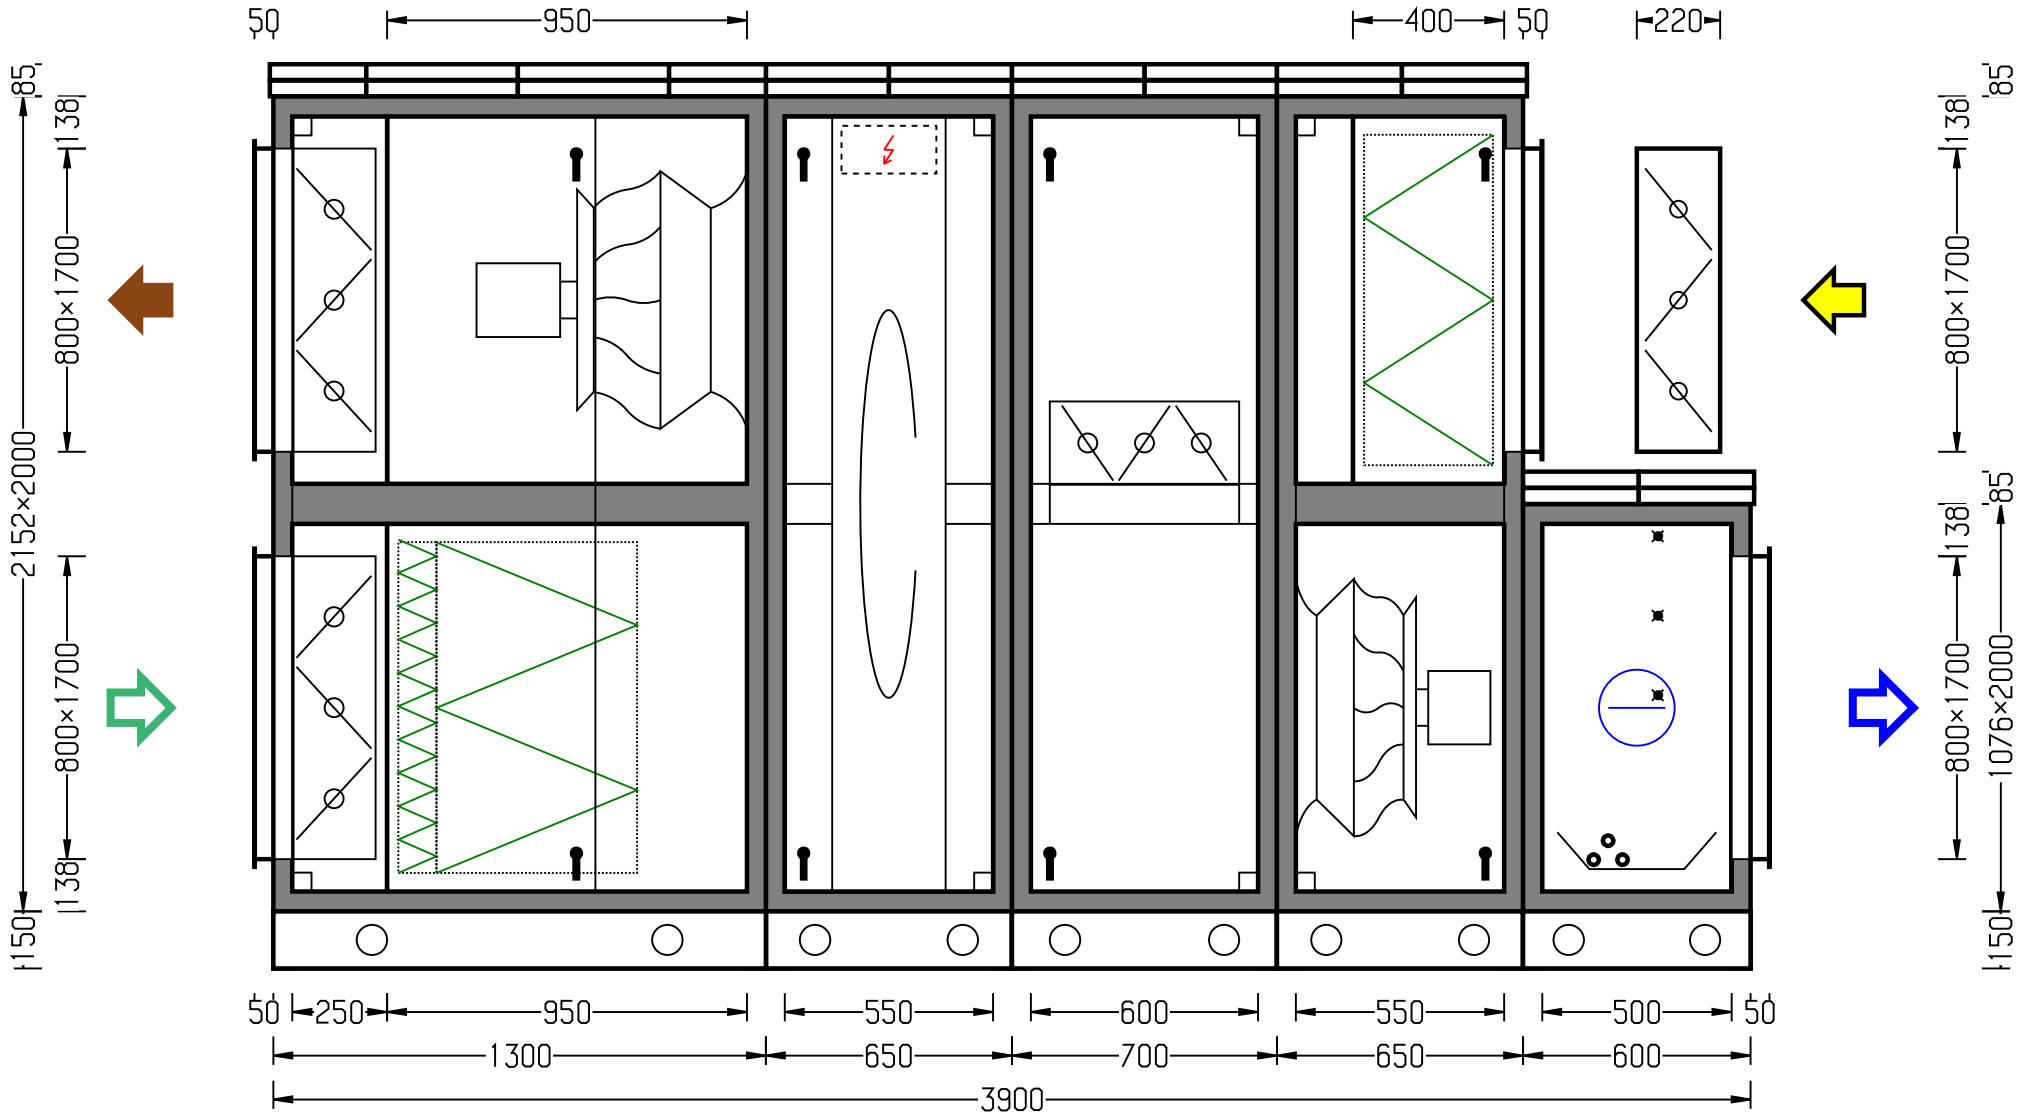


From Inspection Side	**Customer id**	69028	**Project name**	Sam Alex Digital Teaching Facility	
	Project	4508	**Unit name**	(A1) / AHU-X TW (Mixing Section)	
	Unit	2	**Supply air volume flow rate**	eQ Prime - 041	3000 l/s
	AOC	ACON-03336470	**Extract air volume flow rate**	eQ Prime - 041	3000 l/s

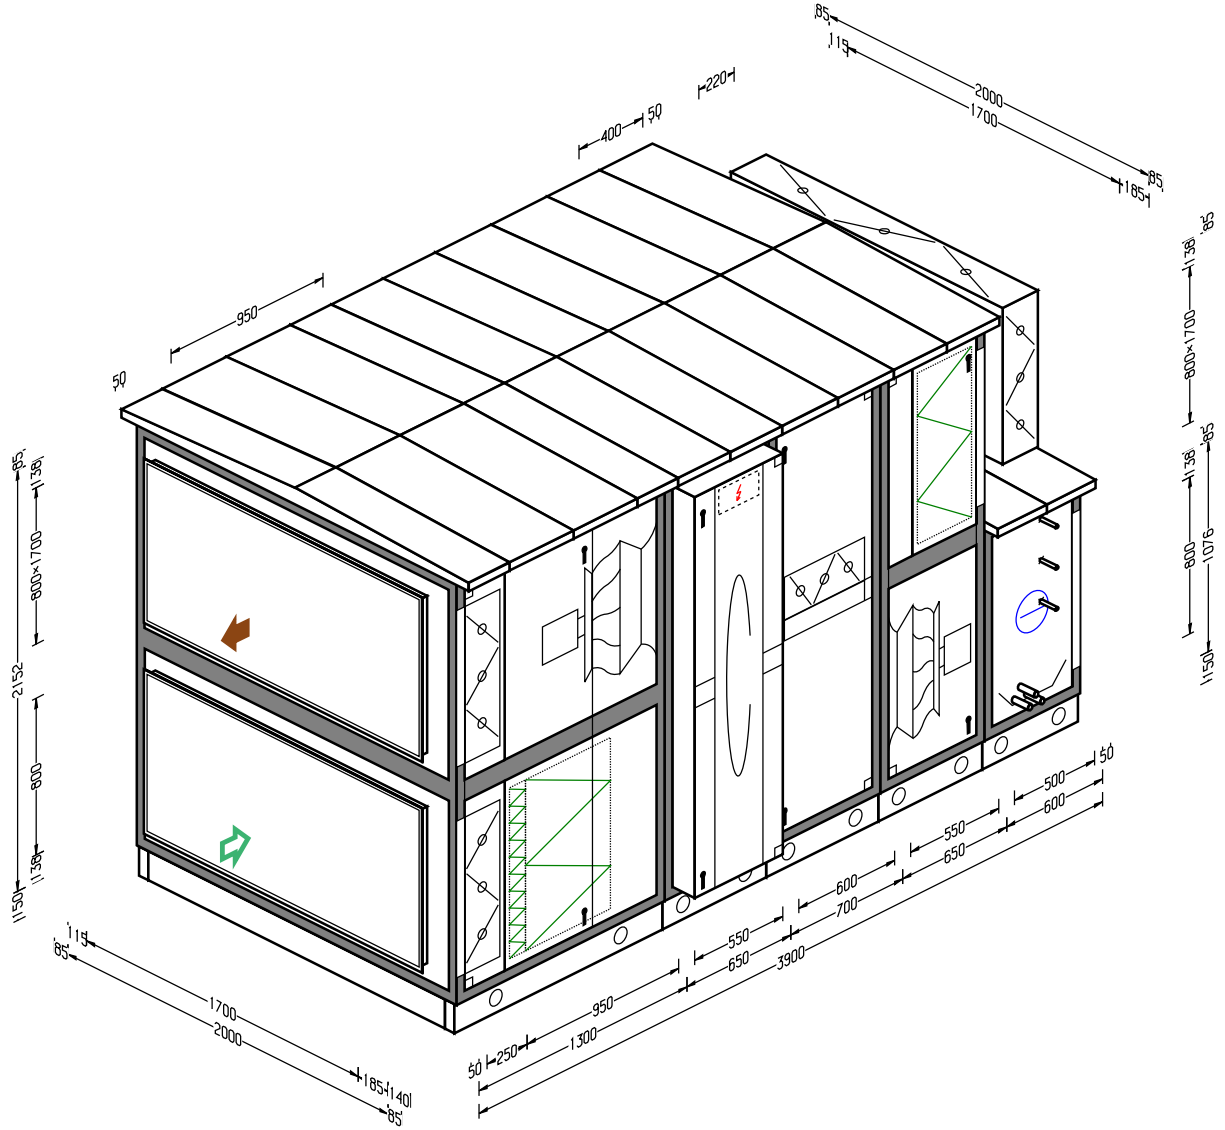

Isometric South West	**Customer id**	69028	**Project name**	Sam Alex Digital Teaching Facility	
	Project	4508	**Unit name**	(A1) / AHU-X TW (Mixing Section)	
	Unit	2	**Supply air volume flow rate**	eQ Prime - 041	3000 l/s
	AOC	ACON-03336470	**Extract air volume flow rate**	eQ Prime - 041	3000 l/s