

Do not scale from this drawing. All dimensions to be checked on site prior to manufacture and construction. This drawing is the property of Harrison Ince Holdings Limited and should not be reproduced without permission.  
All discrepancies to be brought to the attention of the architect immediately.  
This drawing is to be read in conjunction with the specification / bill of quantities and related drawings.

REVISIONS

|   |             |            |     |
|---|-------------|------------|-----|
| - | FIRST ISSUE | 11.07.2025 | MSM |
| A | REVISED     | 20.10.2025 | MSM |
| B | REVISED     | 01.12.2025 | MSM |
| C | KEY ADDED   | 04.02.26   | GW  |

| WALL FINISHES KEY   |     |       |
|---|-----|-------|
| FINISH   | REF | IMAGE |
| COLOUR 1<br>DH OFF BLACK   |     |       |
| COLOUR 2<br>F&B ELEPHANT BREATH   |     |       |
| COLOUR 3<br>DH MUDLARK   |     |       |
| COLOUR 4<br>SIGNAGE COLOUR - LIGHTER<br>VERSION OF BRANDING<br>GREEN<br>DULUX 70GY 10/136   |     |       |
| COLOUR 5<br>DARKER SHADE OF SIGNAGE<br>COLOUR - BRANDING GREEN<br>70GY 10/136   |     |       |
| COLOUR 6<br>DH PEBBLE GREY   |     |       |
| FINISH 1<br>DARK OAK STAIN<br>-STAIN SAMPLES TO BE<br>PROVIDED TO DESIGNER<br>FOR APPROVAL-<br>TO BE TREATED WITH<br>ZEROFLAME FIRE<br>RETARDANT TREATMENT OR<br>APPROVED ALTERNATIVE TO<br>ACHIEVE CLASS B.S2.D0. |     |       |
| FINISH 2<br>MEDIUM WALNUT STAIN<br>-STAIN SAMPLES TO BE<br>PROVIDED TO DESIGNER<br>FOR APPROVAL-   |     |       |
| FINISH 3:<br>WHITE AND GREENMETRO<br>TILES TO MATCH SWIMMING<br>POOL - SEE ELEVATIONS<br>WHITE TILES: JOHNSON<br>TILES: PRISMATIC WHITE<br>200X100<br>GREEN TRIM: JOHNSON<br>TILES VICTORIAN GREEN                 |     |       |
| FINISH 5<br>FEATURE KARAOKE WALL:<br>MUFFLE CORK PANELS -<br>PATTERN AS SHOWN IN<br>ELEVATIONS AD 412 AND<br>AD417.                                                                                                |     |       |
| FINISH 6<br>EXISTING WALL TILES<br>TO BE RETAINED AS THEY<br>ARE - REFRAIN FROM FIXING<br>INTO THEM UNLESS<br>SPECIFIED IN THE<br>APPROVED DRAWINGS                                                                |     |       |
| BLACK METAL   |     |       |
| EXISTING TILES   |     |       |
| SKIRTING : SAME COLOUR<br>OF PANELLING OR: STAINED<br>IN DARK OAK   |     |       |
| NEW FIXED SEATING END<br>PANELS AND CAPPING TO BE<br>STAINED IN DARK OAK ;   |     |       |
| DASHED LINE = COLOUR<br>SHOWN TO BE PAINTED<br>ABOVE DADO RAIL OR<br>PANELLING AS LABELLED   |     |       |
| USE DIAMOND GLAZE ON ALL HIGH TRAFFIC AREAS   |     |       |

NEW INTERNAL WALLS

E.2 - 2x 15mm Soundbloc on GypLynr Independent wall lining system with 25mm insulation in the cavity specification to be confirmed by Acoustic Consultant



HARRISON INCE


ARCHITECTS INTERIOR DESIGNERS

CLIENT  
PINS SOCIAL CLUB

PROJECT  
SUNLIGHT HOUSE  
LITTLE QUAY ST, MANCHESTER M3 3HP

TITLE  
PROPOSED MEZZANINE  
WALL FINISHES PLAN

|         |          |          |            |
|---------|----------|----------|------------|
| DATE    | JAN 2026 | SCALE    | 1:100 @ A1 |
| JOB NO. | 01       | DWG. NO. | AL024 C    |
| DRAWN   | CAD/MSM  | CHECKED  |            |

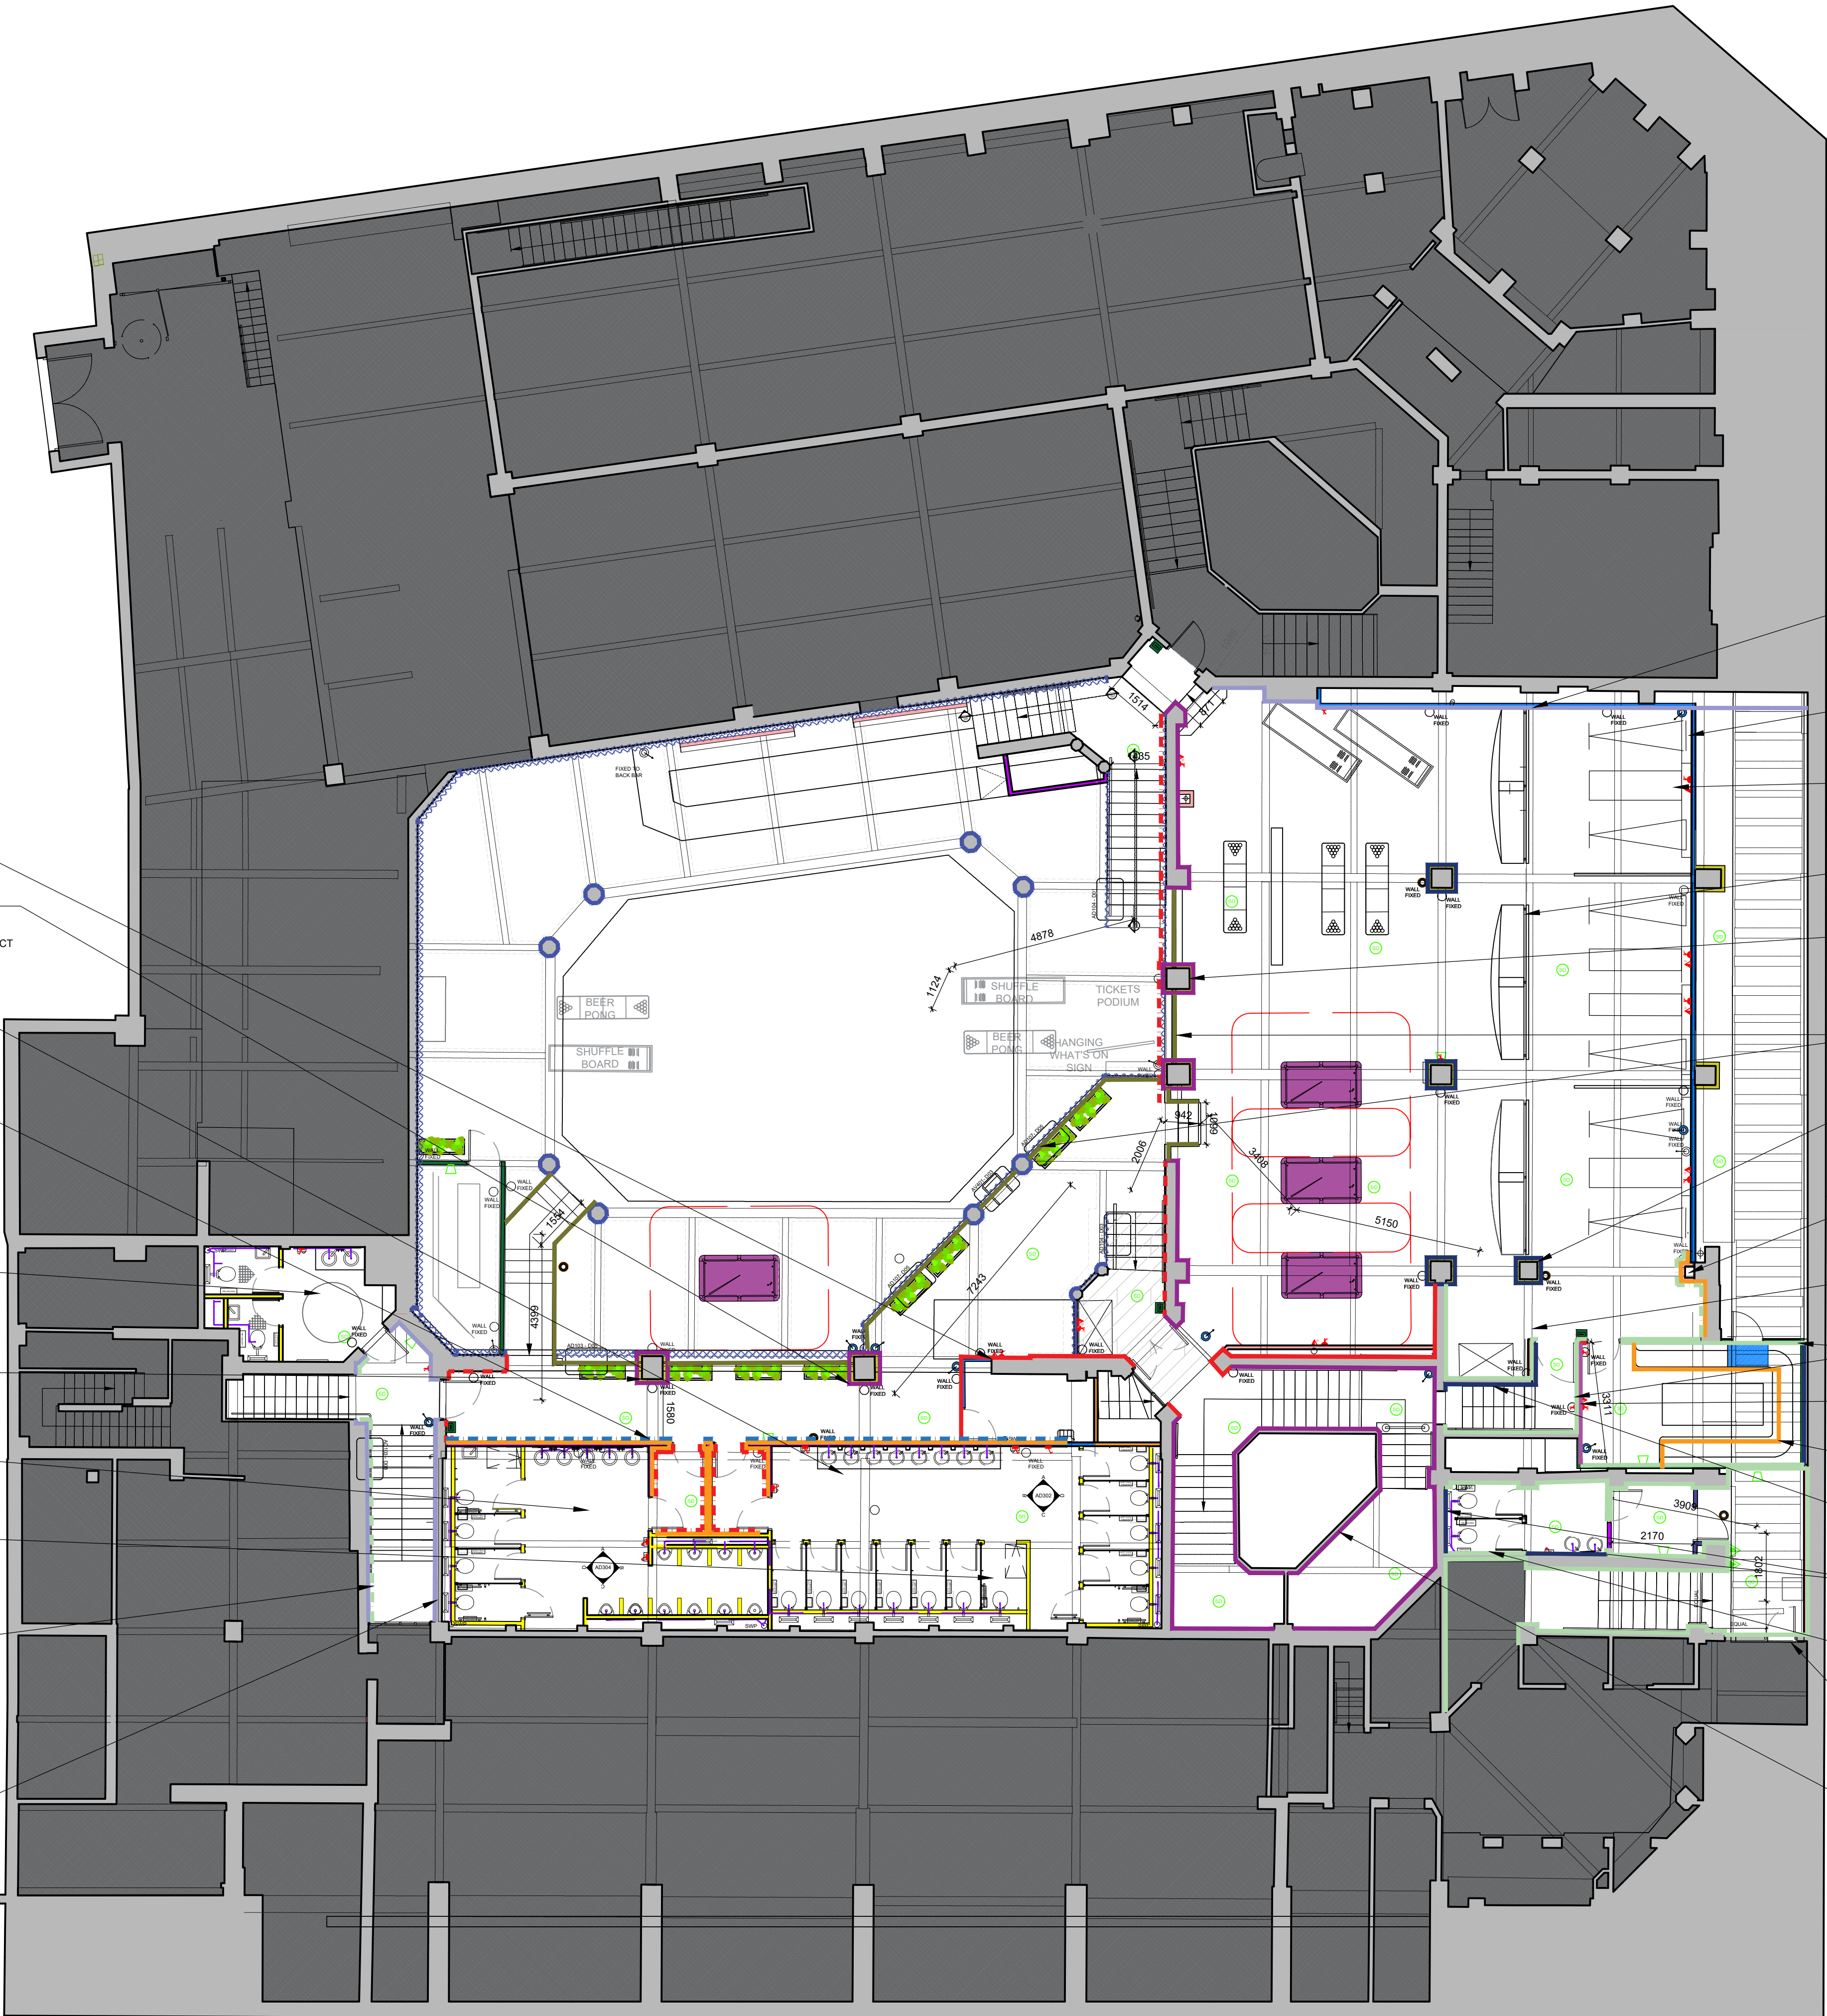

VERTICAL TIMBER  
SLATS PAINTED  
IN COL 5  
BRANDING GREEN

TIMBER T&G PANELLING -  
DARK OAK STAIN  
WALL ABOVE: COL 2 F&B  
ELEPHANT BREATH

FEATURE DARTBOARDS,  
SEE FINISHES DETAILS  
DRAWING AV301

FIXED SEATING  
DETAIL AV303

REINSTATE EXISTING TILES  
TO COLUMNS AND BEAMS IF  
POSSIBLE  
FINISH ON THESE COLUMNS SUBJECT  
TO ACOUSTIC CONSULT

BLACK METAL  
BALUSTRADE

VERTICAL TIMBER  
SLATS PAINTED  
IN COL 4  
LIGHTER BRANDING GREEN

TIMBER T&G PANELLING -  
DARK OAK STAIN  
WALL ABOVE: COL 2 F&B  
ELEPHANT BREATH

T&G AT THE BACK OF THE  
BOOTHES AND BOOTH PLINTH AND  
CAPPING IN FINISH 1  
DARK OAK

COL 2  
ELEPHANT BREATH  
DARK OAK SKIRTING BOARD

FINISH 5  
CORK PANELLING

FIXED SEATING  
PLINTH AND CAPPING IN FINISH 1  
DARK OAK

COL 4 LIGHT BRANDING GREEN  
DARK OAK SKIRTING


COL 4  
LIGHT BRANDING COLOUR

COL 6  
PEBBLE GREY

COL 2  
ELEPHANT BREATH

HERITAGE TILES TO BE EXPOSED,  
MIGHT NEED EXTRA TO COMPLETE

@1:100 scale

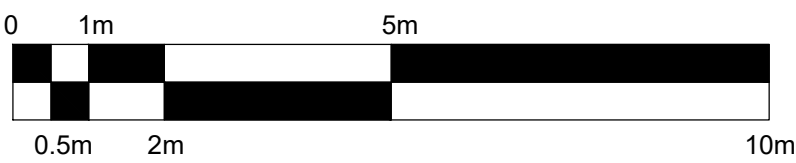

ALL DIMENSIONS TO BE CHECKED  
ON SITE BEFORE CONSTRUCTION

COL 6  
PEBBLE GREY

REINSTATE EXISTING TILES  
TO COLUMNS AND BEAMS IF  
POSSIBLE  
FINISH ON THESE COLUMNS SUBJECT  
TO ACOUSTIC CONSULT

PANELLING IN FINISH 1  
DARK OAK  
WALL ABOVE IN COL 2  
PALE WALNUT

PANELLING IN FINISH 1  
DARK OAK  
WALL ABOVE FINISH 3  
WHITE AND GREEN TILES

VIP TOILETS  
FINISHES: PLEASE SEE  
DRAWING AD305

LADIES TOILETS  
FINISHES: PLEASE SEE  
DRAWING AD301 AND AD302

LADIES TOILETS  
FINISHES: PLEASE SEE  
DRAWING AD301 AND AD302

GENTS TOILETS  
FINISHES: PLEASE SEE  
DRAWING AD303 AND AD304

PANELLING IN COLOUR 5  
BRANDING COLOUR  
WALL ABOVE IN COL 2  
ELEPHANT BREATH

COL 2  
PALE WALNUT

PROPOSED MEZZANINE PLAN  
1:100

SECOND FLOOR  
EASTWATE  
2 CASTLE STREET  
MANCHESTER  
M3 4L2  
TEL: 0161 236 3650  
EMAIL: admin@harrison-ince.co.uk