


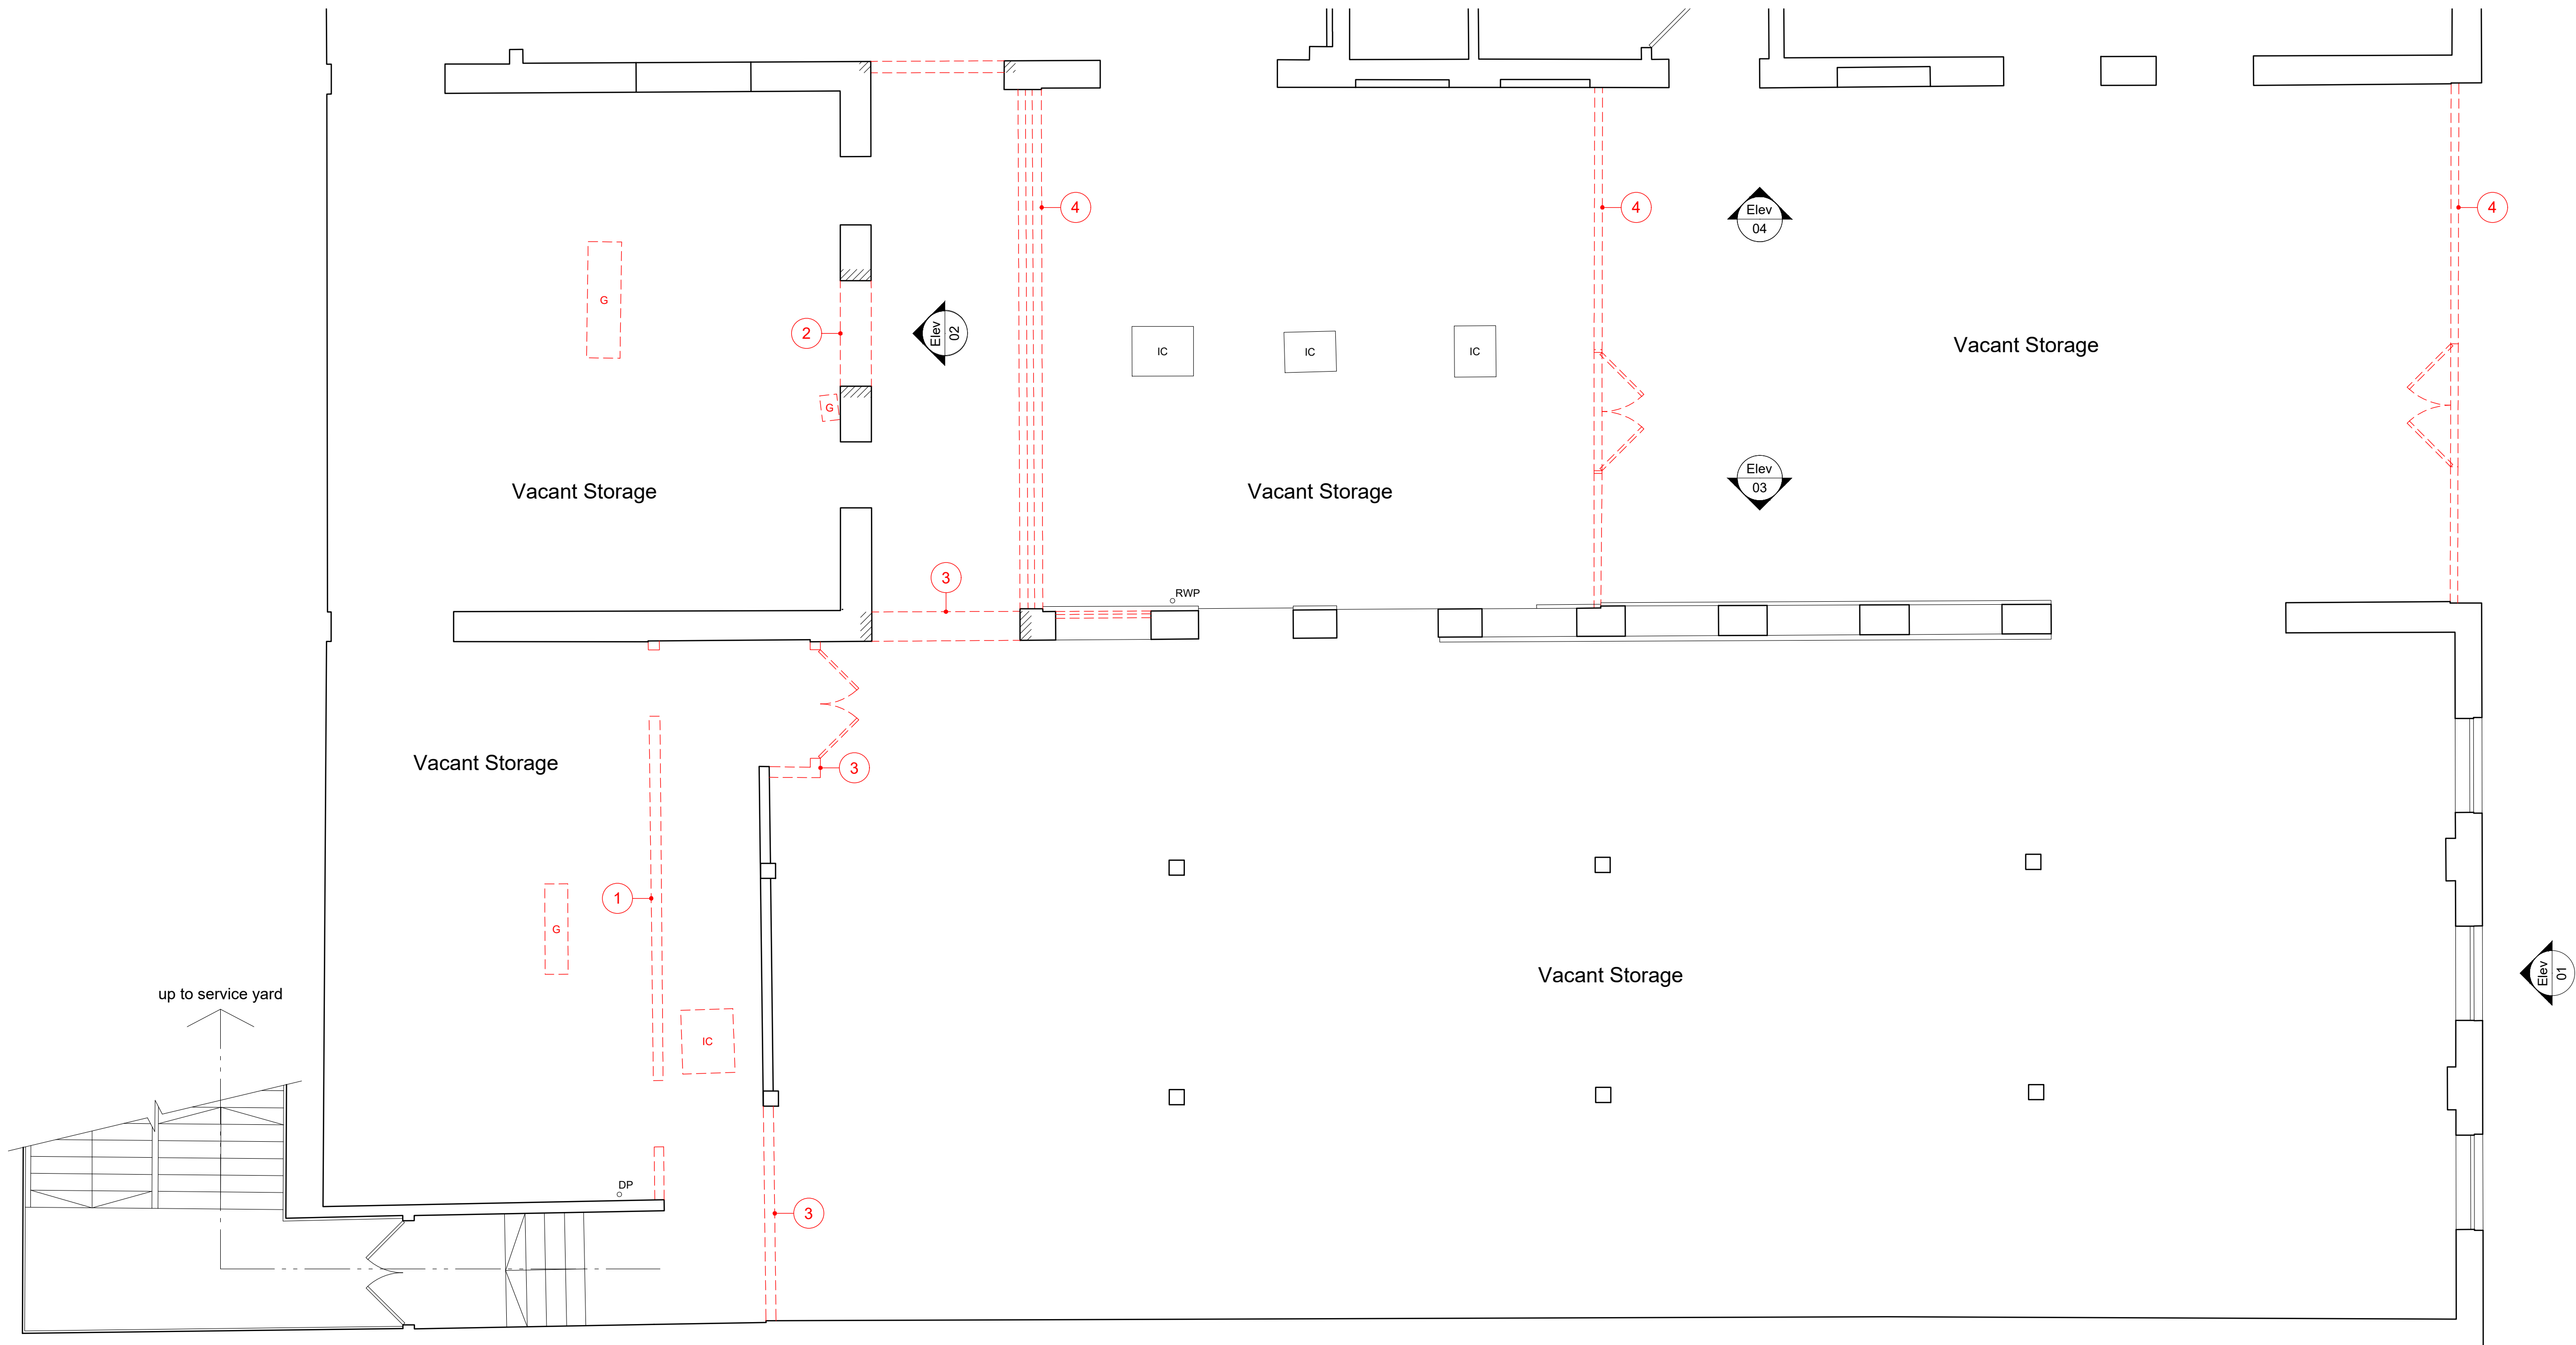

01 GF - Proposed Demolition Plan
1:50

Notes :

- This drawing is the property of Imagineering Global and the copyright is reserved by them. This drawing is not to be copied or disclosed by or to any unauthorised persons without the prior written consent of Imagineering Global.
- This drawing is solely for the purpose of achieving Planning and Building Regulation approvals only and should not be classified as an actual construction drawing.
- Do not scale from this drawing. All dimensions are to be checked on site prior to construction, manufacture of any components and ordering of materials and equipment. Any discrepancies are to be reported to the architect for clarification.
- All materials and workmanship to be in accordance with the current Building Regulations, British Standards and Codes of Practice.
- This drawing is to be read in conjunction with all relevant Architectural, Structural Engineers, Mechanical Engineers, Electrical Engineers and Specialists drawings and specifications.

Materials and Workmanship :

- All materials must comply with British Standards or European Standards, Product Certification Schemes, Quality Assurance Schemes, British Board of Agreement Certificates, Construction Product Directives and Local Authority National Type Approvals.
- All materials should be fixed in strict accordance with manufacturers details and workmanship must be in strict accordance with BS 8000 : Workmanship on Building Sites - Parts : 1 to 16.
- Where materials, products and workmanship are not fully specified or described, they are to be suitable for the purpose stated or inferred and in accordance with recognised good practice.

Building Regulations :

- All work must comply with the current Building Regulations and the technical design and constructional requirements of the current Approved Documents.
- The person carrying out the building works is to liaise with and meet the requirements of the LA Building Control / Certifying Body giving required notices of stages of works as required by the Building Regulations including :
 - Inspection of existing foundations / lintels where required to check suitability to support new storey loadings.
 - Foundation excavations before any concrete is laid.
 - Oversite covering to ground floors before any concrete is laid.
 - Foul and surface water drainage before any pipes are covered over.
 - Structural timbers (upper storey floor joists / beams and roof structure before any coverings are fixed.
 - Completion of building prior to occupation.

GENERAL CONSTRUCTION NOTES :

Demolition and Alterations :

- Existing internal and external walls to be removed as indicated on drawing. Immediate surrounding areas to be made good as necessary.
- New openings in existing walls to be formed or enlarged as indicated on drawing. New lintels / steel beams to be provided in accordance with Structural Engineers details. Immediate surrounding areas to be made good as necessary.

Key:

- ① Existing wall shown dotted to be removed, immediate surrounding area to be made good as necessary.
- ② Section of existing wall shown dotted to be removed and new window opening to be formed as shown, immediate surrounding area to be made good as necessary.
- ③ Section of existing wall shown dotted to be removed and new door opening to be formed as shown, immediate surrounding area to be made good as necessary.
- ④ Existing glazed conservatory frames and structure shown dotted to be removed, immediate surrounding area to be made good as necessary.

rev	description	date	dr by	app by
original	dr by			

**IMAGINEERING
GLOBAL**

The Lodge Studio

123 Manchester Road

Wilmslow : Cheshire : SK9 2JN

T : 0161 236 0678

E : imagine@pauldanson.com

www. pauldanson.com

client
Allied London

project
Stables Tavern Phase 2

drawing
Ground Floor - Proposed Demolition Plan

file reference -	scale 1:50 @ A1
date November 2025	status Stage 4 - Technical
drawing number ST2-(10)-200	revision -