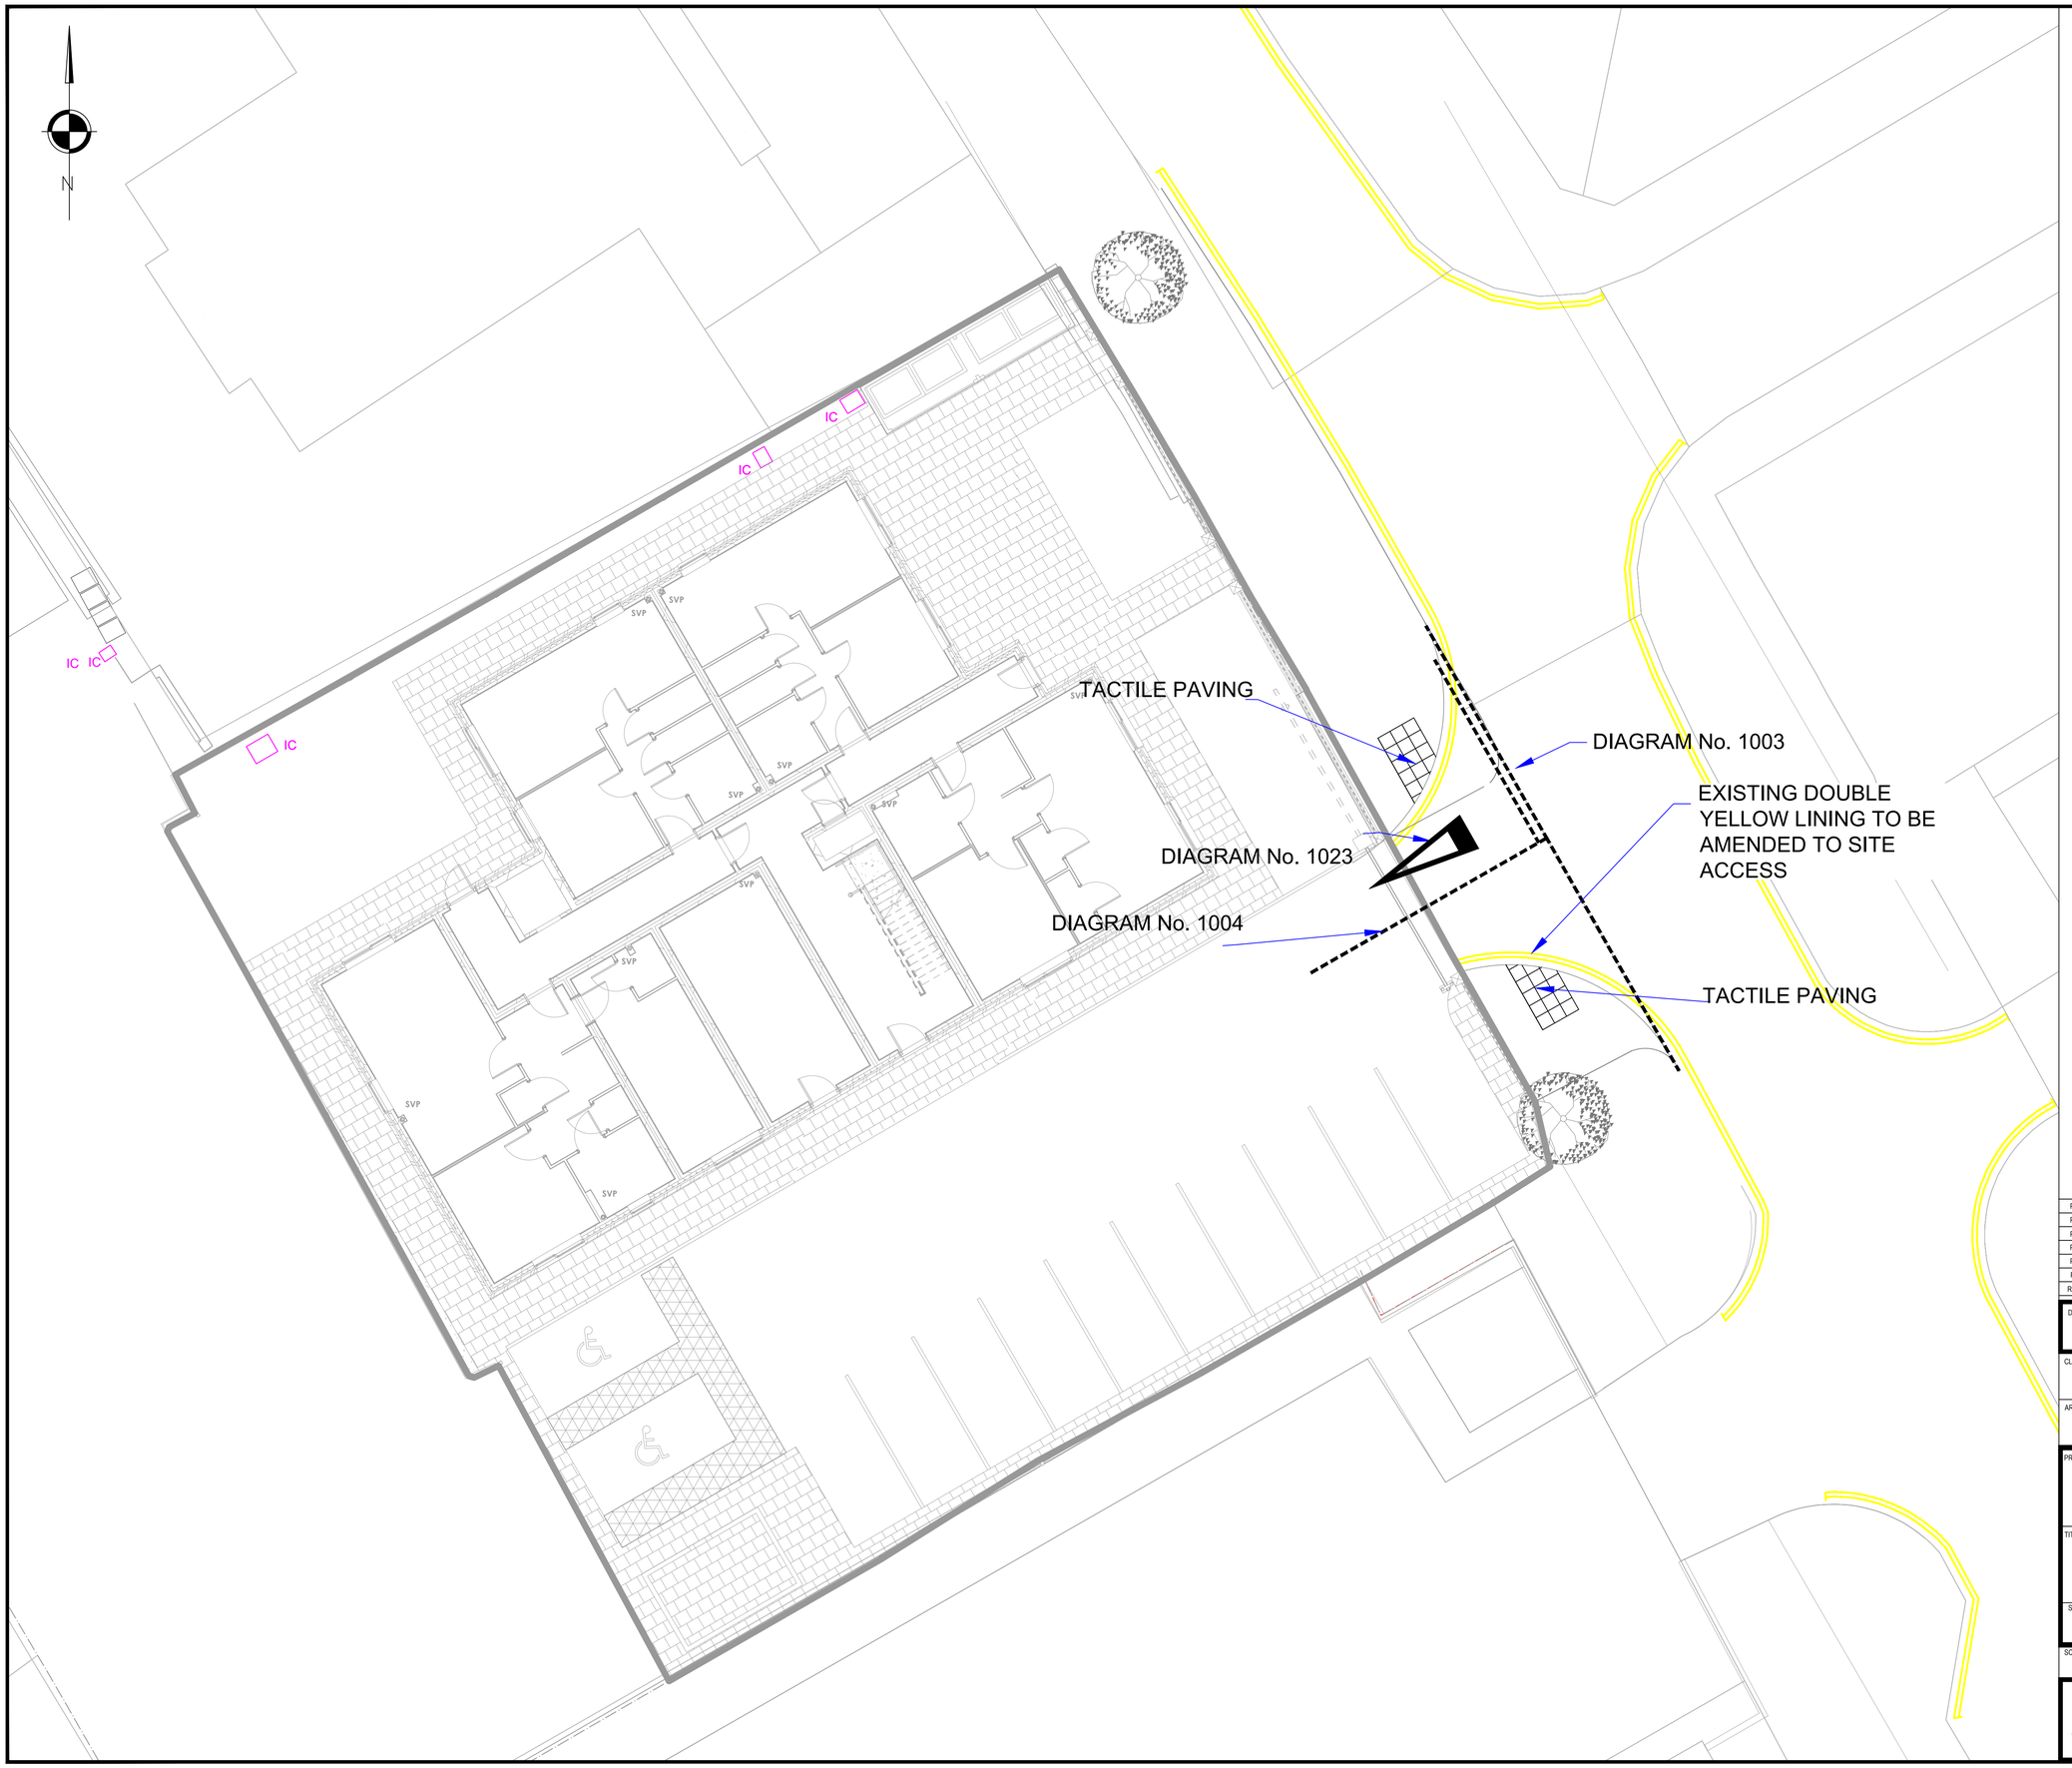

GENERAL NOTES:

VEHICULAR ACCESS TO THE SITE IS PROPOSED FROM WOODHOUSE LANE, VIA AN UPGRADED EXISTING PRIORITY JUNCTION ACCESS. THE UPGRADED ACCESS WILL HAVE 5m WIDE CARRIAGEWAY & 6m KERB RADIUS, THE FOOTWAY ALONG WOODHOUSE LANE WILL BE RESURFACED

REV	DATE	DESCRIPTION	BY	CHK	APP
P6	09.05.2025	DRAWING AMENDED TO LAYOUT CHANGES	JJ	JCM	JCM
P5	07.04.2025	YELLOW LINING AMENDED AROUND SITE ACCESS AS PER MCC REQUEST	JJ	JCM	JCM
P4	13.03.2025	TACTILE CROSSING POINTS MOVED TO AVOID LEVEL DIFFERENCE WITH BACK OF FOOTPATH	JJ	JCM	JCM
P3	14.02.2025	DRAWING UPDATED TO STAGE 5	JJ	JCM	JCM
P2	01.10.2024	ADDITIONAL NOTE ADDED AS PER MANCHESTER CITY COUNCIL COMMENTS	JJ	JCM	JCM
P1	22.09.2021	PRELIMINARY ISSUE	JJ	JCM	JCM

DRAWING STATUS:
PRELIMINARY

CLIENT:
WCHG

ARCHITECT:
ARCUS CONSULTING

PROJECT:
BRITISH LEGION SITE
WYTHENSHAWE

TITLE:
S278 ROAD MARKINGS

STATUS:	PROJECT No.	PROJECT	ORIGINATOR	VOL/SYS	LEVEL	TYPE	ROLE	DRAWING No.	REV:
S5	223-039	BLE - AJP - XX - 00 - DR - **C - 1640**							**P06**

SCALE @ A1:	DESIGNED:	DRAWN:	CHECKED:	APPROVED:	DATE:
1:200	JJ	JJ	JCM	JCM	MAY 2024

AJP consulting engineers
0151 227 1462 info@ajpltd.co.uk 91 Dale Street, Liverpool, L2 2ET