


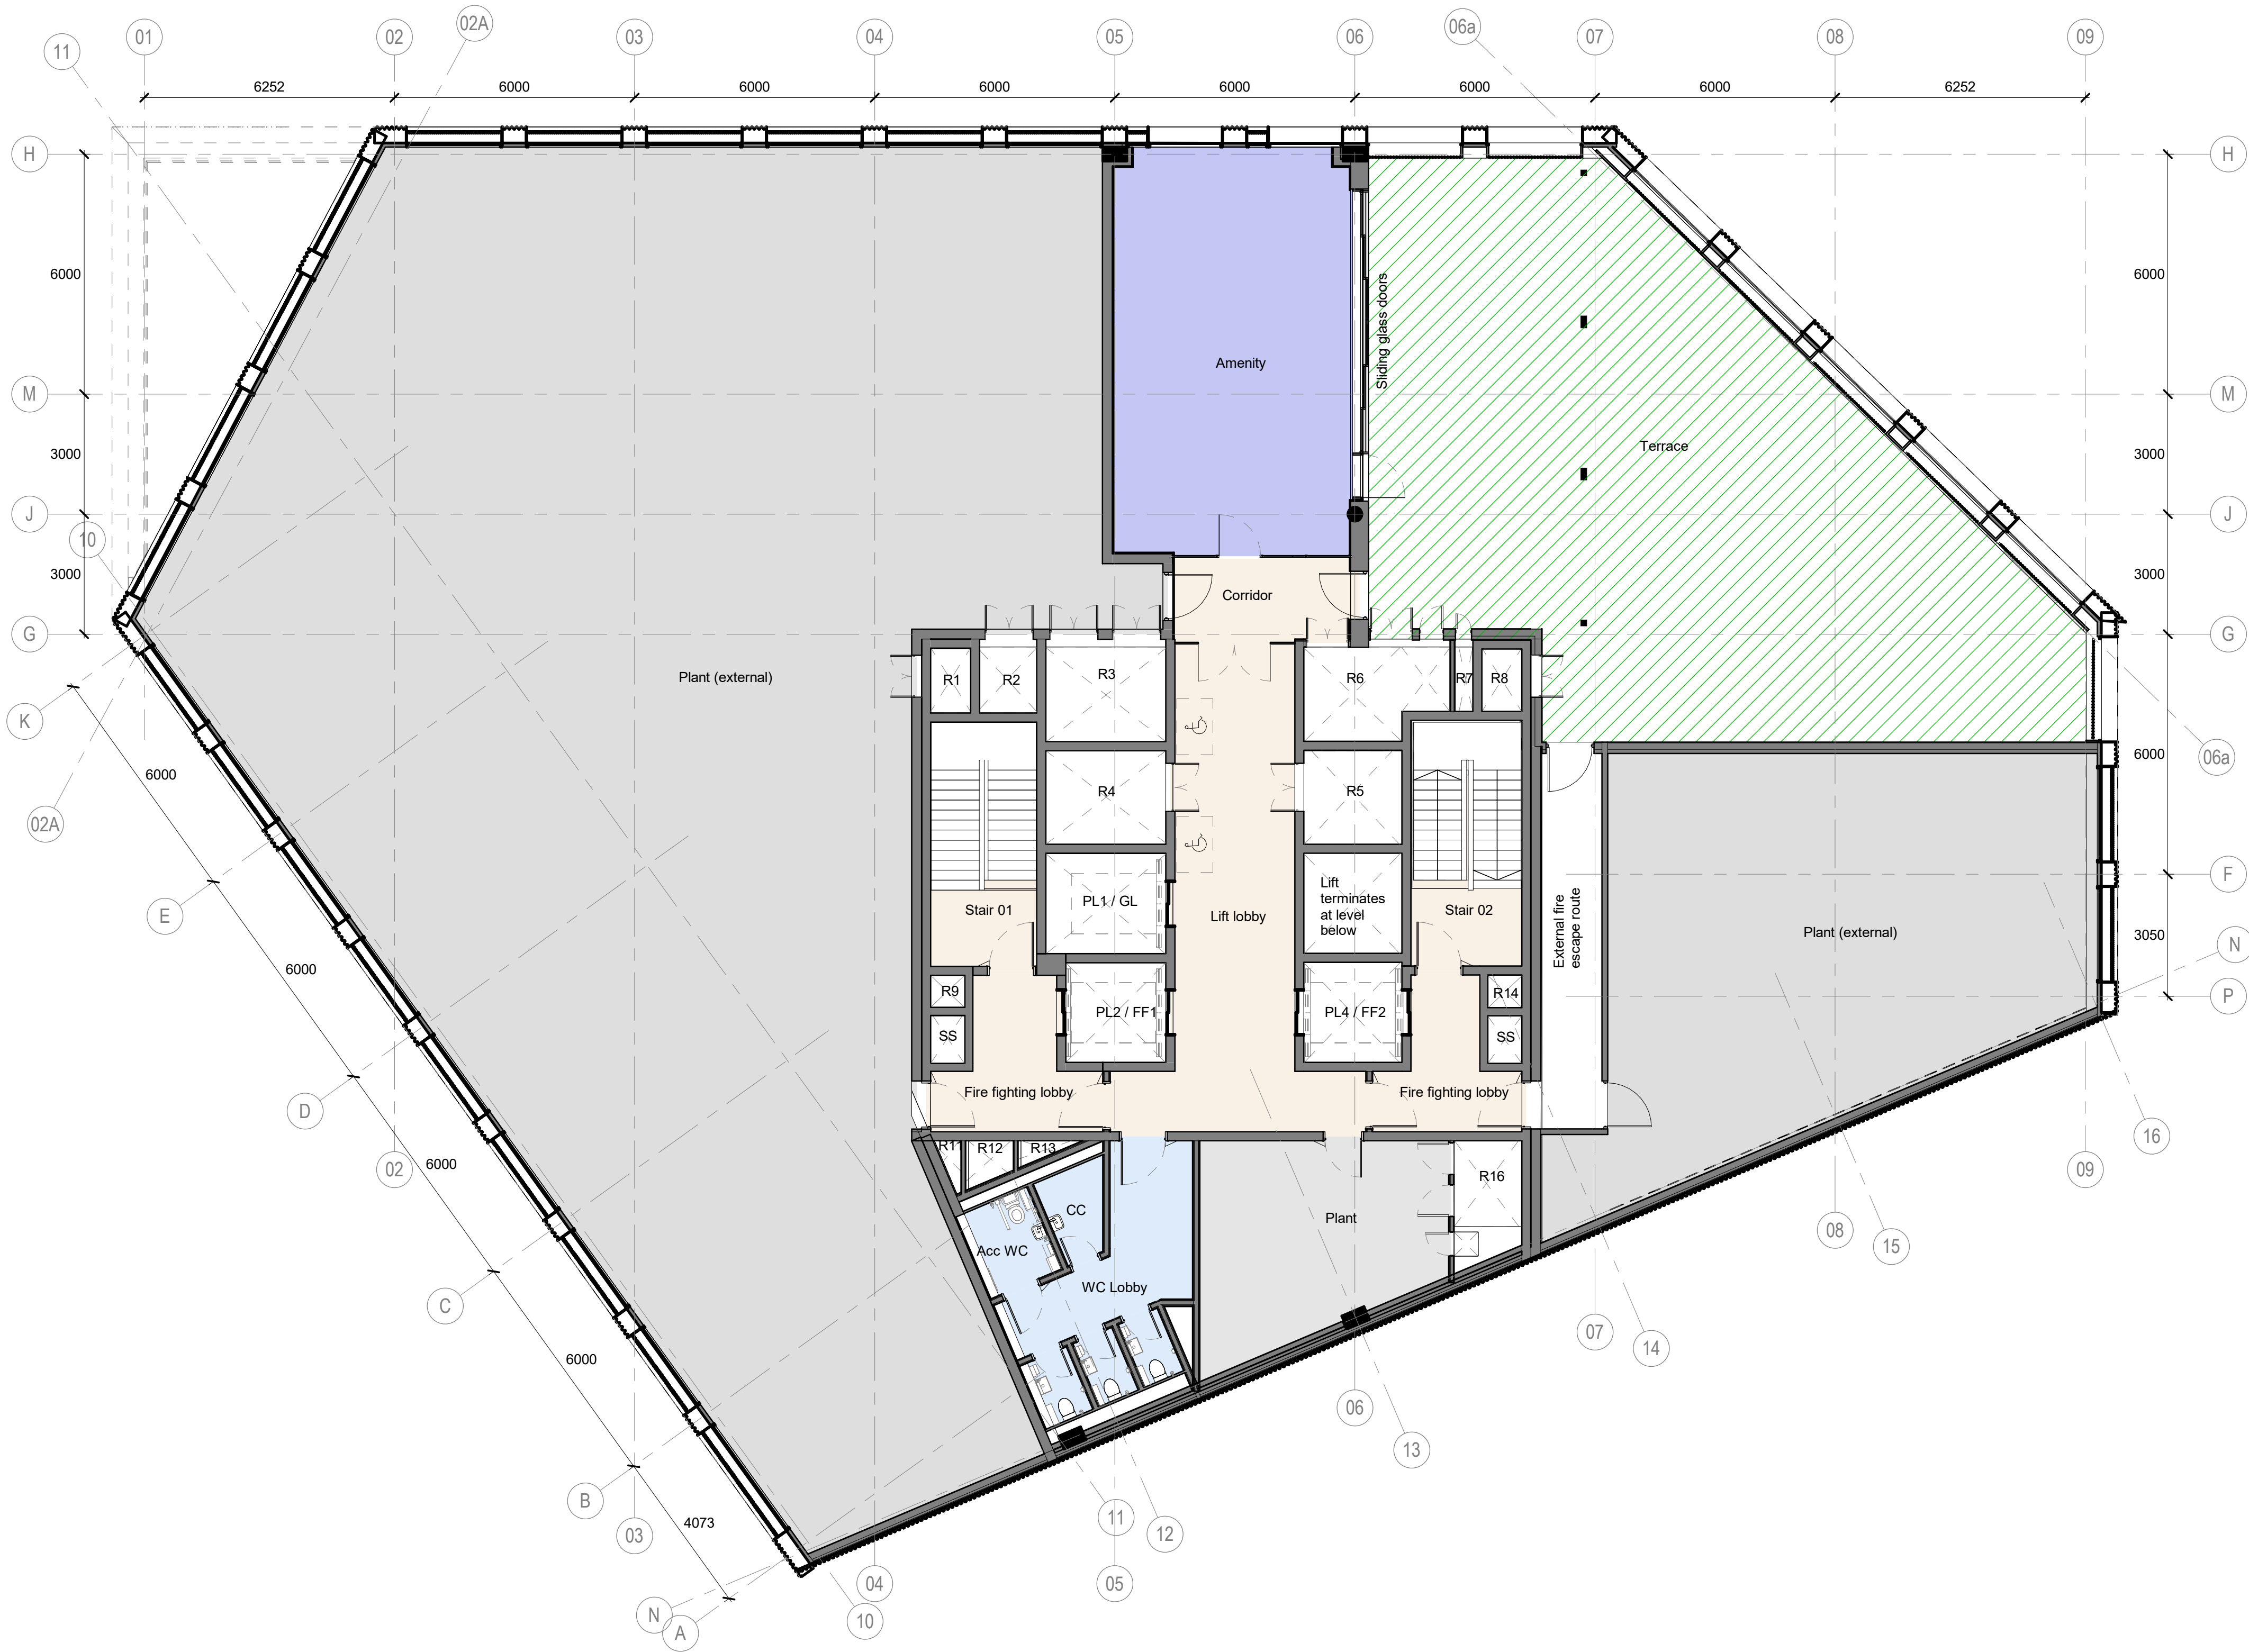

Rev	Date	Revision	By	Chk	Notes
P01	260313	WIP for Draft DAS	DZ	IN	
P02	260325	Issued for planning	DZ	IN	

Key
Entrance Lobby
Retail / F&B Unit
Office
Event space
WCs / Showers
Staff Areas
Circulation
Back of House (BOH)/ Plant Area



BENNETTS ASSOCIATES

38 - 42 Mosley Street, Manchester M2 3AZ
T +44 (0)161 674 0135 • www.bennettsassociates.com
E manchester@bennettsassociates.com
For Bennetts Associates' electronic information issue disclaimer -
www.bennettsassociates.com/informationdisclaimer/

Project
Poulton
Mayfield Poulton Limited

Drawing Title
Planning
Tenth Floor
Proposed

Drawing Number
0196_MAY-BAA-001-10-DR-A-P-110

Scale @ A3
1:200

Scale @ A1
1: 100

Project No. 0196_MAY

Suitability / Revision
P02

Revision Date
260325

YY MM DD