


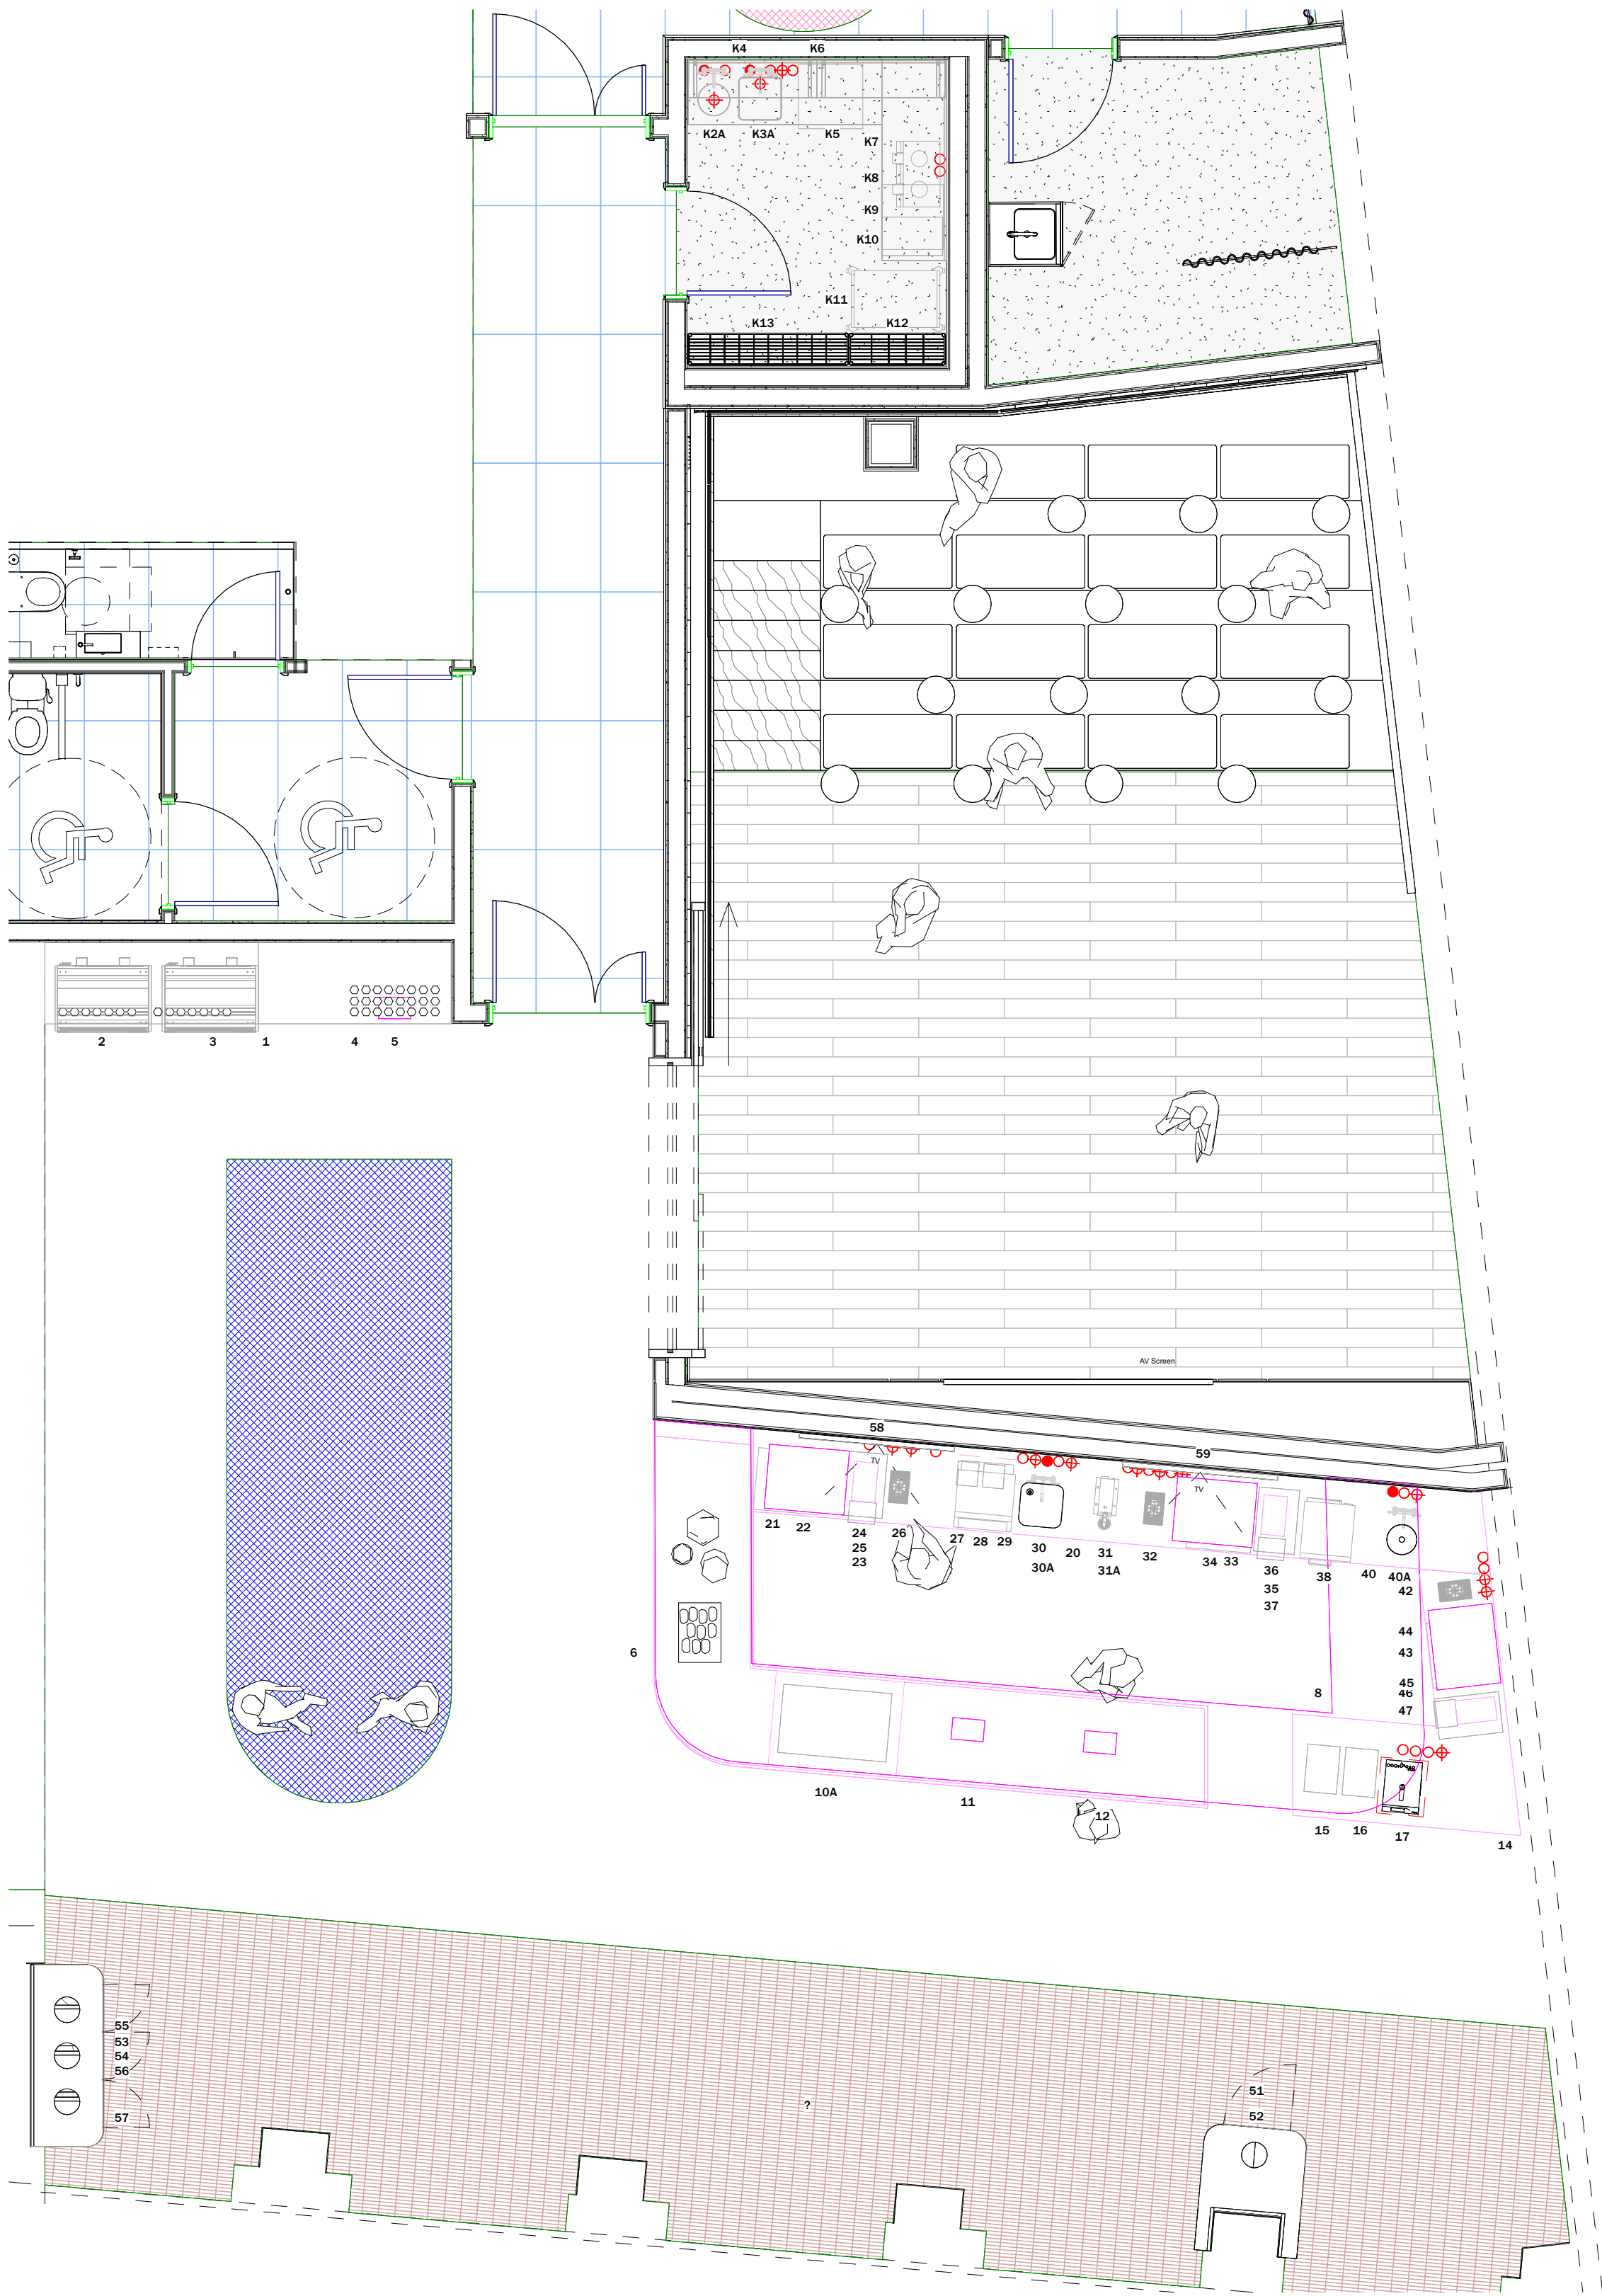

Mechanical Service Schedule - GF

Item No.	Qty	Description	Manufacturer	Model	Hot Water (mm)	Height (mm)	Cold Water (mm)	Height (mm)	Mechanical Notes	Waste (mm)	Height (mm)	Drainage Notes
1	1no.	Grab and go housing with self pay counter	By Others	By Others	-	-	-	-	-	-	-	-
2	1no.	Chilled Multideck	CED	MM600SOHT	-	-	-	-	-	-	-	-
3	1no.	Chilled Multideck	CED	MM600SOHT	-	-	-	-	-	-	-	-
4	1no.	Retail display	Bespoke Fabricator	Bespoke Fabrication	-	-	-	-	-	-	-	-
5	1no.	Self pay till By Others	By Others	By Others	-	-	-	-	-	-	-	-
6	1no.	Serveny counter	By Others	By Others	-	-	-	-	-	-	-	-
8	1no.	Ceiling gantry	By Others	By Others	-	-	-	-	-	-	-	-
10A	1no.	Frost top	Bespoke Fabricator	Bespoke Fabrication	-	-	-	-	-	-	-	-
11	1no.	Till point	By Others	By Others	-	-	-	-	-	-	-	-
12	1no.	Till point	By Others	By Others	-	-	-	-	-	-	-	-
14	1no.	Serveny counter	By Others	By Others	-	-	-	-	-	-	-	-
15	1no.	Coffee Um Dispenser	Marco	Jet Um 1700204	-	-	1x15	400	-	-	-	VIA DRIP TRAY
16	1no.	Coffee Um Dispenser	Marco	Jet Um 1700204	-	-	1x15	400	-	-	-	VIA DRIP TRAY
17	1no.	Hot and Chilled water font	Zip	Hydro Tap Classic Plus H55763200UK	-	-	1x15	400	MIN 1.7 BAR - MAX 5 BAR	1x35	250	-
20	1no.	Back bar counter	By Others	By Others	-	-	-	-	-	-	-	-
21	1no.	Undercounter refrigerator	Williams Refrigeration	HA135SA	-	-	-	-	-	-	-	-
22	1no.	2 group coffee machine	By Others	By Others	-	-	1x15	400	SERVICES TBC BY OTHERS	1x35	250	SERVICES TBC BY OTHERS
23	1no.	Bin to work with knock out drawer	Bespoke Fabricator	Bespoke Fabrication	-	-	-	-	-	-	-	-
24	1no.	Knock out drawer	Bespoke Fabricator	Bespoke Fabrication	-	-	-	-	-	-	-	-
25	1no.	Coffee grinder by Others	By Others	By Others	-	-	-	-	-	-	-	-
26	1no.	Pitcher rinser with drip tray	Bespoke Fabricator	Bespoke Fabrication	-	-	1x15	400	-	1x35	250	1.5M of drain hose.
27	1no.	Undercounter Ice Machine + drain pump	Scotsman	AF 80 AS LAB	-	-	1x22	400	-	1x42	250	-
28	1no.	Bar/Cafe Blender (Silent)	Metcalf	B285 Silent	-	-	-	-	-	-	-	-
29	1no.	Bar/Cafe Blender (Silent)	Metcalf	B285 Silent	-	-	-	-	-	-	-	-
30	1no.	Inset sink	Bespoke Fabricator	Bespoke Fabrication	-	-	-	-	-	1x42	250	-
30A	1no.	Sink Lever arm mixer tap (WRAS)	Mechline	AquaTechnix TX-B-312L	1x15	400	1x15	400	-	-	-	-
31	1no.	Integrated Water Boiler tap	Marco	1000899	-	-	-	-	-	-	-	-
31A	1no.	8tr U/C boiling tank	Marco	MIX UC8	-	-	1x22	400	-	1x35	250	-
32	1no.	Pitcher rinser with drip tray	Bespoke Fabricator	Bespoke Fabrication	-	-	1x15	400	-	1x35	250	1.5M of drain hose.
33	1no.	Undercounter refrigerator	Williams Refrigeration	HA135SA	-	-	-	-	-	-	-	-
34	1no.	2 group coffee machine	By Others	By Others	-	-	1x15	400	SERVICES TBC BY OTHERS	1x35	250	SERVICES TBC BY OTHERS
35	1no.	Bin to work with knock out drawer	Bespoke Fabricator	Bespoke Fabrication	-	-	-	-	-	-	-	-
36	1no.	Knock out drawer	Bespoke Fabricator	Bespoke Fabrication	-	-	-	-	-	-	-	-
37	1no.	Coffee grinder by Others	By Others	By Others	-	-	-	-	-	-	-	-
38	1no.	High Speed oven	Panasonic	NE-SCV3	-	-	-	-	-	-	-	-
40	1no.	Wash hand basin	Bespoke Fabricator	Bespoke Fabrication	-	-	-	-	-	1x35	250	-
40A	1no.	Basin Lever arm mixer tap (WRAS)	Mechline	TX-B-306L	1x15	400	1x15	400	1.5-5 MAX WATER PRESSURE	-	-	-
42	1no.	Pitcher rinser with drip tray	Bespoke Fabricator	Bespoke Fabrication	-	-	1x15	400	-	1x35	250	1.5M of drain hose.
43	1no.	Undercounter refrigerator	Williams Refrigeration	HA135SA	-	-	-	-	-	-	-	-
44	1no.	2 group coffee machine	By Others	By Others	-	-	1x15	400	SERVICES TBC BY OTHERS	1x35	250	SERVICES TBC BY OTHERS
45	1no.	Bin to work with knock out drawer	Bespoke Fabricator	Bespoke Fabrication	-	-	-	-	-	-	-	-
46	1no.	Knock out drawer	Bespoke Fabricator	Bespoke Fabrication	-	-	-	-	-	-	-	-
47	1no.	Coffee grinder by Others	By Others	By Others	-	-	-	-	-	-	-	-
51	1no.	Coffee finishing counter	Bespoke Fabricator	Bespoke Fabrication	-	-	-	-	-	-	-	-
52	1no.	Slim Jim bin, 60L	EAIS	WBSJ60	-	-	-	-	-	-	-	-
53	1no.	Recycling counter	Bespoke Fabricator	Bespoke Fabrication	-	-	-	-	-	-	-	-
54	1no.	Liquid waste collector	Bespoke Fabricator	Bespoke Fabrication	-	-	-	-	-	-	-	-
55	1no.	Slim Jim bin, 60L	EAIS	WBSJ60	-	-	-	-	-	-	-	-
56	1no.	Slim Jim bin, 60L	EAIS	WBSJ60	-	-	-	-	-	-	-	-
57	1no.	Slim Jim bin, 60L	EAIS	WBSJ60	-	-	-	-	-	-	-	-
58	1no.	Digital Menu Board	TBC	TBC	-	-	-	-	-	-	-	-
59	1no.	Digital Menu Board	TBC	TBC	-	-	-	-	-	-	-	-
K1	1no.	Bench unit	Bespoke Fabricator	Bespoke Fabrication	-	-	-	-	-	-	-	-
K2	1no.	Inset wash hand basin	Bespoke Fabricator	Bespoke Fabrication	-	-	-	-	-	1x35	250	-
K2A	1no.	Basin Lever arm mixer tap (WRAS)	Mechline	TX-B-306L	1x15	400	1x15	400	1.5-5 MAX WATER PRESSURE	-	-	-
K3	1no.	Inset sink	Bespoke Fabricator	Bespoke Fabrication	-	-	-	-	-	1x42	250	-
K3A	1no.	Sink Lever arm mixer tap (WRAS)	Mechline	AquaTechnix TX-B-312L	1x15	400	1x15	400	-	-	-	-
K4	1no.	Two tier wall shelving	Bespoke Fabricator	Bespoke Fabrication	-	-	-	-	-	-	-	-
K5	1no.	Undercounter Dishwasher with softener (500mm)	Classeq	C500WS	-	-	1x22	400	-	1x35	250	-
K6	1no.	Two tier wall shelving	Bespoke Fabricator	Bespoke Fabrication	-	-	-	-	-	-	-	-
K7	1no.	Bench unit	Bespoke Fabricator	Bespoke Fabrication	-	-	-	-	-	-	-	-
K8	1no.	Twin coffee brewer	Marco	Jet 6 Twin	-	-	1x22	400	-	-	-	VIA DRIP TRAY
K9	1no.	Undercounter refrigerator	Williams Refrigeration	HA135SA	-	-	-	-	-	-	-	-
K10	1no.	Chilled and Sparkling water bottler	ZIP	HC201T80	-	-	1x15	400	-	-	-	VIA DRIP TRAY
K11	1no.	General purpose trolley	TBC	TBC	-	-	-	-	-	-	-	-
K12	1no.	Chrome storage racking	EAIS	EZC-4-3x9	-	-	-	-	-	-	-	-
K13	1no.	Chrome storage racking	EAIS	EZC-4-3x15	-	-	-	-	-	-	-	-

EQUIPMENT BY OTHERS

Equipment (Client Supply / Existing / By Others)

MECHANICAL SERVICES / SYMBOLS

ALLOCATION	KEY	DESCRIPTION
1	●	HOT WATER CONNECTION
2	○	COLD WATER CONNECTION
3	⊕	WASTE CONNECTION
4	⊕	STUB STACK
5	⊕	TRAPPED TUNDISH
6	⊕	FLOOR GULLY WITH GRATING
7	⊕	FLOOR GULLY WITH TUNDISH
8	⊕	GAS SUPPLY TERMINATED WITH ISOLATION VALVE

WATER CONSUMPTION / FLOW RATE TARGETS
TAPS (WRAS APPROVED): 12 LITRES / MIN AT 3 BAR
PRE RINSE (WRAS APPROVED): 8 LITRES / MIN AT 3 BAR
OTHER APPLIANCES: REFER TO DATA SHEETS

P01	01/12/25	FIRST ISSUE	JC
REV.	DATE	DESCRIPTION	BY

PROJECT

BNYM

TITLE

Level 00

Mechanical Services

C&C Catering Equipment Ltd
Quarry Buildings, Hill Road
Eccleston, Chester CH4 9HQ
TEL: 01244 625170
cad@cateringequipment.com
www.cateringequipment.com

JOB NO.	6577	DATE	01/12/25
DESIGNER	JC	CHECKER	JPM
SCALE	As indicated	SHEET SIZE	A1

DRAWING NO.	REVISION
BNYM-CCC-ZZ-00-DR-CA-000003	P01

DRAWING BASED ON	
ARCHITECT DRAWING NO.	REVISION
BNYM-TPB-ZZ-00-DR-ID-201001	C01
CONSULTANT DRAWING NO.	REVISION
BNYM-RDA-XX-00-DR-CA-100000	C01

DRAWING STATUS
FOR APPROVAL