


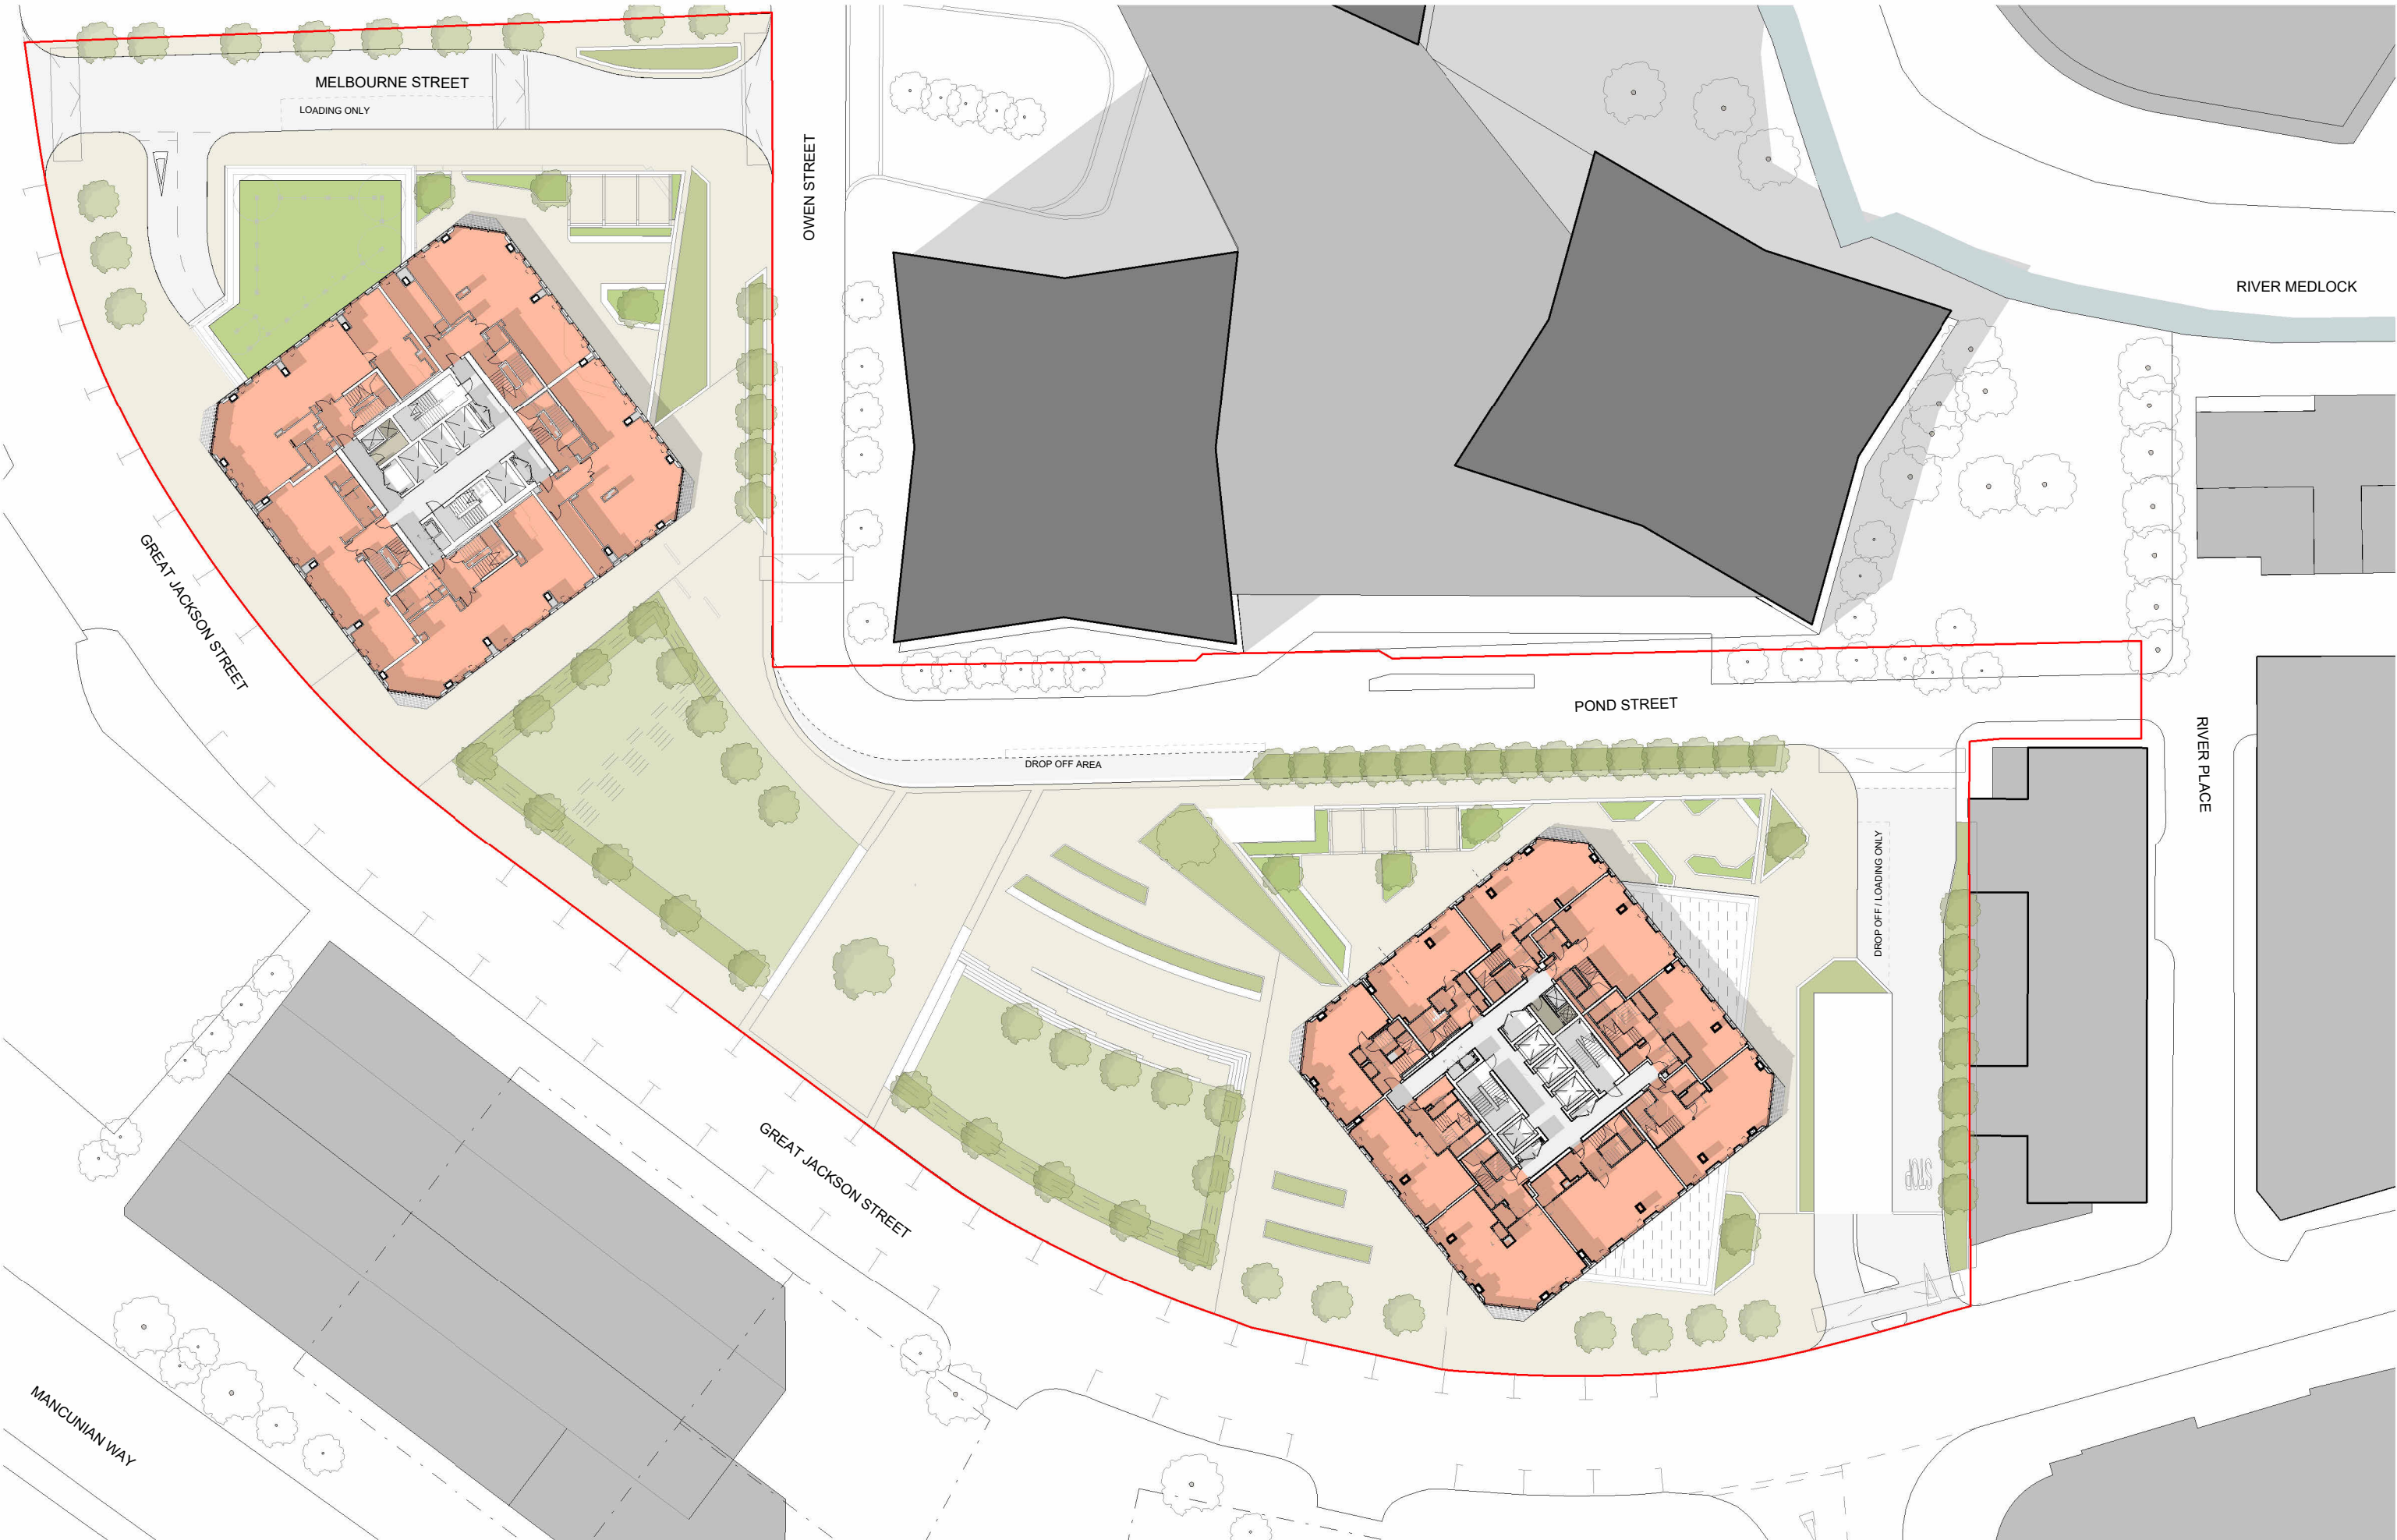

This drawing is copyright
Do not scale off dimensions.
All dimensions to be checked on
site by contractor.
Contractor to report any
dimensional discrepancies,
errors or omissions prior to
commencing on site.

NOTE:

Staff & BOH	Cycle store	1 Bed Apartment
Amenity	Plant	2 Bed Apartment
Residential FOH		3 Bed Apartment
Refuse		Duplex Apartment

Revisions

Rev	Date	Description
P01	29-10-2021	Planning Submission
P02	04-11-2021	Landscape update
P03	18-07-2023	NMA Updates
P04	27-03-2026	F1 Penthouse update

Project Information

Project Title	Great Jackson Street - Plot F Manchester
Status	Planning Issue

Drawing Information

Drawing Title	Site Wide Lower Duplex Level Level 49
Project No	10334
Scale	1 : 500 @ A3
SHP Drawing Code	10334-Z1-SHP-G100-PL-49-B5D801
Revision	P04

simphonhaugh

Manchester
+44 (0)161 835 2345

London
+44 (0)20 7549 4000

© SimpsonHaugh and Partners 2020