



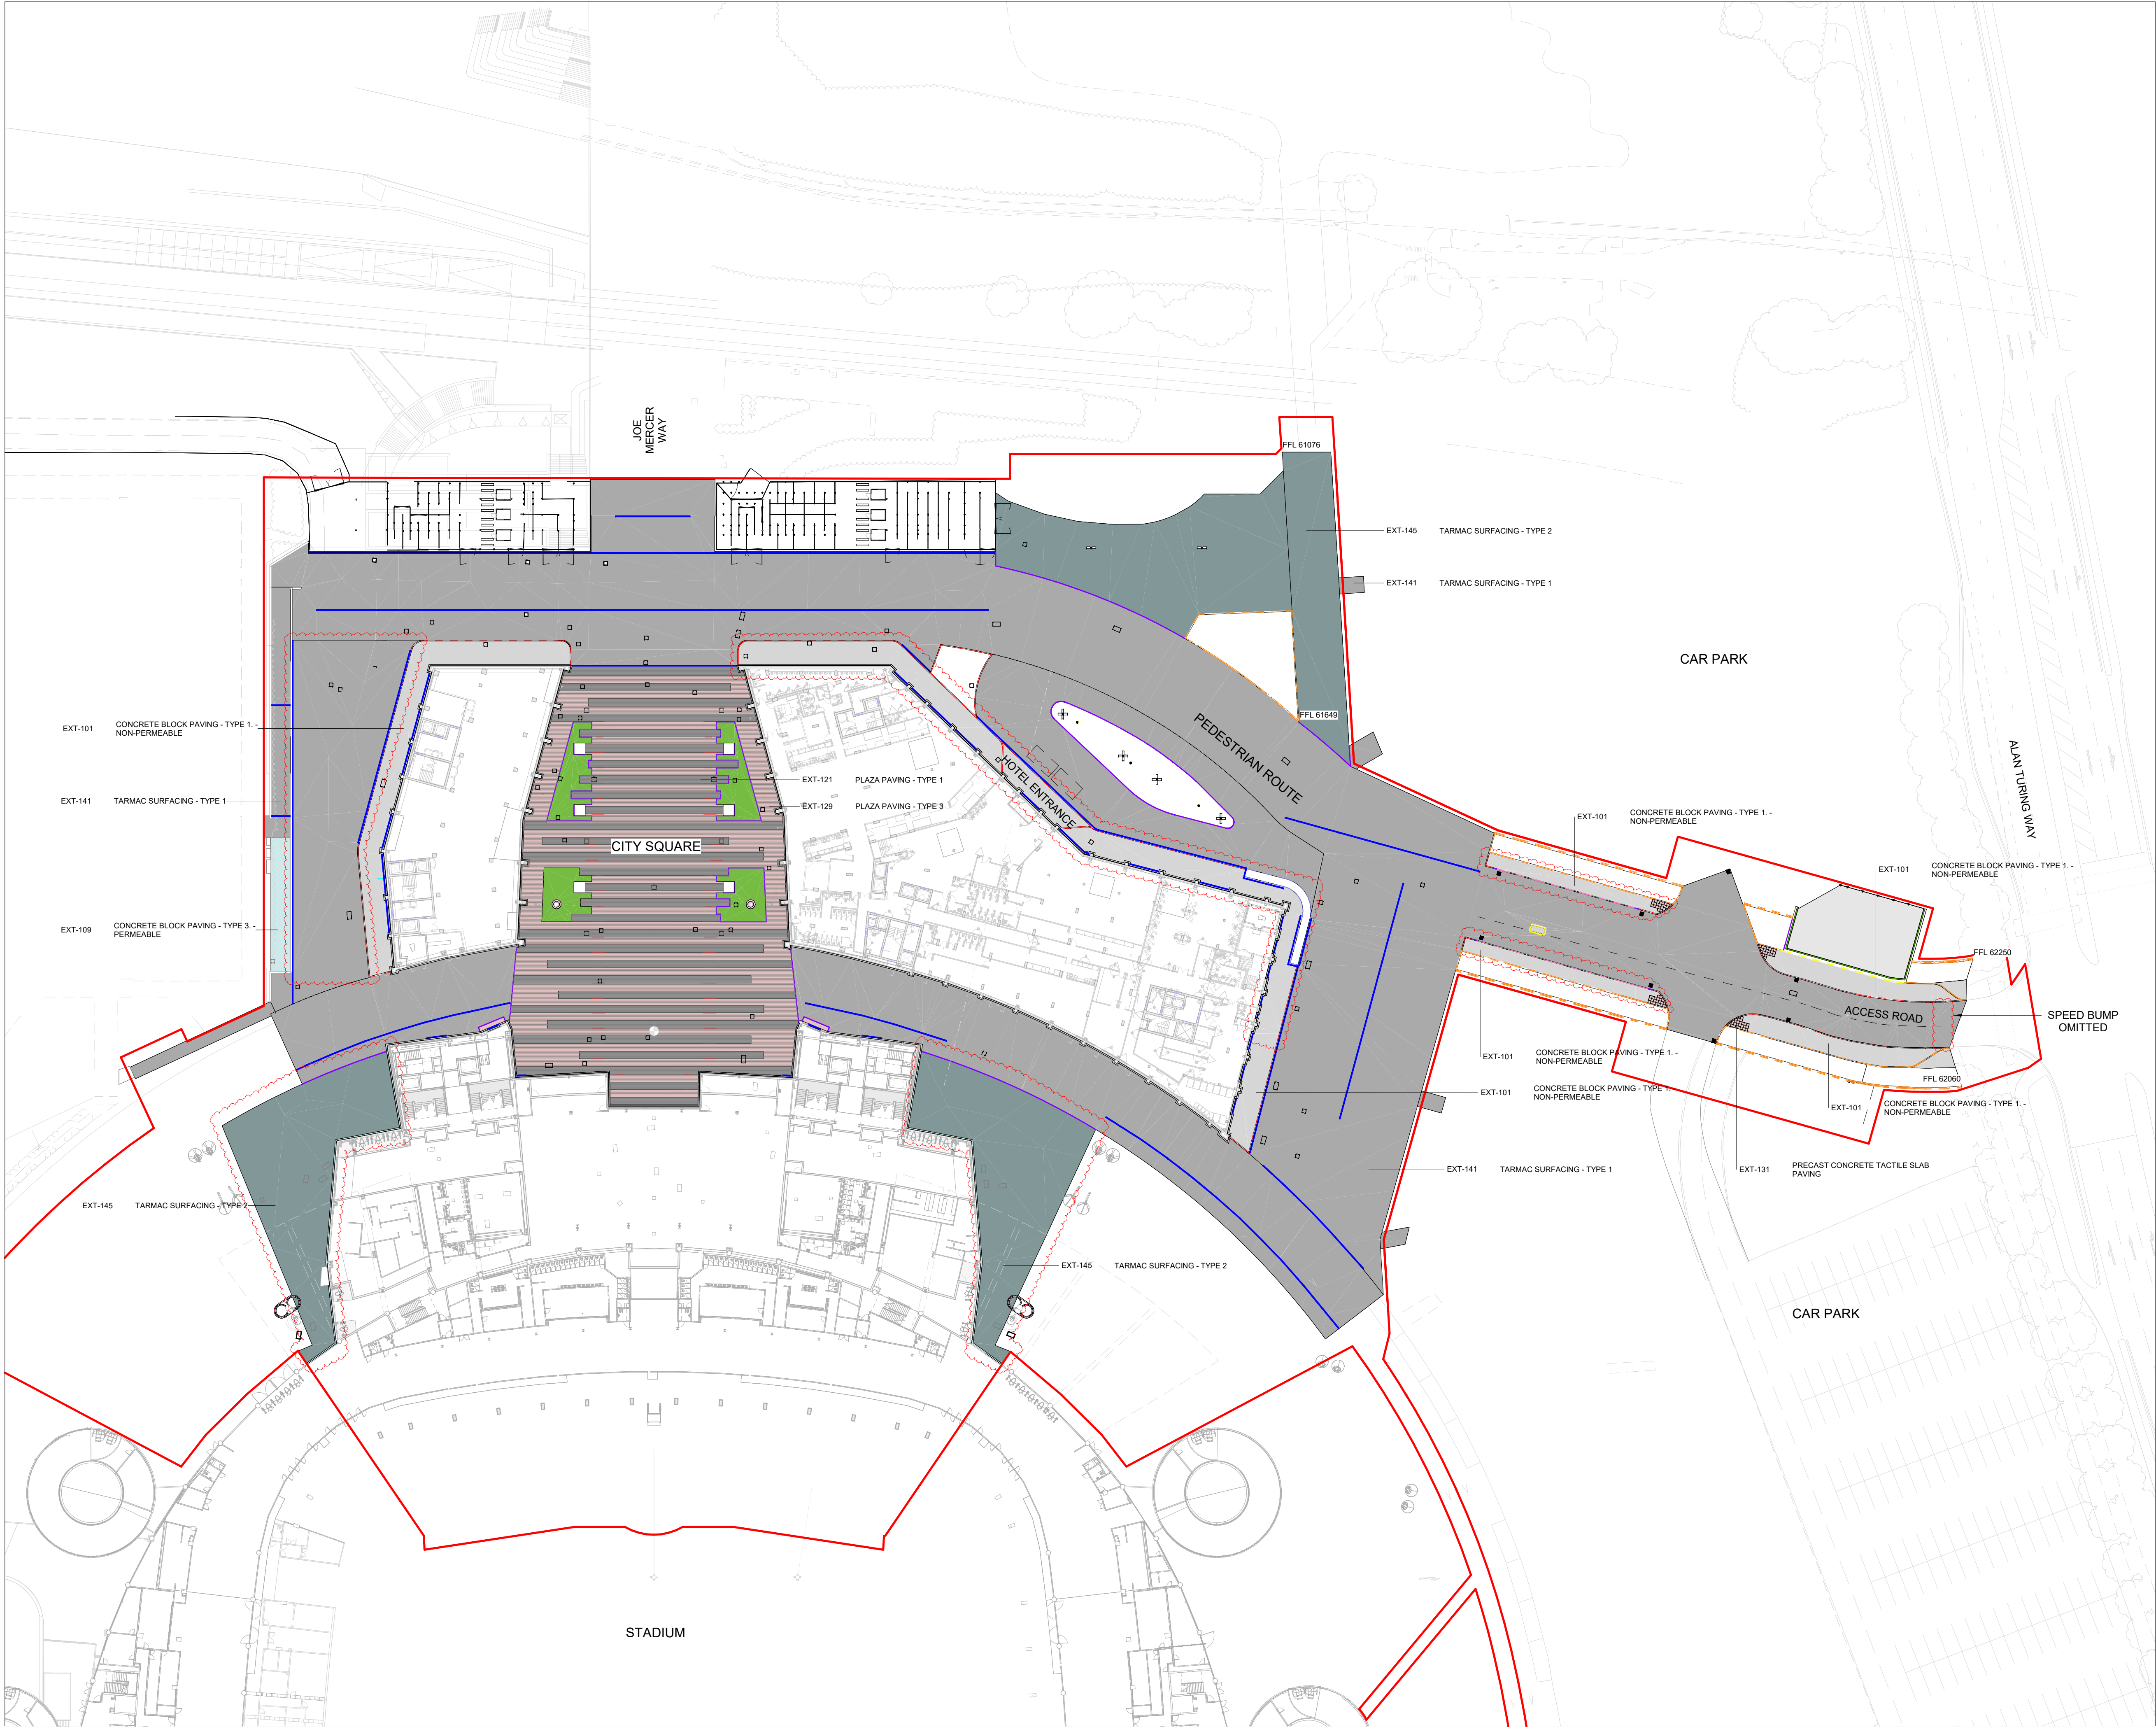

REVISIONS		
REV	DATE	DESCRIPTION
P00	28.05.23	ISSUED FOR STAGE 4
P01	20.07.23	DISCIPLINE CHANGED FROM "A" TO "L"
P02	02.02.24	ISSUED FOR STAGE 4 UPDATE
C01	01.05.24	ISSUED FOR CONSTRUCTION
C02	10.01.25	ISSUED FOR CONSTRUCTION

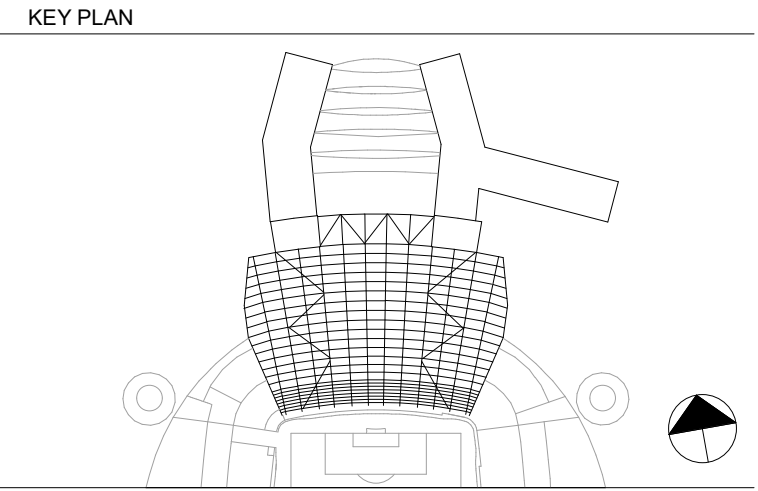

- KEY
- PROJECT PLANNING BOUNDARY
 - EXT-121/EXT-125 PLAZA PAVING - TYPE 1 & 2 (NON-PERMEABLE)
 - EXT-129/EXT-133 PLAZA PAVING - TYPE 3 & 4 (NON-PERMEABLE)
 - EXT-101/EXT-105 CONCRETE BLOCK PAVING - TYPE 1 & 2 (NON-PERMEABLE)
 - EXT-109/EXT-113 CONCRETE BLOCK PAVING - TYPE 3 & 4 (PERMEABLE)
 - EXT-141 TARMAC SURFACING - TYPE 1 (NON-PERMEABLE)
 - EXT-145 TARMAC SURFACING - TYPE 2 (PERMEABLE)
 - EXT-131 PRECAST CONCRETE TACTILE SLAB PAVING (NON-PERMEABLE)
 - EXT-151 ARTIFICIAL TURF (NON-PERMEABLE)
 - EXT-201 PRECAST CONCRETE KERBS - FLUSH
 - CYCLE DEMARCATION KERB
 - CYCLE KERB - TRANSITION TO 120x150 BULLNOSE
 - EXT-209 PRECAST CONCRETE KERBS - RAISED
 - EXT-211 PRECAST CONCRETE KERBS - ACCESS
 - EXT-313 METAL PLANTER
 - ROAD MARKING
 - EXT-341 EXTERNAL FLOOR BOXES
 - EXT-811 MANHOLE COVER
 - EXT-221 METAL EDGINGS
 - EXT-801 CHANNEL DRAIN - TYPE 1
 - EXT-819 DRAINAGE GULLY - TYPE 2

NOTE: DRAINAGE DESIGN REFER TO CIVIL ENGINEER'S DRAINAGE STRATEGY
1:500
0 5 10 15 20 40
m



© COPYRIGHT. ALL RIGHTS RESERVED
THIS WORK IS COPYRIGHT AND CANNOT BE REPRODUCED OR COPIED IN ANY FORM OR BY ANY OTHER MEANS (GRAPHIC, ELECTRONIC OR MECHANICAL, INCLUDING PHOTOCOPYING) WITHOUT THE WRITTEN PERMISSION OF POPULOUS ANY LICENSE, EXPRESS OR IMPLIED, TO USE THIS DOCUMENT FOR ANY PURPOSE WHATSOEVER IS RESTRICTED TO THE TERMS OF THE AGREEMENT OR IMPLIED AGREEMENT BETWEEN POPULOUS AND THE INSTRUCTING PARTY.
USE FIGURED DIMENSIONS IN PREFERENCE TO SCALED. CHECK ALL DIMENSIONS ON SITE BEFORE FABRICATION OR SETTING OUT.

ARCHITECT
POPULOUS
14 BLADES COURT | DEODAR ROAD | LONDON | SW15 2NU | UNITED KINGDOM
TELEPHONE +44 (0)20 8874 7566 FACSIMILE +44 (0)20 8874 7470
ALL PRODUCTION & INTELLECTUAL PROPERTY RIGHTS RESERVED © POPULOUS 2009

PROJECT NAME
MCFC - NORTH EXPANSION
DRAWING TITLE
**LANDSCAPE
HARD LANDSCAPE PLAN
LEVEL 00**

STATUS		RIBA STAGE			PROJECT NO.		
A5		5			4348		
DATE			SCALE		SIZE		
28/02/23			1 : 500		A1		
DRAWN	CHECKED	APPROVED					
SA	TJ	MT					
PROJECT	ORIGIN	ZONE	LEVEL	TYPE	ROLE	DRAWING	REV
NSE-POP-ZZ- 00 -DP- L - 000602							C0