


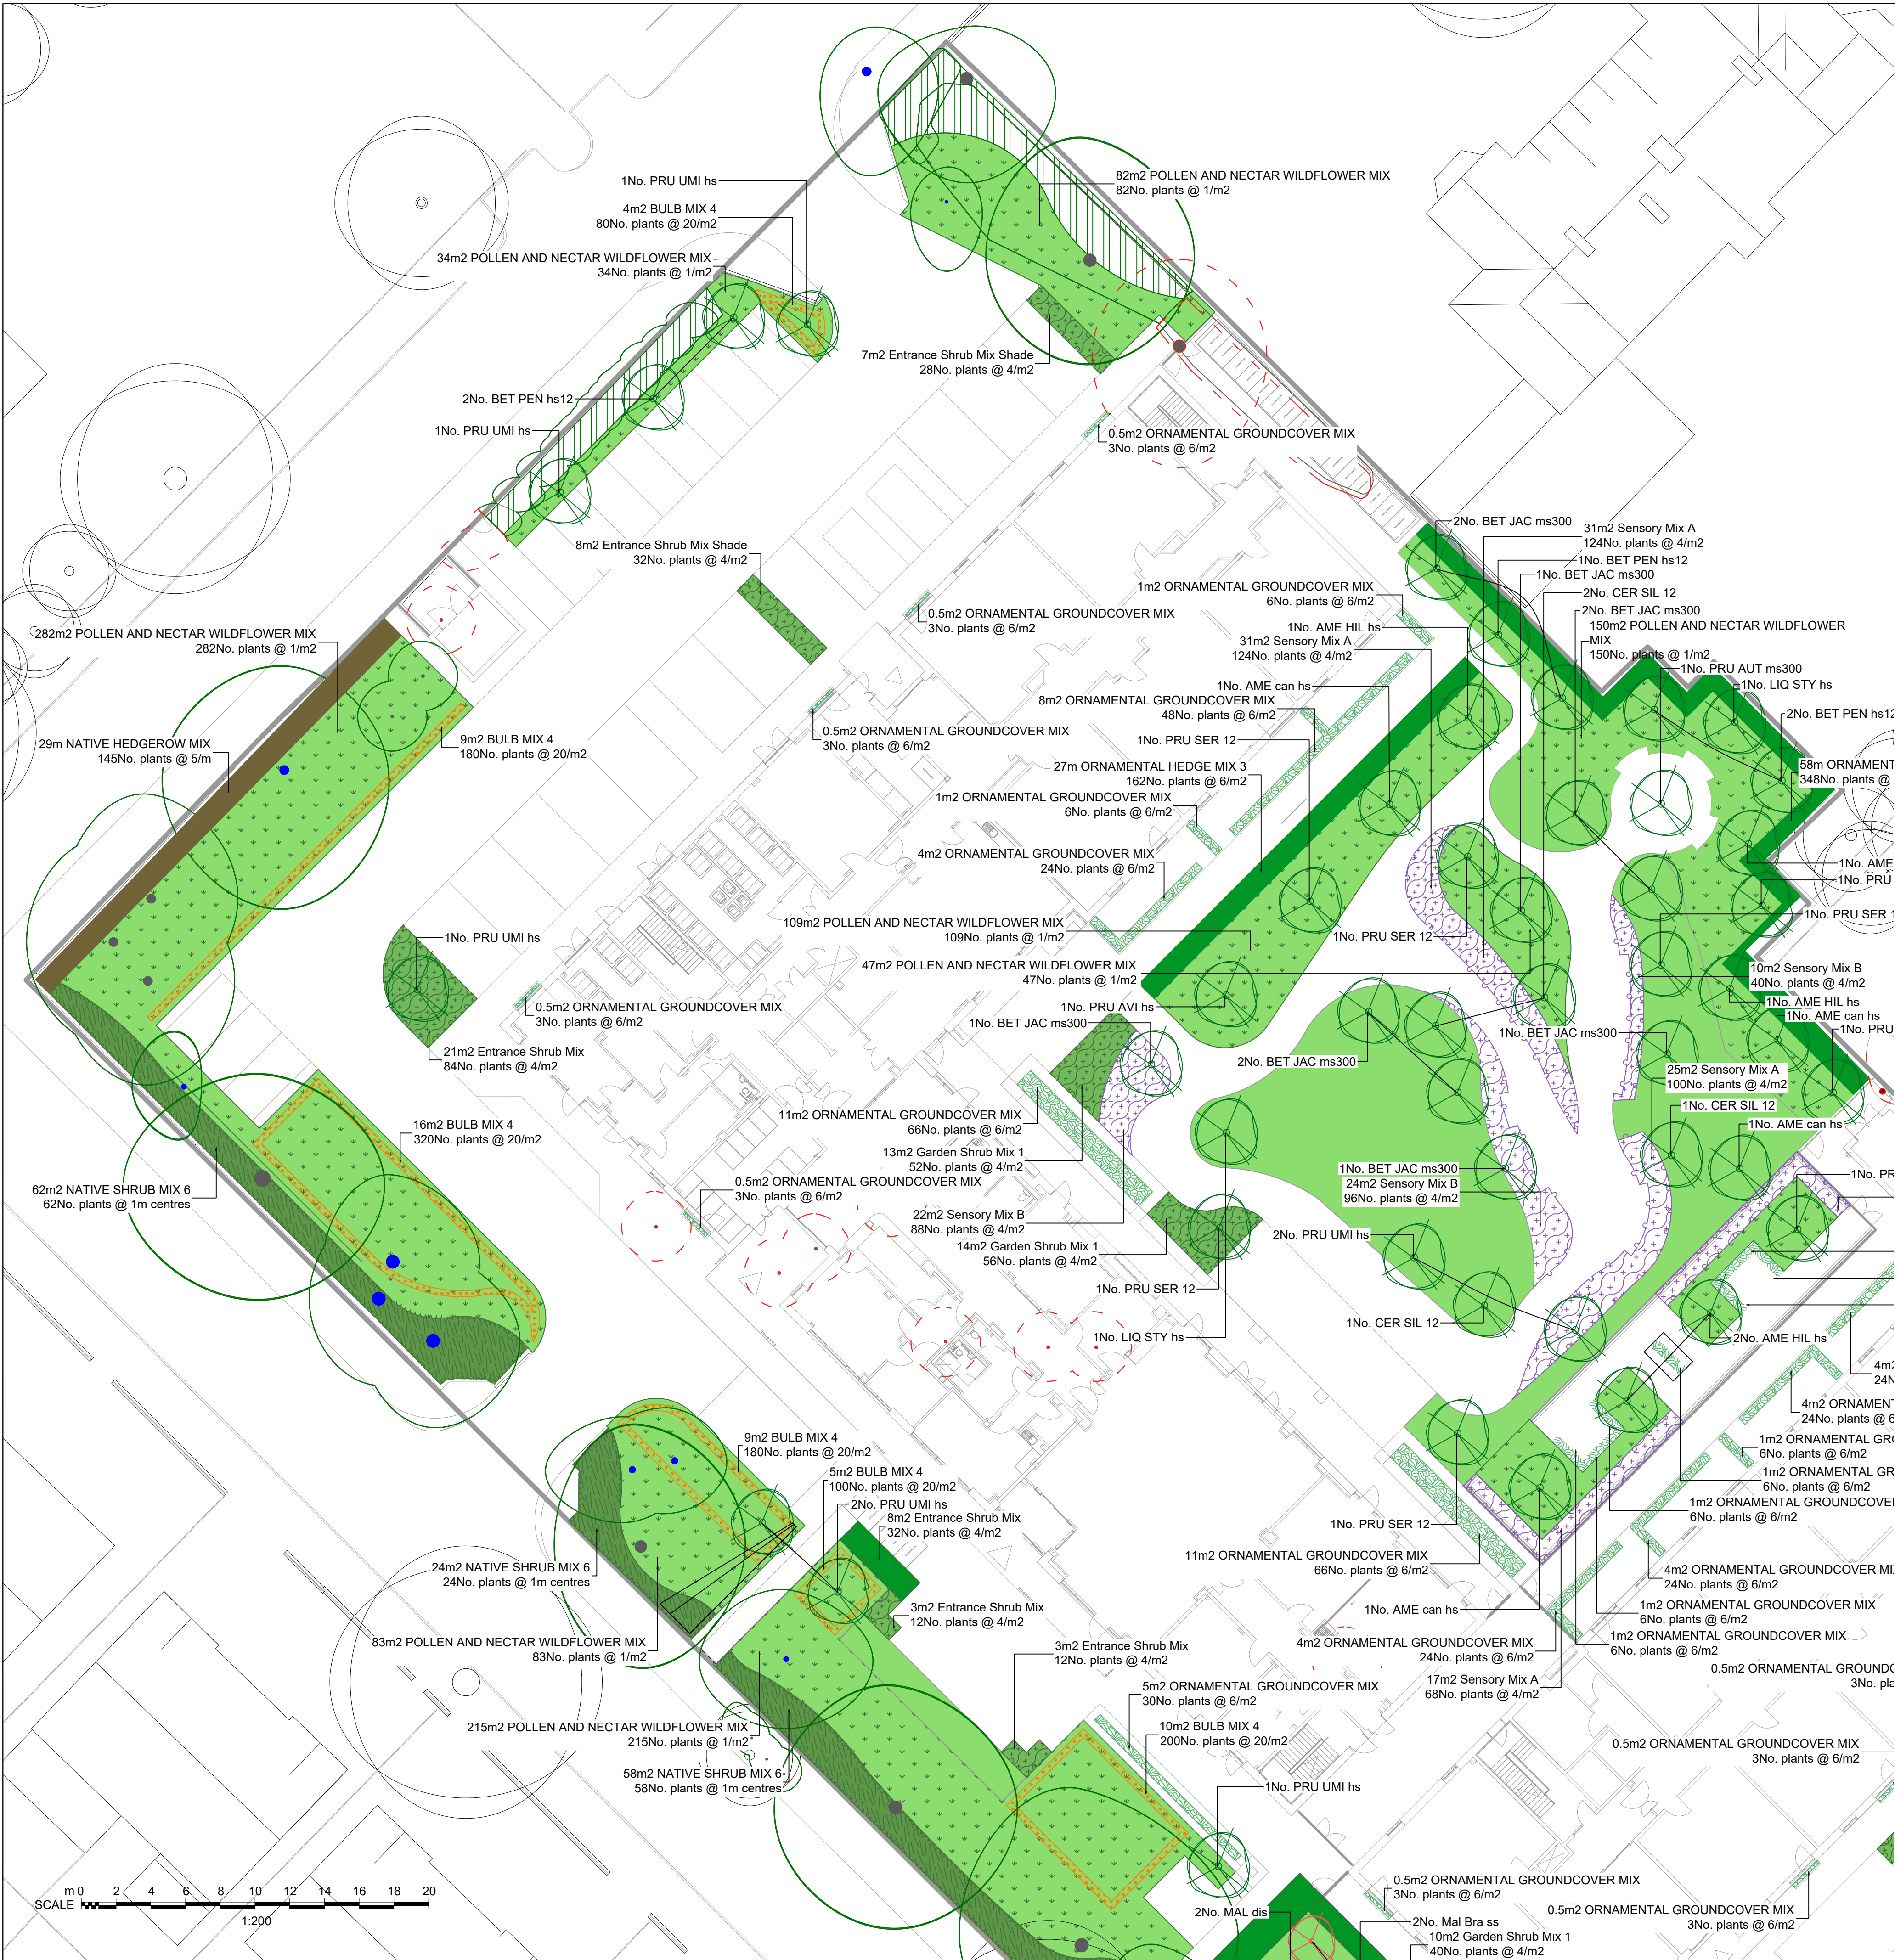

Plant Schedule					
QTY	UNIT	CODE	PLANTNAME	STOCK	FORM
Trees					
4 No.	AME	can hs	Amelanchier canadensis	FB	STD
5 No.	AME	HIL hs	Amelanchier x grandiflora "Robin Hill"	FB	STD
5 No.	BET	PEN hs12	Betula pendula	FB	STD
10 No.	BET	JAC ms300	Betula utilis 'Jacquemontii'	FB	MSTEB3
4 No.	CER	SIL 12	Cercis siliquastrum	FB	STD
5 No.	LIQ	STY hs	Liquidambar styraciflua	FB	STD
2 No.	MAL	dis	Malus domestica 'Discovery'	FB	STD
2 No.	MAL	Bra ss	Malus domestica	FB	STD
10 No.	PRU	UMI hs	Prunus 'Umbrino'	FB	STD
4 No.	PRU	AVI hs	Prunus avium	FB	STD
5 No.	PRU	SER 12	Prunus serrula	FB	STD
2 No.	PRU	AUT ms300	Prunus subhirtella "Autumnalis"	FB	MSTEB3
Hedge Mixes					
28m NATIVE HEDGEROW MIX planted @5m in a Double Staggered Row					
10%	15 No.		Acer campestre	B Trans	60-80cm
10%	15 No.		Cornus sanguinea	B Trans	60-80cm
10%	15 No.		Corylus avellana	B Trans	60-80cm
50%	73 No.		Crataegus monogyna	B Trans	125-150cm
5%	7 No.		Prunus spinosa	B Trans	60-90cm
5%	7 No.		Rosa canina	B Trans	60-80cm
91m ORNAMENTAL HEDGEMIX3 planted @6m in a Double Staggered Row					
25%	137 No.		Escallonia 'Donard Rediance'	C3L	40-60cm
25%	137 No.		Crataegus terminalis 'Sundance'	C3L	30-40cm
25%	137 No.		Hypericum 'Hidcote'	C3L	30-40cm
25%	137 No.		Viburnum opulus 'Compactum'	C3L	30-40cm
To be planted in species groups of approximately 10.					
Plant Mixes					
65m2 ORNAMENTAL GROUNDCOVER MIX planted @6m2					
20%	78 No.		Bergenia cordifolia	C1L	Full pot
20%	78 No.		Galium odoratum	C1L	Full pot
20%	78 No.		Geranium 'Johnson's Blue'	C1L	Full pot
5%	20 No.		Heuchera 'Key Lime Pie'	C1L	Full pot
20%	78 No.		Liriodendron	C1L	Full pot
10%	39 No.		Luzula nivea	C1L	Full pot
5%	20 No.		Nepeta racemosa 'Walker's Low'	C1L	Full pot
Individual varieties to be planted in groups of approximately 3 or 5.					
300m2 NATIVE SHRUB MIX6 planted @1m centres					
20%	60 No.		Corylus avellana	B Trans	60-80cm
20%	60 No.		Viburnum opulus	B Trans	60-80cm
15%	45 No.		Cornus sanguinea	B Trans	60-80cm
15%	45 No.		Prunus padus	B Trans	60-80cm
10%	30 No.		Crataegus monogyna	B Trans	60-80cm
10%	30 No.		Malus sylvestris	B Trans	60-80cm
10%	30 No.		Sambucus nigra	B Trans	60-80cm
Individual varieties to be planted in groups of approximately 3-7					
68m2 BULB MIX4 planted @20m2					
33%	455 No.		Galanthus nivalis	5-6cm	
33%	455 No.		Oxycoccus vernus	9+cm	
34%	468 No.		Narcissus pseudonarcissus	10-12cm	
Individual varieties to be planted in groups of approximately 7.					
1306m2 POLLEN AND NECTAR WILDFLOWER MIX planted @1/m2					
100%	1306 No.		No. Superior Pollen and Nectar Wildflower Seed Mix	Seed	
Seeded at 2g/m2 over prepared ground from Habitat Aid					
140m2 Sensory Mix A planted @4m2					
13%	73 No.		Achillea millefolium	C2L	Full Pot
12%	67 No.		Rudbeckia fulgida siliuillanti 'Goldsturm'	C2L	Full Pot
10%	56 No.		Perovskia 'Blue Spire'	C2L	20-30cm
10%	56 No.		Nepeta 'Six Hills Giant'	C2L	Full Pot
5%	28 No.		Stachys citri	C2L	Full Pot
13%	73 No.		Stipa tenuissima	C2L	Full Pot
12%	67 No.		Molinia caerulea arundinacea 'Skracer'	C2L	Full Pot
Individual varieties to be planted in groups of approximately 3-5.					
71m2 Sensory Mix B planted @4m2					
10%	28 No.		Echinacea purpurea	C2L	Full Pot
15%	43 No.		Rudbeckia fulgida siliuillanti 'Goldsturm'	C2L	Full Pot
20%	57 No.		Verbena bonariensis	C2L	Full Pot
20%	57 No.		Kniphofia	C2L	Full Pot
20%	57 No.		Stipa tenuissima	C2L	Full Pot
15%	43 No.		Molinia caerulea arundinacea 'Skracer'	C2L	Full Pot
Individual varieties to be planted in groups of approximately 5.					
123m2 Entrance Shrub Mix planted @4m2					
20%	98 No.		Hebe 'White Gem'	C3L	20-30cm
25%	123 No.		Hebe pinguifolia 'Pagei'	C3L	20-30cm
20%	98 No.		Pachysandra terminalis 'Variegata'	C3L	20-30cm
20%	98 No.		Spiraea japonica 'Little Princess'	C3L	30-40cm
15%	74 No.		Perovskia 'Blue Spire'	C3L	30-40cm
Individual varieties to be planted in groups of 5.					
15m2 Entrance Shrub Mix Shade planted @4m2					
20%	12 No.		Skimmia japonica 'Rubella'	C3L	30-40cm
20%	12 No.		Hydrangea 'Preziosa'	C3L	30-40cm
20%	12 No.		Lonicera pileata	C3L	30-40cm
20%	12 No.		Prunus laurocerasus 'Otto Luyken'	C3L	30-40cm
20%	12 No.		Viburnum davidii	C3L	30-40cm
Individual varieties to be planted in groups of 3, 4 or 5.					
53m2 Garden Shrub Mix 1 planted @4m2					
20%	42 No.		Hebe 'White Gem'	C3L	20-30cm
20%	42 No.		Hebe pinguifolia 'Pagei'	C3L	20-30cm
20%	42 No.		Pachysandra terminalis 'Variegata'	C3L	20-30cm
15%	32 No.		Lavandula angustifolia 'Hidcote'	C3L	30-40cm
15%	32 No.		Spiraea japonica 'Little Princess'	C3L	30-40cm
10%	21 No.		Perovskia 'Blue Spire'	C3L	30-40cm
Individual varieties to be planted in groups of 3, 4 or 5.					
Notes and Abbreviations					
B = Bare root (bagged).					
C = Container (or pot) grown, followed by size of the container (or pot).					
FORM = Shape of tree as supplied by the nursery.					
QTY = Quantity					
RB = Rootballed (balled and wrapped).					
Std = (clear stem) Standard.					
STOCK = Root condition/protection method eg Bare root.					
Trans = Transplant (or undercut seedling).					
Refer to specification for further information.					
All plants to be completely hardened off					
Substitutions to be agreed with Landscape Architect					

Do not scale this drawing (printed or electronic version).

Contractors must check all dimensions from site.

This drawing is copyright and is for use on this site only. This drawing should be read in conjunction with all relevant consultants drawings and specialist subcontractors / supply chain drawings and specifications.

All works to be carried out in accordance with the latest British Standards / Codes of Practice unless specifically directed otherwise in the specification.

Responsibility for the reproduction of this drawing in paper form, or issued in electronic format, lies with the recipient to check that all information has been replicated in full and is correct when compared to the original paper or electronic image.

Graphical representations of equipment on this drawing have been co-ordinated, but are approximations only. Please refer to the specifications and / or details for actual sizes and / or specific contractor construction information.

Notes:-

- Existing Tree - Removed**
To be removed - refer to arboricultural drawings
- Proposed Standard Tree Planting**
Native and ornamental species
- Proposed Fruit Tree Planting**
Select standard
- Existing Hedge / Vegetation**
To be retained
- Species Rich Native Hedge Planting**
Native species mix
- Proposed Ornamental Hedge Planting**
Ornamental shrub
- Proposed Groundcover Planting**
Ornamental species mix.
- Proposed Ornamental Shrub Planting**
Ornamental shrub mix.
Maintained to maximum 1000mm high
- Proposed Native Shrub Planting**
Native shrub mix.
- Proposed Sensory Mixed Planting**
Herbaceous/ grass perennial & shrub mix.
- Proposed Seasonal Bulb Planting**
Native bulb mix.
- Proposed Turf Grass**
To amenity spaces and front gardens.
- Proposed Wildflower Meadow**
Species rich grass & wildflower seed mix.

T05	26/03/26	TENDER UPDATE	AG	SW
T04	23/03/26	TENDER UPDATE	IG	SW
T03	27/02/26	TENDER UPDATE	IG	SW
T02	18/02/25	TENDER UPDATE	IG	SW
T01	23/01/25	FIRST TENDER ISSUE	IG	SW
REV.	DATE	DESCRIPTION	DRAWN	CHKD

U R B A N
G R E E N

A: Ground Floor, The Tower,
Deva City Office Park, Trinity Way,
Manchester M3 7BF

T: +44 (0) 161 312 3131

weareurbangreen.co.uk

Client:	GREAT PLACES HOUSING GROUP		
Project:	RUSSELL ROAD EXTRA CARE		
Title:	SOFT LANDSCAPE PLAN 1/2		
Issue:	TENDER		
Drawn:	RS	Checked:	SW
Project:	UG2410	Scale @ A1:	1:200
Dwg No:	UG_2410_LAN_SL_DRW_301	Date:	23/01/25
		Revision:	T05