



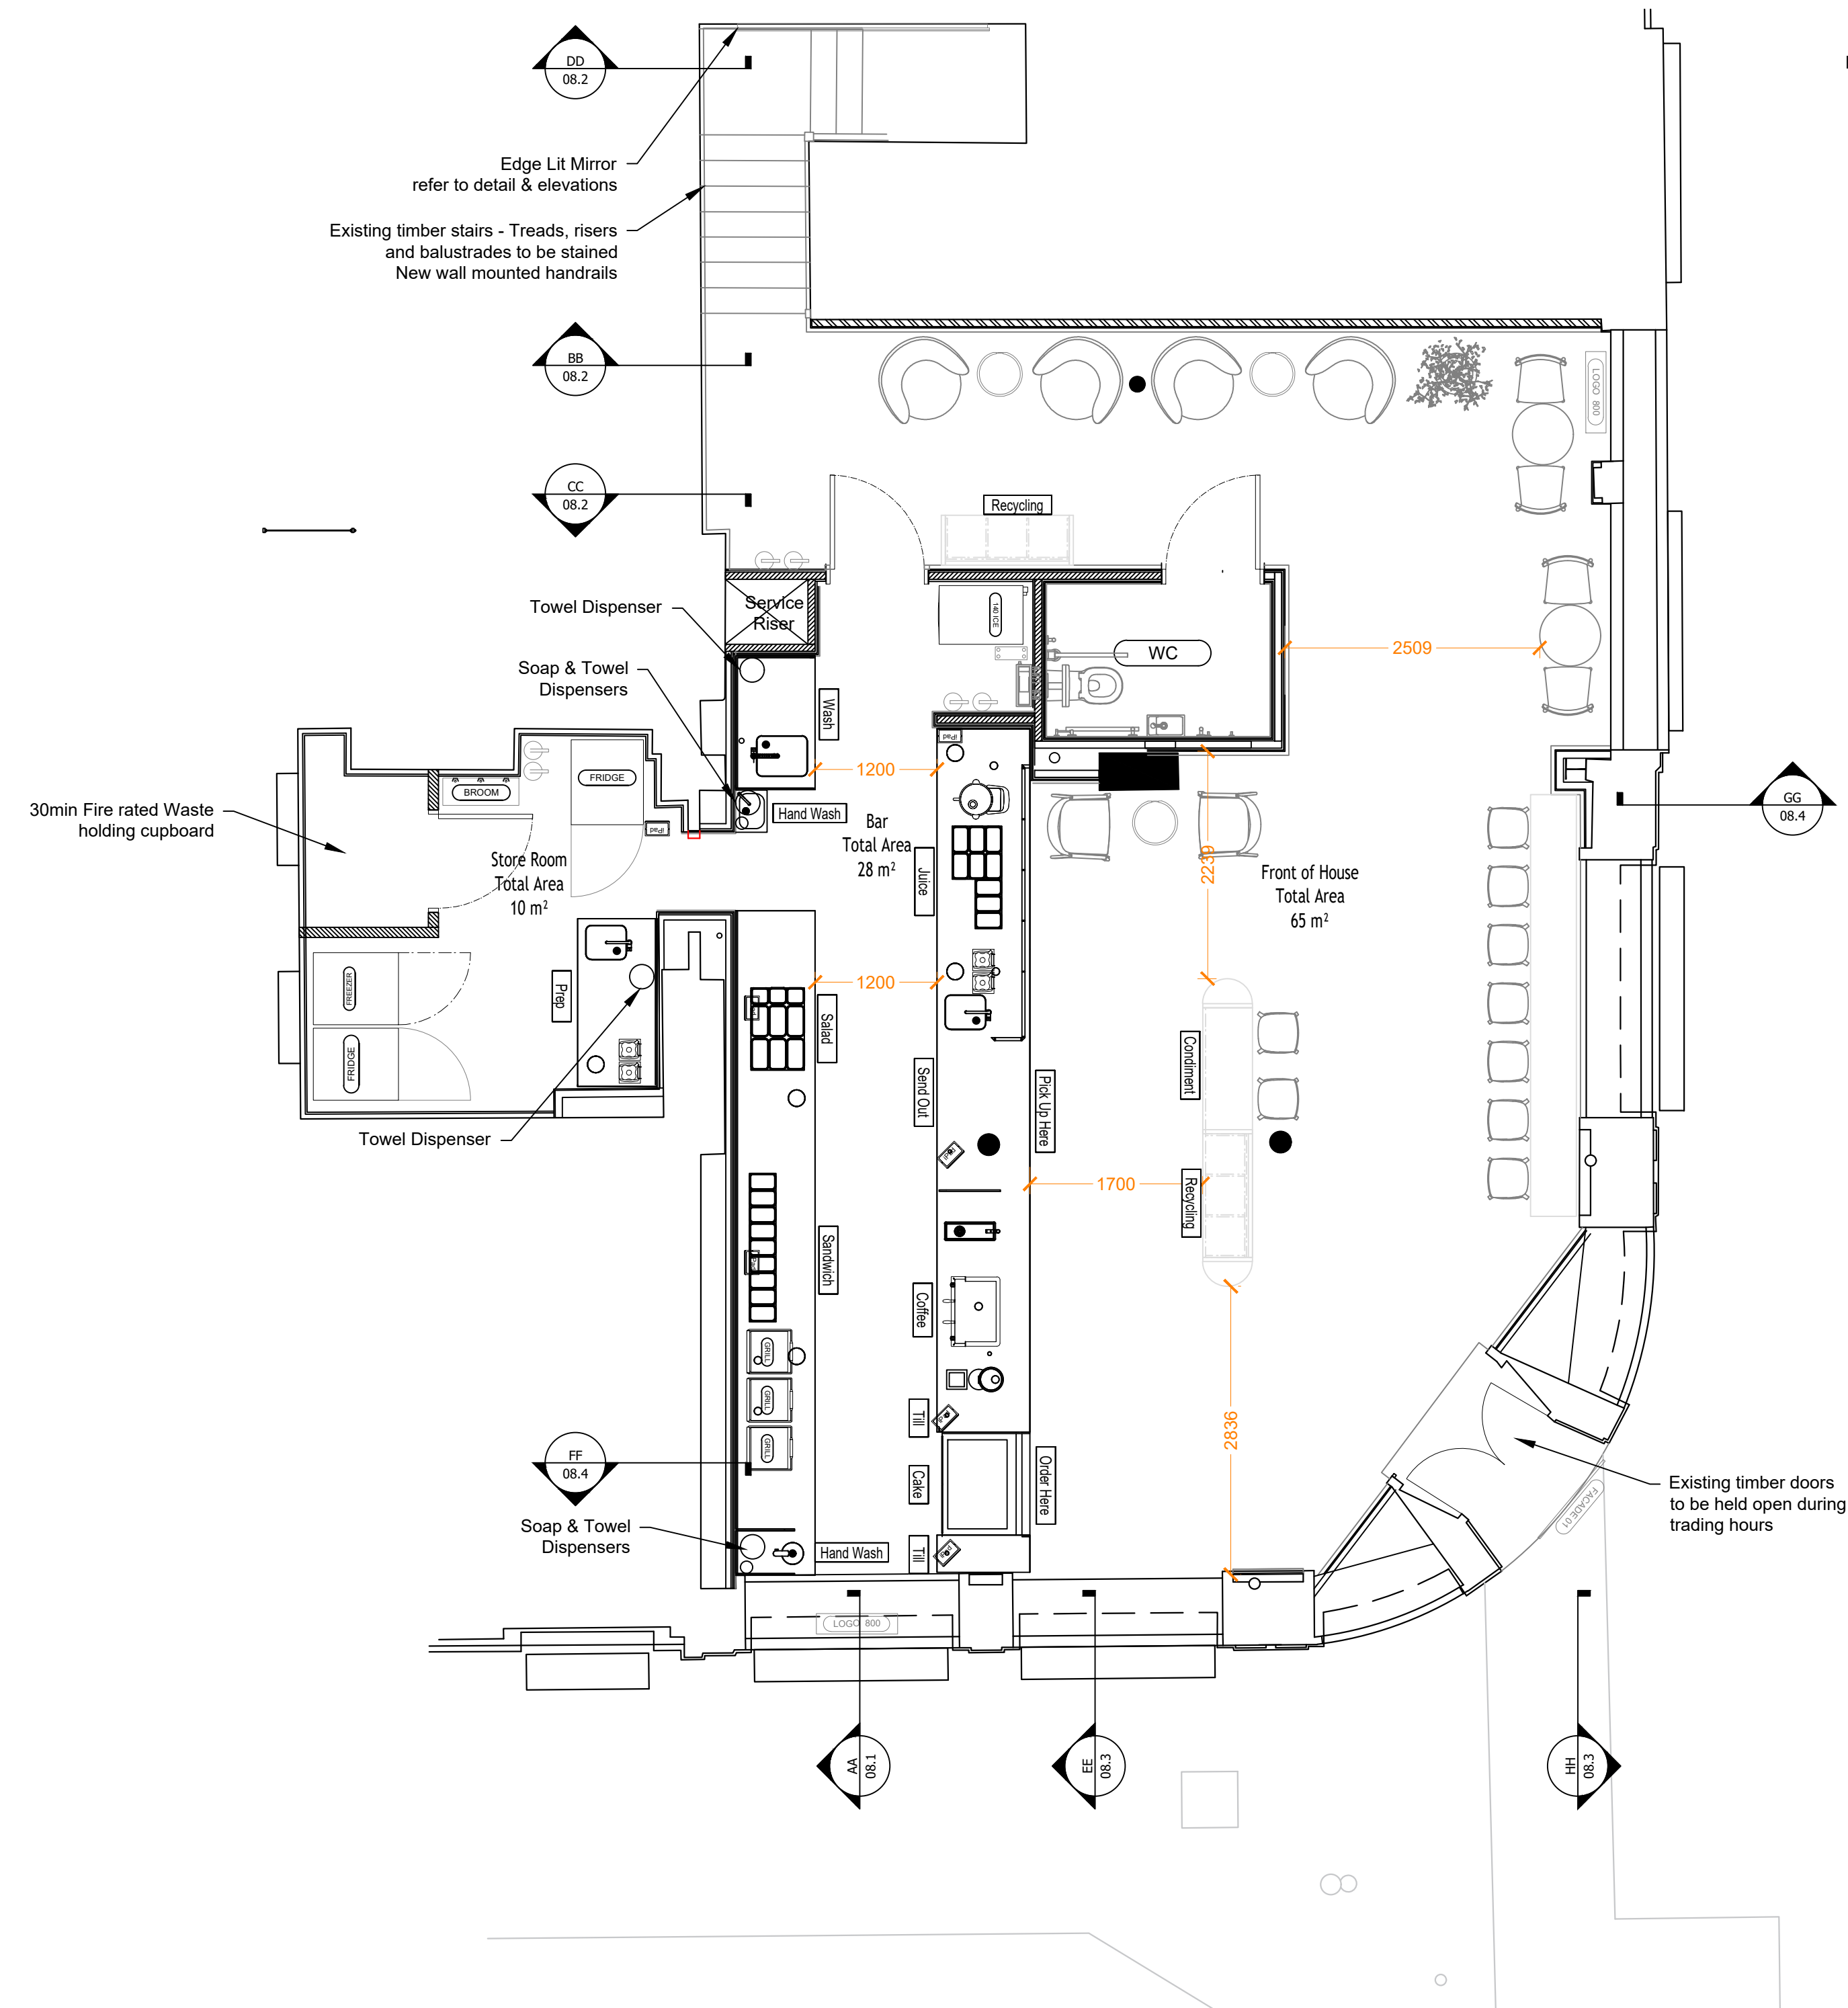

01 Ground Floor | General Arrangement Plan

Scale: 1:50@A1

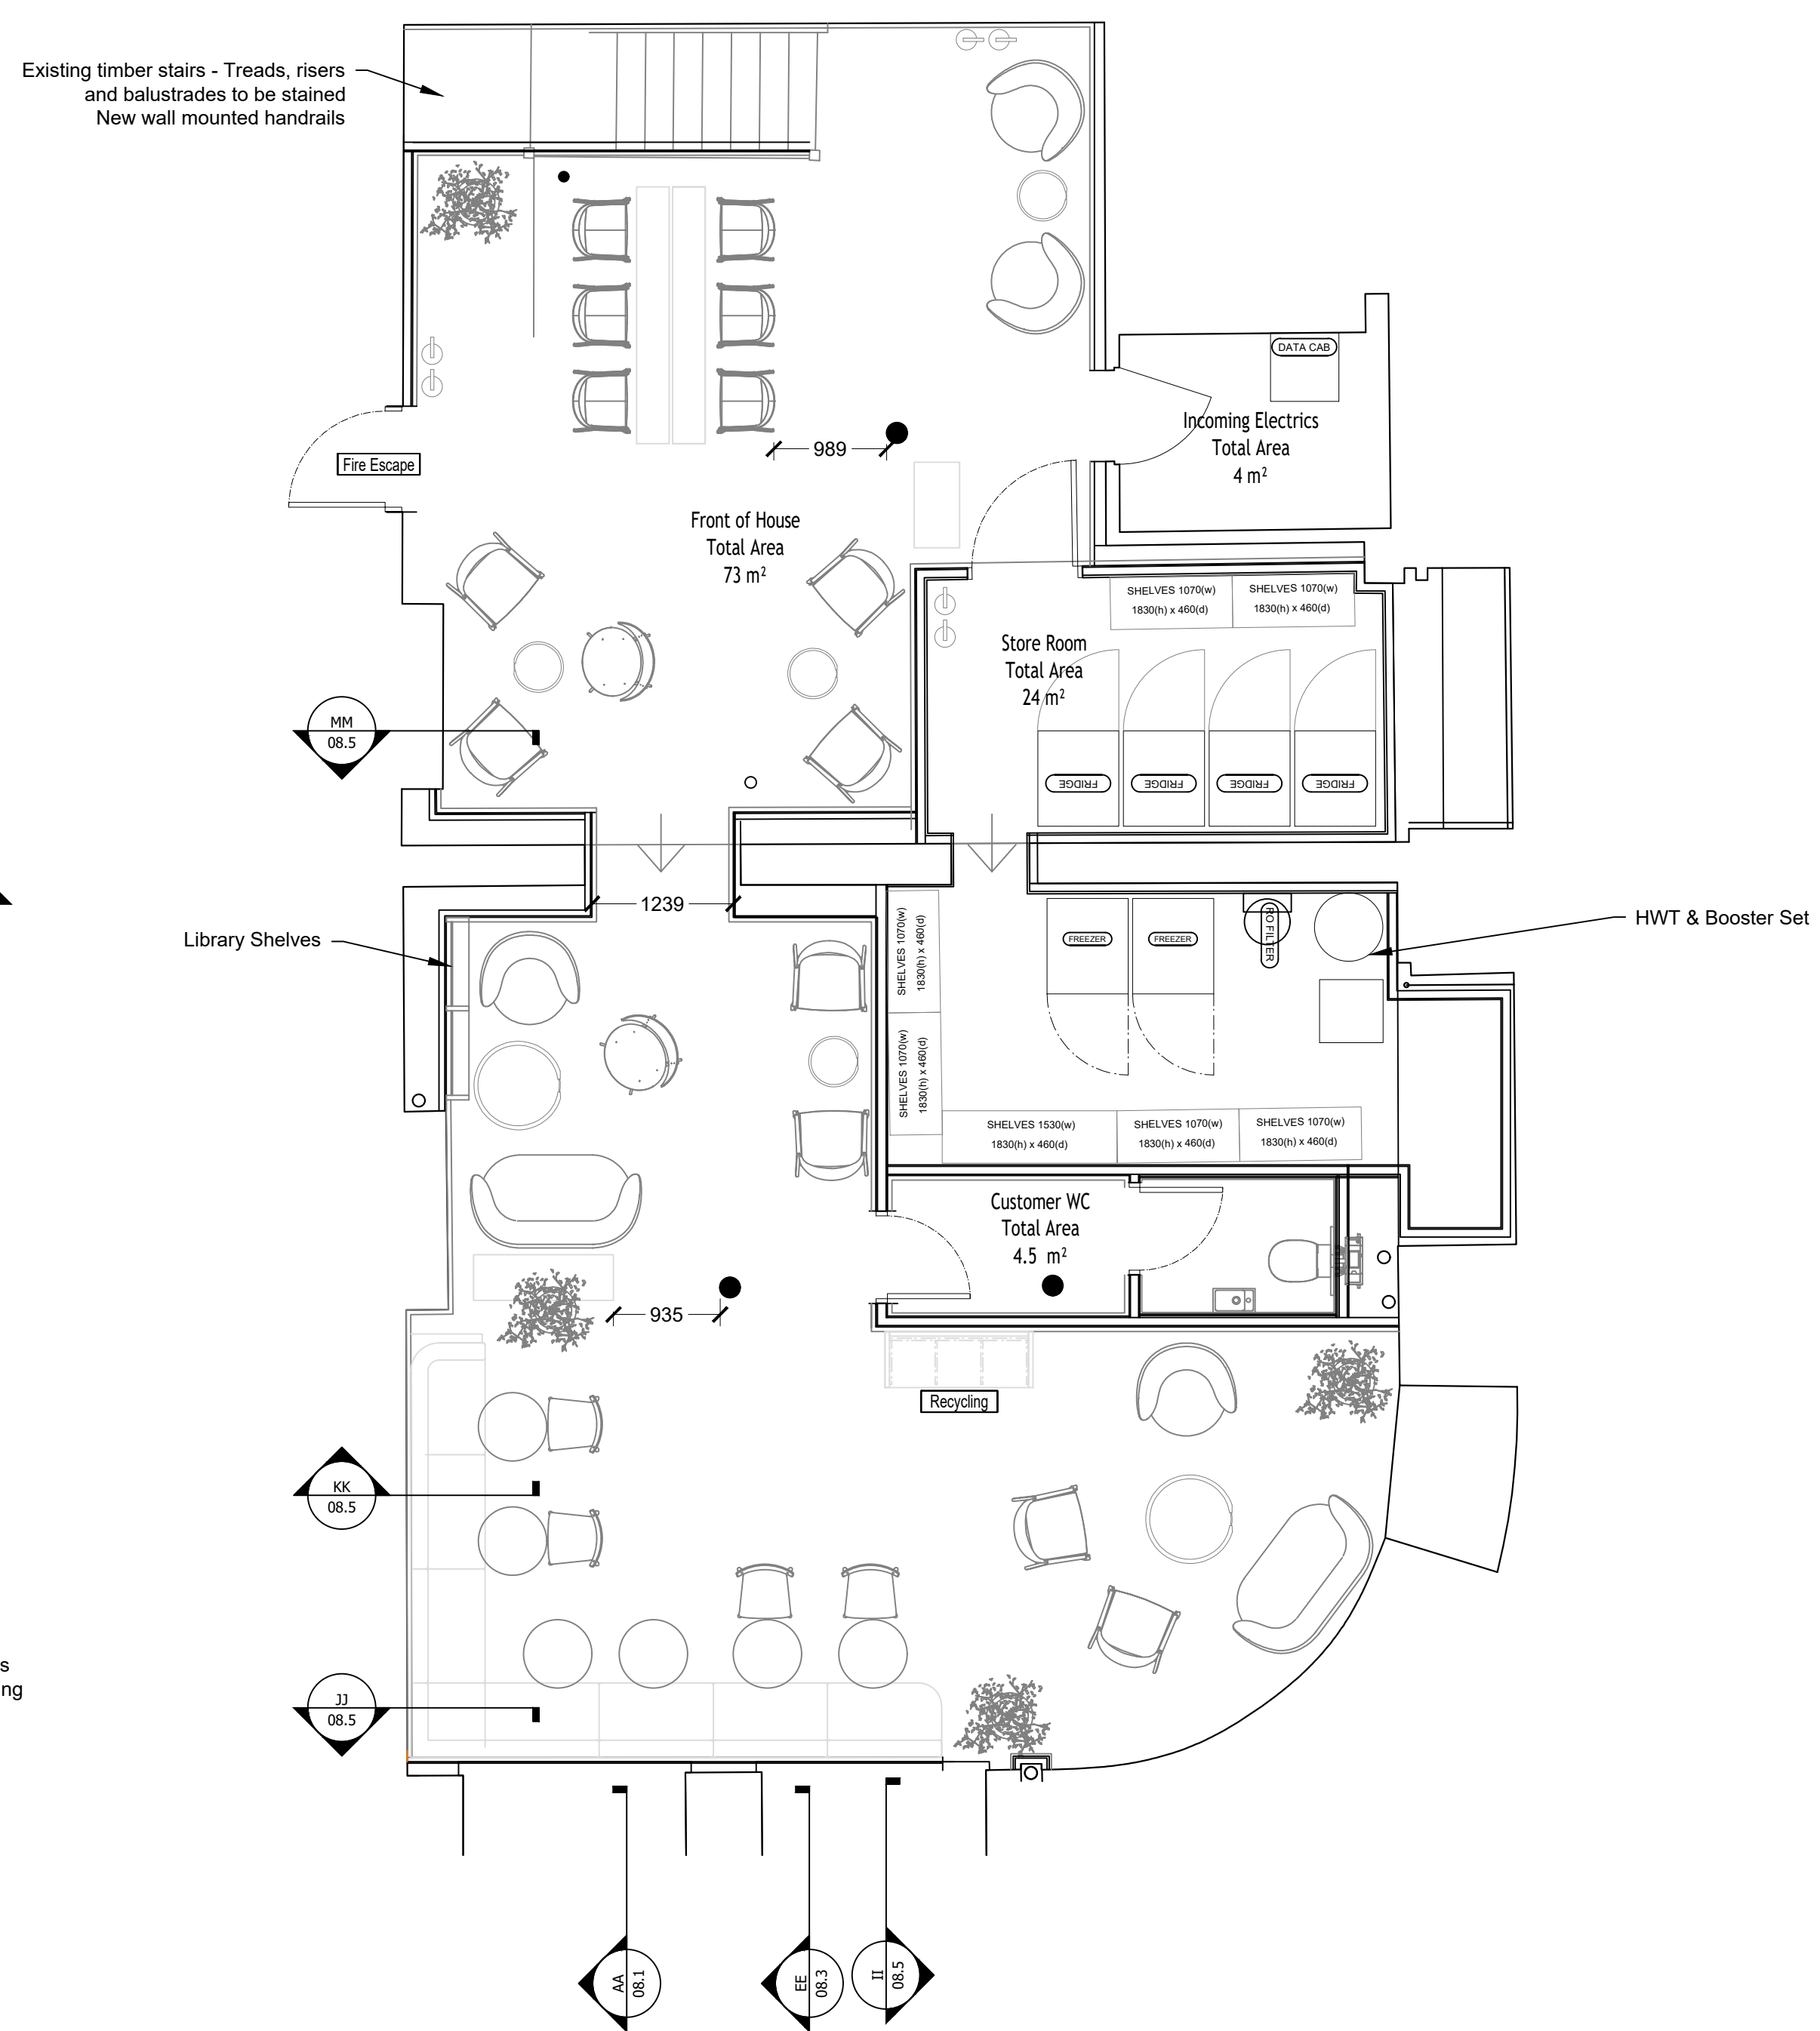

01 Basement | General Arrangement Plan

Scale: 1:50@A1

REVISION	DATE	DETAILS
PROJECT		
77 Mosley Street Manchester		
JOE THE JUICE		
FLOOR		
Ground & Basement		
DRAWING TITLE		
General Arrangement Plans		
SCALE 1:50		PAPER SIZE A1
DRAWING NUMBER 7042-01		REVISION H
DRAWN BY SE		DATE 13.02.26
STATUS L1		designtime
add@designtime.com www.designtime.uk.com		2-Work, 7 Cutter Mill Treyard North WF1 5FY