


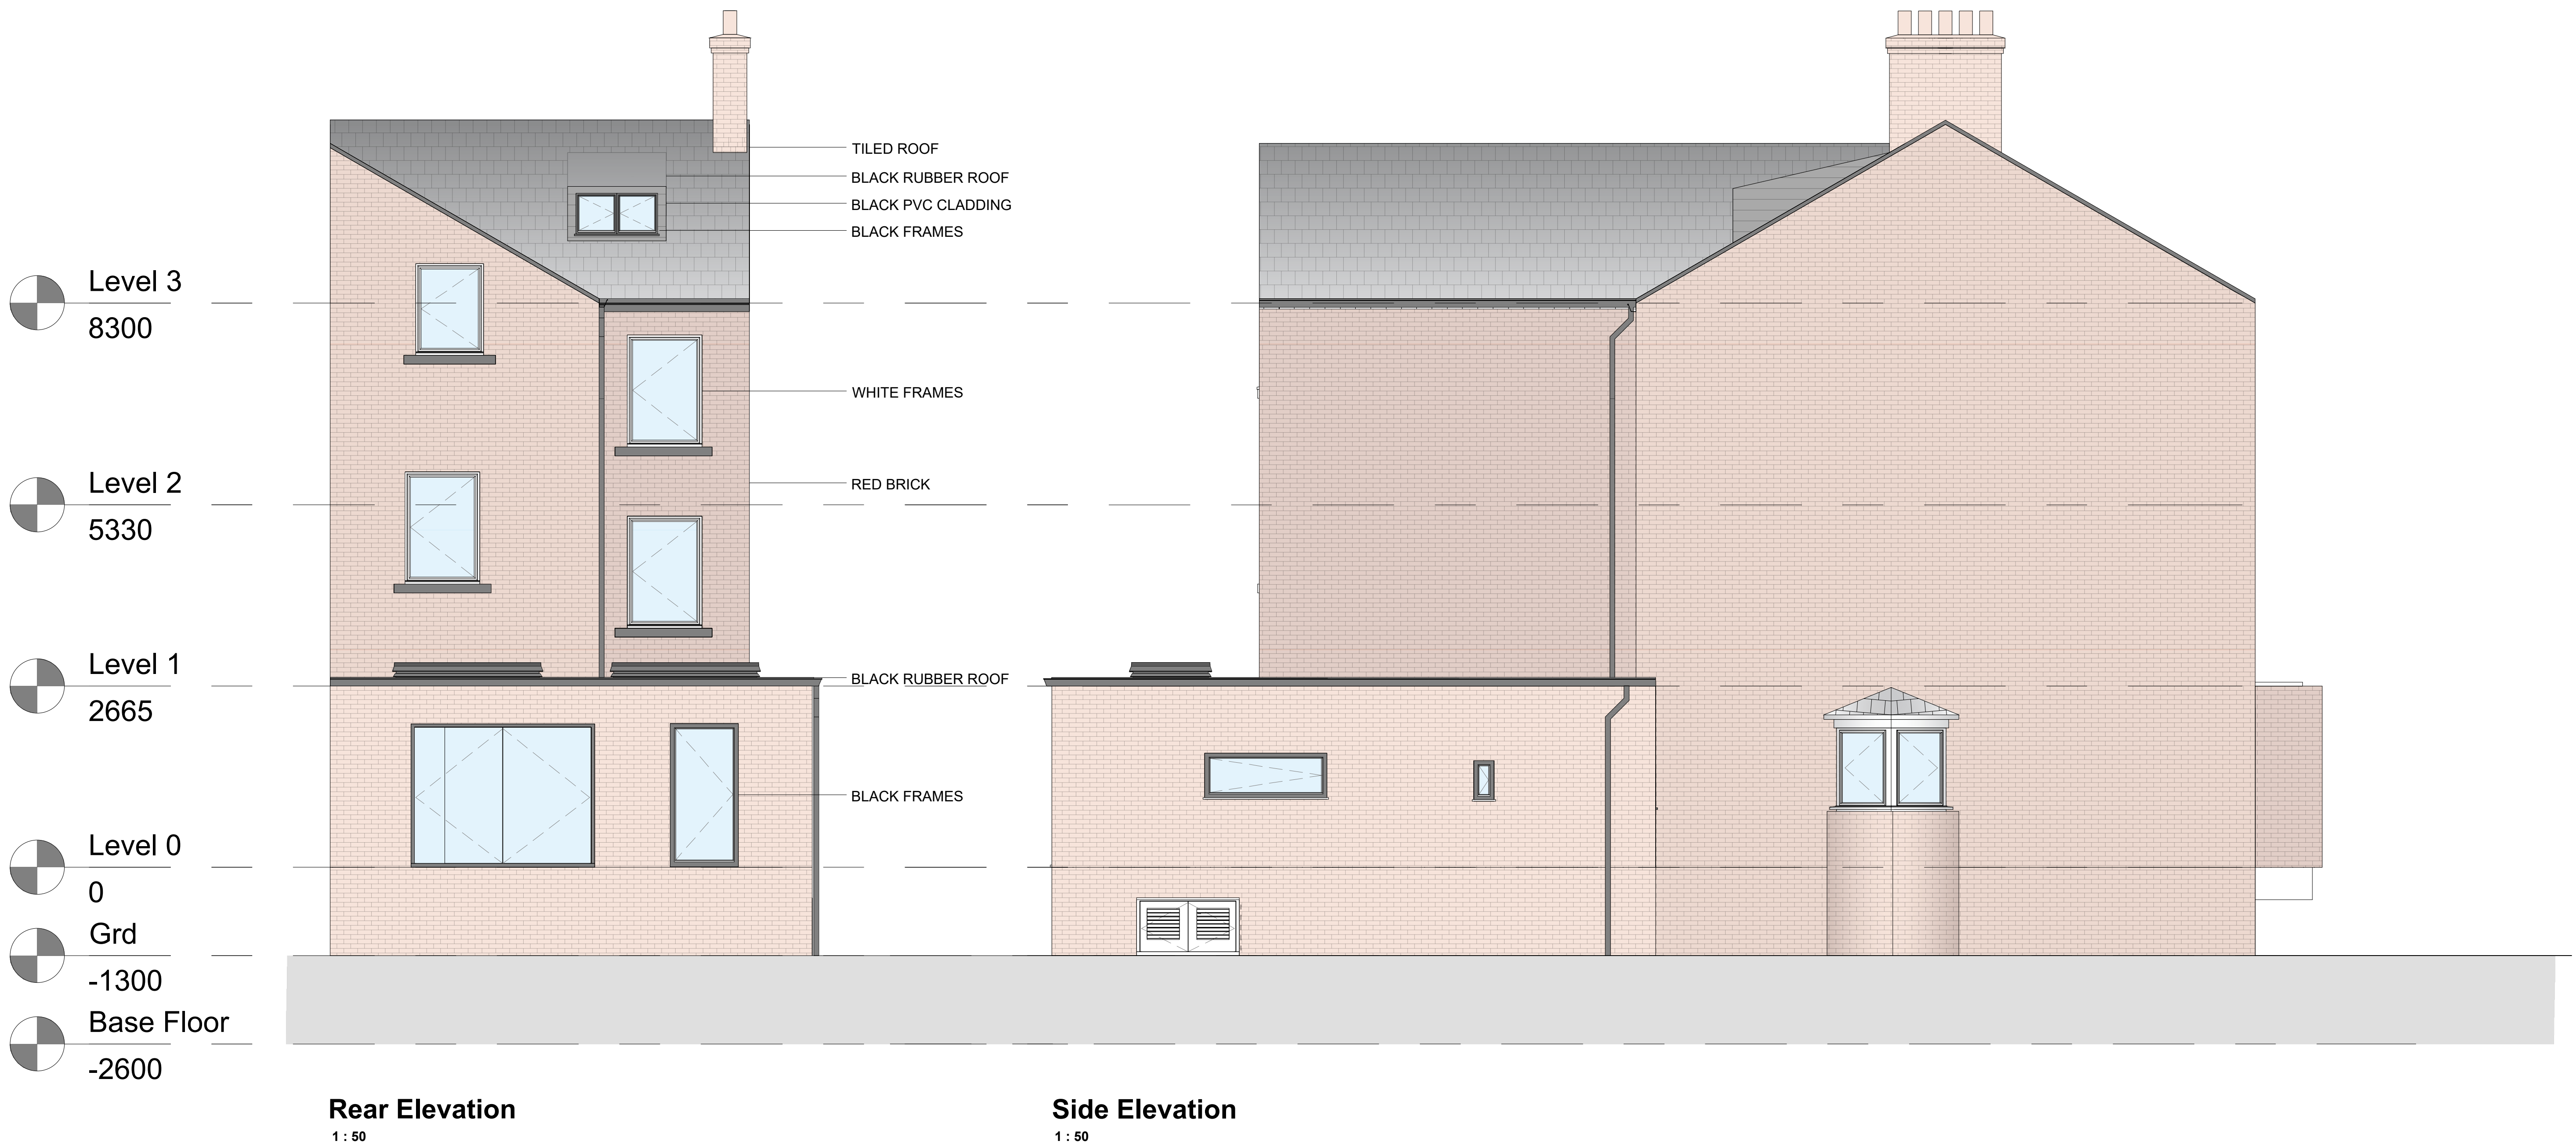

	Rev.	Description	Check	Drawn	Date	Rev.	Description	Check	Drawn	Date	Notes:	Site: N/A		Title: Primary Elevations - Existing	
	00					00						Property: Whitelow Road - Manchester		Filename: Elevations_Existing	
	00					00									
	00					00									
	00					00									
	Drawn:	Scale:			Date:		Project No.:			Revision:					
	JC	1:50 @ A1			07/02/2025		-			01					