




Pos. WT-05c MINIMAL, Quantity: 1
System: Technal Soeal Next 75 Basic Standard 90° T- Performance Plus
Exterior View - ALL INTERNALLY GLAZED

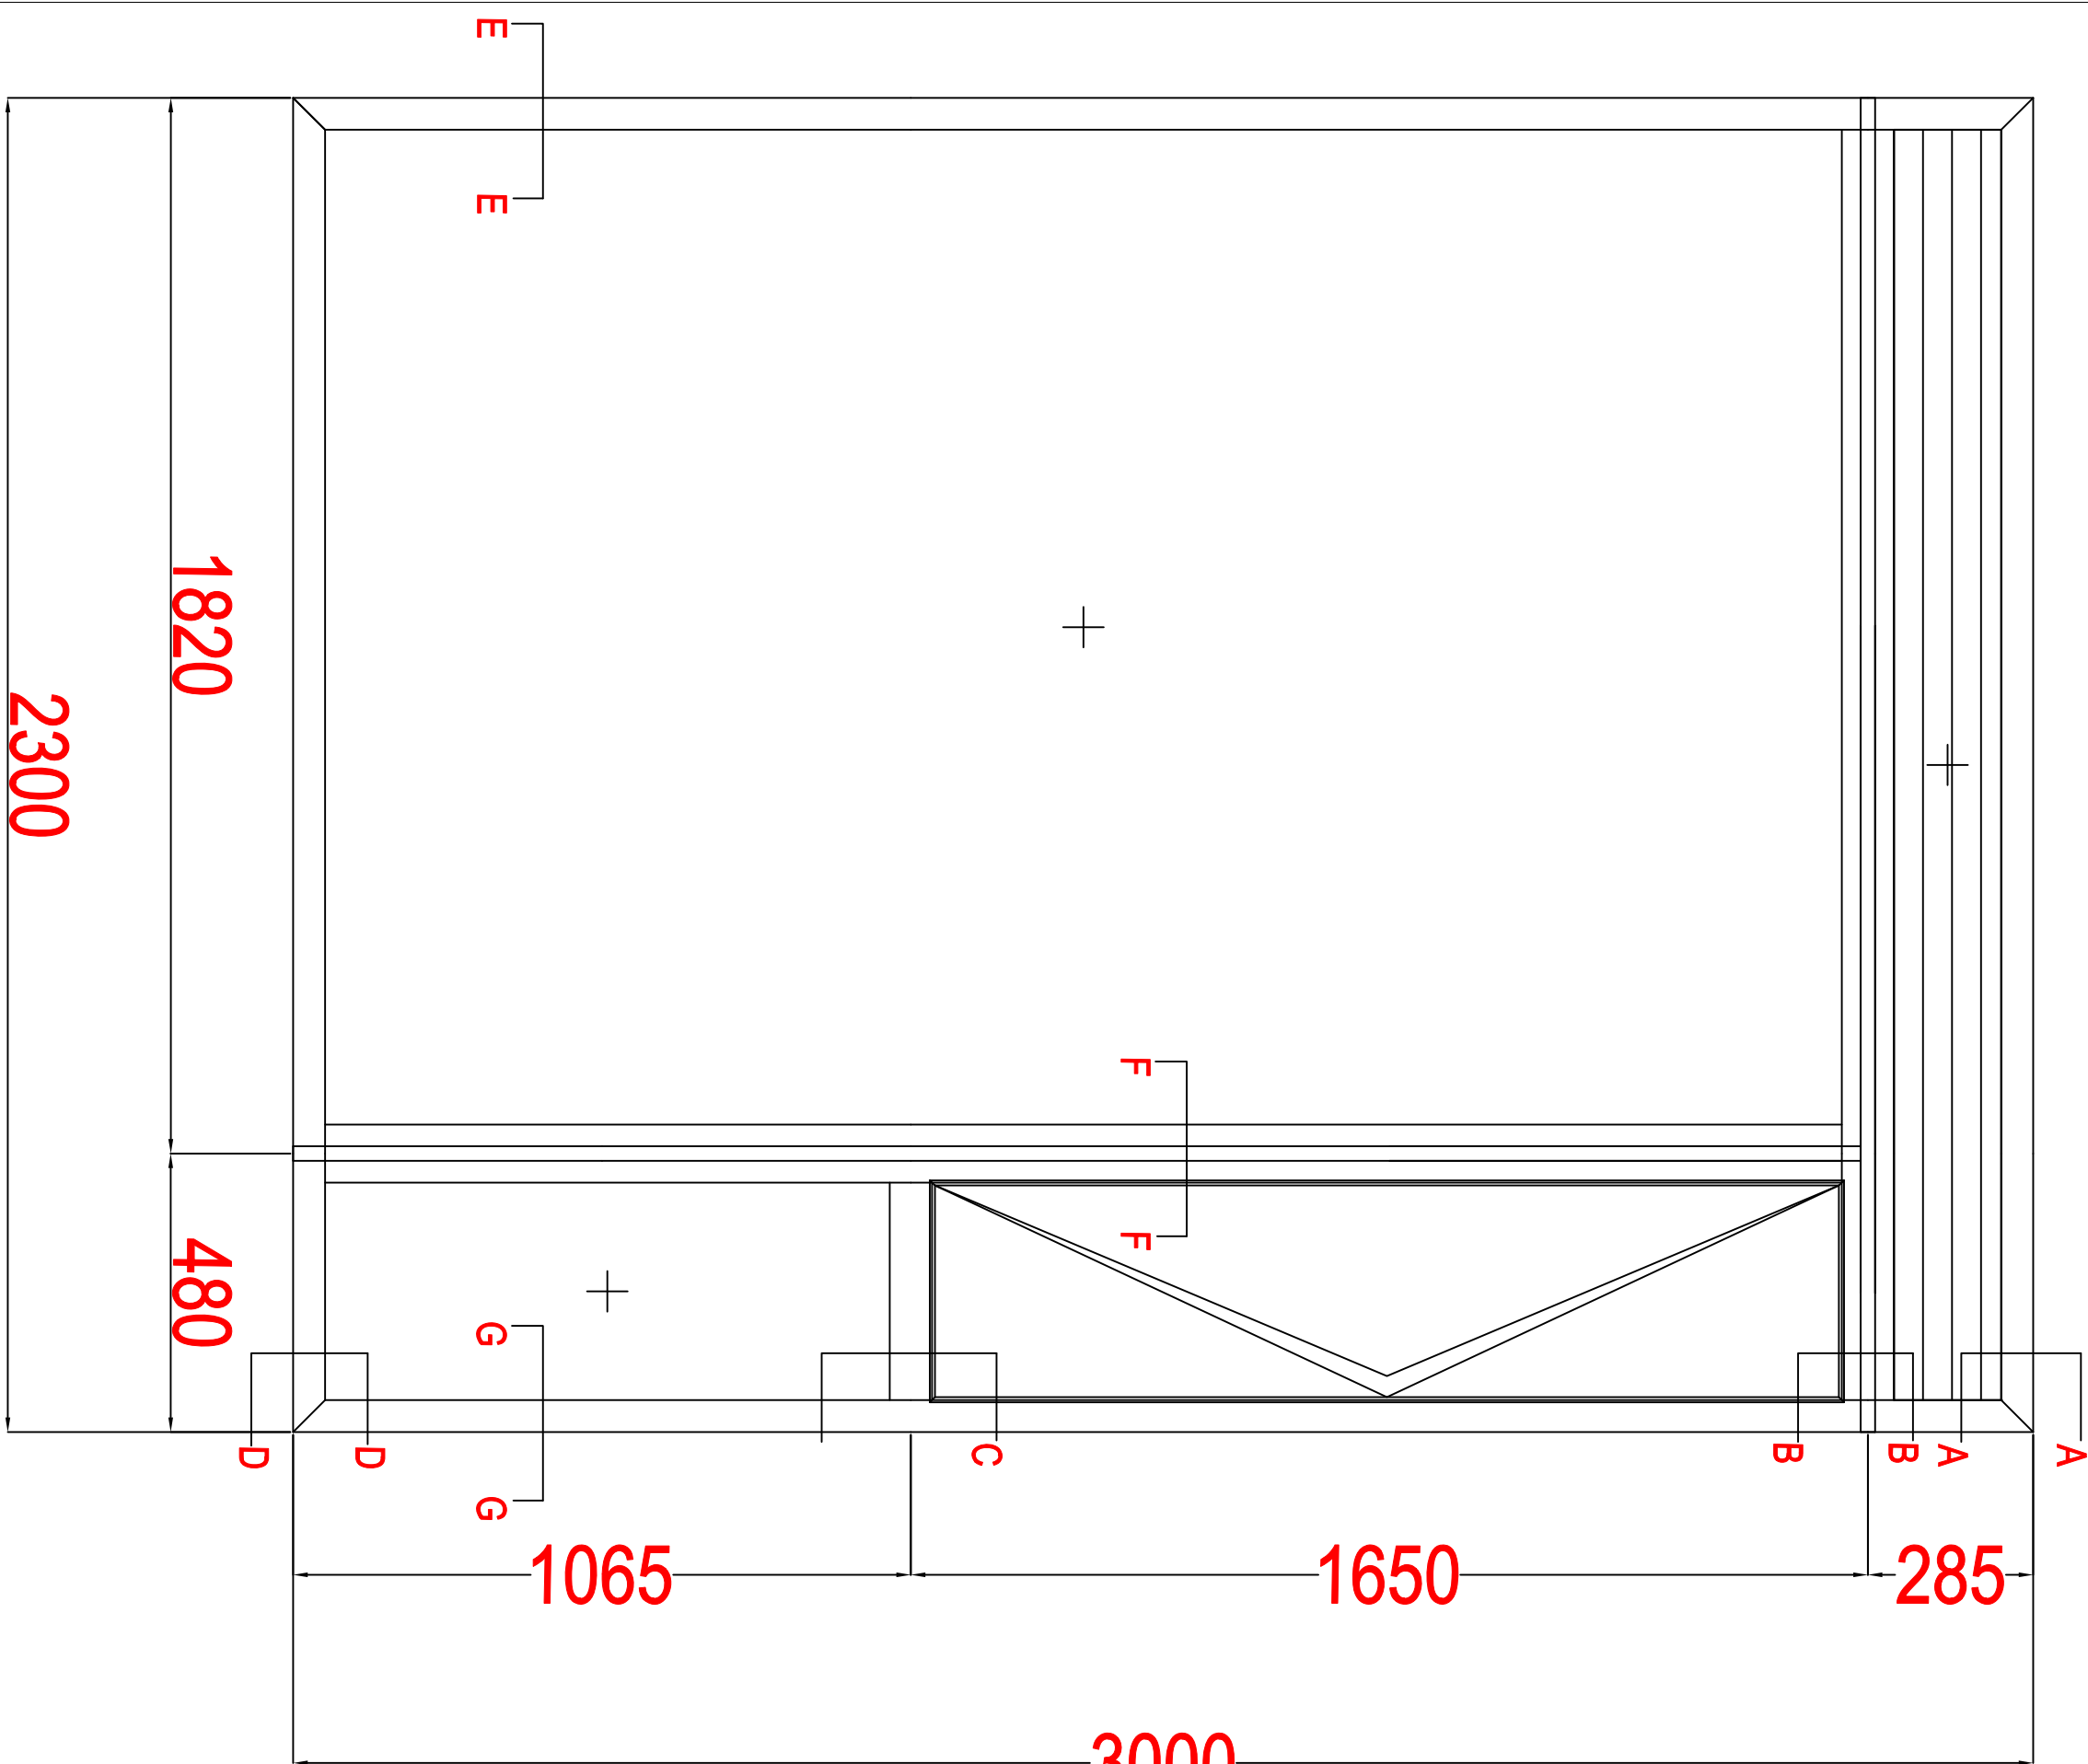


INDICATIVE LOUVRE/PANEL DESIGN
(FINAL BUILDUP TBC)

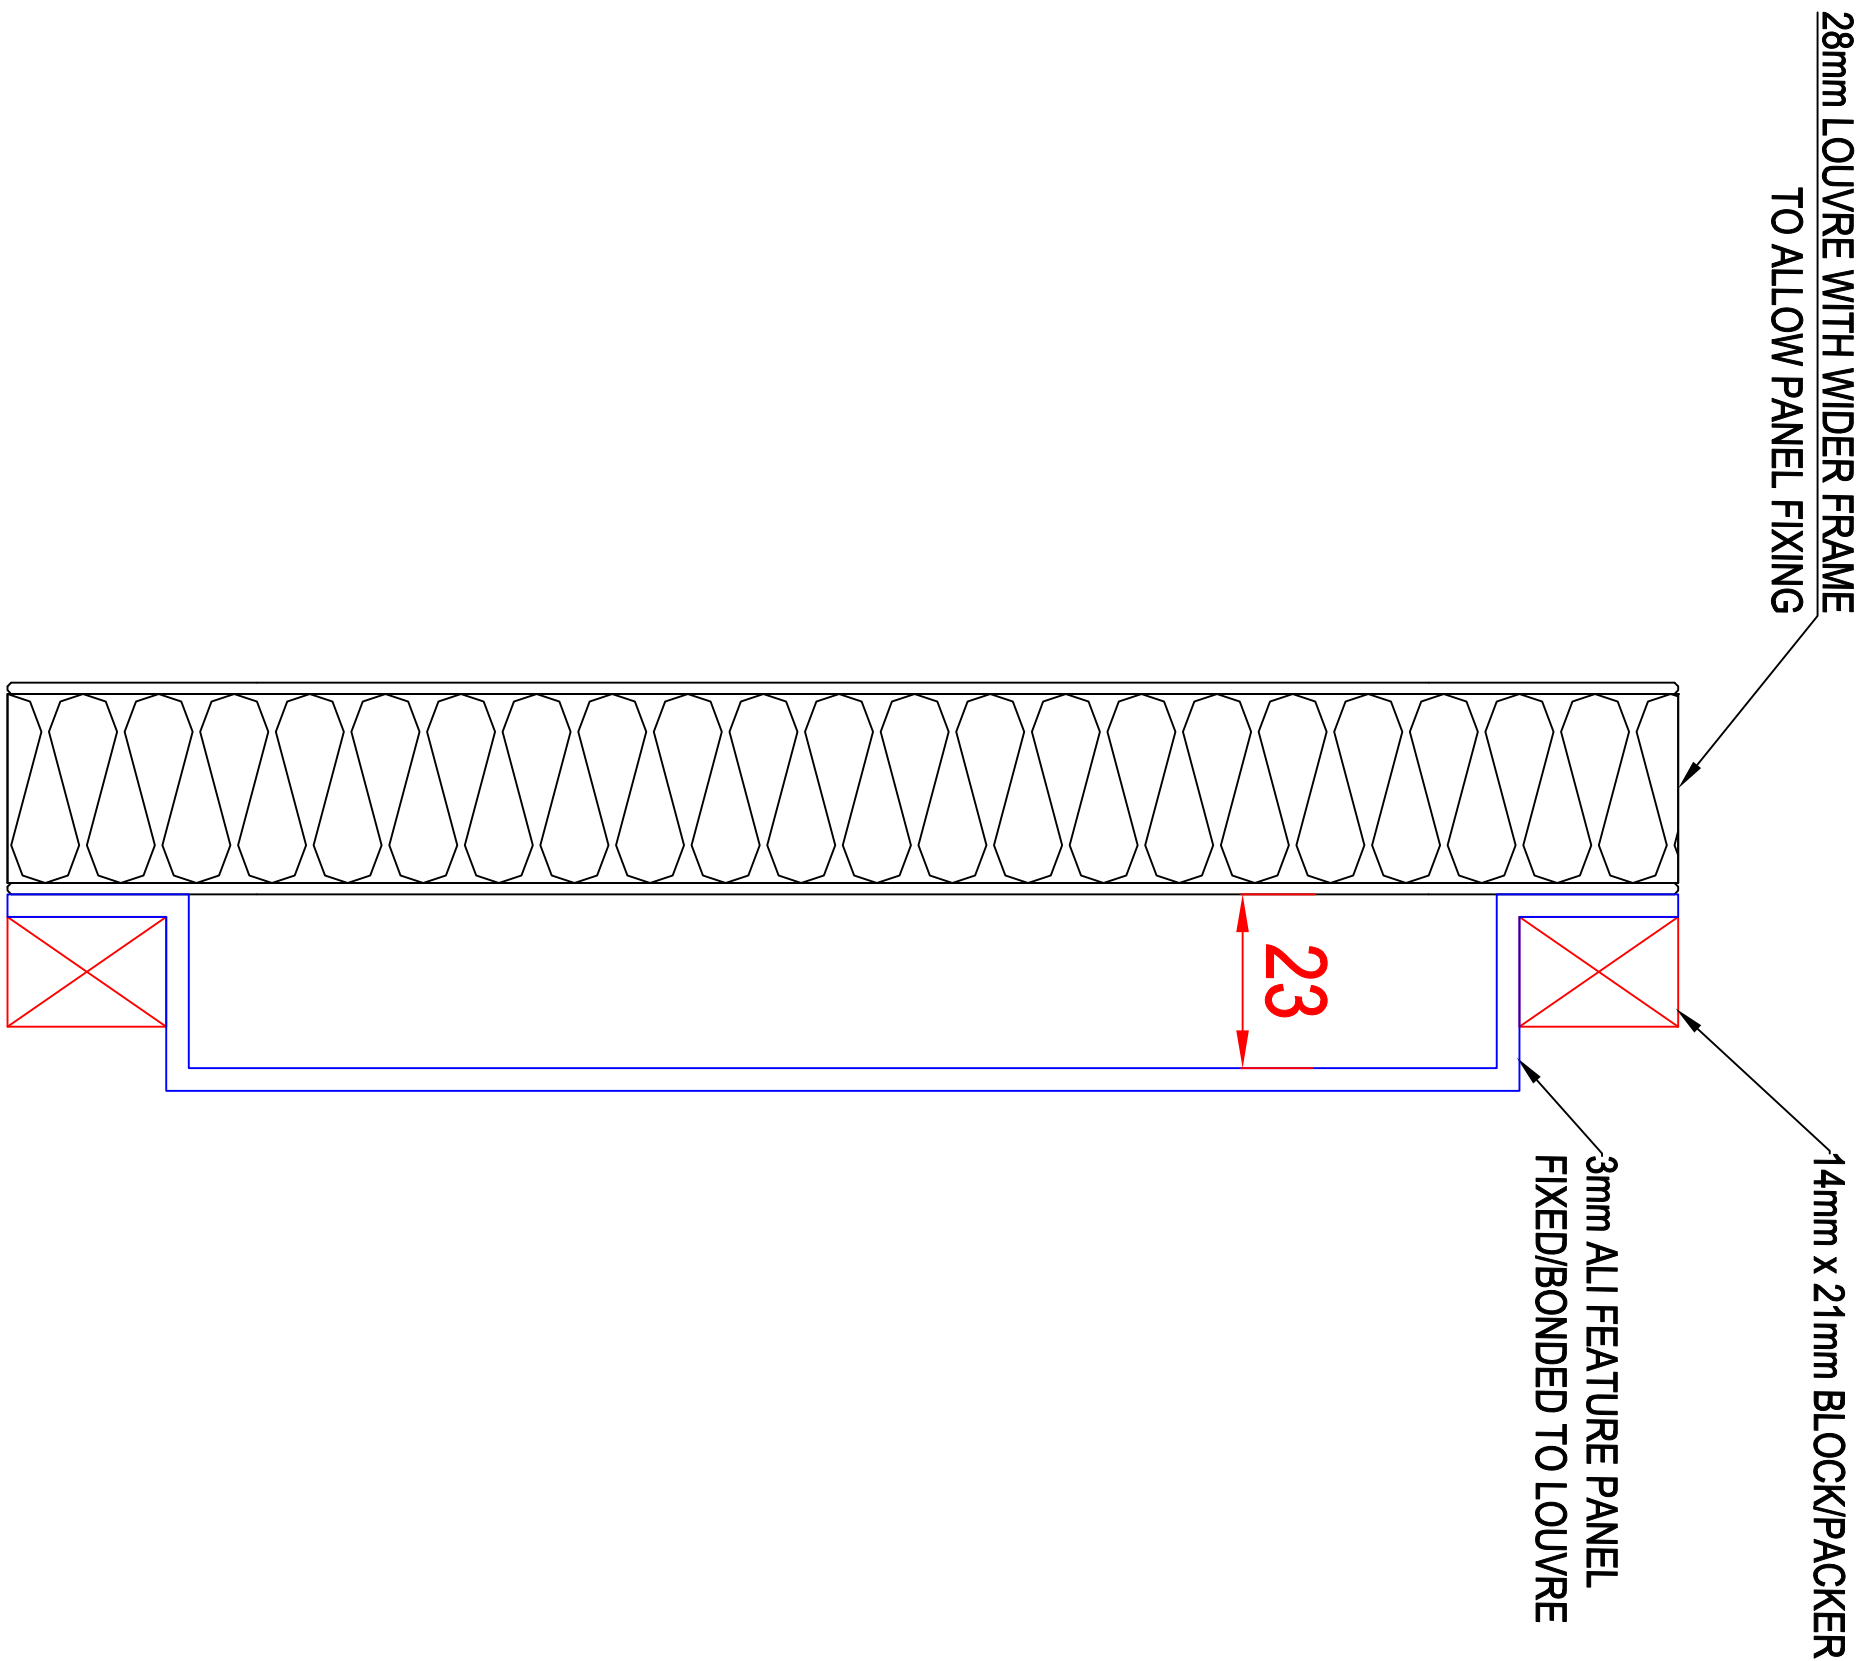


A-A

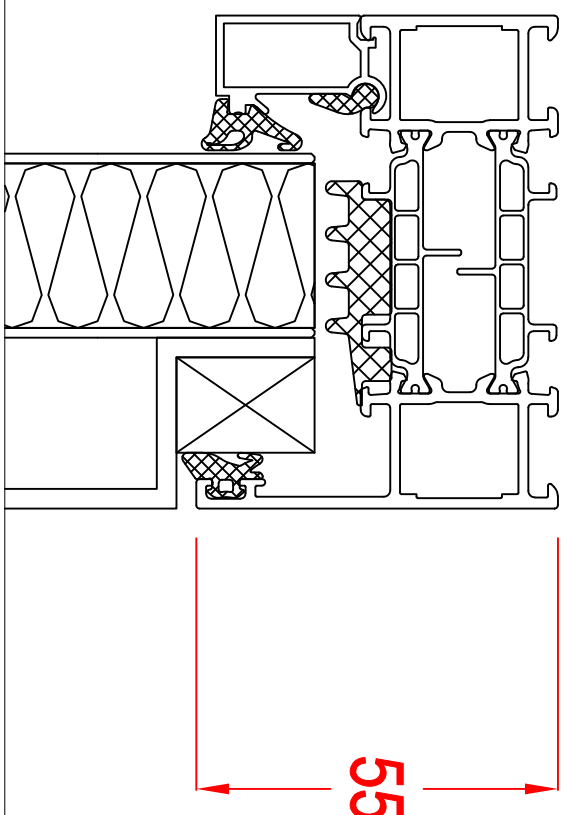


B-B

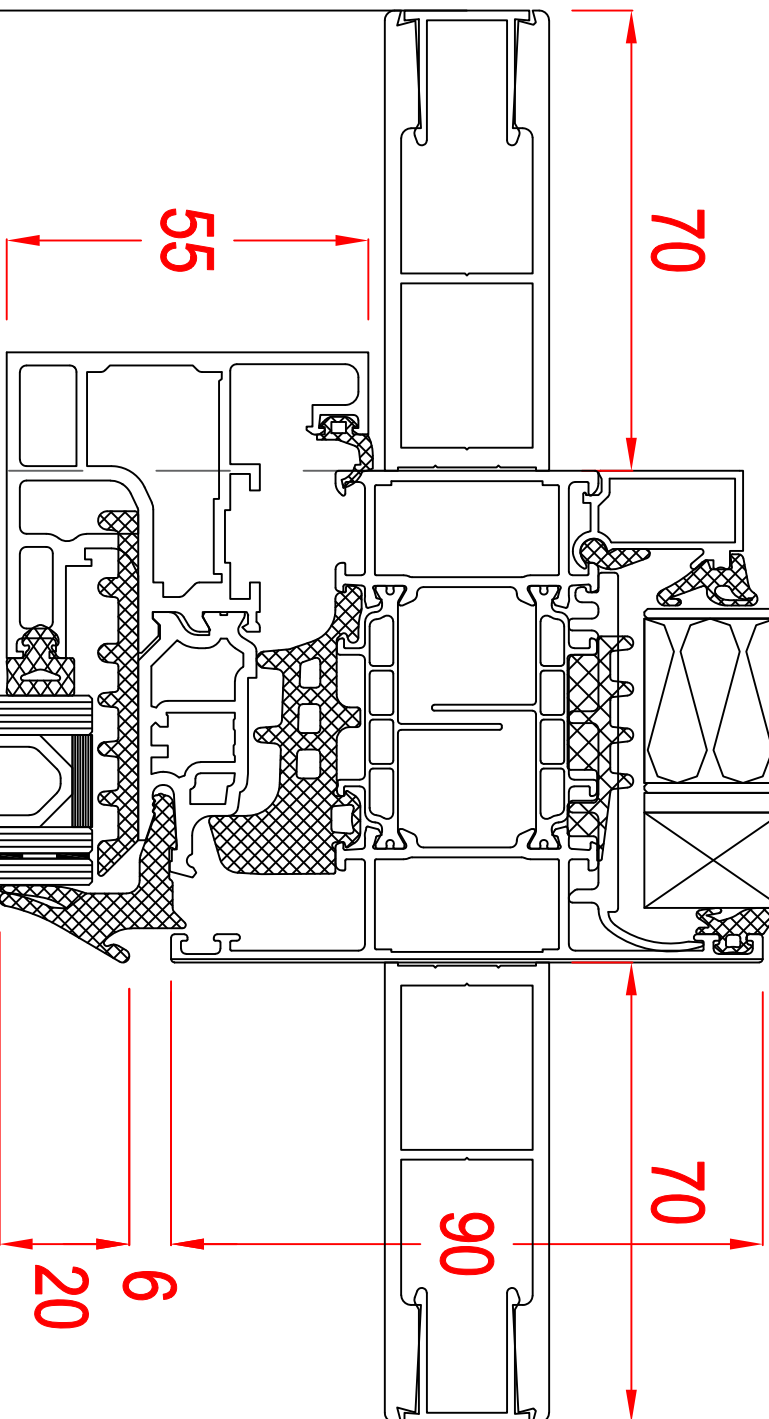


C-C

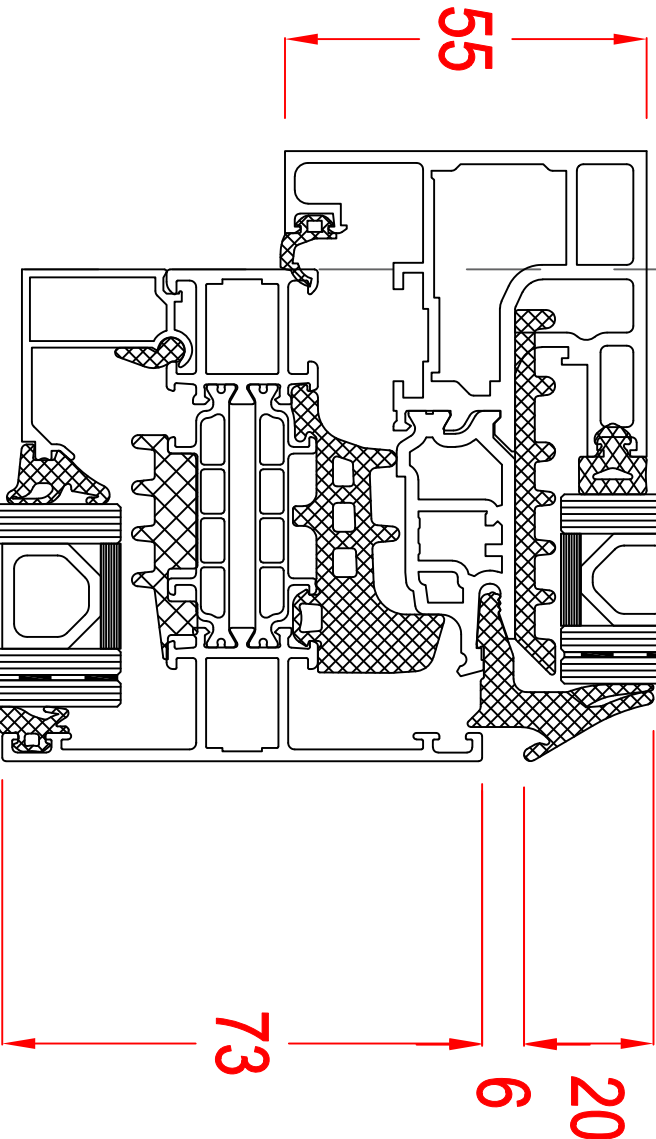


D-D

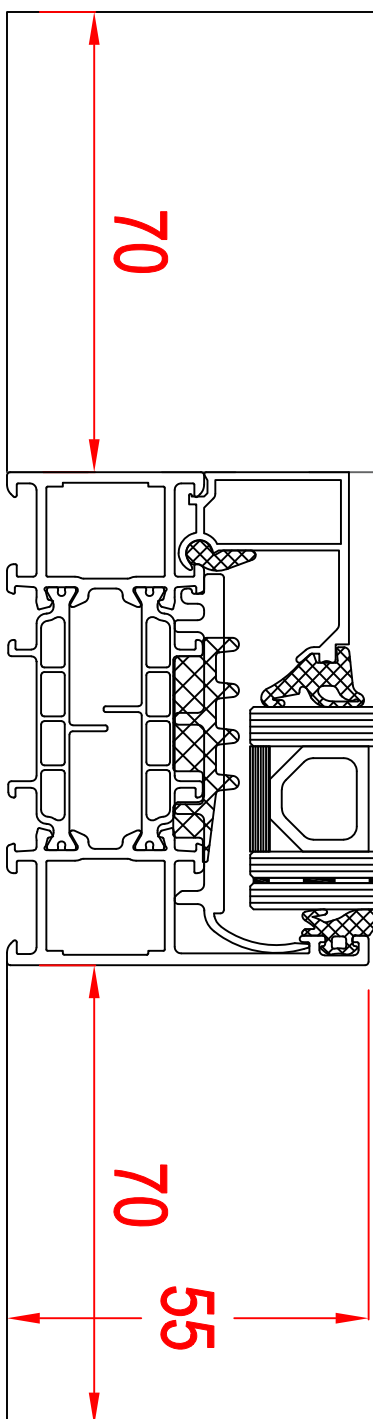

E-E

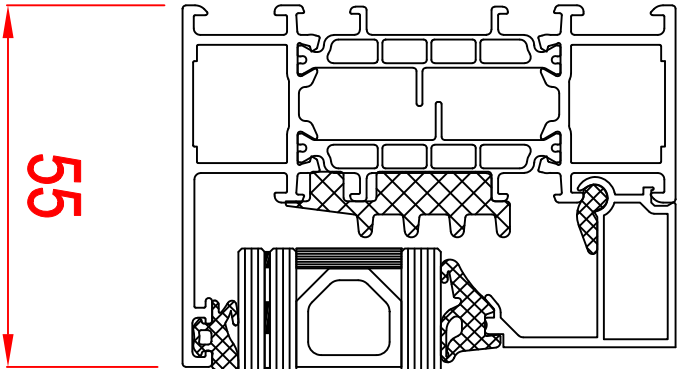

F-F

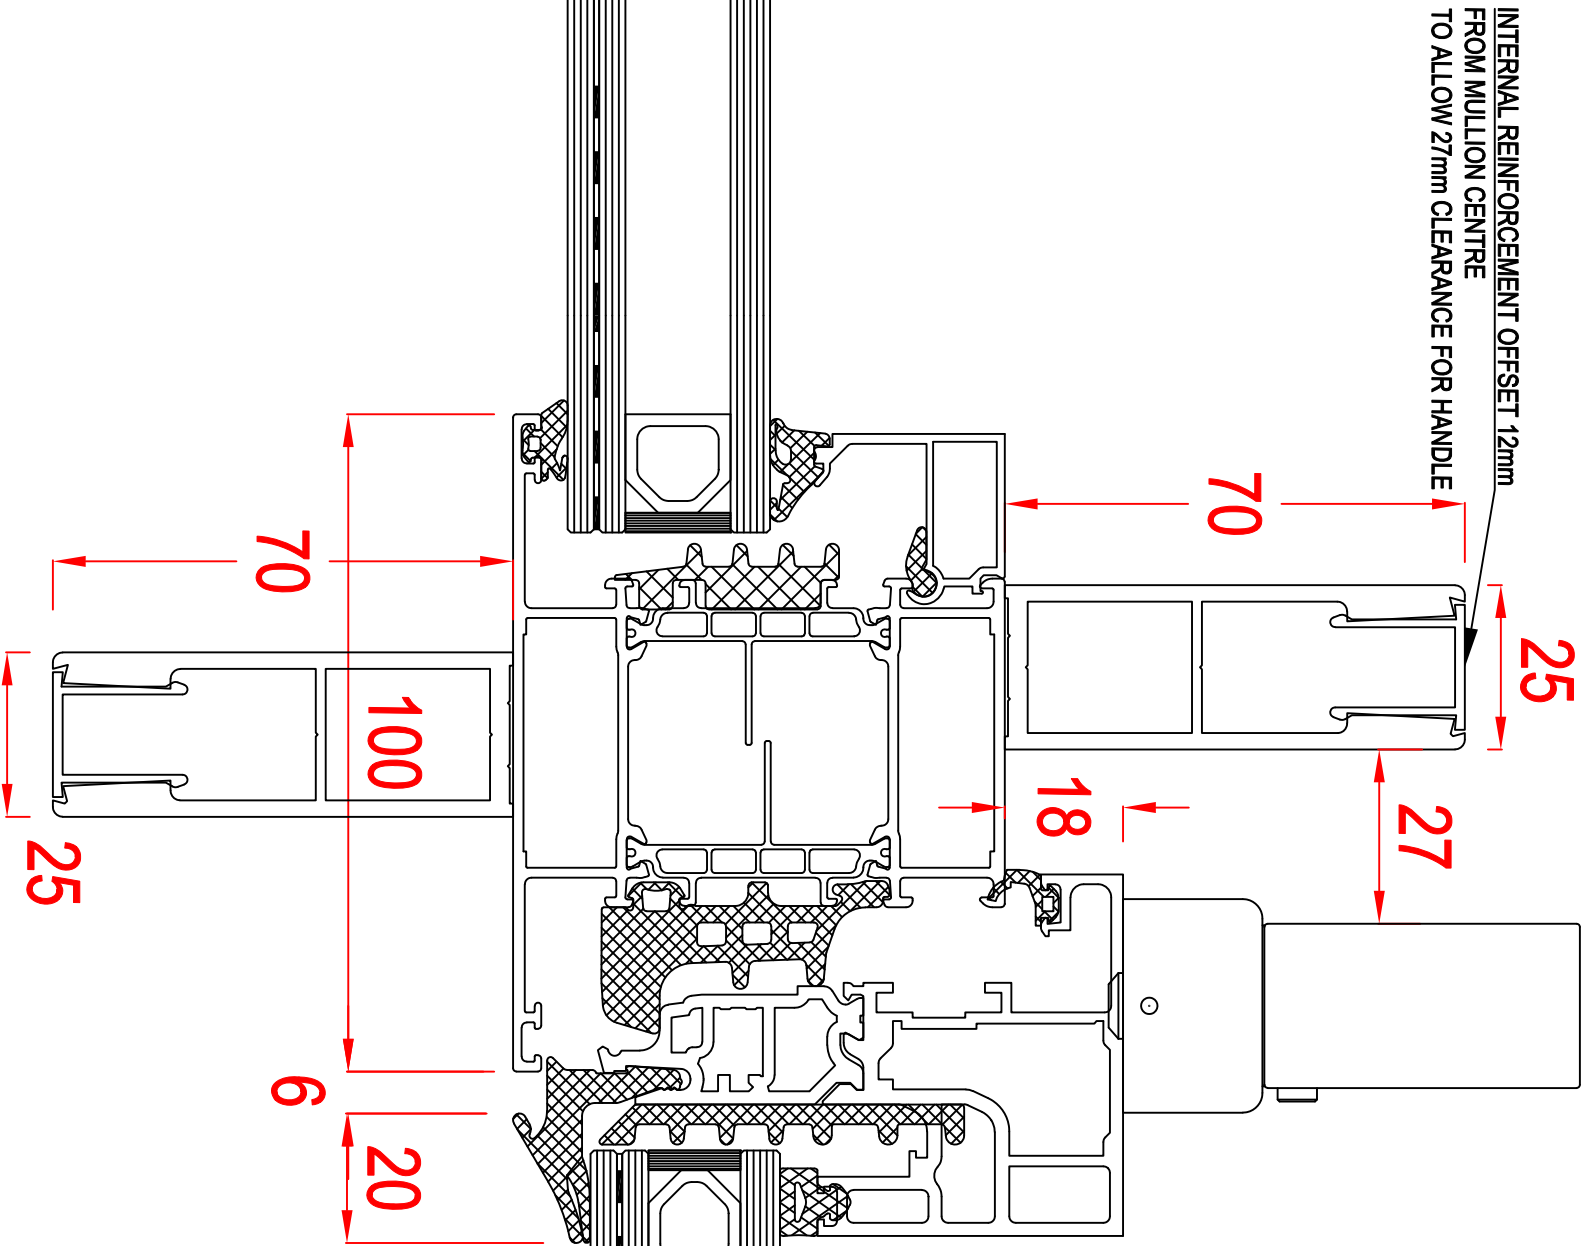

G-G

