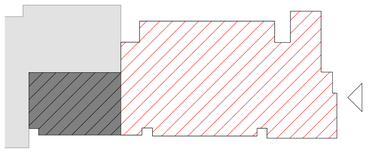

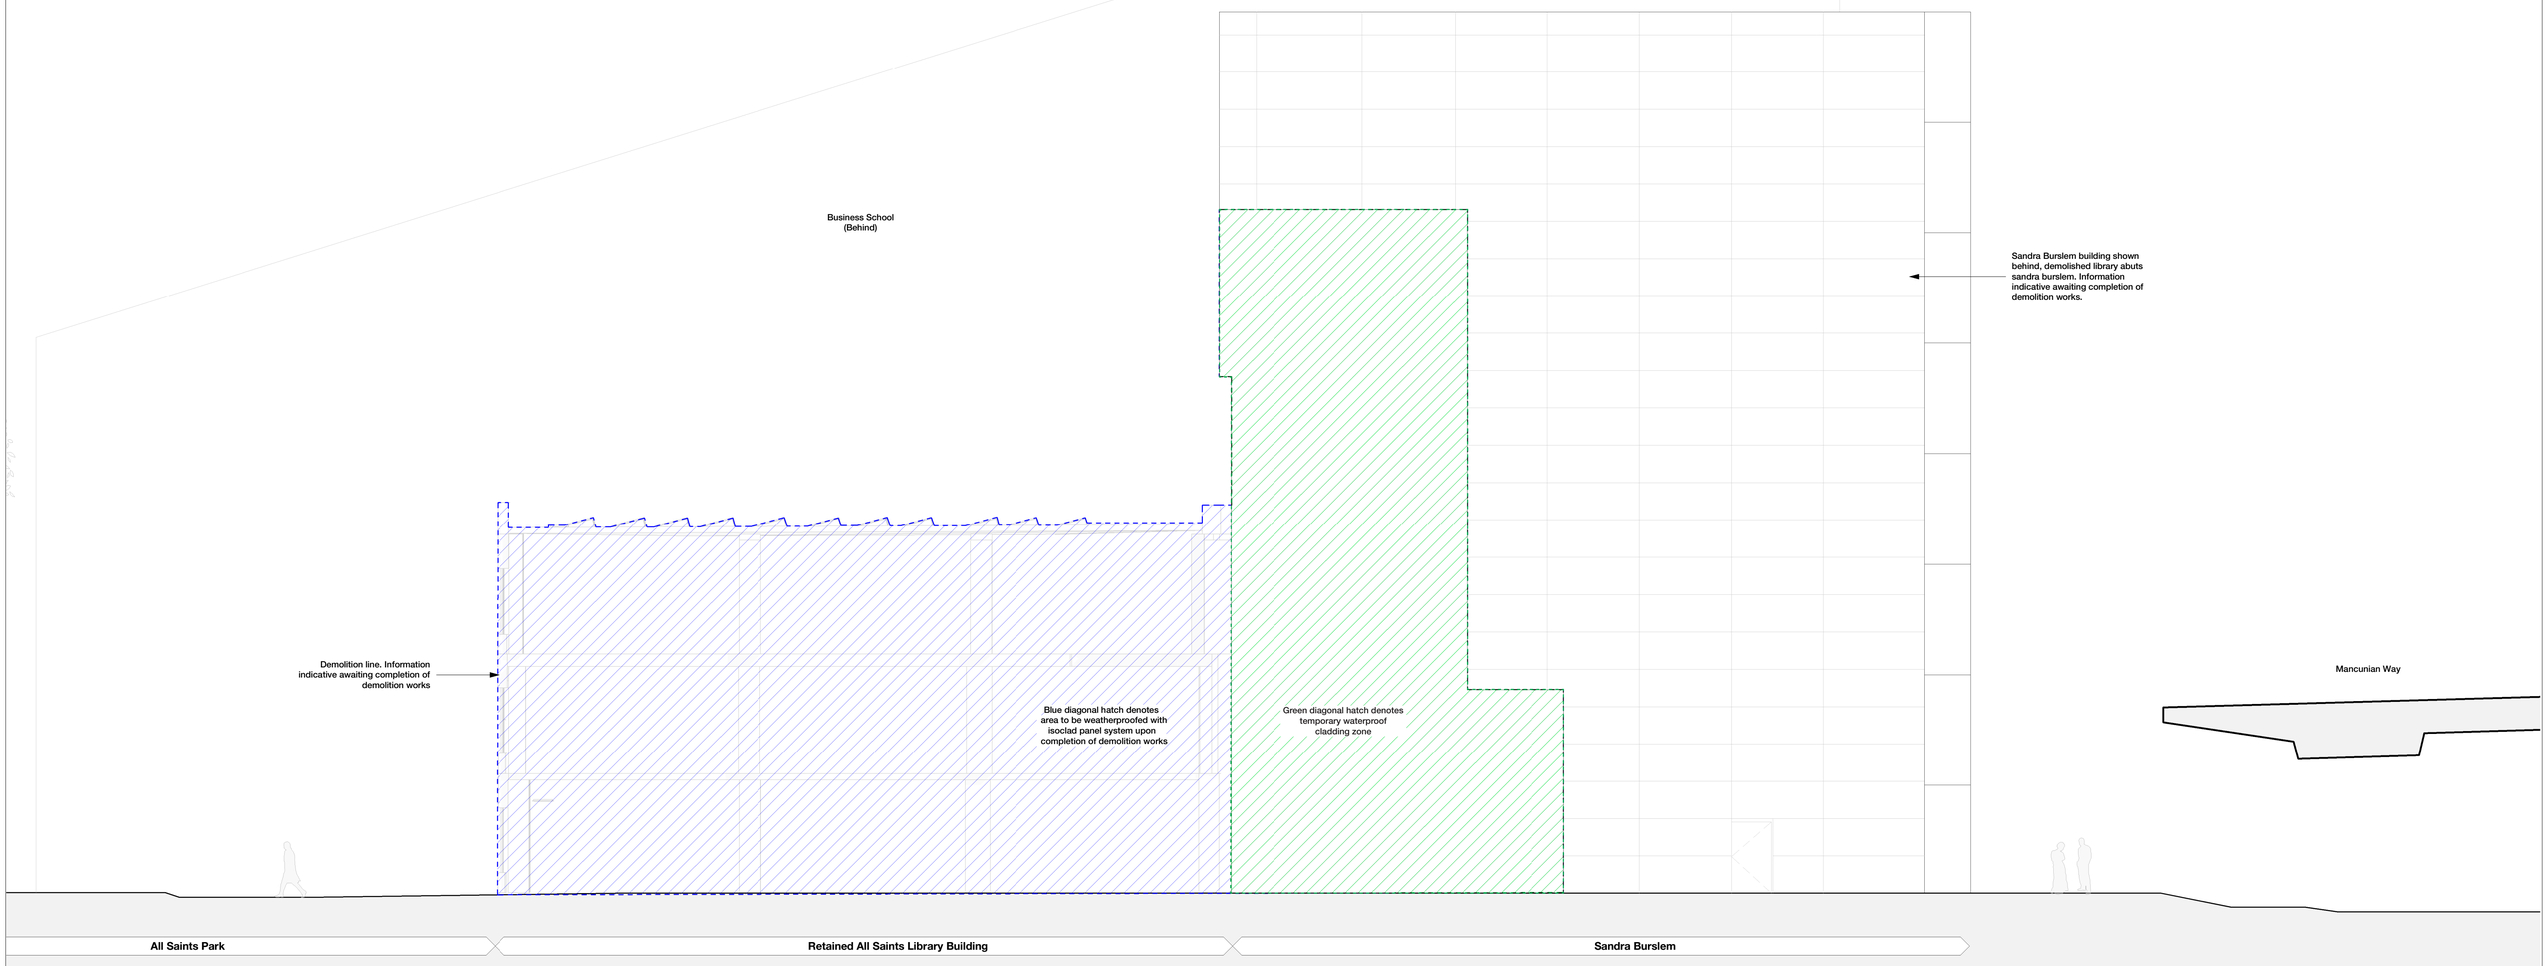

Status codes:

S1 - Suitable for
S2 - Suitable for
S3 - Suitable for Review &
S4 - Suitable for Review &
S5 - Suitable for Review &
A= - Approved & Accepted as Stage

Rev	Description	Date
P1	For Information	09/09/2025
P2	For Information	24/03/2026

Copyright Hawkins\Brown Architects
No implied licence exists. This drawing should not be used to calculate areas for the purposes of valuation. Do not scale this drawing. All dimensions to be checked on the site by the contractor and such dimensions to be their responsibility. All work must comply with relevant British Standards and Building Regulations requirements. Drawing errors and omissions to be reported to the architect. To be read in conjunction with Architect's specification and other consultant information.

Scale @ A1
1 : 100

Date
09/09/2025

Job Number
250082

Drawn By
AG

Checked By
NB

Status
S2

Drawing No.
1350B-HBA-XX-ZZ-DR-A-080107

Rev
P1

Purpose of Issue
For Information

Project
Manchester Metropolitan University Teaching Building

All Saints Campus
Manchester, M15 6BH

Drawing
Proposed Demolition Elevation - Temporary Waterproofing

26-28 Hilton Street
Manchester M1 2EH

mail@hawkinsbrown.com
hawkinsbrown.com

Hawkins\
Brown