
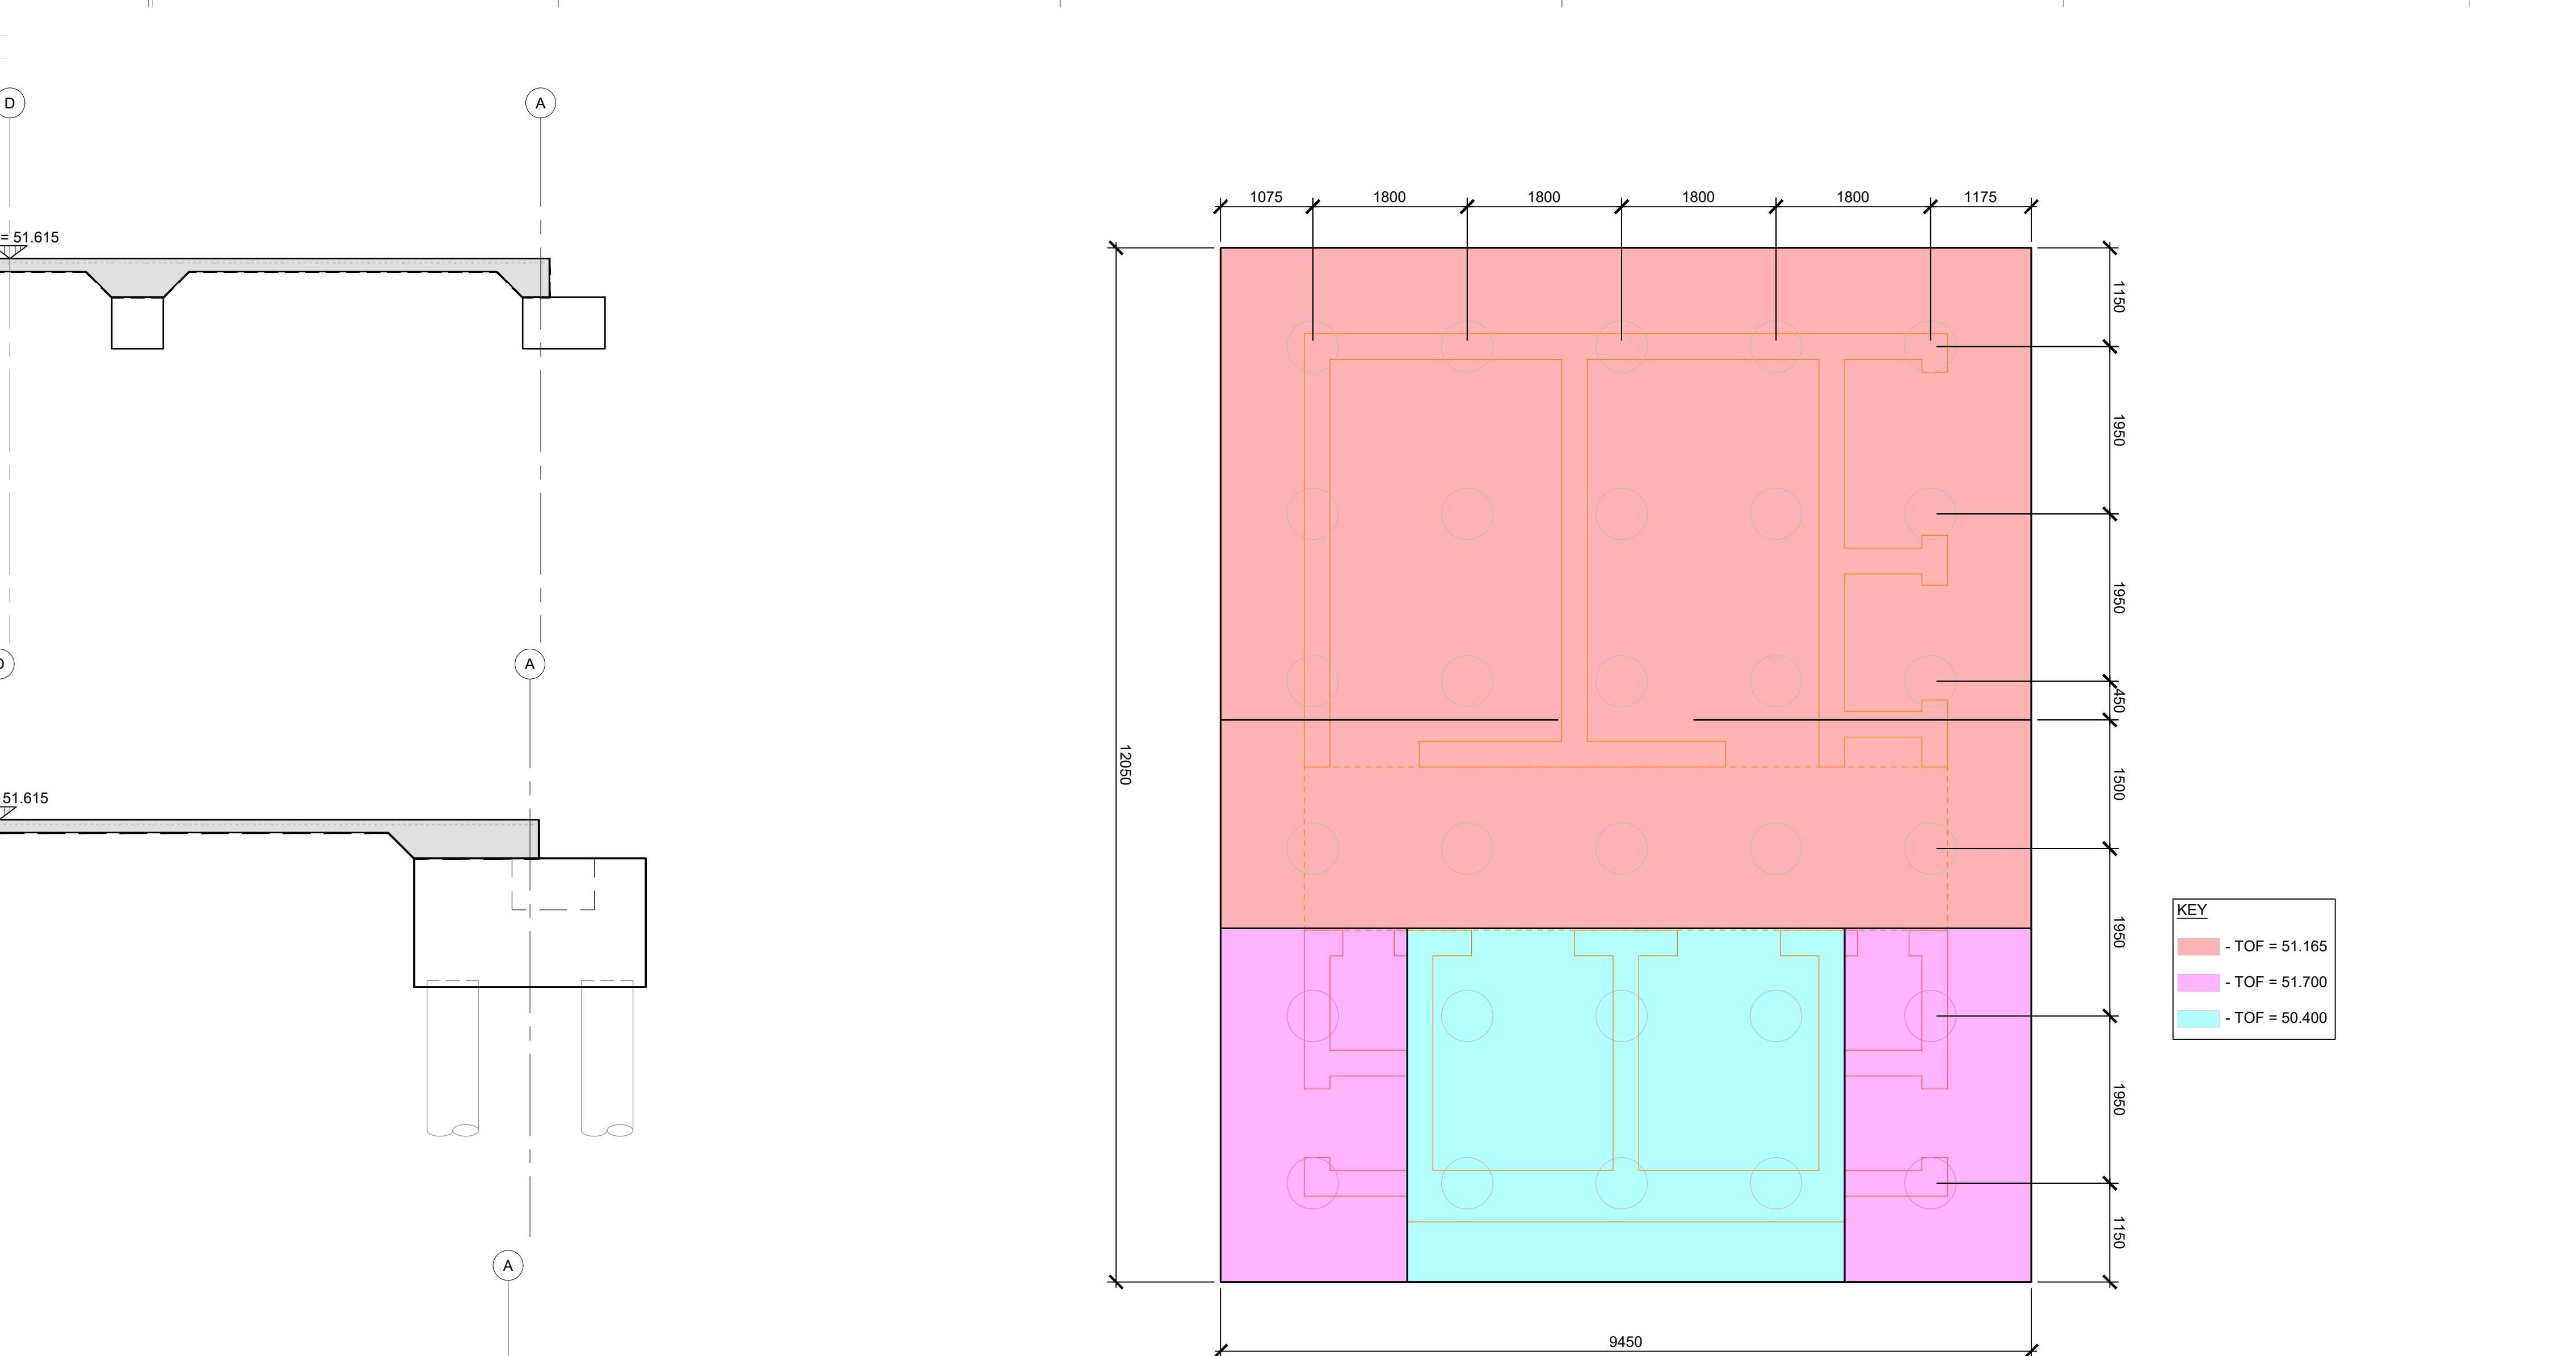


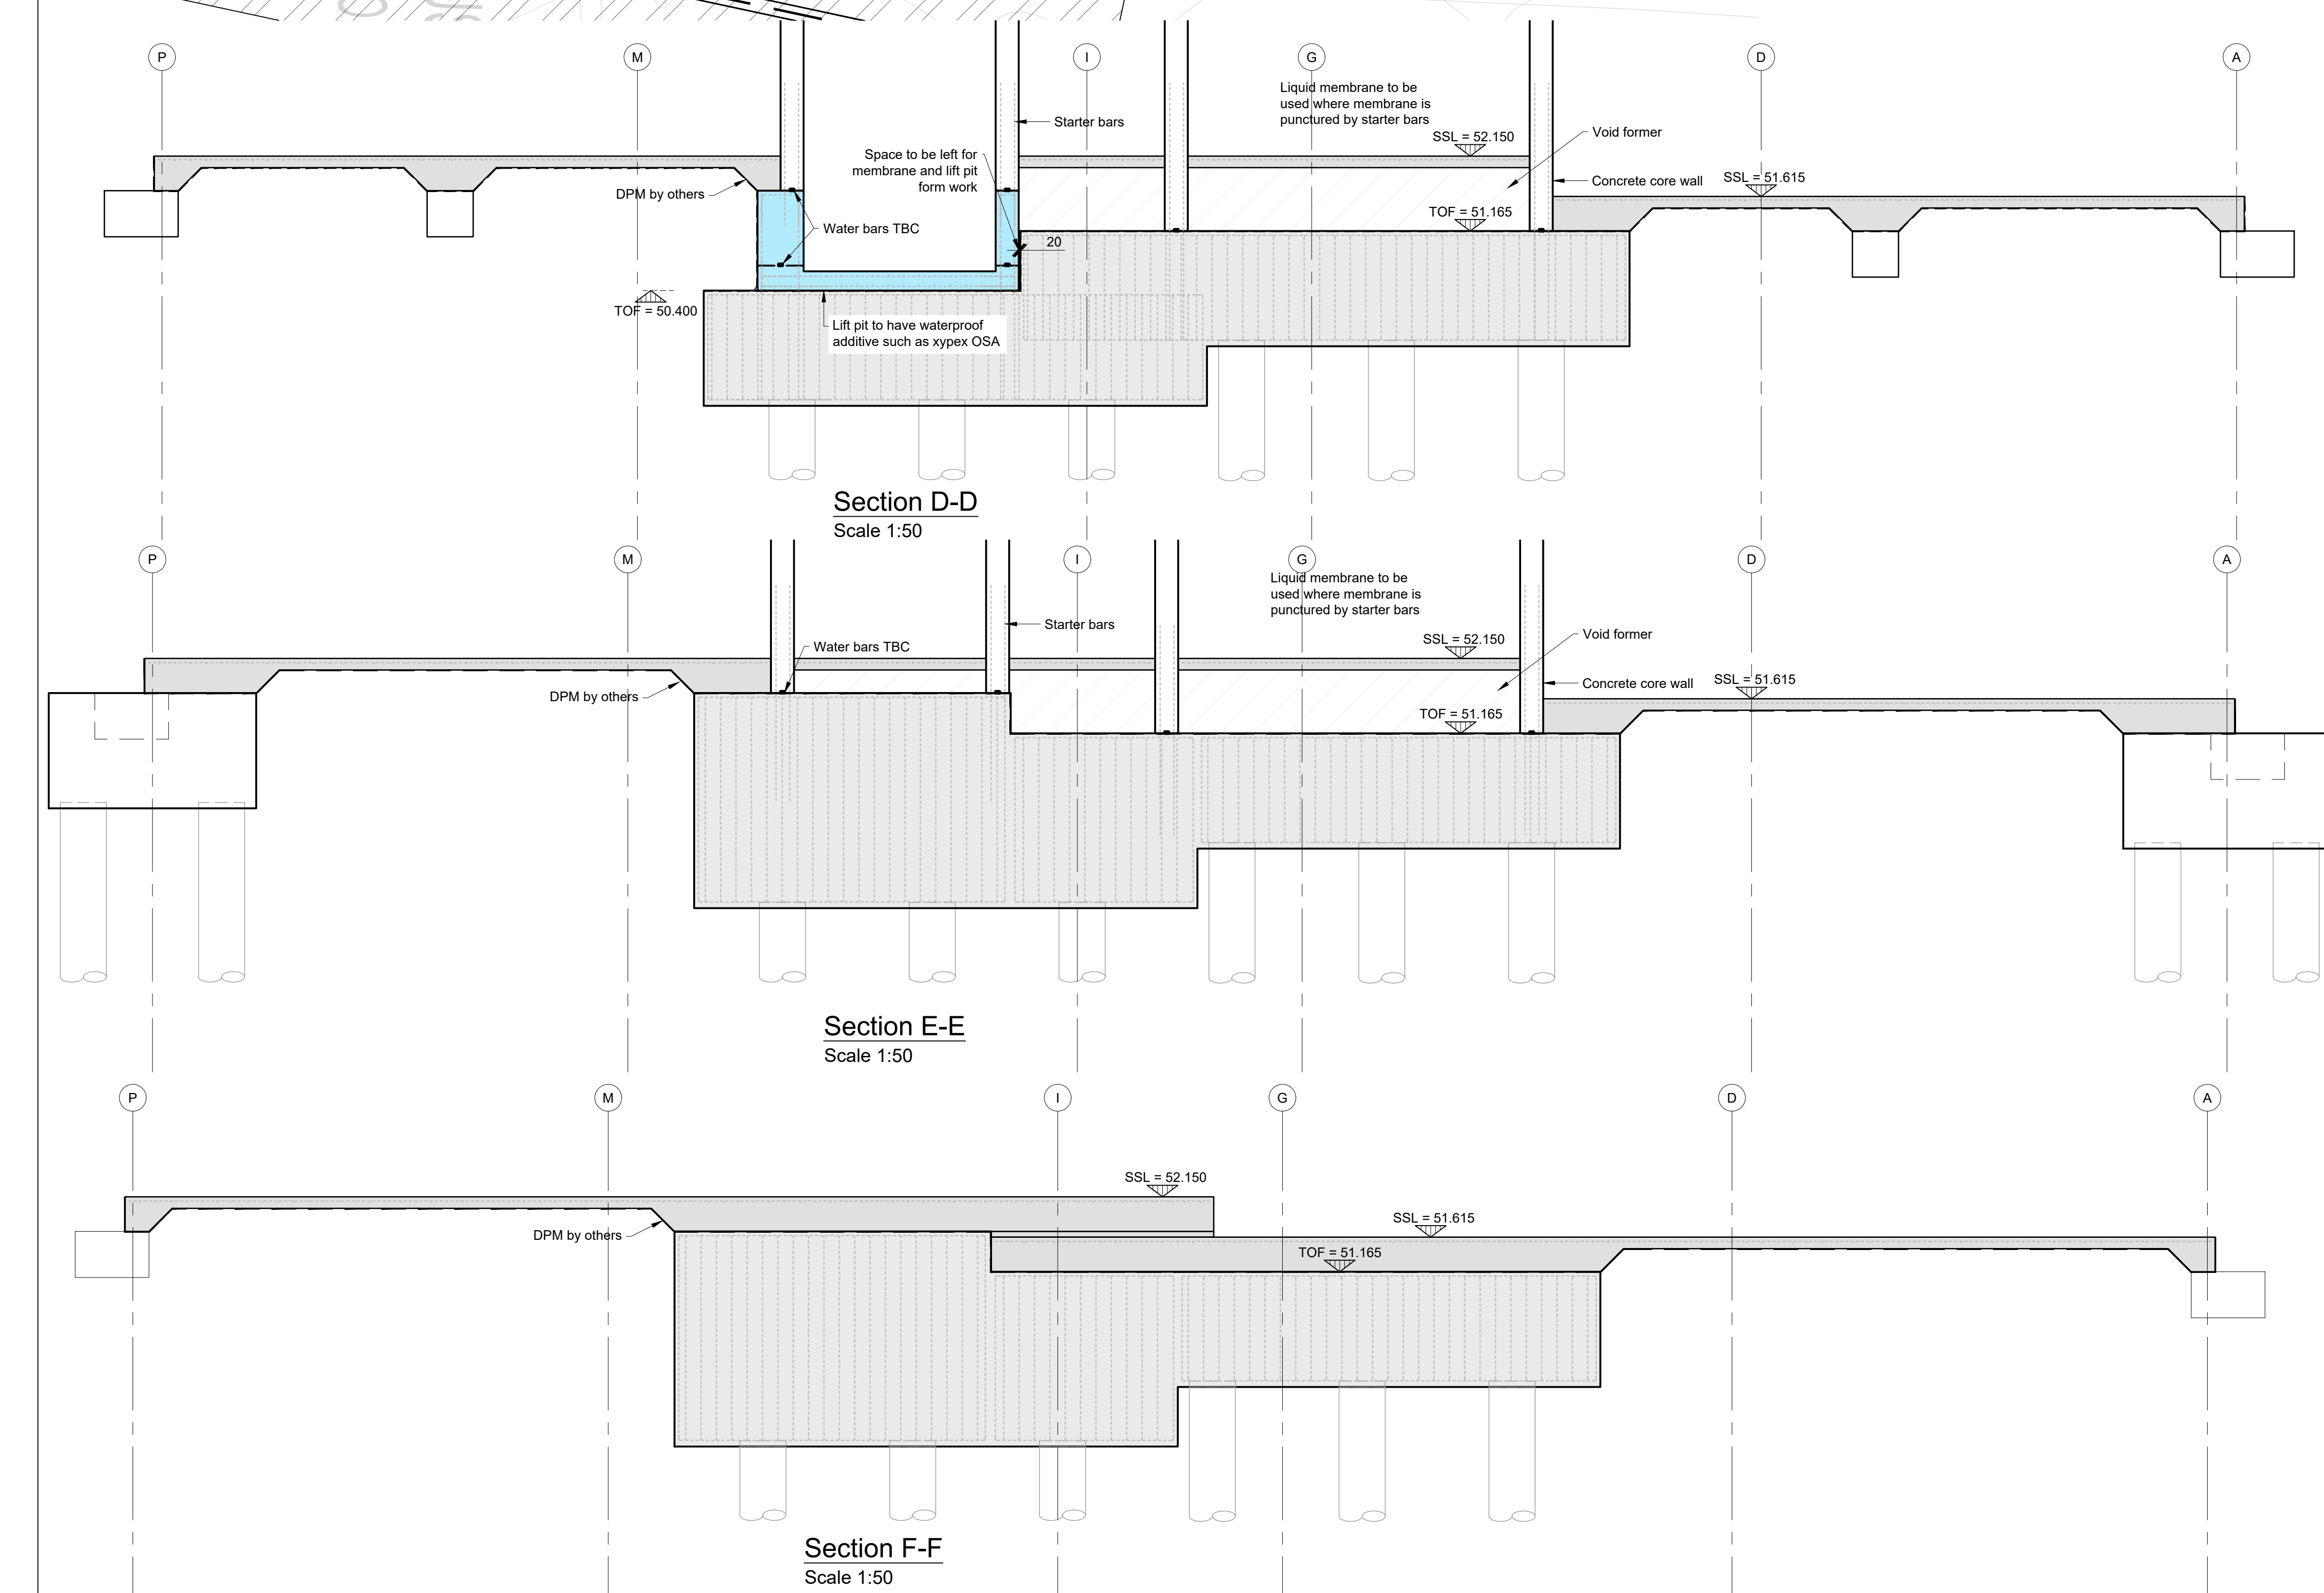

NOTES:

1. Do not scale from this drawing.
2. This drawing is copyright and is sent to you in confidence. It must not be used, copied, disclosed, in whole or in part to third parties without written permission. It remains the property of Booth King Partnership Ltd (BKPL) and will be returned on request.
3. This drawing is to be read in conjunction with all relevant documents and specifications.
4. Anyone using this drawing must be aware of their legal duties under the COM Regulations 2015, refer to the HSE website for further information (BKPL are not Professional Designers).
5. All dimensions shown on this drawing are in millimetres unless noted otherwise.
6. If the Contractor consider that they do not have sufficient information to safely complete the works detailed on this drawing, they should contact the Engineer.
7. This document uses revision codes in accordance with ISO EN 15663:
 a. Preliminary (non-contractual) - review, comment or approval.
 b. Contract (Contractual) - for price completion.
 8. Work in progress status codes in accordance with ISO EN 15663:
 Work in progress:
 90 - WIP
 Shared (non-contractual):
 S1 - Coordination, S2 - Information, S3 - Review, S4 & S5 - Approval.
 Published (contractual):
 A1, A2, etc. (where "n" relates to the project stage)
8. This document uses project stages in accordance with the (BSI) Code of Practice for Project 2020:
 2 - Concept 3 - Construction 4 - Technical Design
 5 - Production Design 6 - Construction 6 - Handover.
9. Only documents with a revision code C (where "W" refers to a revision number) and codes C1 or C2 are to be used as the basis for construction. Any deviations to that which is on site is not the liability of BKPL.

Everything is indicative at this stage and is for costing / discussion

P01	20.03.28	Stage 2 - Preliminary Issue	TB
REV.	DATE	REVISION DETAILS	INITIALS
CURRENT DRAWING REVISION CHECKED BY			AA
CURRENT DRAWING REVISION APPROVED BY			IE
DRAWING STATUS:		PROJECT STAGE:	
S1		Stage 2	

boothking
PARTNERSHIP LIMITED

CONSULTING CIVIL & STRUCTURAL ENGINEERS

www.booth-king.co.uk office@booth-king.co.uk

RAMSBOTTOM Tel: 01706 822 022	MANCHESTER Tel: 0161 694 7087	EDINBURGH Tel: 0131 229 1547
---	---	--

PROJECT: Rochdale Road 2				
TITLE: Foundation Details				
SCALE (A0)	AUTHOR	DATE	REVISION	BKPL No.
1:50	TB	Mar 26	P01	15286
DRAWING REF:				
15286-BKP-V1-FN-DR-S-1001				