



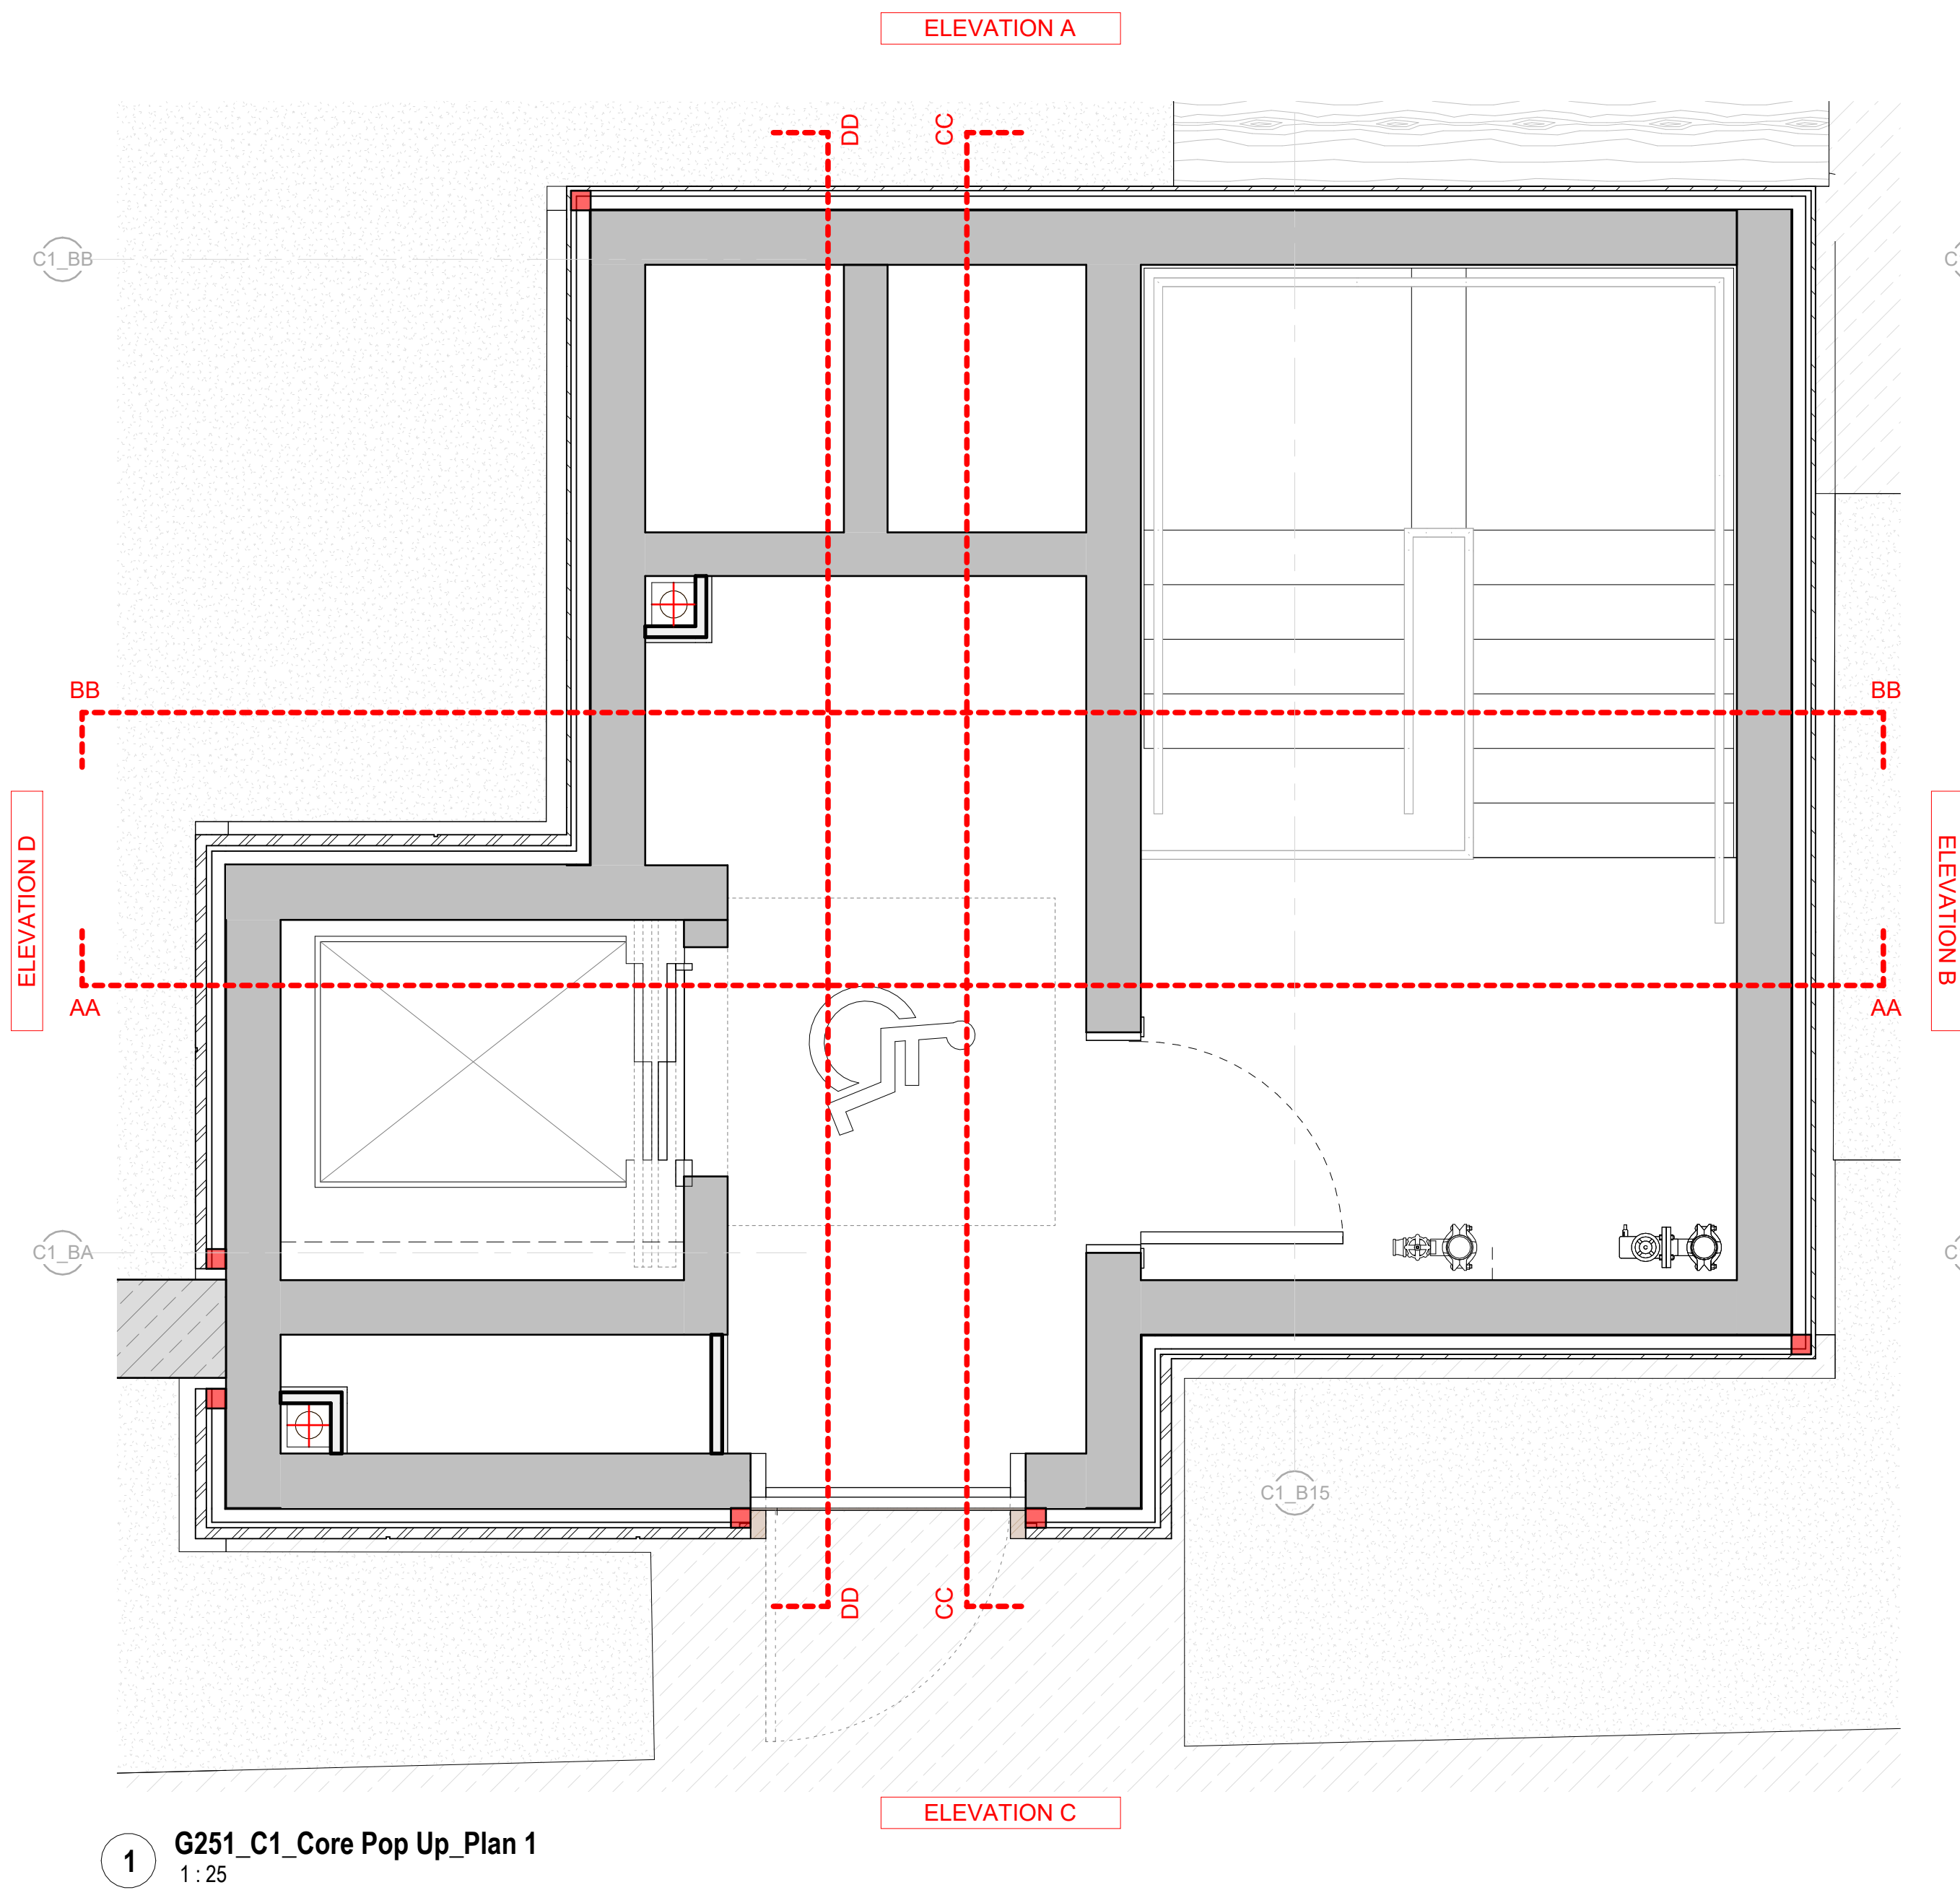

1 G251_C1_Core Pop Up_Plan 1
1 : 25

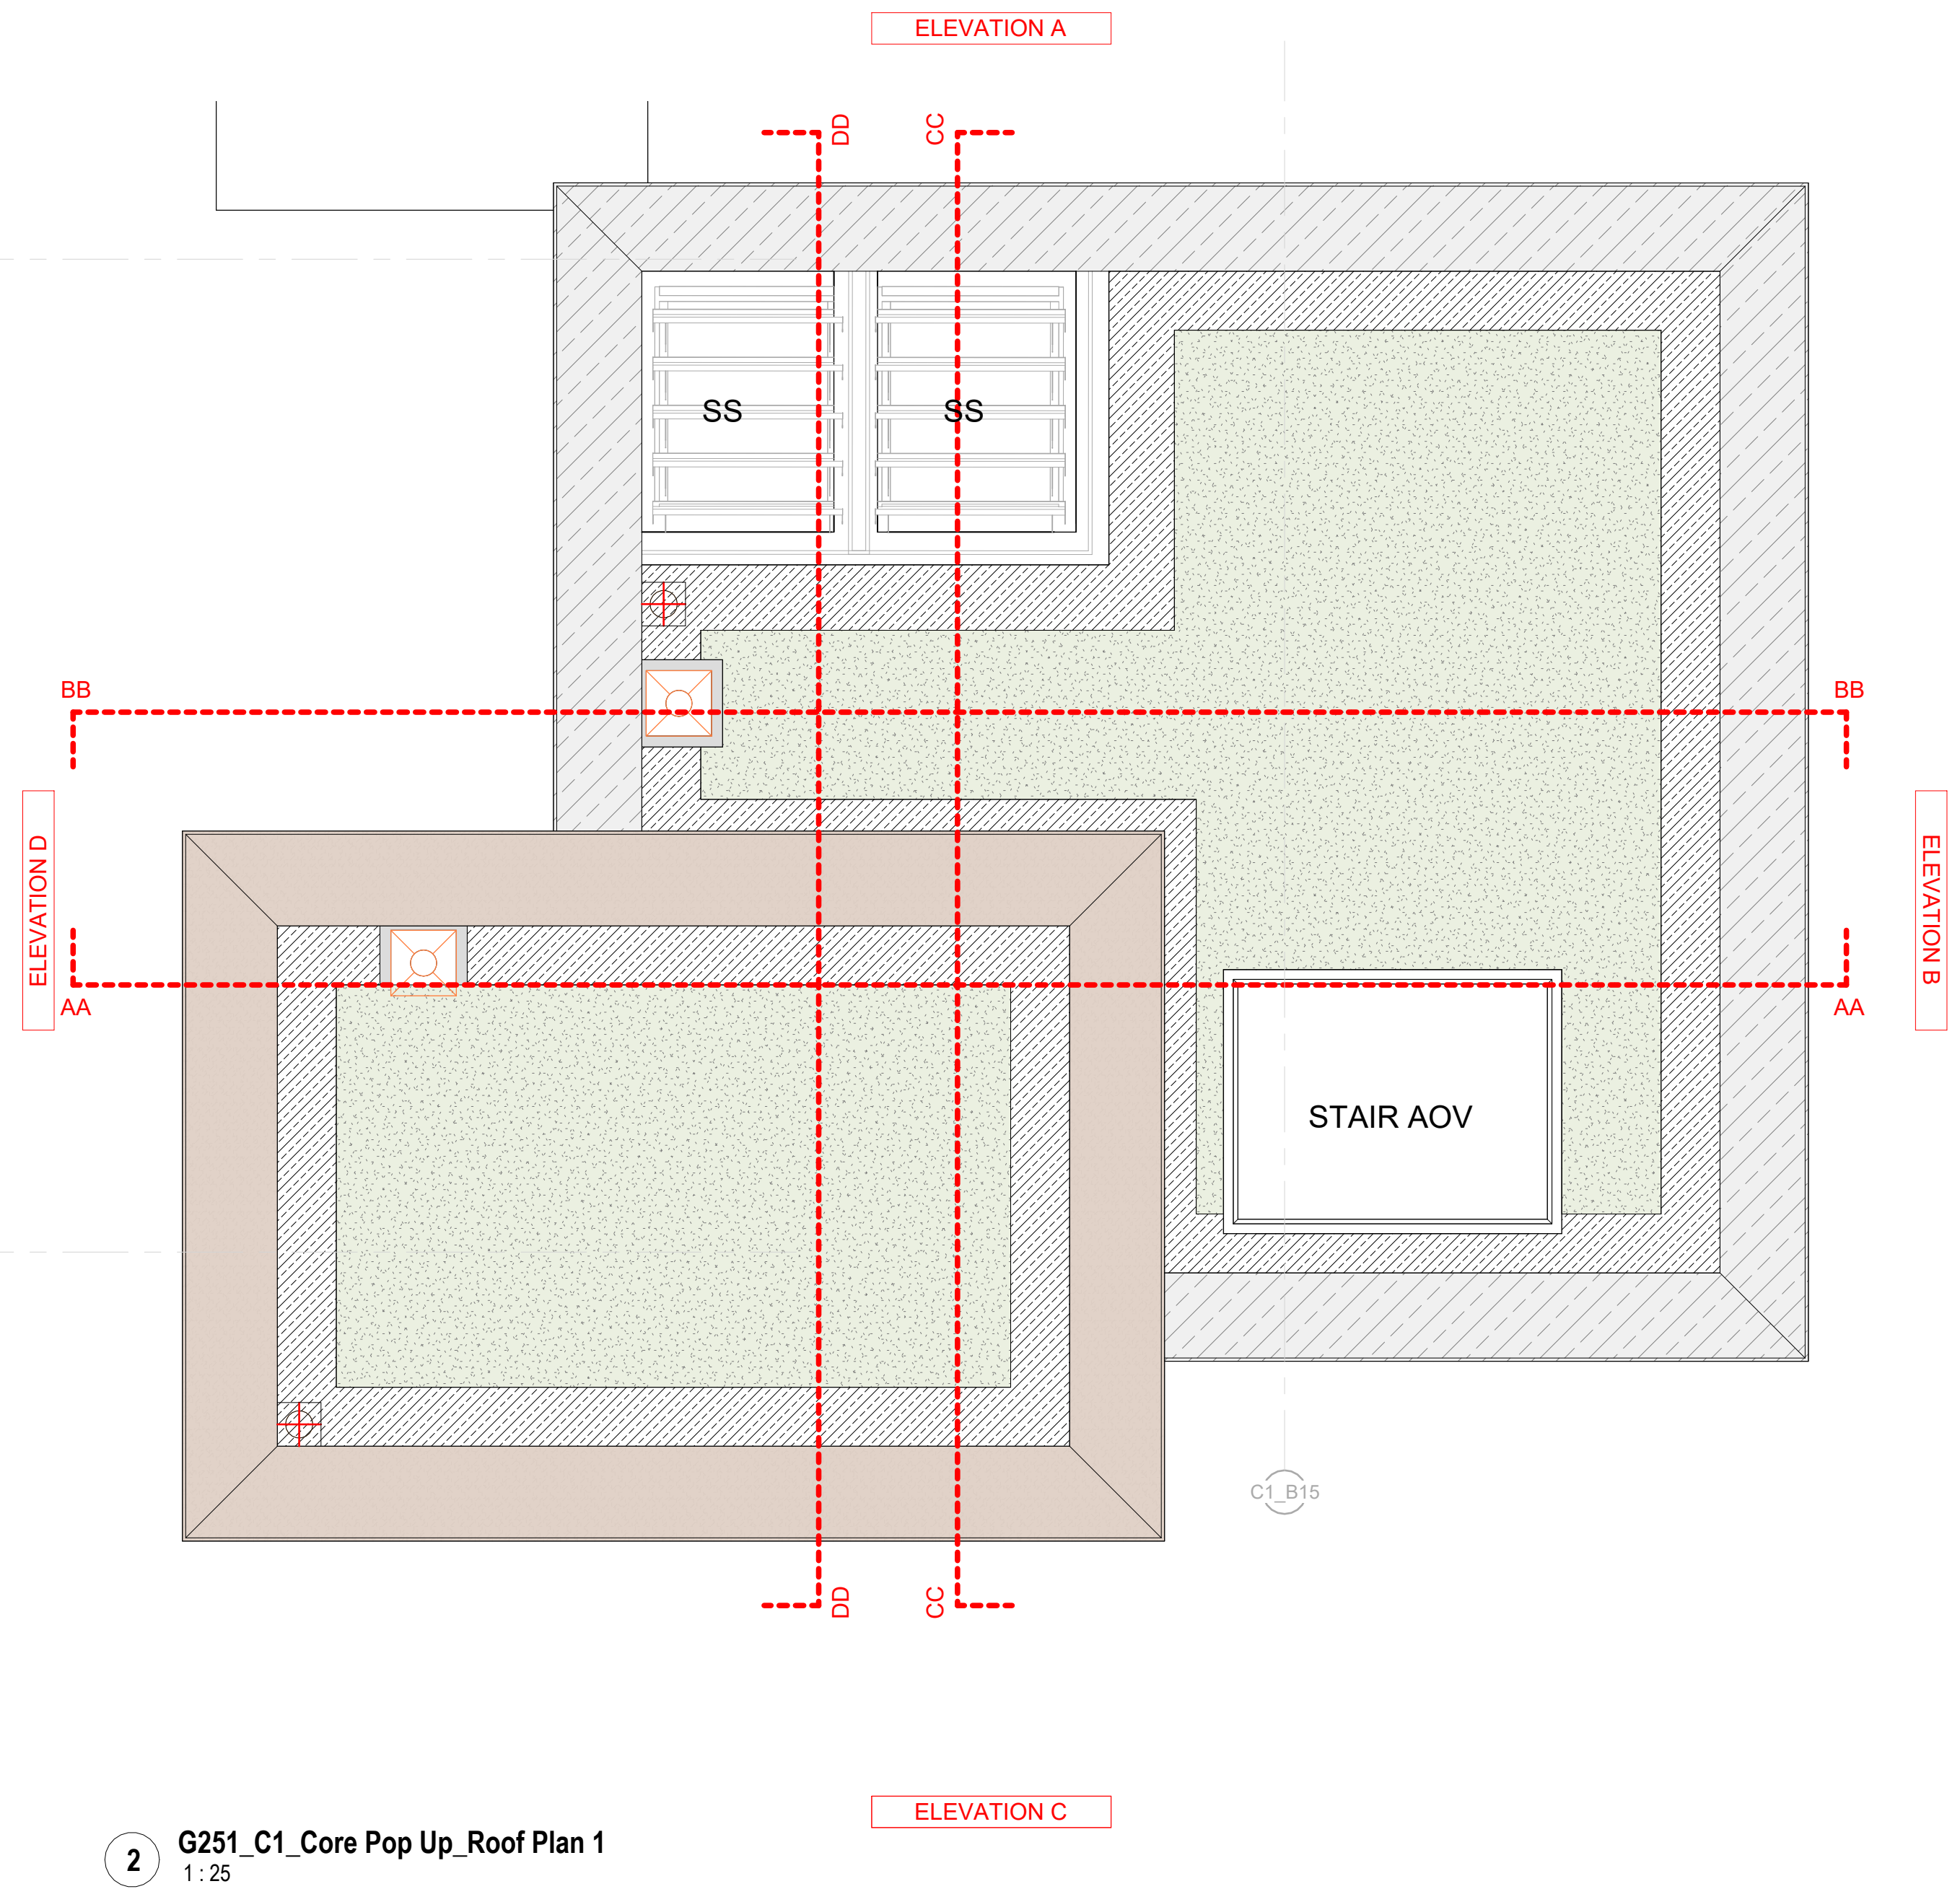

2 G251_C1_Core Pop Up_Roof Plan 1
1 : 25