


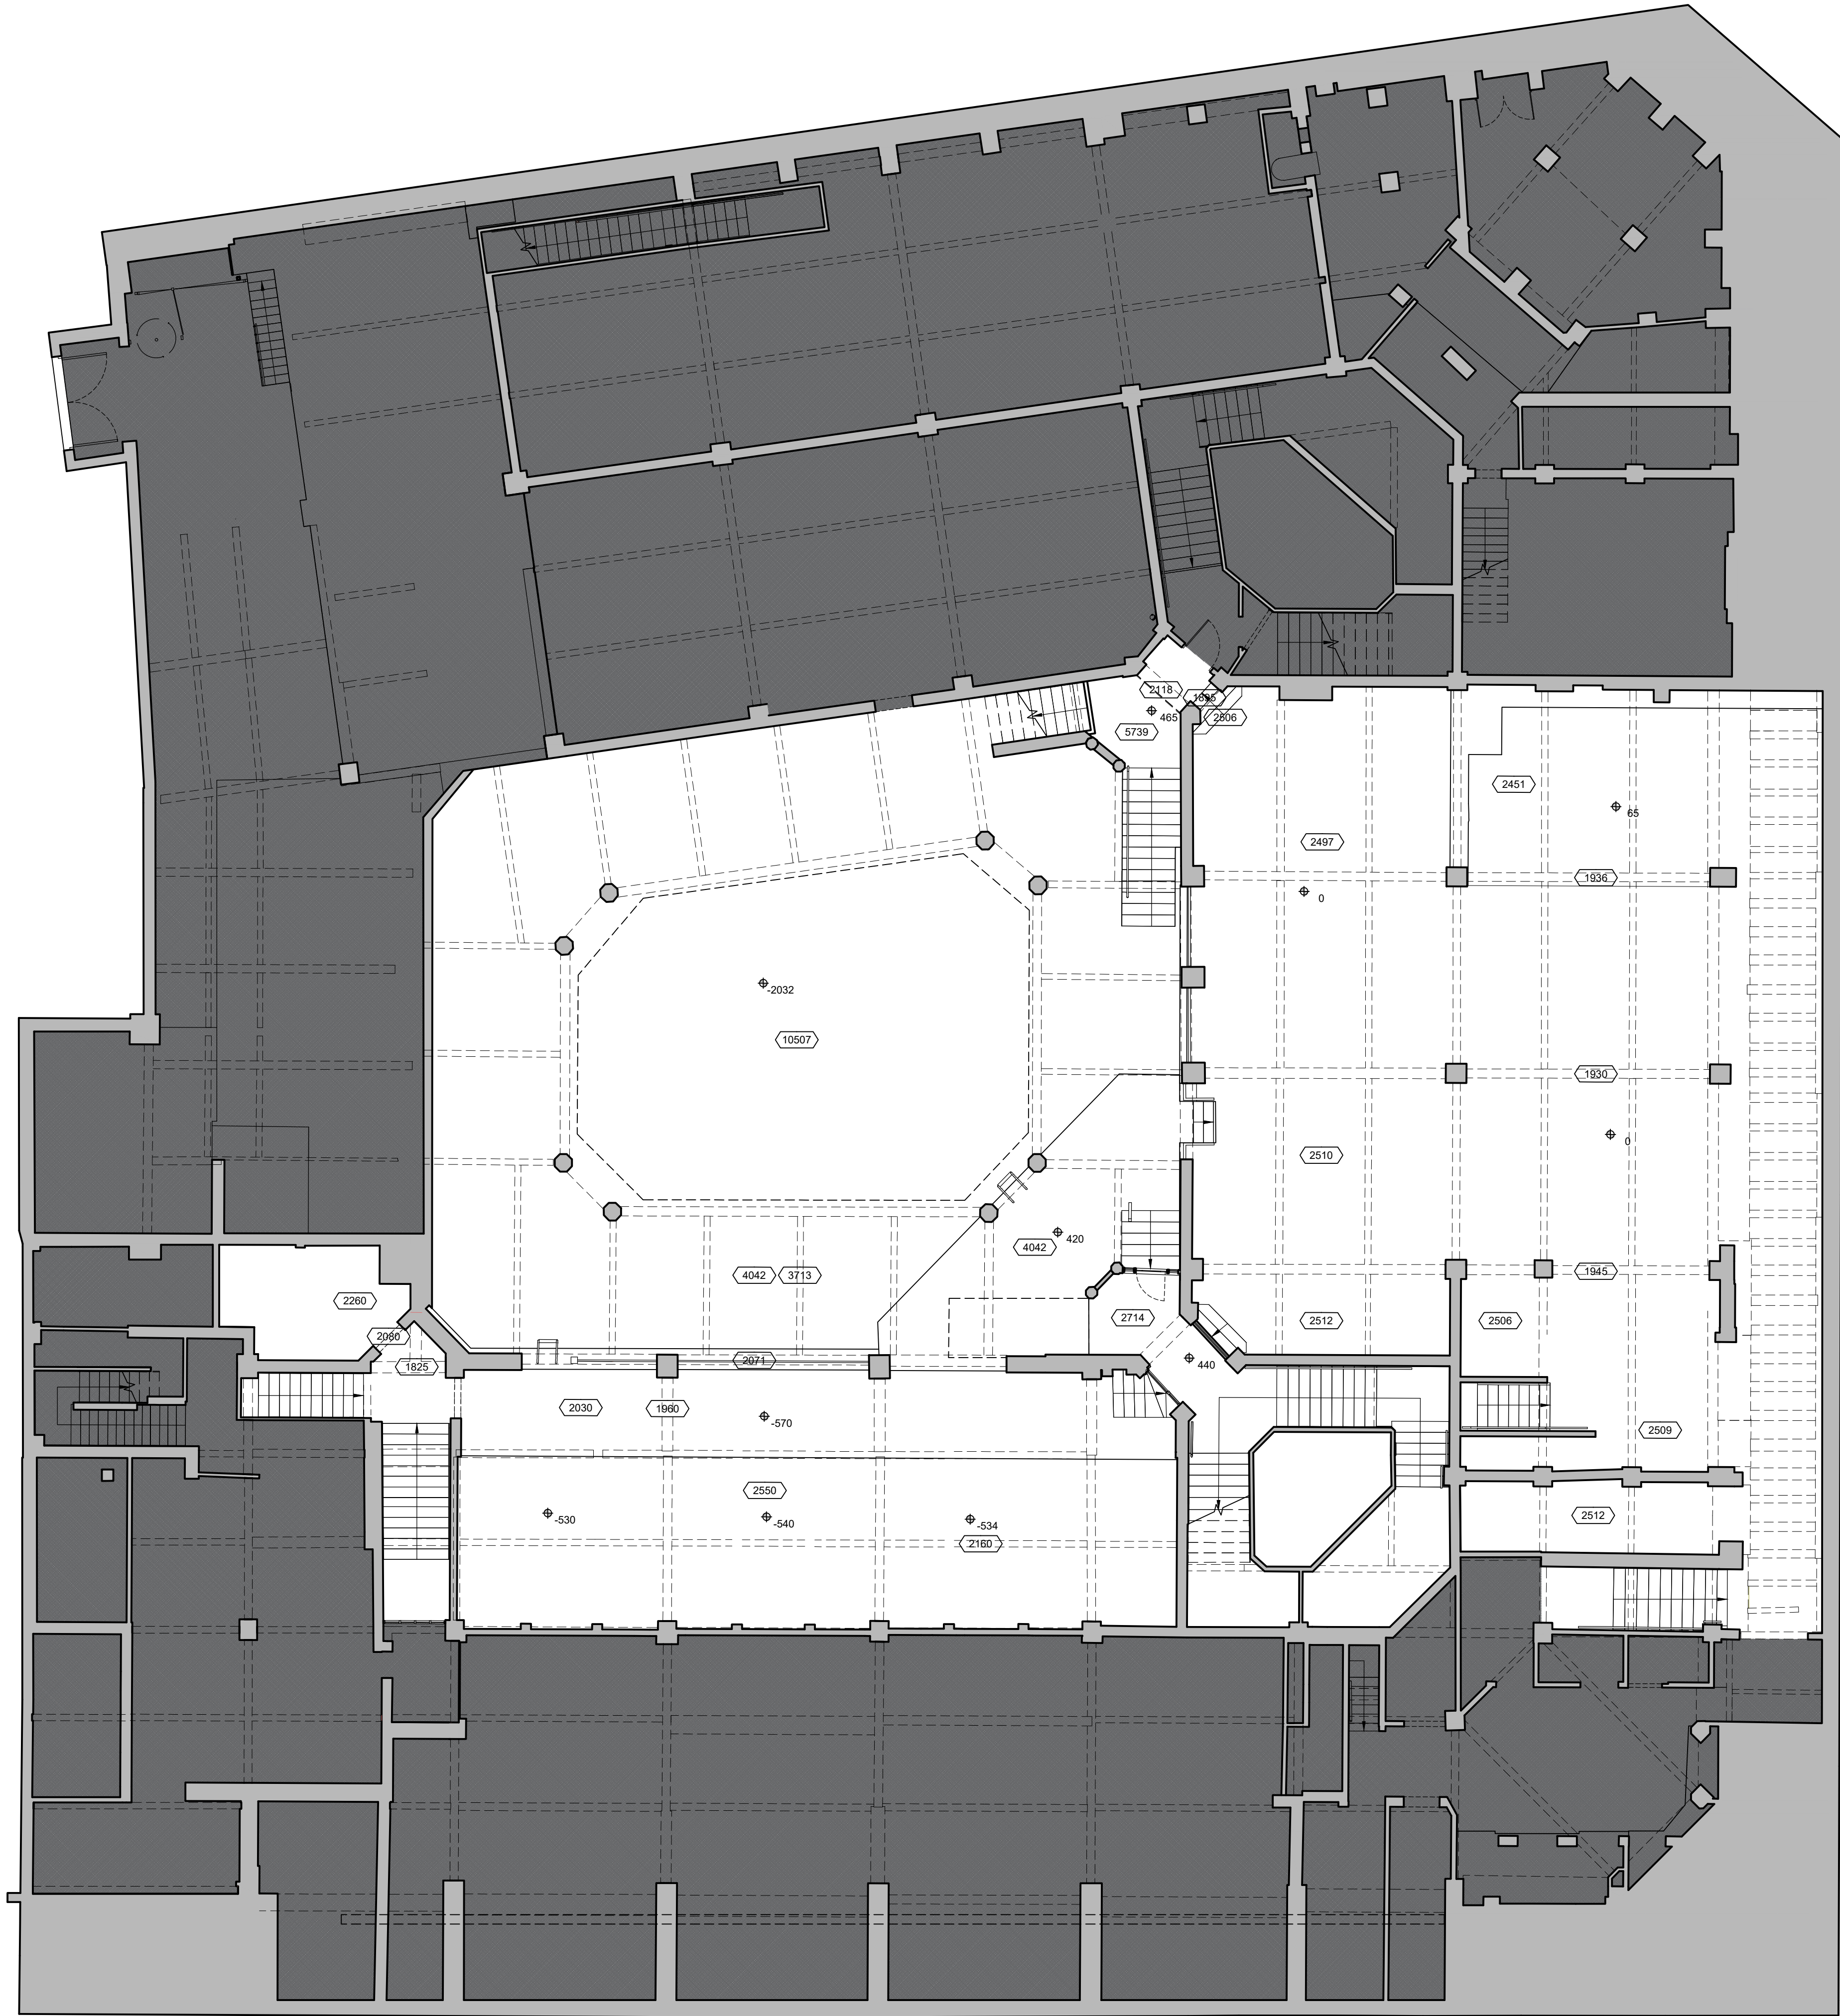

Do not scale from this drawing. All dimensions to be checked on site prior to manufacture and construction. This drawing is the property of Harrison Ince Holdings Limited and should not be reproduced without permission.  
All discrepancies to be brought to the attention of the architect immediately.  
This drawing is to be read in conjunction with the specification / bill of quantities and related drawings.

REVISIONS


|   |                                    |            |     |
|---|------------------------------------|------------|-----|
| - | FIRST ISSUE                        | 02.07.2024 | EW  |
| A | REVISED AFTER SURVEY               | 24.01.2025 | MSM |
| B | FOR FE REVIEW                      | 12.03.2025 | GW  |
| C | PRE APP ISSUE                      | 31.03.25   | GW  |
| D | PLANNING ISSUE                     | 29.03.25   | GW  |
| E | PLANNING REFS. NOTED ON PLAN       |            |     |
| F | REVISED FOLLOWING CONDITION SURVEY | 03.12.25   | GW  |

KEY

- LANDLORD'S DEMISE (OUTSIDE SCOPE)
- LANDLORD'S DEMISE (PINS SERVICES WITHIN SCOPE)
- SHARED ZONE TO BE MAINTAINED (OUTSIDE SCOPE)

FOR COMMENT

ALL DIMENSIONS TO BE CHECKED ON SITE BEFORE CONSTRUCTION

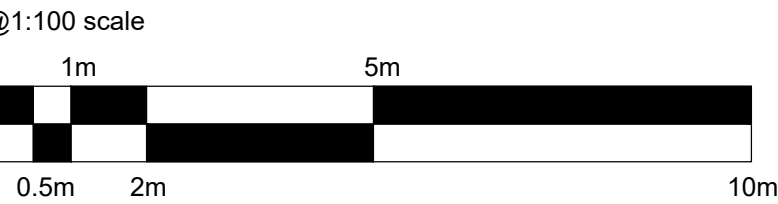

HARRISON INCE  
ARCHITECTS INTERIOR DESIGNERS

CLIENT  
PINS SOCIAL CLUB

PROJECT  
SUNLIGHT HOUSE  
LITTLE QUAY ST, MANCHESTER M3 3HP

TITLE  
EXISTING MEZZANINE PLAN

|         |               |          |            |
|---------|---------------|----------|------------|
| DATE    | NOVEMBER 2025 | SCALE    | 1:100 @ A1 |
| JOB NO. | 01            | DWG. NO. | AS002 F    |
| DRAWN   | CAD/GW        | CHECKED  |            |

EXISTING MEZZANINE PLAN  
1:100