


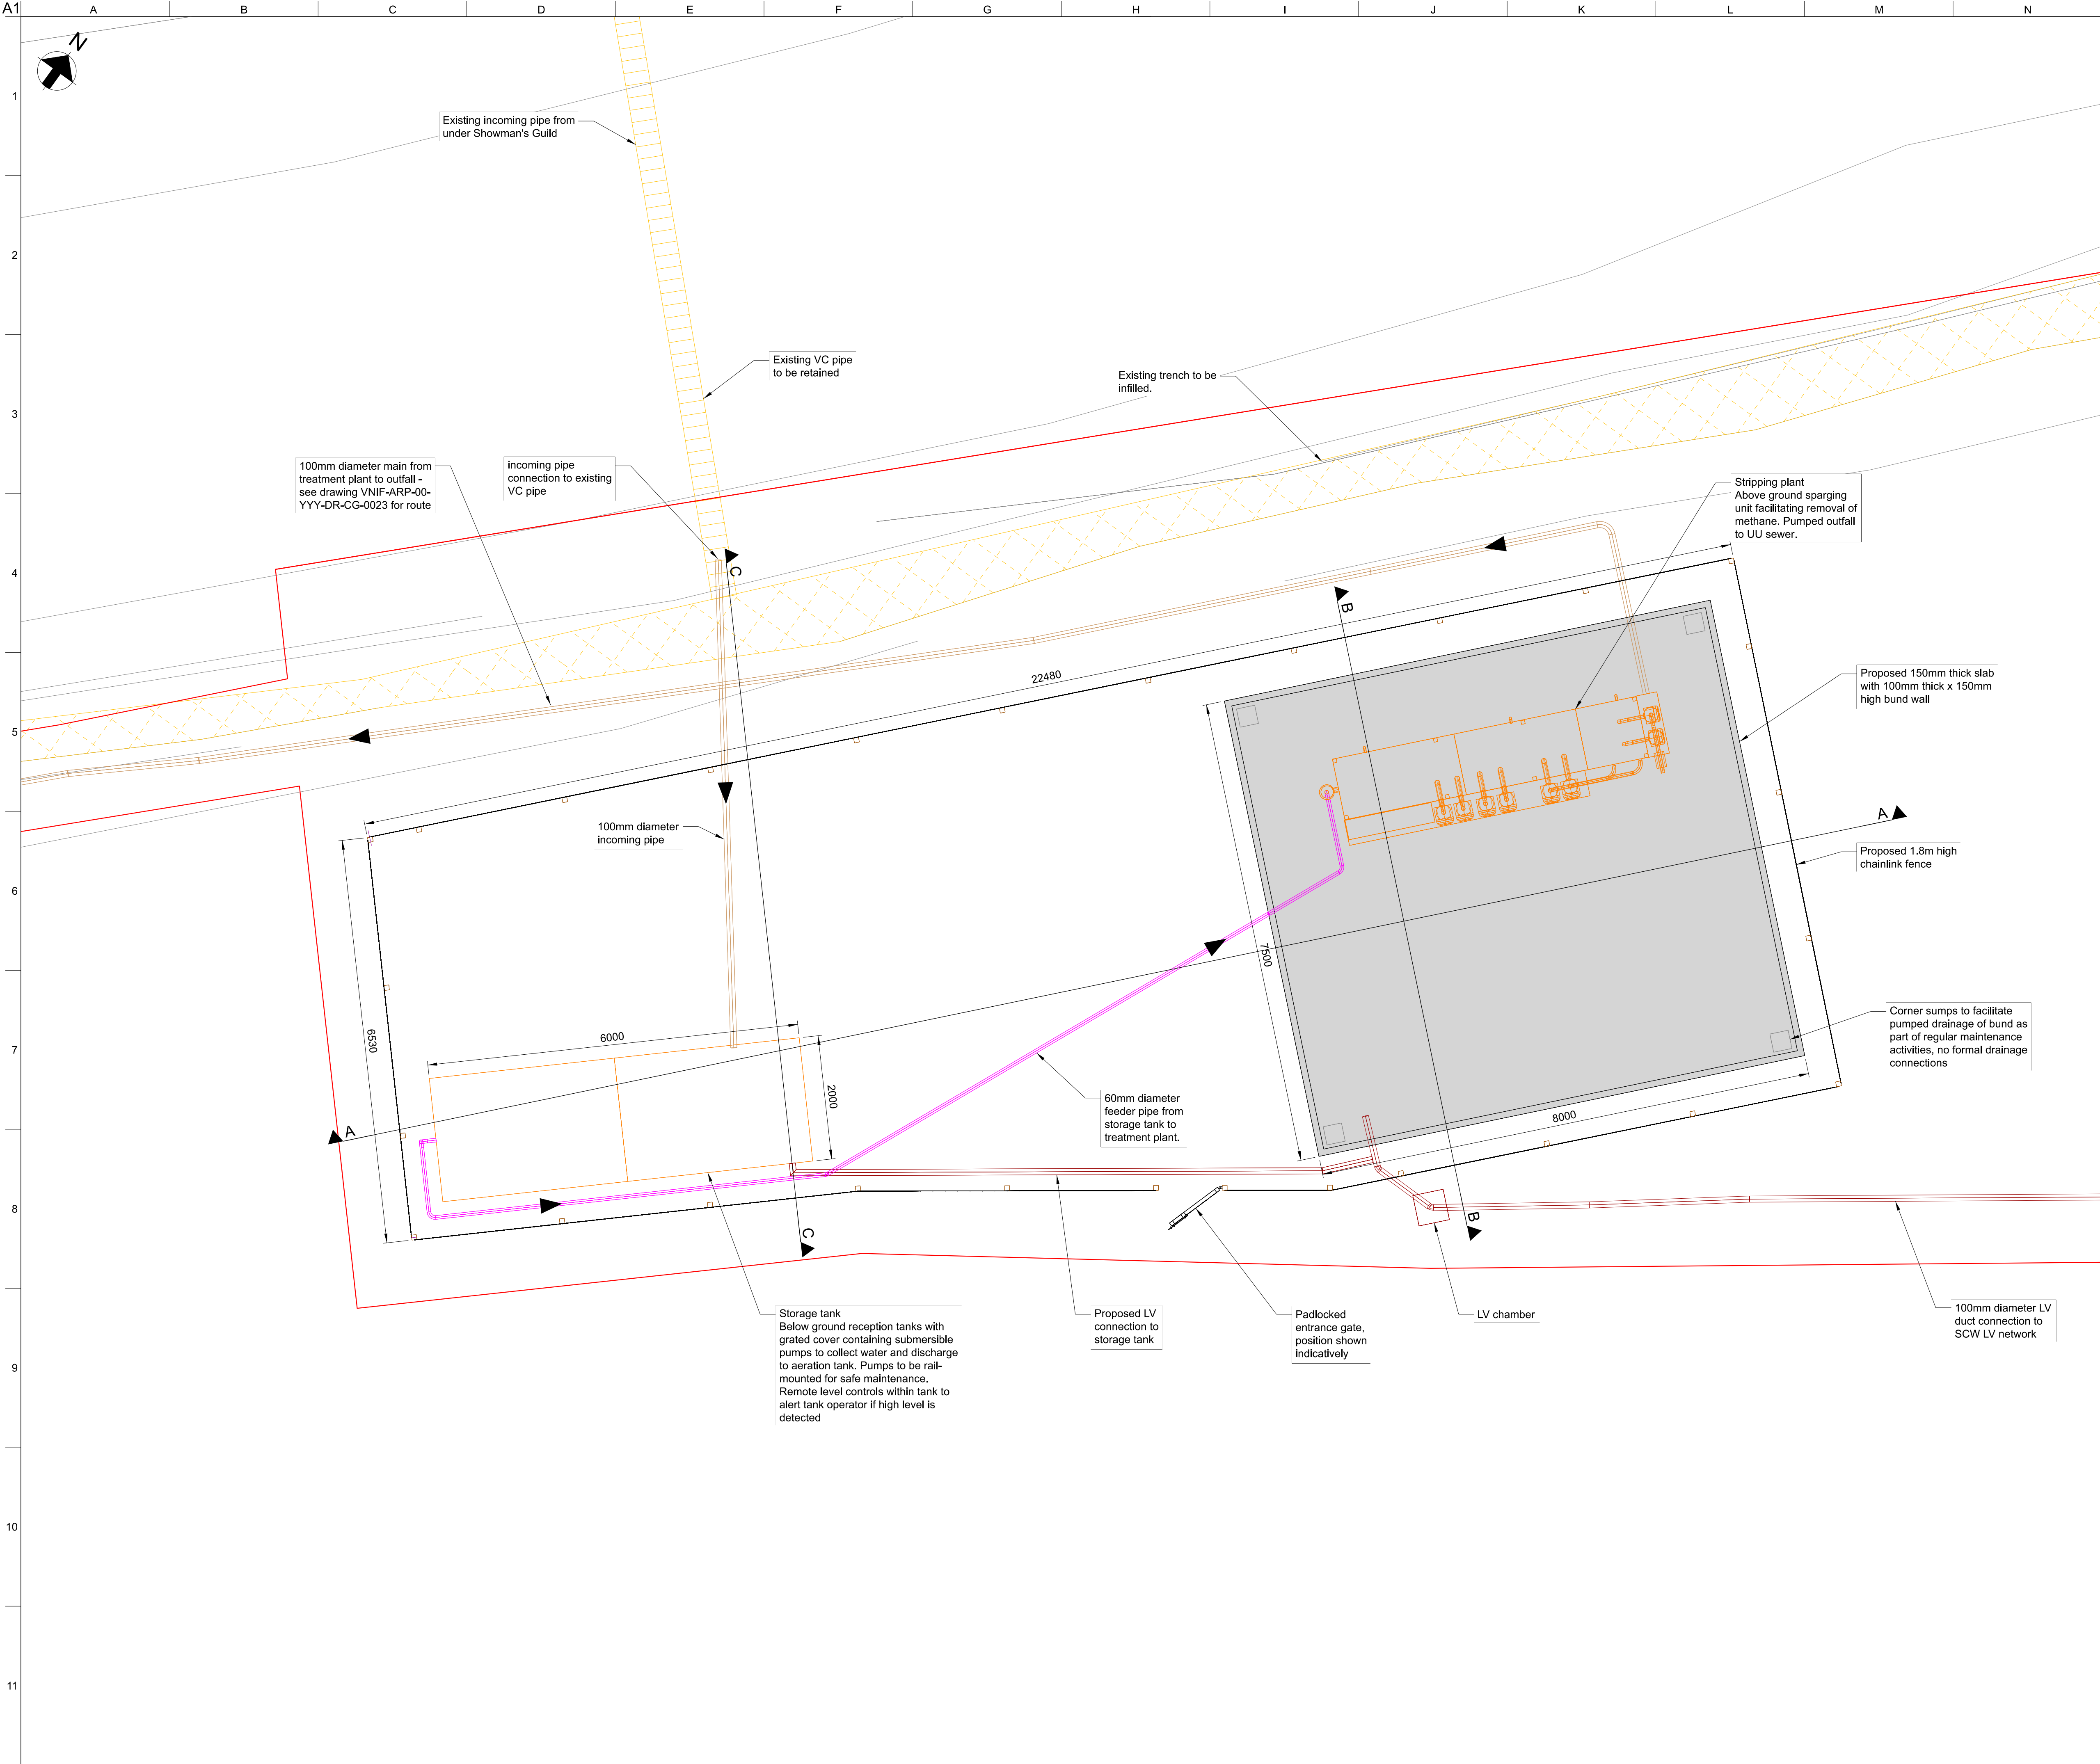

- Notes**
1. All dimensions are in mm, all levels in mAOD, unless specified otherwise.
 2. This map is reproduced from Ordnance Survey Material with the permission of the Ordnance Survey on behalf of the Controller of Her Majesty's Stationery Office (c) Crown Copyright. License Number 100019568 (2025).
 3. Layout is based on:
 - Topographical Survey drawing PS-2158-TS by Paragon Surveys dated September 2021.
 - Additional Topographical Survey undertaken by BAM dated 26 October 2024.
 - As-built survey data from BAM received 24/11/2025.
 4. For location plan see drawing VNIF-ARP-00-YYY-DR-CG-0020, sections see drawing VNIF-ARP-00-YYY-DR-CG-0022, utilities see drawing VNIF-ARP-00-YYY-DR-CG-0023.
 5. Location of temporary treatment plant needs to have permanent vehicular access for plant set up and maintenance, and access to electricity supply. If required, temporary access for construction and maintenance to be ensured from P&P access track.
 6. Location of slab, reception tank, interconnecting pipework and LV connection is based on drawing 251017 by BAM received 25/11/2025.

Key

- Planning Boundary
- Proposed Outfall Pipe
- Proposed Feeder Pipe from Reception Tank to Stripping Plant
- Proposed LV Electricity Connection
- Proposed Treatment Plant and Reception Tank
- Proposed Slab and Bund


P01	11/12/25	Temporary Planning Submission	LC	AL	AL	—	
Rev	Date	Description	By	Chkd	Appd	Auth	



Client

MANCHESTER CITY COUNCIL

Project Title
Victoria North HIF Infrastructure & Enabling Works

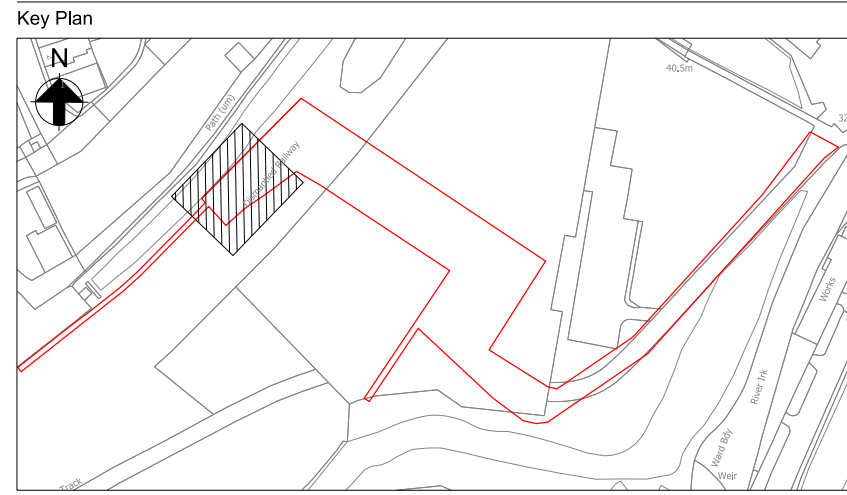

Drawing Title
Proposed Enhanced Temporary Water Treatment Plant Layout

Scale at A1		1:50		Anup Job No		282022-00	
Role Design							
Suitability S2 - Issued for Information							
Rev	By	LC	Chkd	AL	Appd	AL	—
P01	Date	09/12/25	Date	11/12/25	Date	11/12/25	—
	Name VNIF - BNL - 00 - YYY - DR - WD - 0002						
Project	Originator	Volume	Location	Type	Role	Number	