




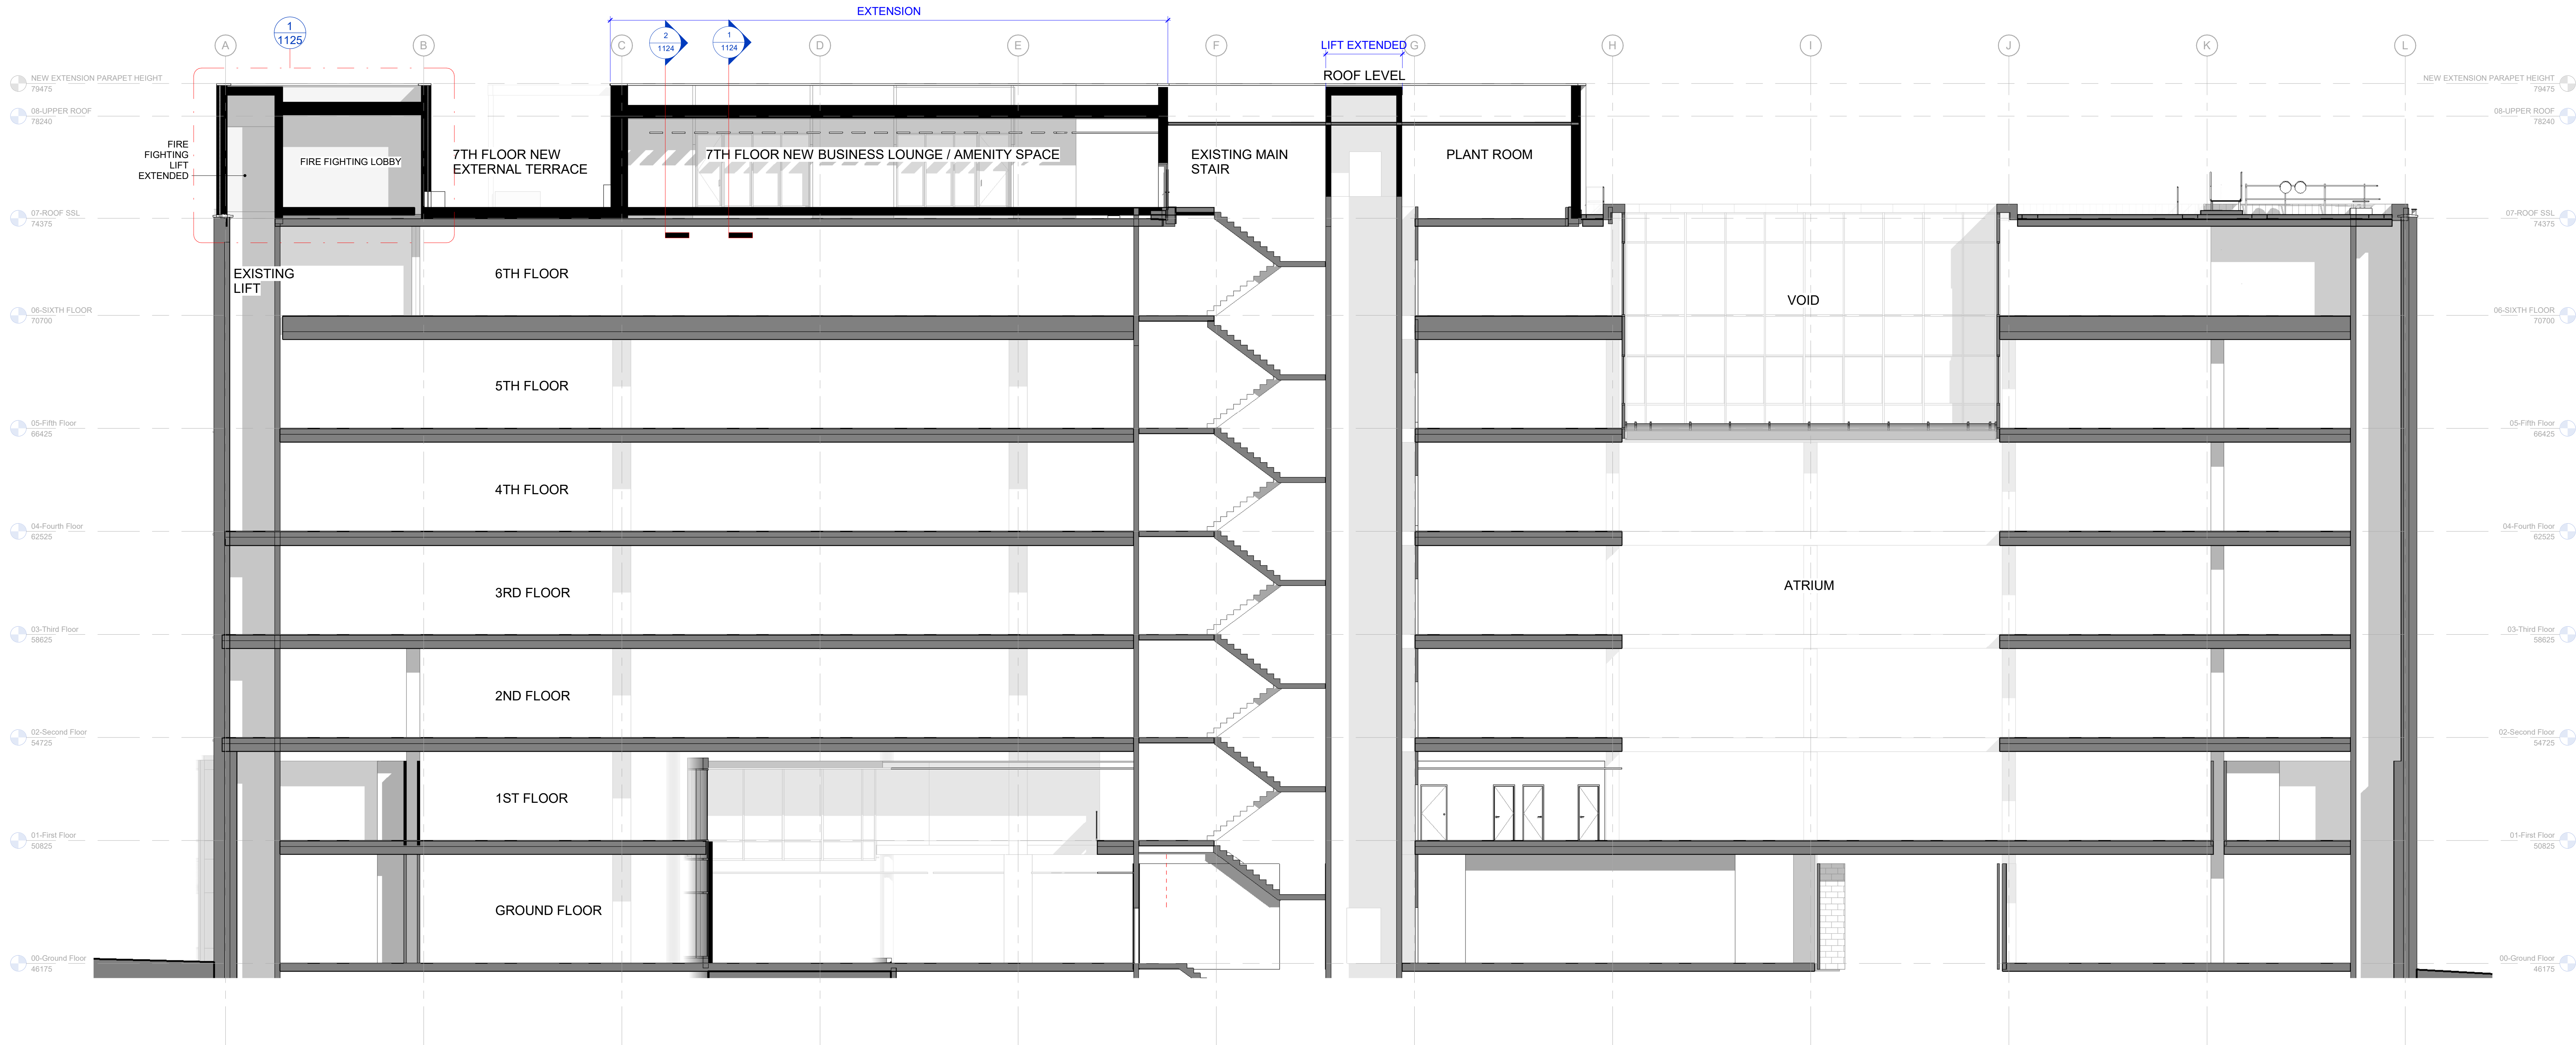

1 PROPOSED SECTION A-A
1 : 100

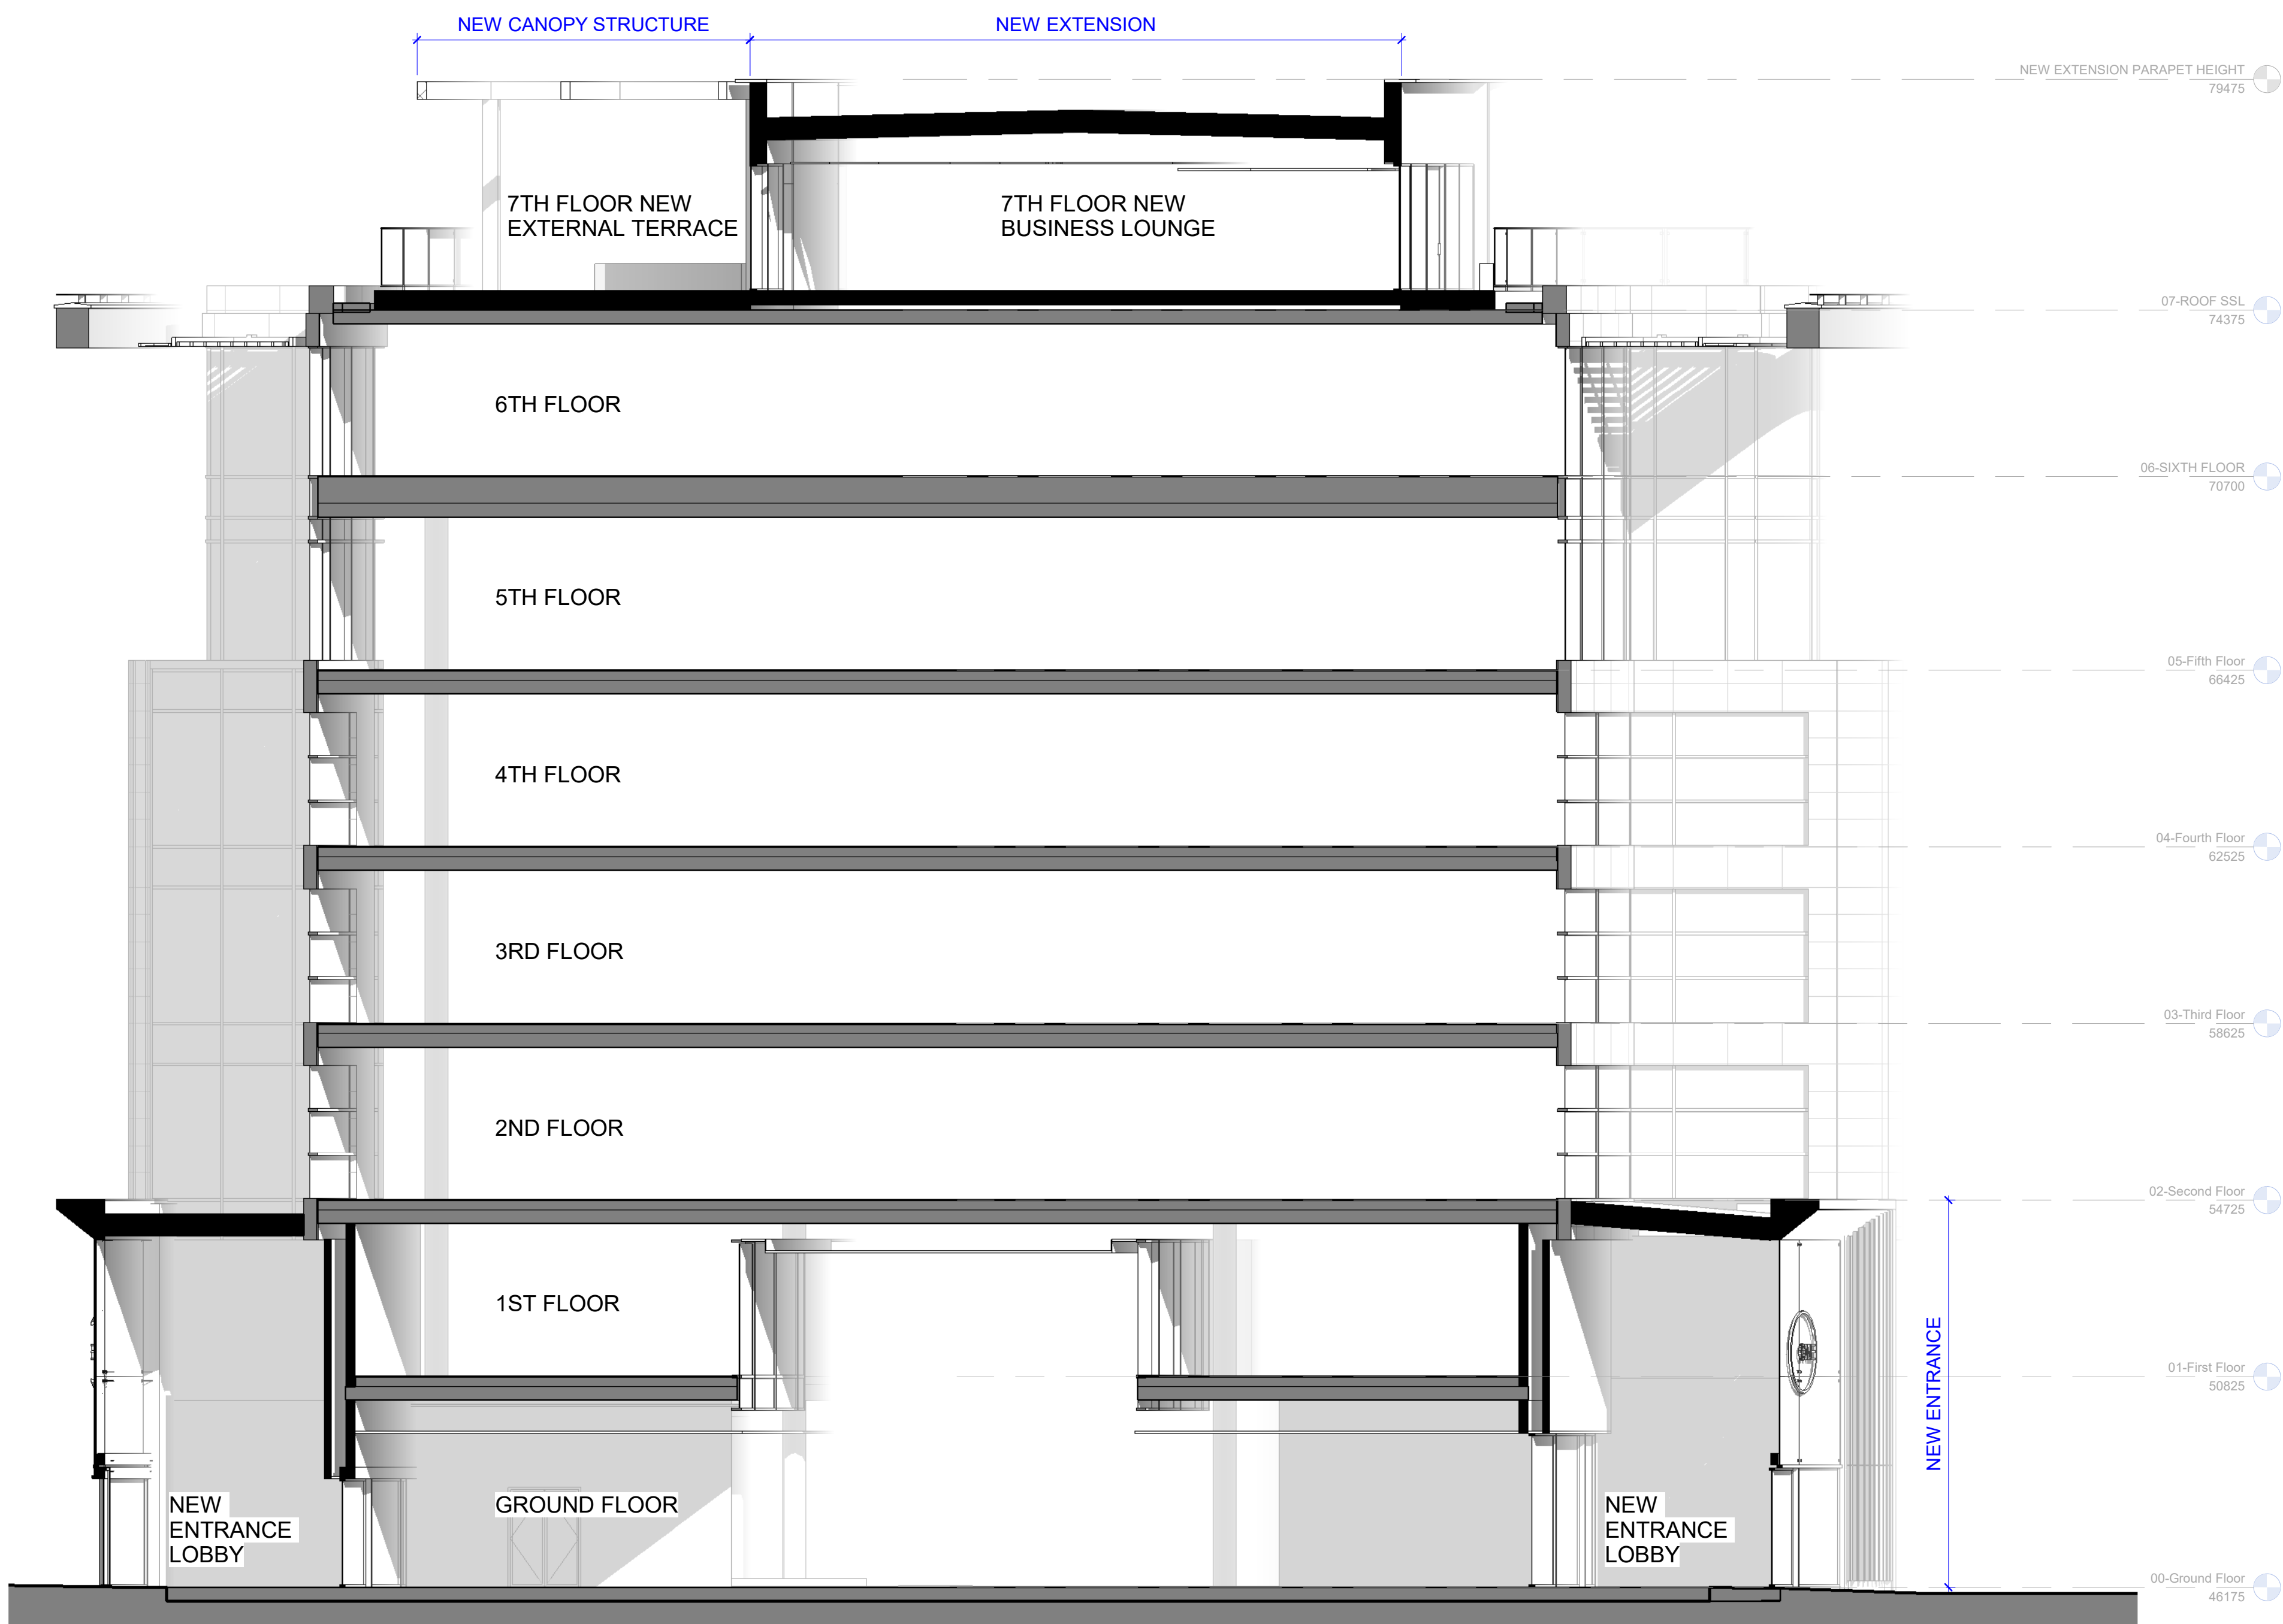

2 PROPOSED SECTION B-B
1 : 100

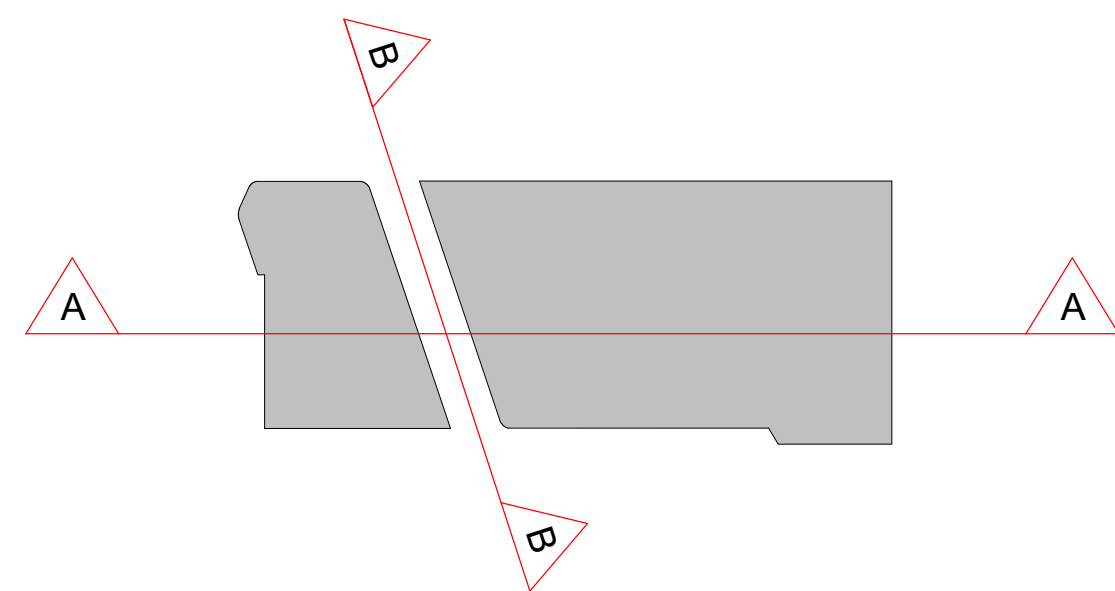

Key Plan